




IMPORTANT NOTES
DO NOT SCALE FROM THIS PLAN
THESE ELEVATIONS ARE DRAFTED TO ALLOW THE PLANNING AUTHORITY TO MAKE A DECISION ON THE PROPOSED DEVELOPMENT AND FOR NO OTHER PURPOSE. THESE ELEVATIONS ARE NOT BUILDING REGULATION COMPLIANT AND SHOULD NOT BE RELIED UPON AS SUCH. THE DECISION NOTICE (WHEN AVAILABLE) SHALL PROVIDE THE EXACT DIMENSIONS OF THE PROPOSED BUILDING AND SHOULD BE RELIED UPON. THESE PLANS SHOULD NOT BE USED AS DEFINITIVE AND ANY MEASUREMENTS SHOULD BE TAKEN AND CHECKED FROM THE PROPOSED SITE.

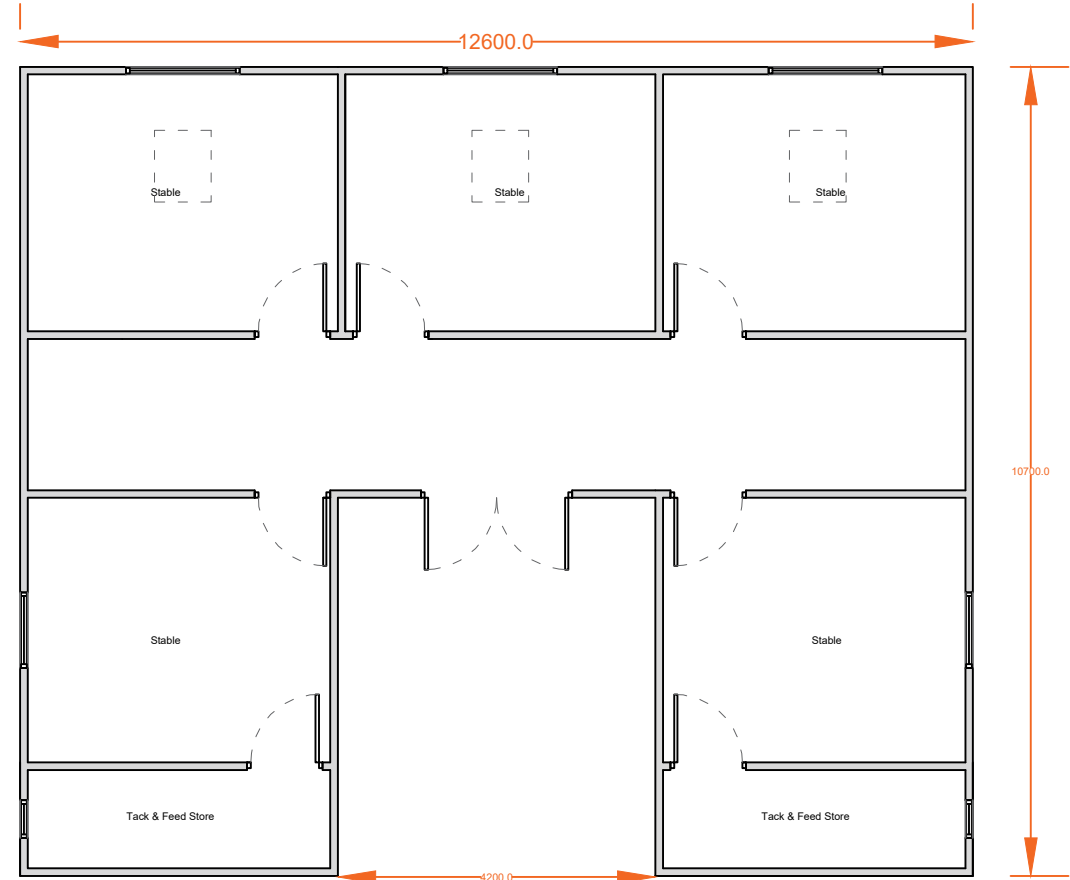


Proposed Floor Plan
Scale (1:100)

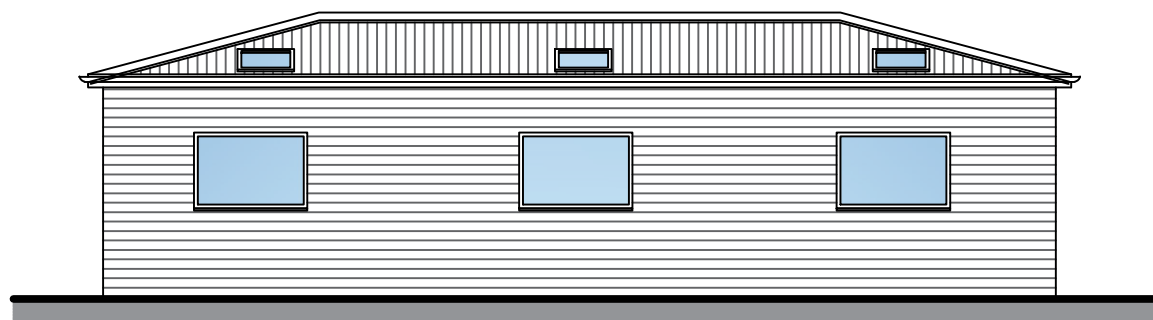


Proposed North Elevation
Scale (1:100)

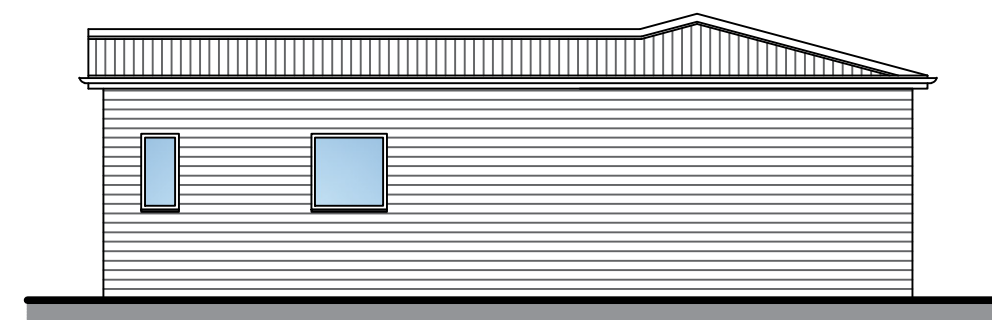


Proposed East Elevation
Scale (1:100)

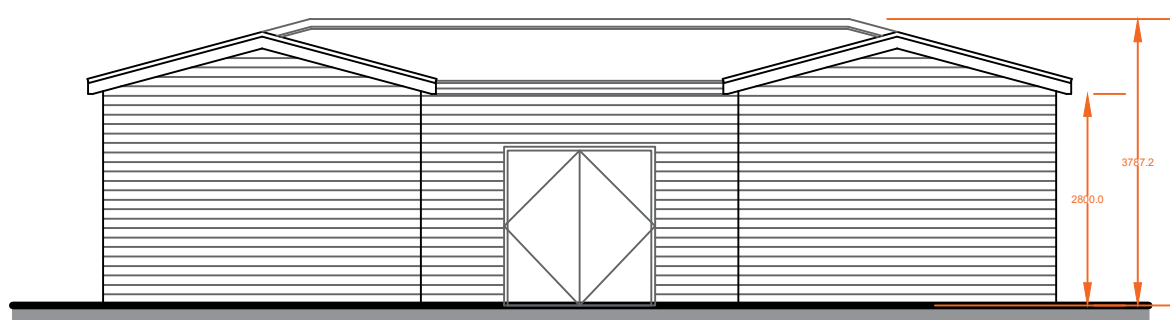


Proposed South Elevation
Scale (1:100)

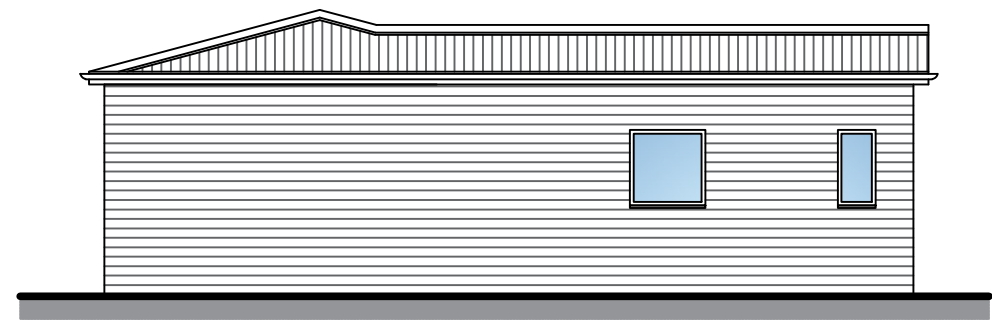

Proposed West Elevation
Scale (1:100)

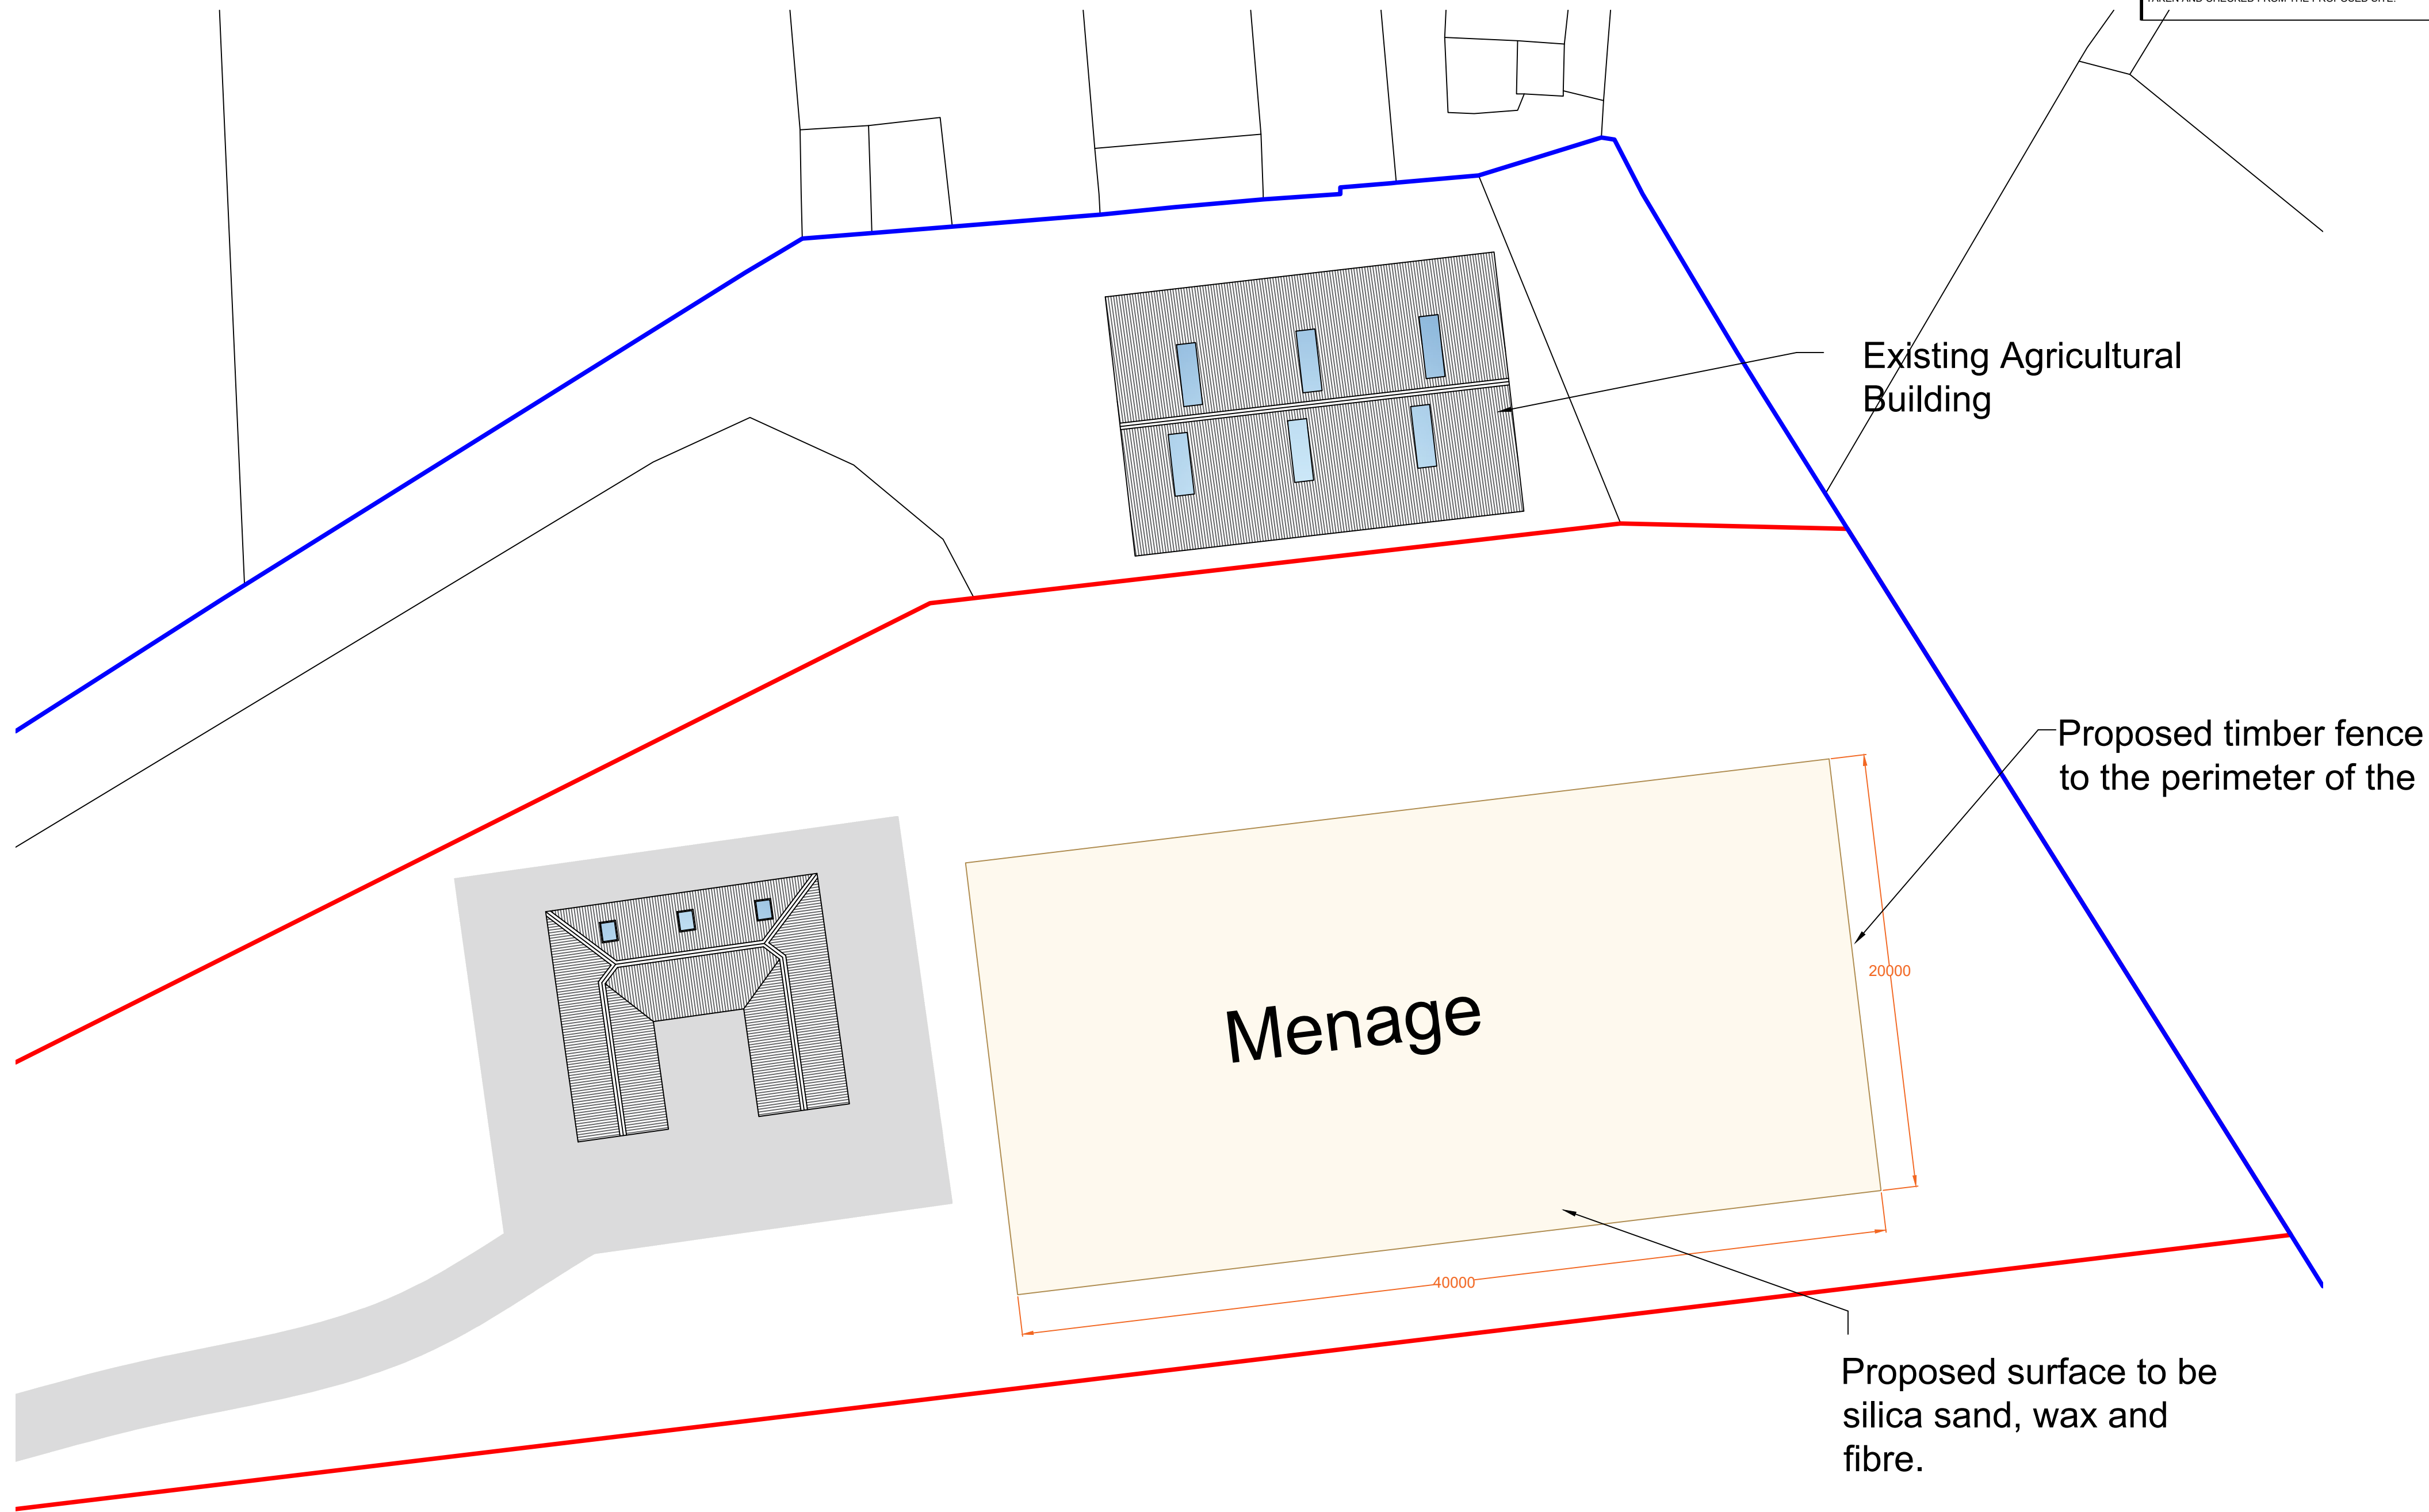

Proposed Site Plan
Scale (1:200)

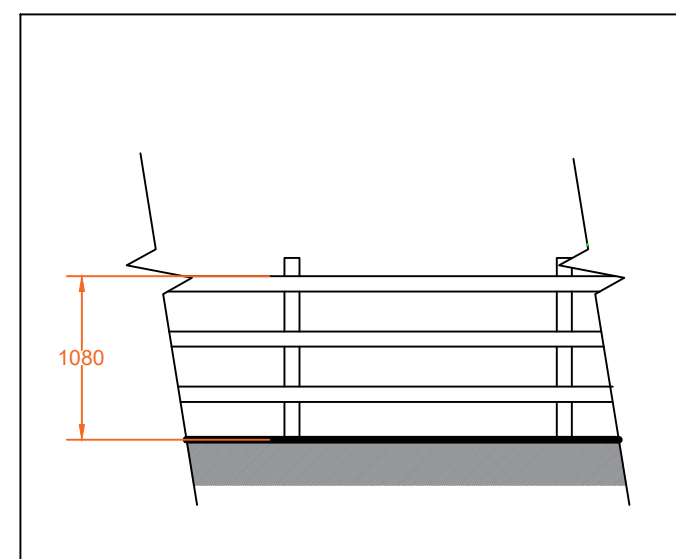

Proposed Timber Fence to Perimeter of Menage
Scale (1:50)



B.	Site Plan at 1:200 amended at request of L.P.A	28/11/2025
A.	Red edge amended at request of MM	09/04/2025
Revision		Date
MACMARSHALLS LANDSCAPE ARCHITECTS & PLANNERS MacMarshalls Ltd, Hamill House, 112-116 Chorley New Road, Bolton, BL1 4DH info@macmarshalls.co.uk Tel: 01204 565660 www.macmarshalls.co.uk		
Drawing Title:	Proposed Stables and Menage	
Site Location:	Plane Trees farm, Bradley Fold Road, Ainsworth, BL2 5QR	
Drawing Status:	Proposed Plans	
Date:	11/11/2024	Drawn by: JHolden
Scale:	As Stated @ A1	Rev: 002 - C 42 Revision: B.
Client:	Mr S. O'Gara	