

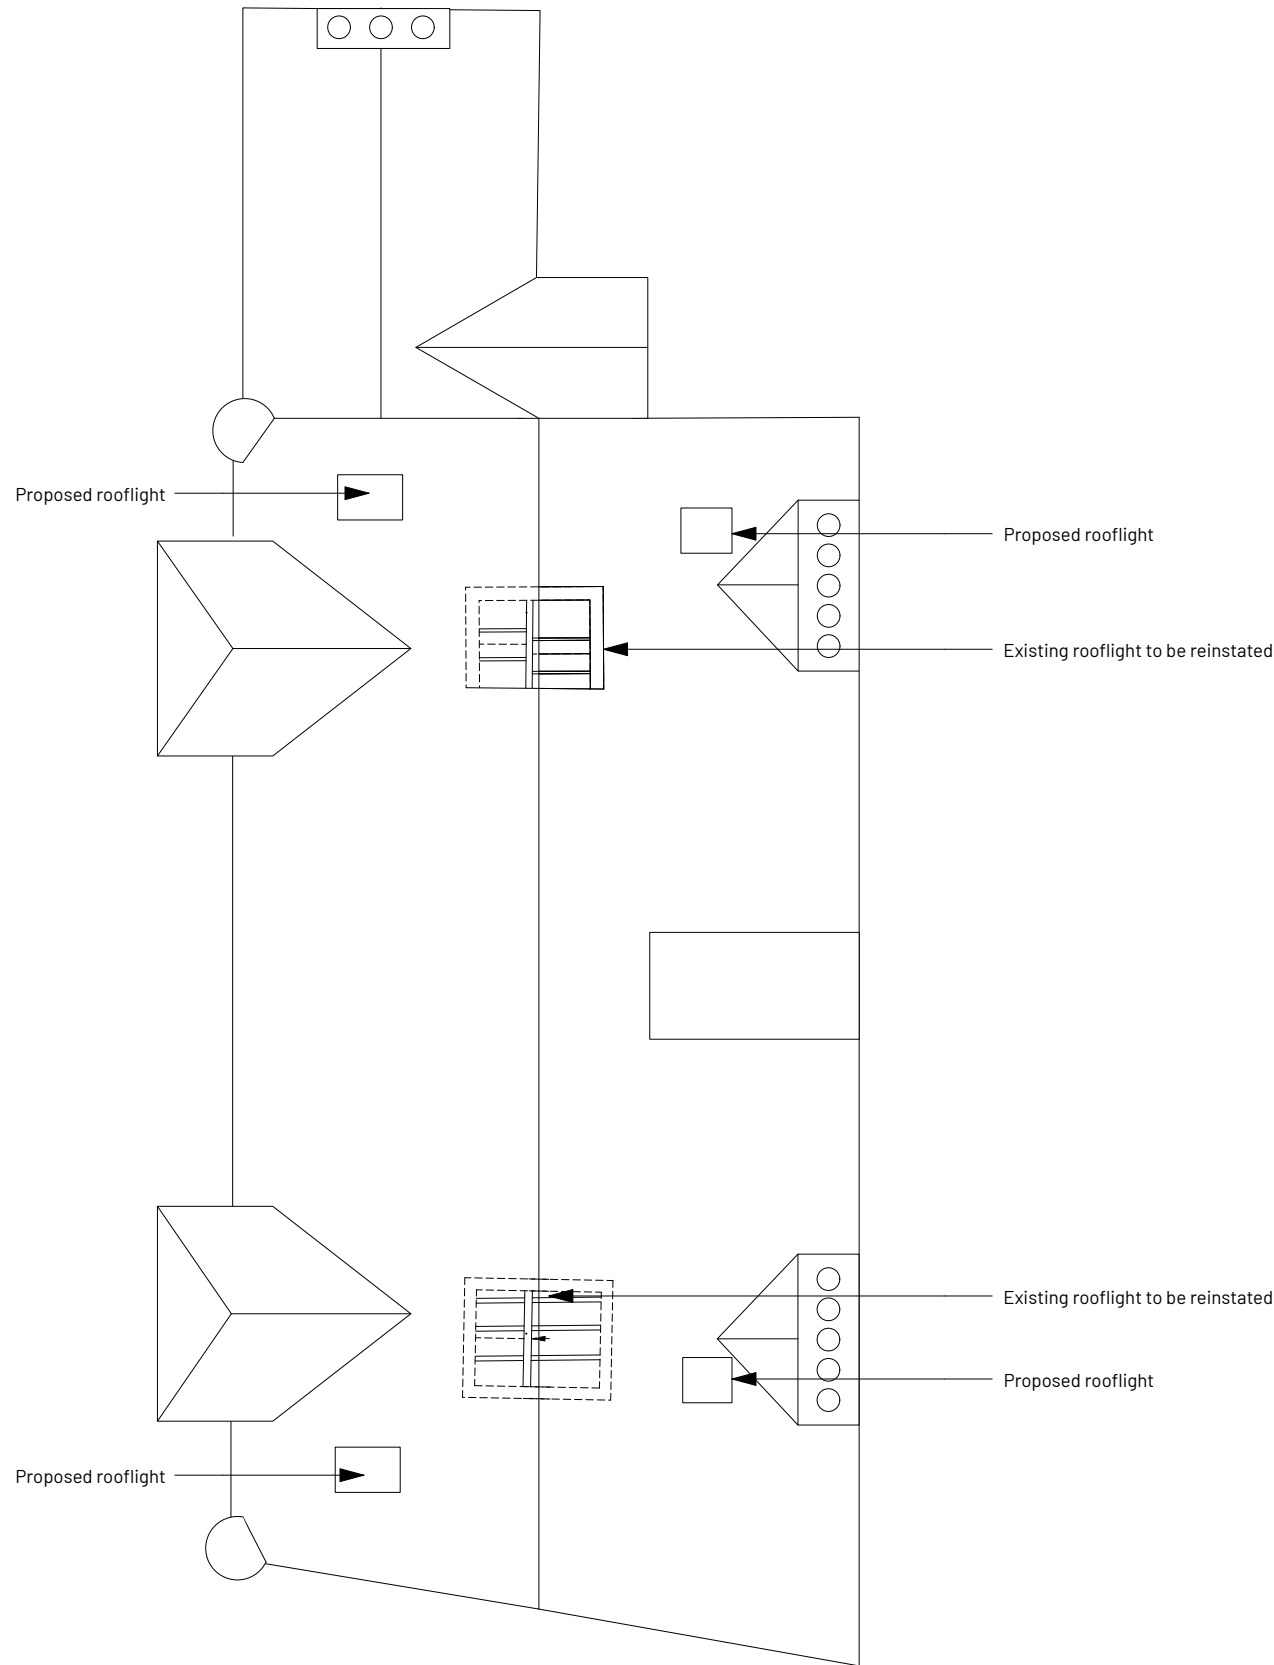


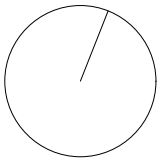

1 Fourth Floor plan
Scale: 1:100

 

REV	NOTE	DRN	CHK
	UNION CLUB APARTMENTS BURY		

Proposed Roof Plan
Scheme A

PROJECT REF.	2065
DRWG NO.	P(160)
REVISION	
SCALE	1:100 @ A3
DATE 1st	Feb 25
DRAWN	RG

SK sketch E existing P proposed T tender C construction FI final issue
+44 161 236 0051
ARCHITECT@ATELIERMB.CO.UK

ATELIER.MB