



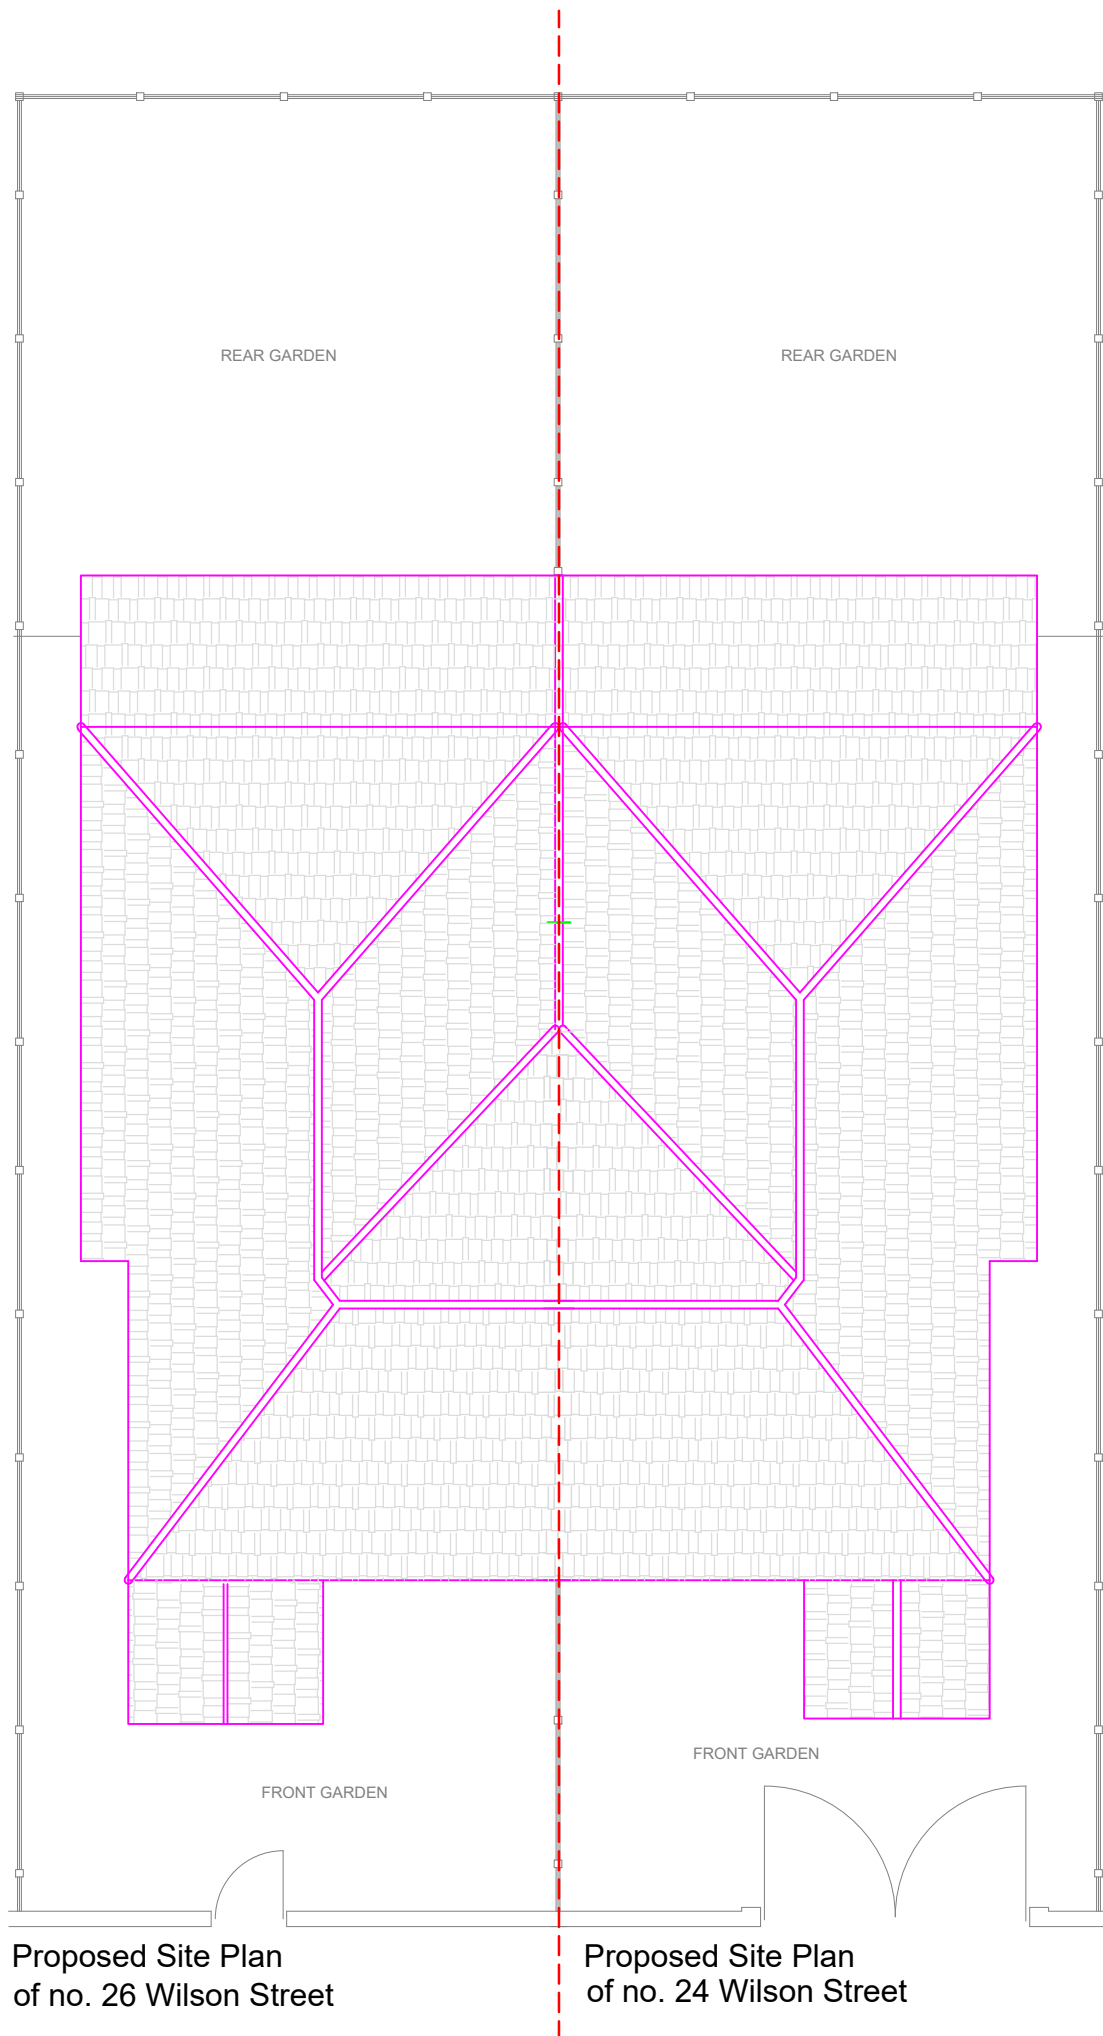


Proposed Site Plan  
of no. 26 Wilson Street

Proposed Site Plan  
of no. 24 Wilson Street

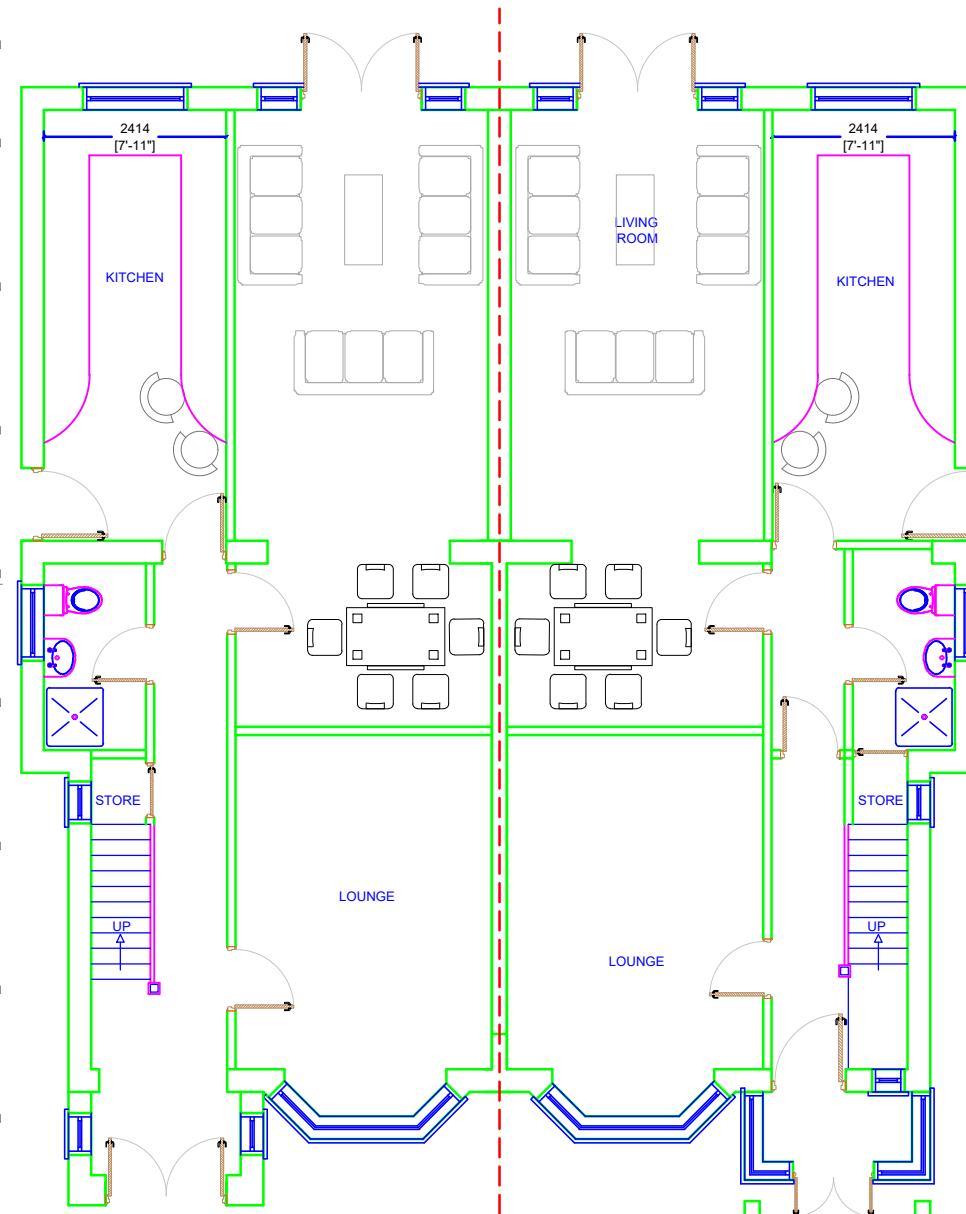

Proposed Ground Floor Plan  
of no. 26 Wilson Street

Proposed Ground Floor Plan  
of no. 24 Wilson Street

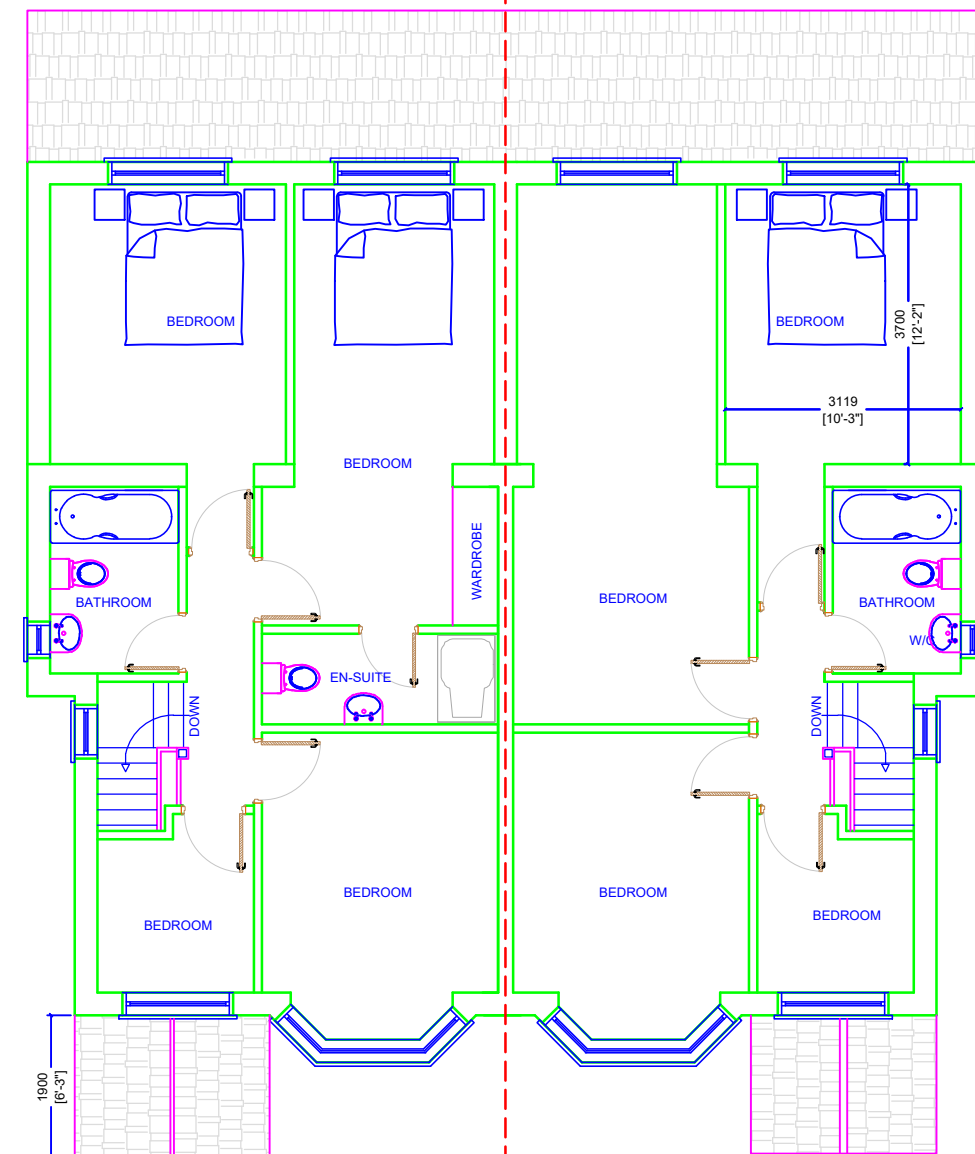

Proposed First Floor Plan  
of no. 26 Wilson Street

Proposed First Floor Plan  
of no. 24 Wilson Street

Note: Both Properties are applying at the same time

This drawing is the property of IPS Architects and copyright is reserved by them.  
This drawing is not to be copied or disclosed by or to any unauthorized person without the prior written consent of IPS Architects.

Do not scale from this drawing.

All dimensions are to be checked on site prior to construction, manufacture of any components and ordering of materials and equipment.

Any discrepancies are to be reported to the architects for clarification.

All materials and workmanship to be accordance with the current British Standards and codes of practice.

This drawing is to be read in conjunction with all relevant Architectural Structural Engineers, Mechanical Engineers, Electrical Engineers and Specialists drawings and specifications.

|                                                                          |  |                                                                  |  |
|--------------------------------------------------------------------------|--|------------------------------------------------------------------|--|
| <b>I Planning Services</b><br>email: ipsuk@live.co.uk                    |  | 2A Cook Street,<br>Bury, Lancashire,<br>BL9 0RP,<br>0161 8717405 |  |
| Proposed Site and Floor plans<br>of 24 and 26 Wilson Street Bury BL9 7EF |  |                                                                  |  |
| Scale :1 : 100 on A3                                                     |  | All Dimensions in Meters                                         |  |
| Ref.: IPS/R/24/BL97EF                                                    |  | Date : 04/04/2022                                                |  |
| SHT 4 of 4                                                               |  | Proposal                                                         |  |

