


METRES
0 1 2
SCALE 1:100

A	26-02-2022	Garage & 1st flr. over altered to increase distance from boundary	
B	26-05-2023	Side extension set back 300	
REV	DATE	AMENDMENTS	INT
Harry Jackson Surveyors Limited			
Unit 4A Farnworth Park Industrial Estate Wellington Street, Farnworth, Bolton BL4 7BY Tel: 01204 701740 Mobile: 07931 321879			
CLIENT	Mrs Shahana Begum		
ADDRESS	The Gatehouse Woodhill Road Bury BL8 1BN		
PROJECT	Extension & Alts to Existing Dwelling		
TITLE	Ext & Prop Rear Elevations		
DRAWING No.	12	REV	B
SCALES	1:100	DATE	Sept 2021
DRAWN BY	BE	SHEET SIZE	A3
CHECKED BY	HJ	COPYRIGHT	©

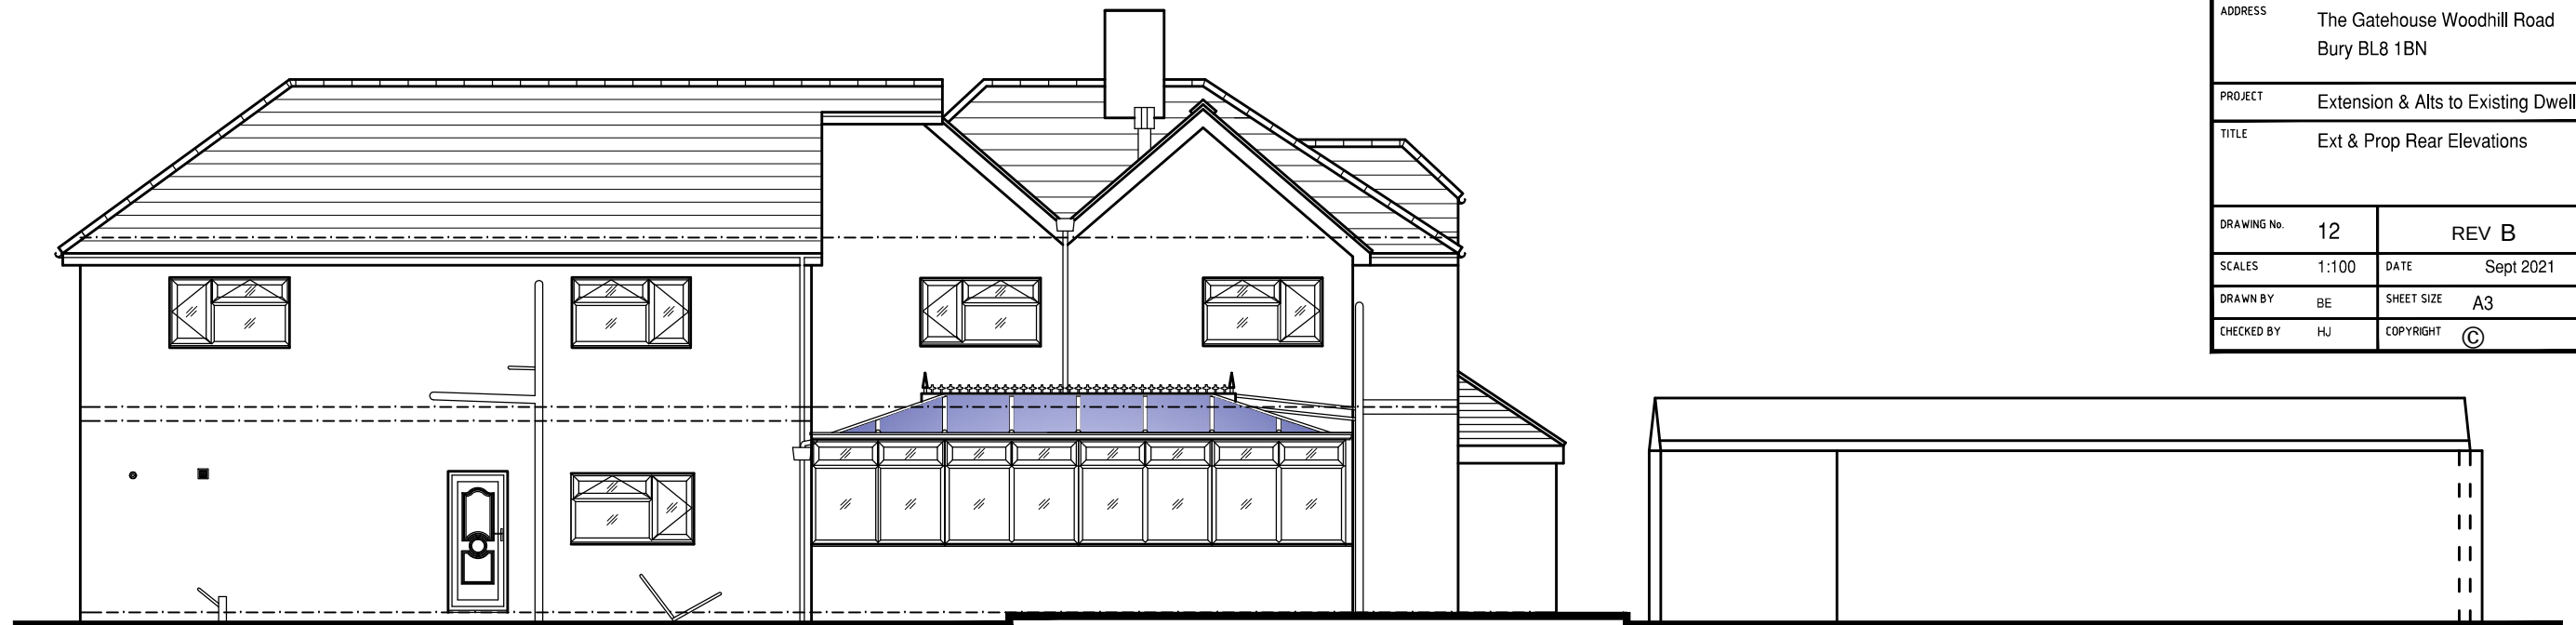

EXISTING REAR



PROPOSED REAR