



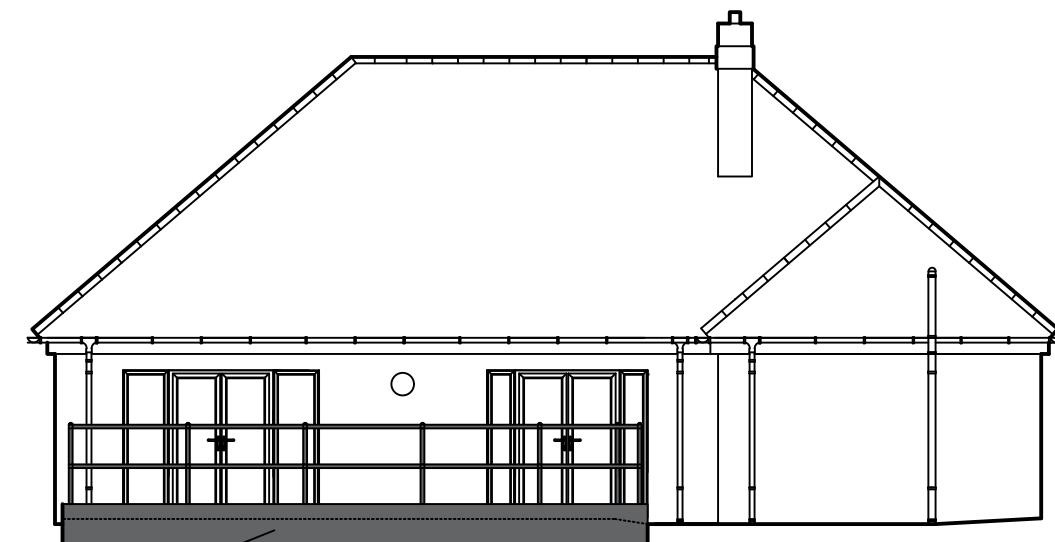

New concrete ramp complete with brickwork upstands and compliant guard rails. Level access threshold to doors. All works to be undertaken in strict accordance with the current Building Regulations.

PROPOSED REAR ELEVATION

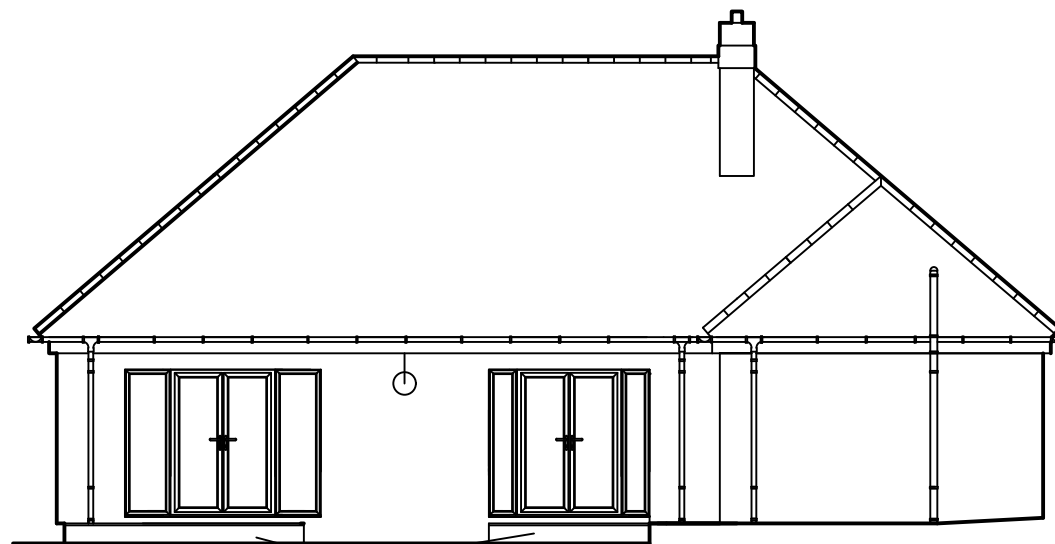

Existing Steps

EXISTING REAR ELEVATION



Rev.		
CLIENT		
PFP LIVING PLUS		
DRAWING TITLE		
Rear Elevations, 17 St Peter's Road, Bury, Lancashire. BL9 9RA.		
Scale 1:100 at A4		
Date	30/03/26	Drawn By PJM
Dwg No.	PFP/ 17SPR / 05	Rev.