




All dimensions are to be checked on site. This drawing shall not be scaled to ascertain dimensions.

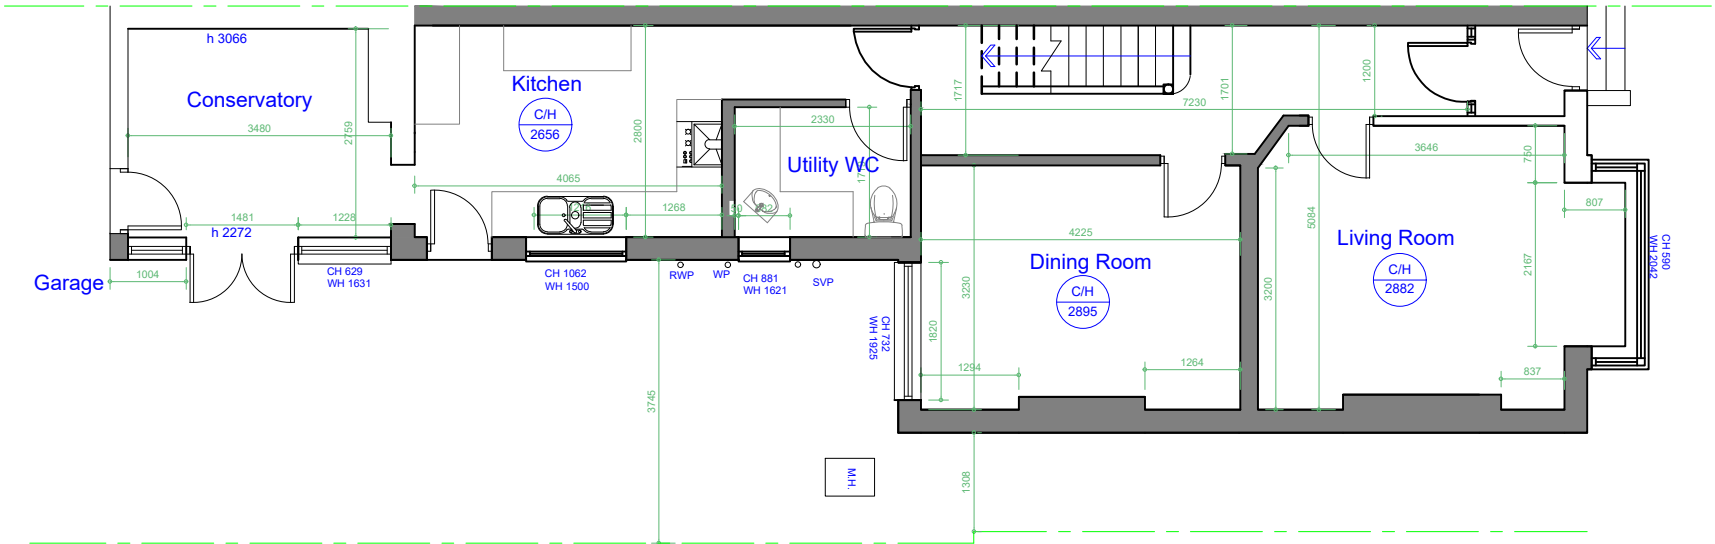

Existing Ground Floor Plan
Scale 1:100

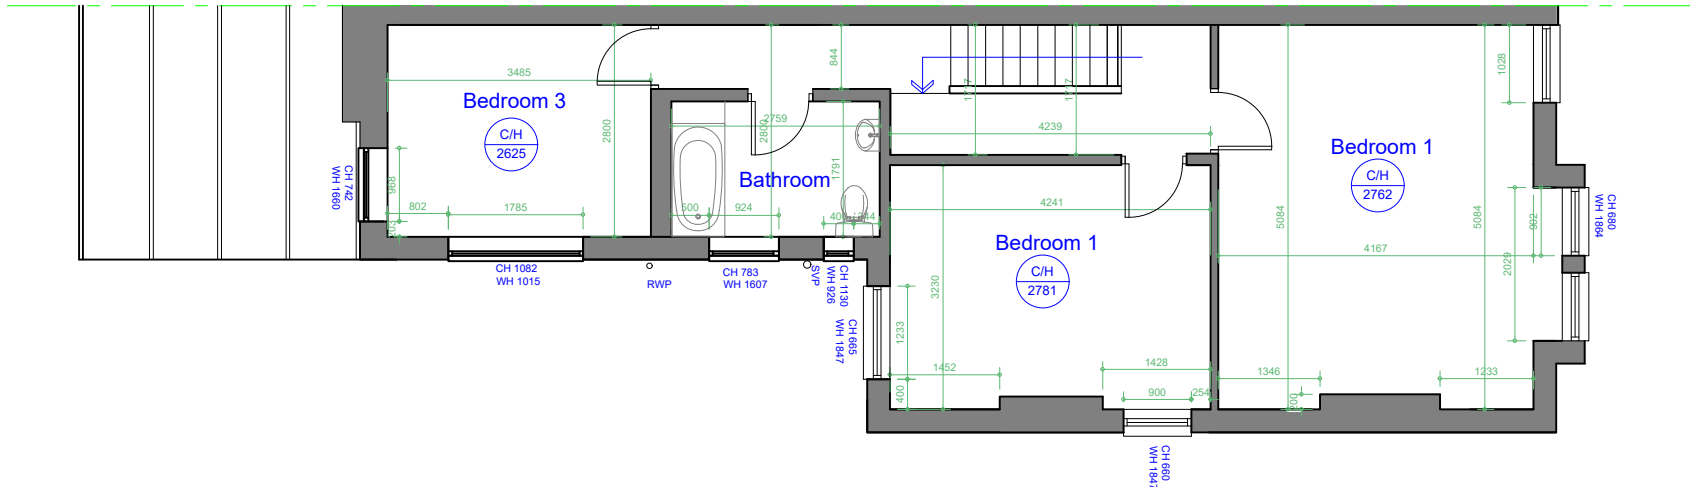

Existing First Floor Plan
Scale 1:100

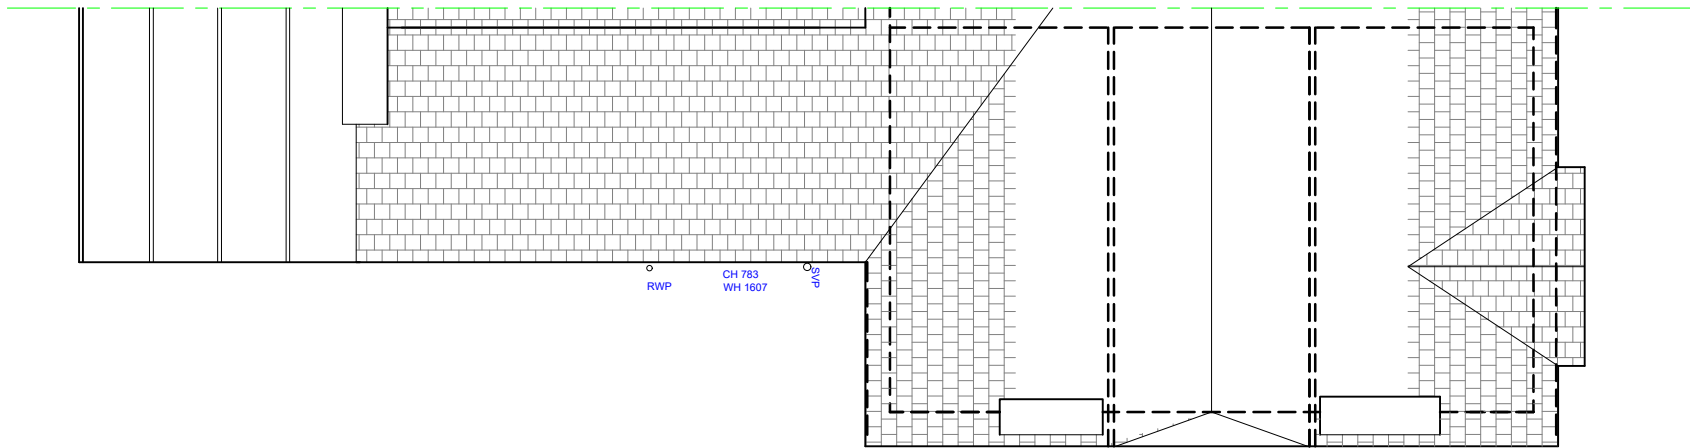

Existing Loft Plan
Scale 1:100

Rev	Date	Description
-----	------	-------------

Issued For : INFORMATION PURPOSES ONLY		
--	--	--

Client		
--------	--	--

Mr. Mike McDwyer		
------------------	--	--

Project		
Proposed conversion to HMO(C4), 532 Manchester Rd, Bury BL9 9NZ		

Scheme - Drawing Title		
Existing Floor Plans.		

01	Date	05.08.25
Drawing No.	Revision	Scale
		1:100 @A3



Plans To Build It Ltd
Tel: 0161 728 5730
Mob: 07741175755
www.planstobuildit.com