


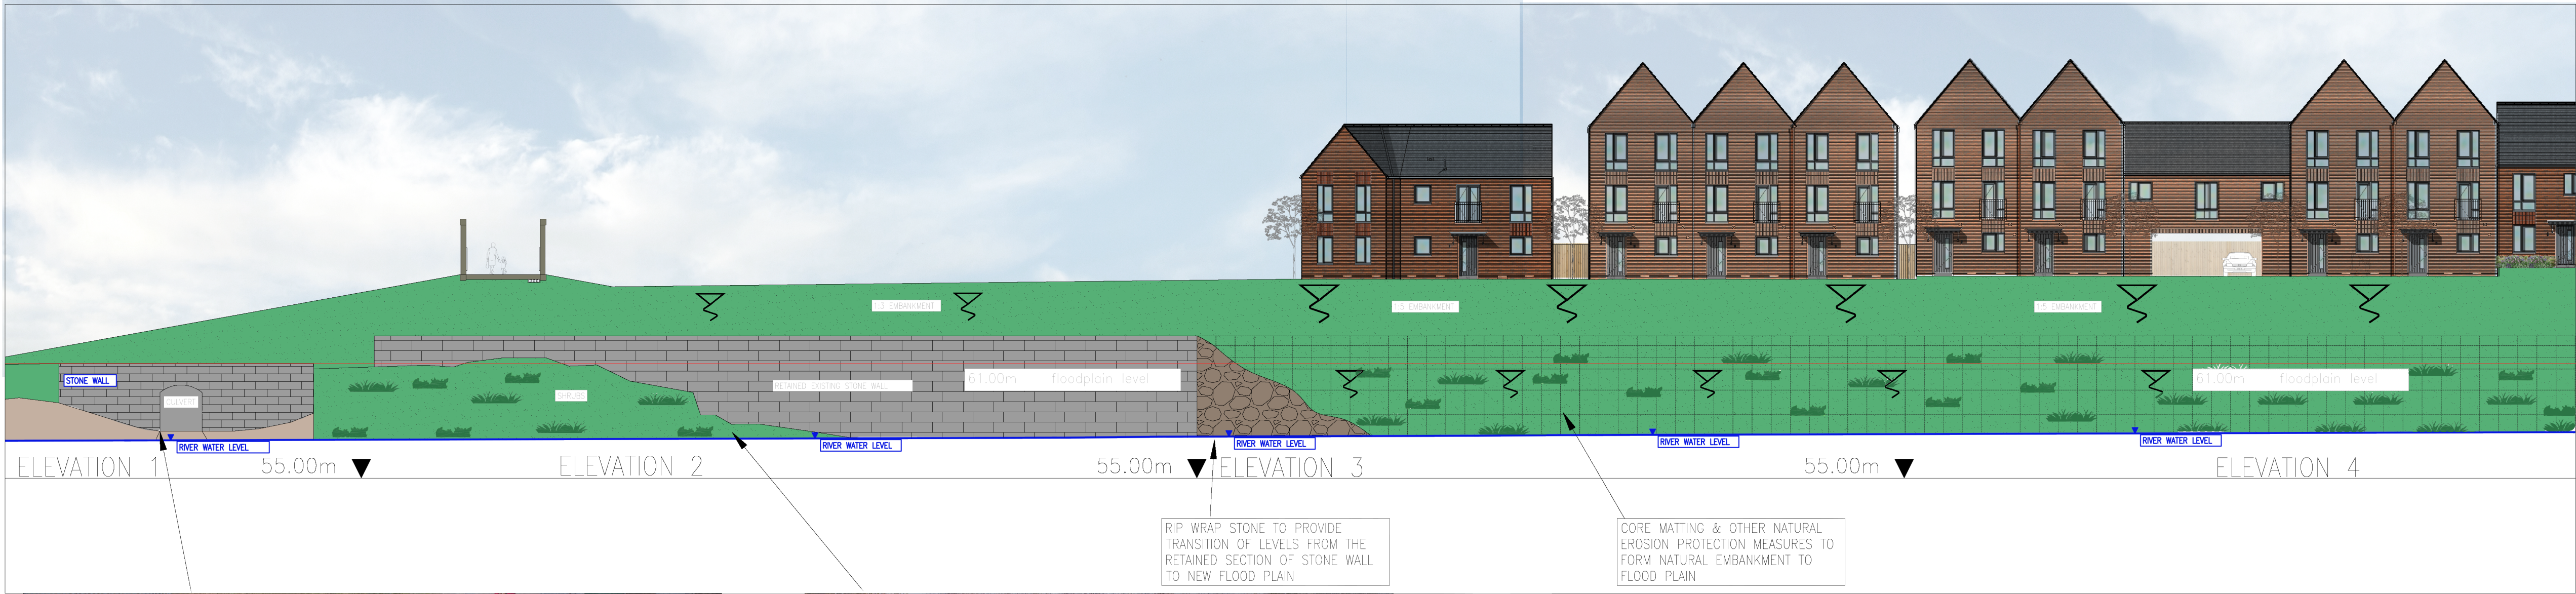

A	LAYOUT AMENDED FOLLOWING NEW SITE PLAN	23.10.24	CW
REV	DESCRIPTION	DATE	INIT

Morris Homes (North) Limited
Morland House
Altrincham Road
Wilmslow
Cheshire SK9 5NW
Tel: (01625) 544 444
Fax: (0845) 833 1845

Job. Title
**EAST LANCS PAPER MILL
RADCLIFFE**

Dwg. Title
**SITE ELEVATION
RIVER SECTION**

date	drawn	checked	scale	dwg no	rev
13/02/23	CW		1:50 @ A1	SK01/RS/02	A