



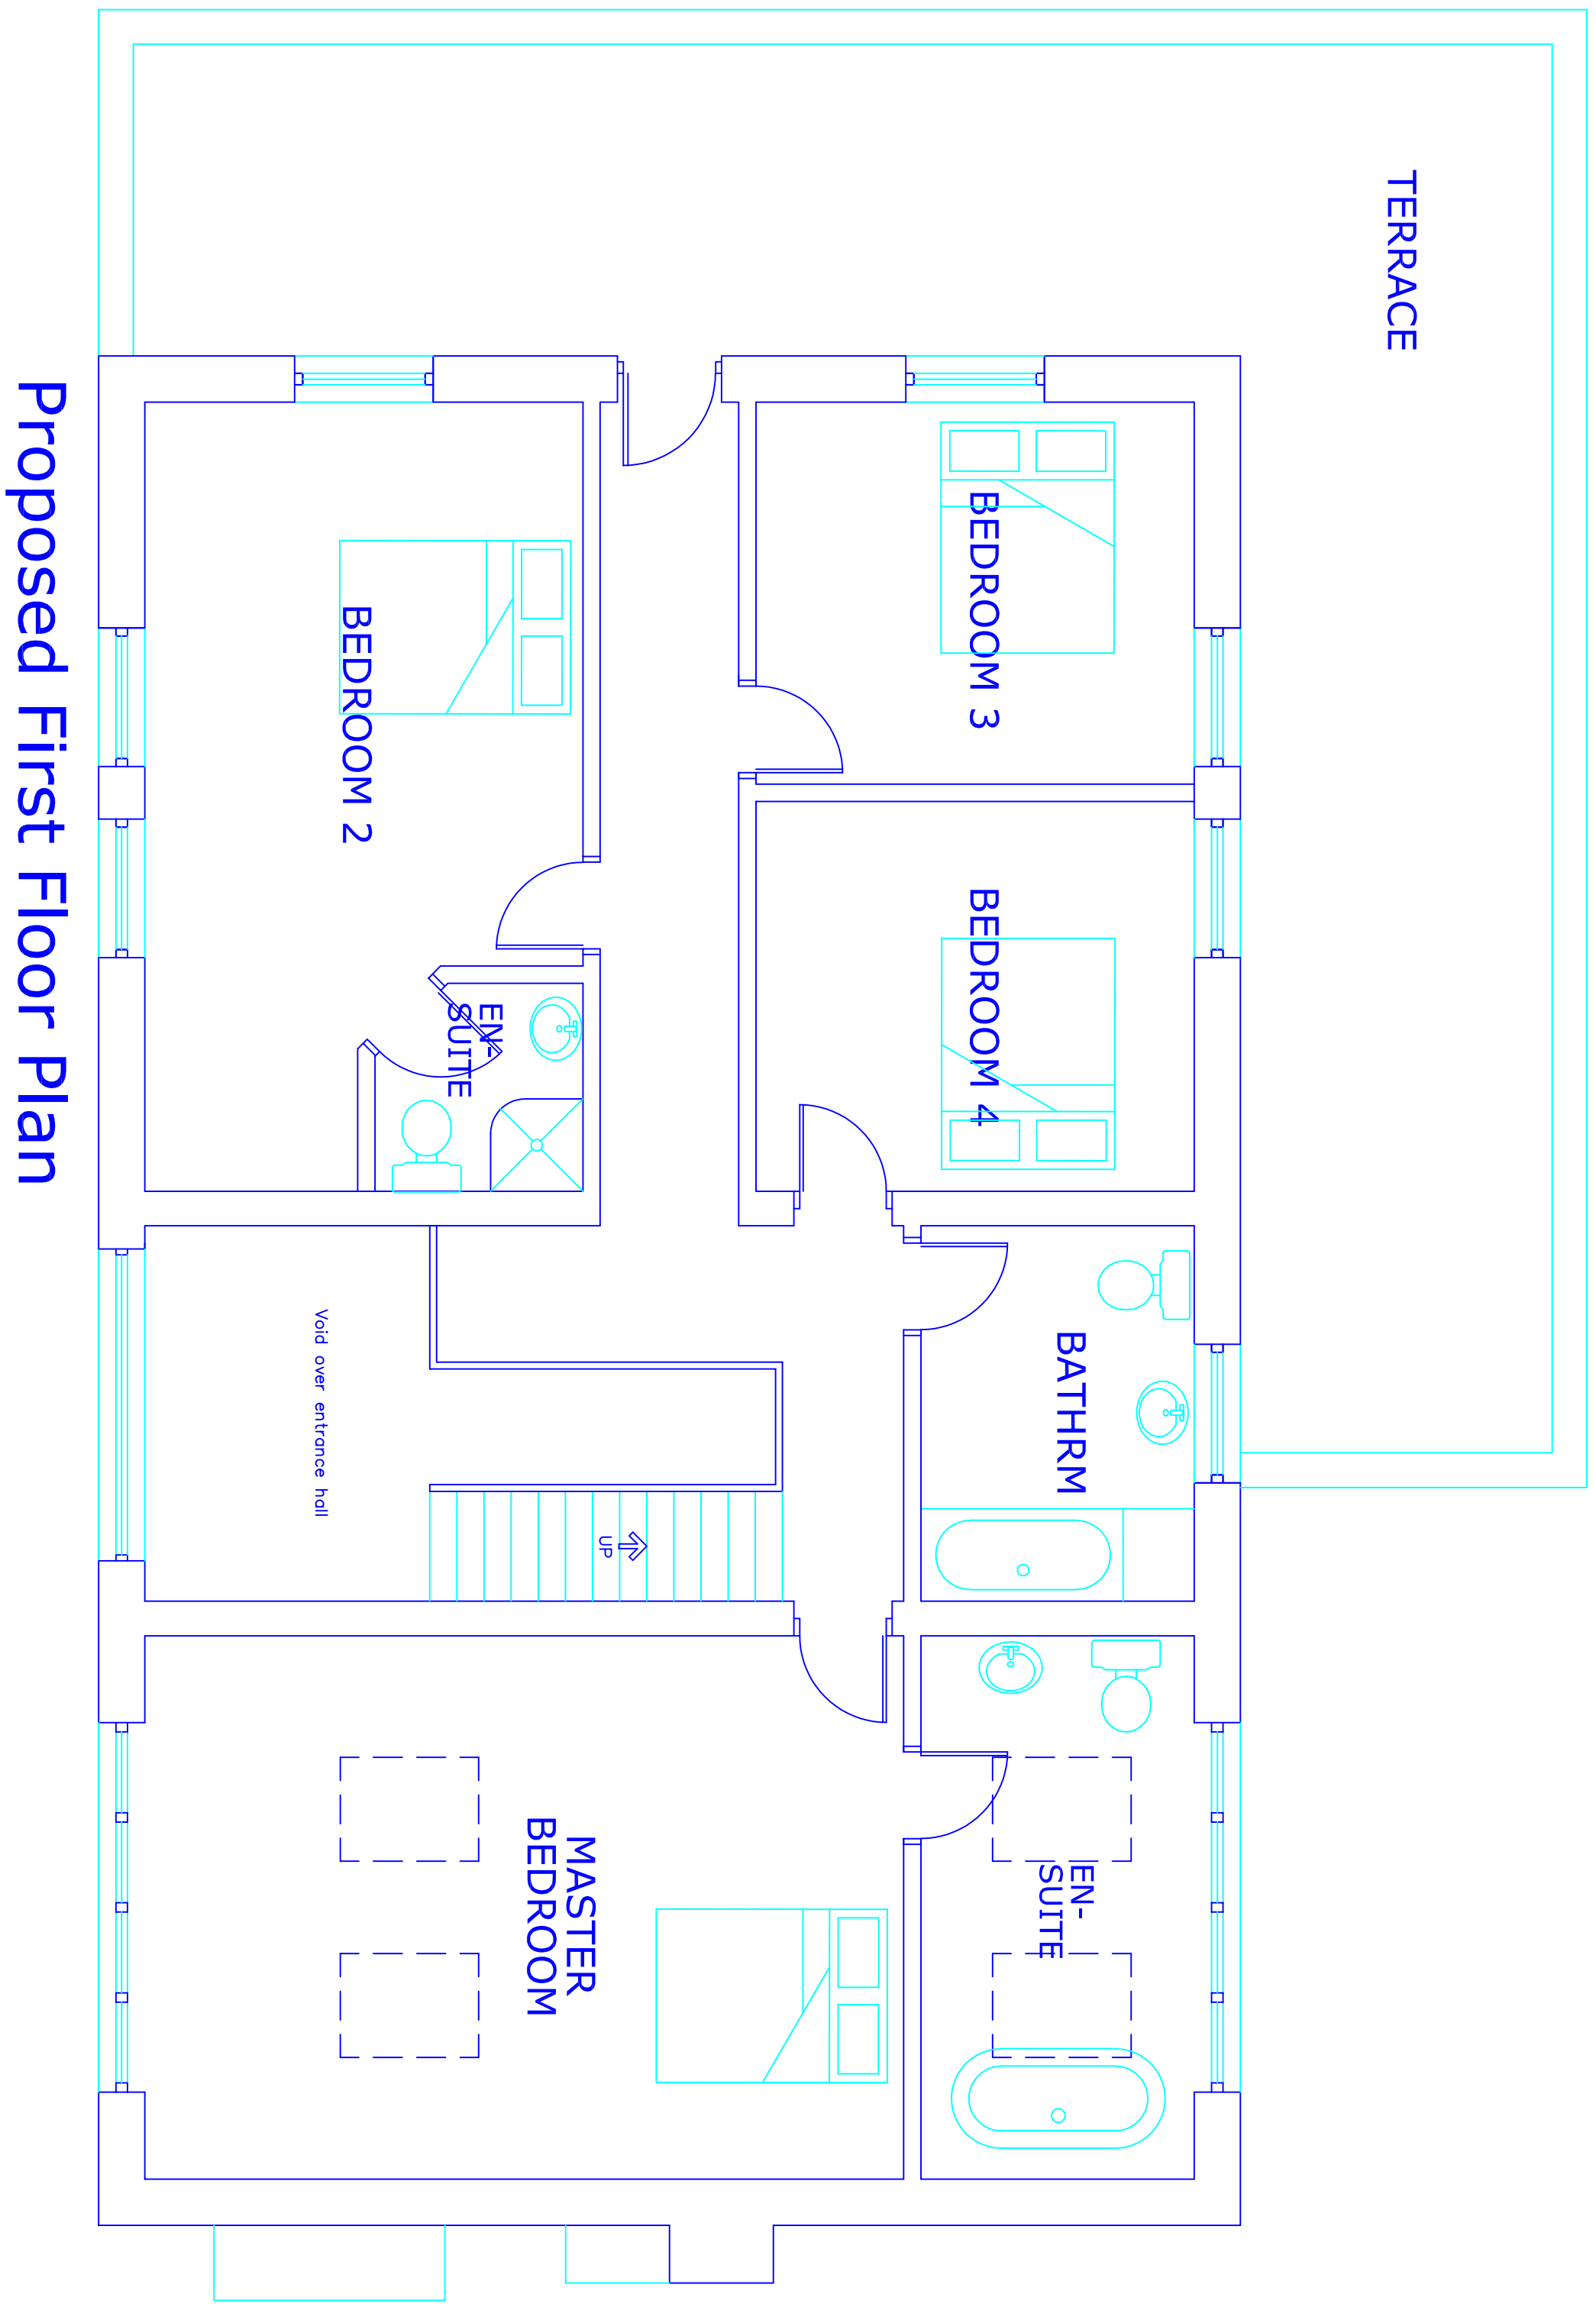

Proposed First Floor Plan

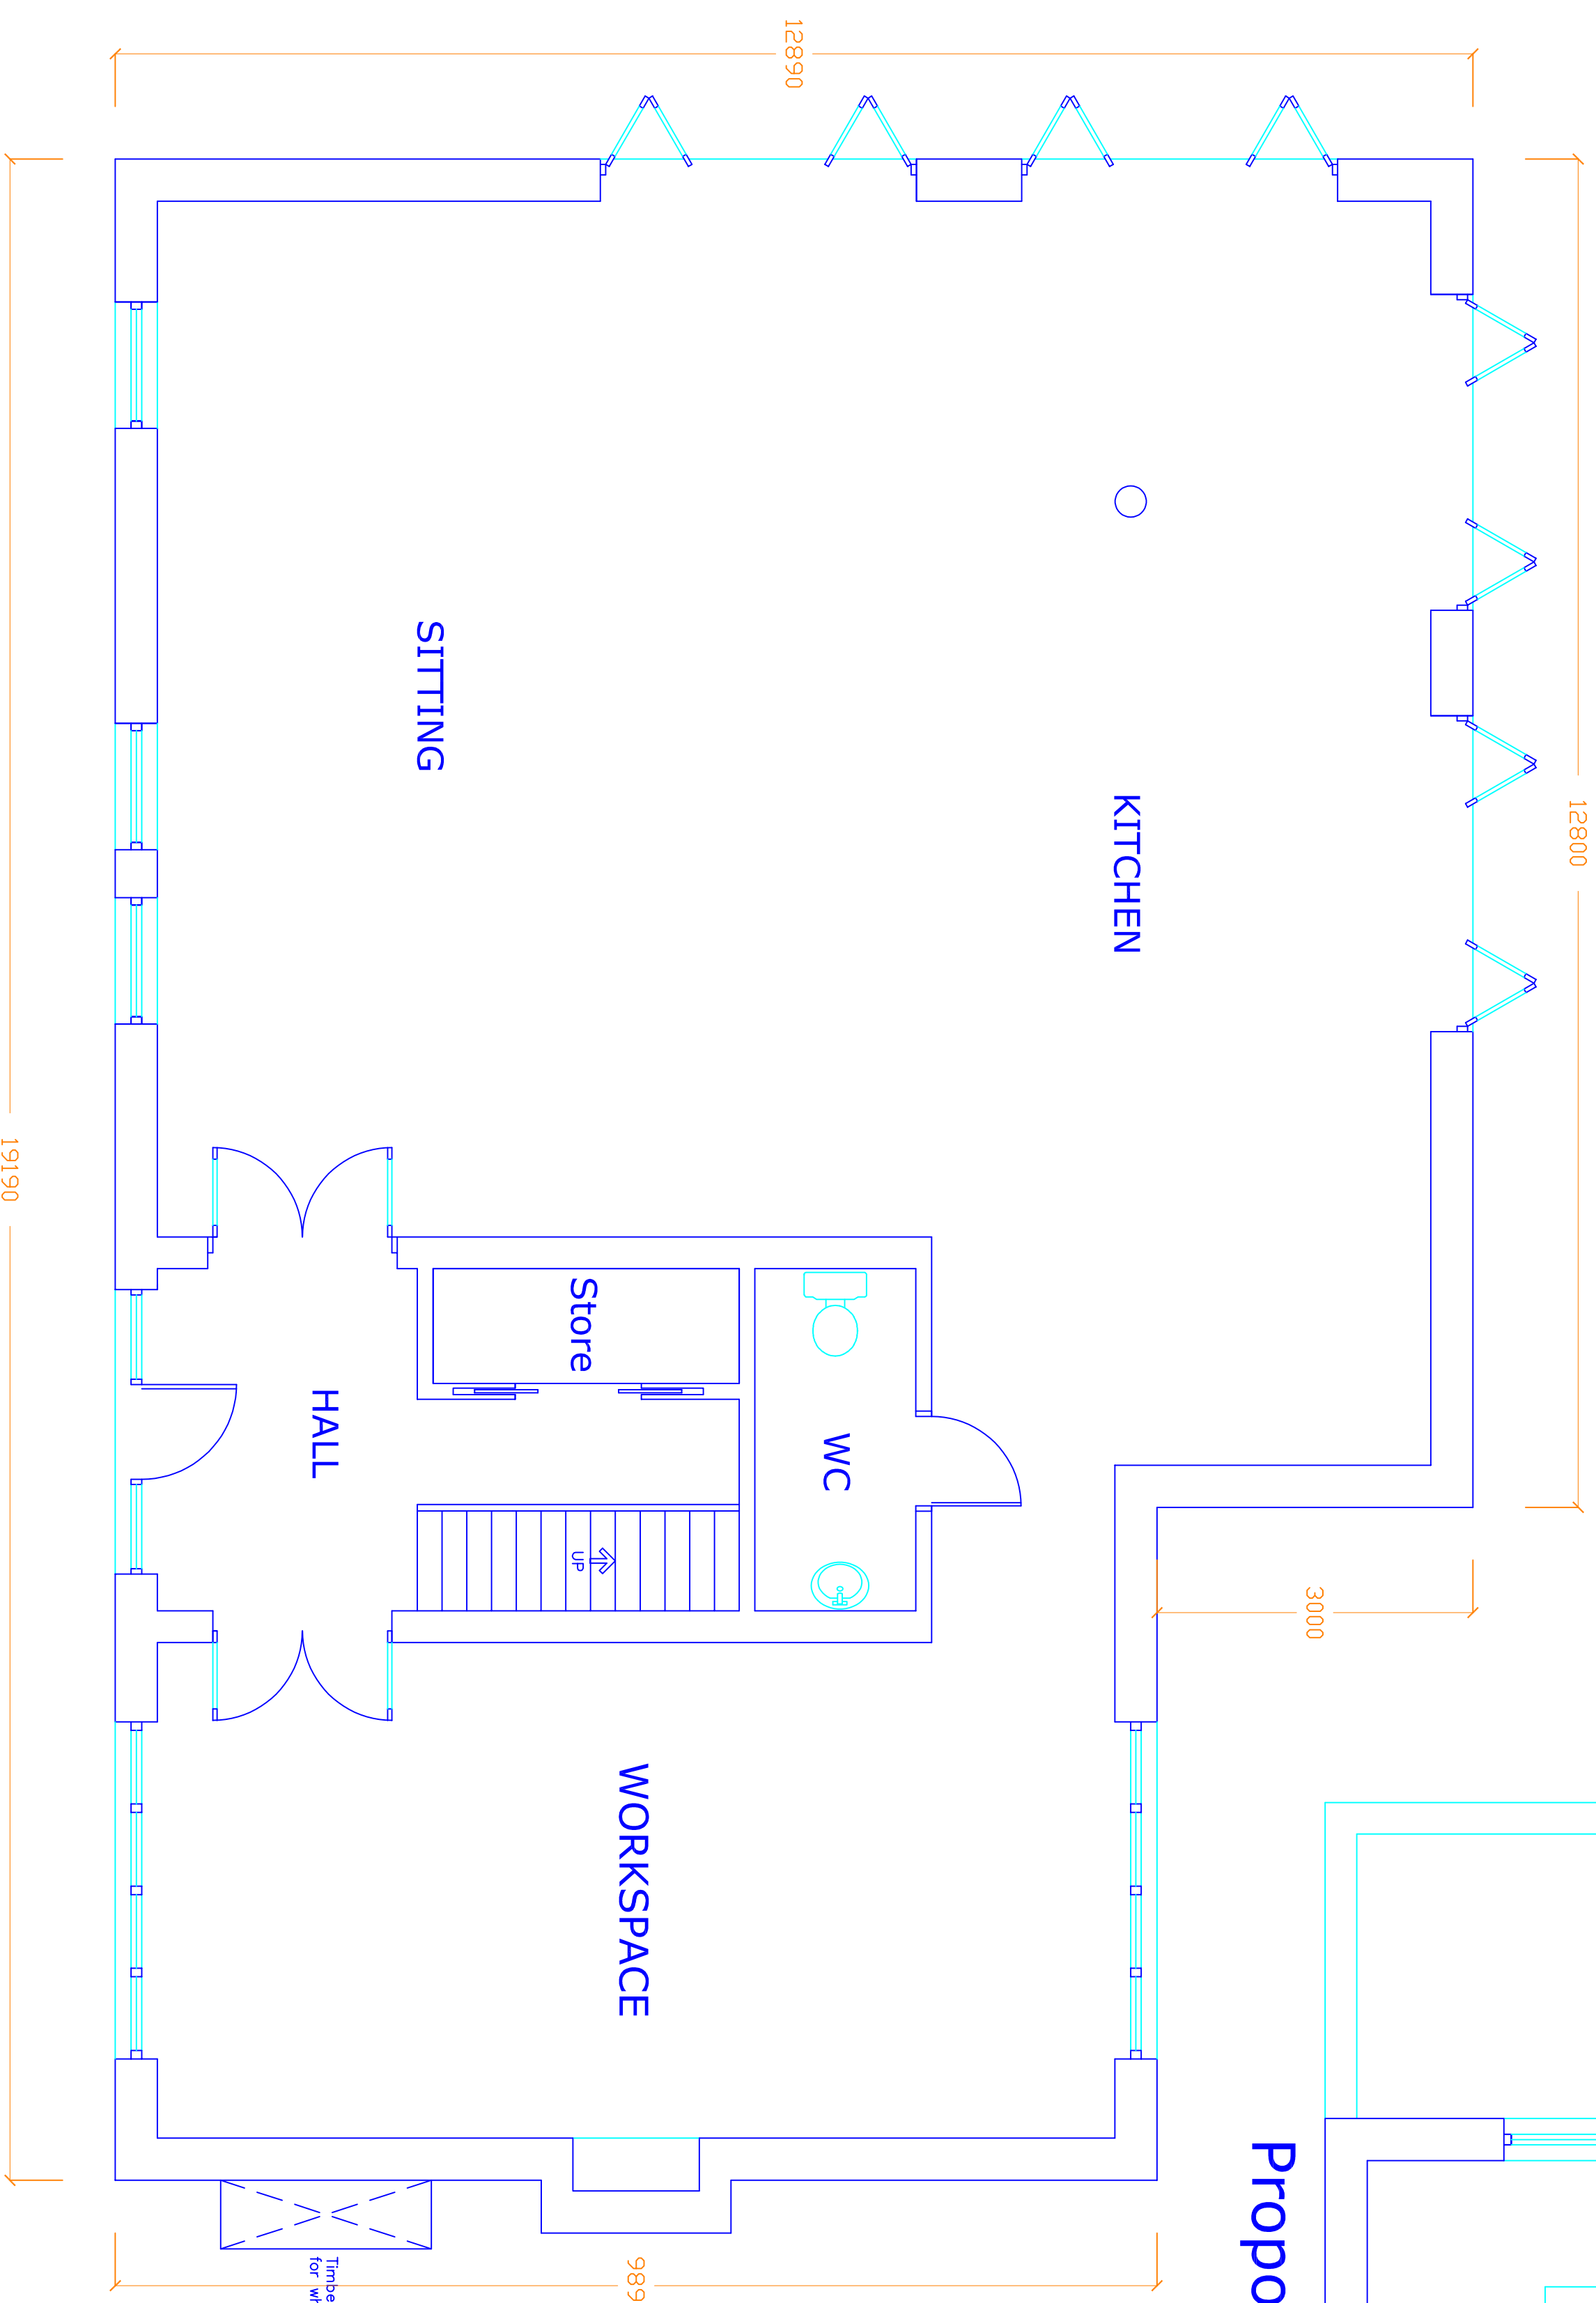

Proposed Ground Floor Plan

This drawing and design concept is the property of PPV design. It should not be reproduced without written permission

0	1	2	3	m
Land to south of Brick House Farm				
Griffie Lane				
Griswold				
Bury BL9 8QS				
scale 1:50 @ A1				
May 2025				
JK9-03				
Proposed Floor Plans				
Plot 9				
PPV design Ltd				

2 Helmshore Road, Holcombe Village
Ramsbottom, Lancashire BL8 4PA
Gary Dearden (BAK ions) DpArch RIBA
garrypdesign@gmail.com
T: 01706 822751 M: 07712 669482