



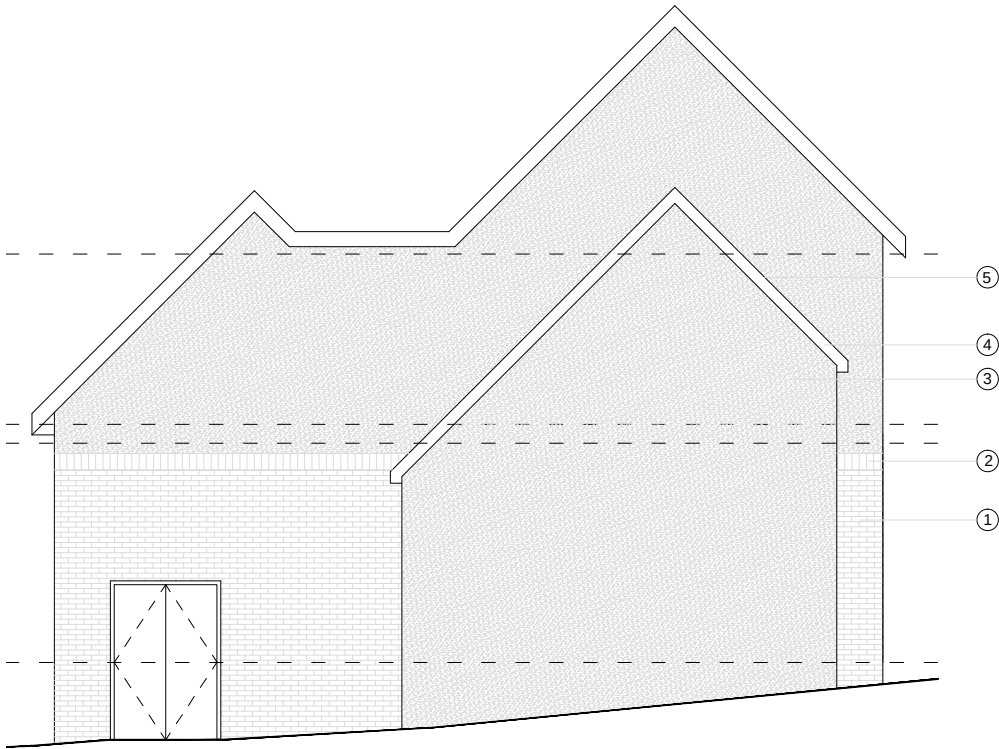


Proposed Front Elevation
Scale 1:100 @ A3



Proposed Rear Elevation
Scale 1:100 @ A3

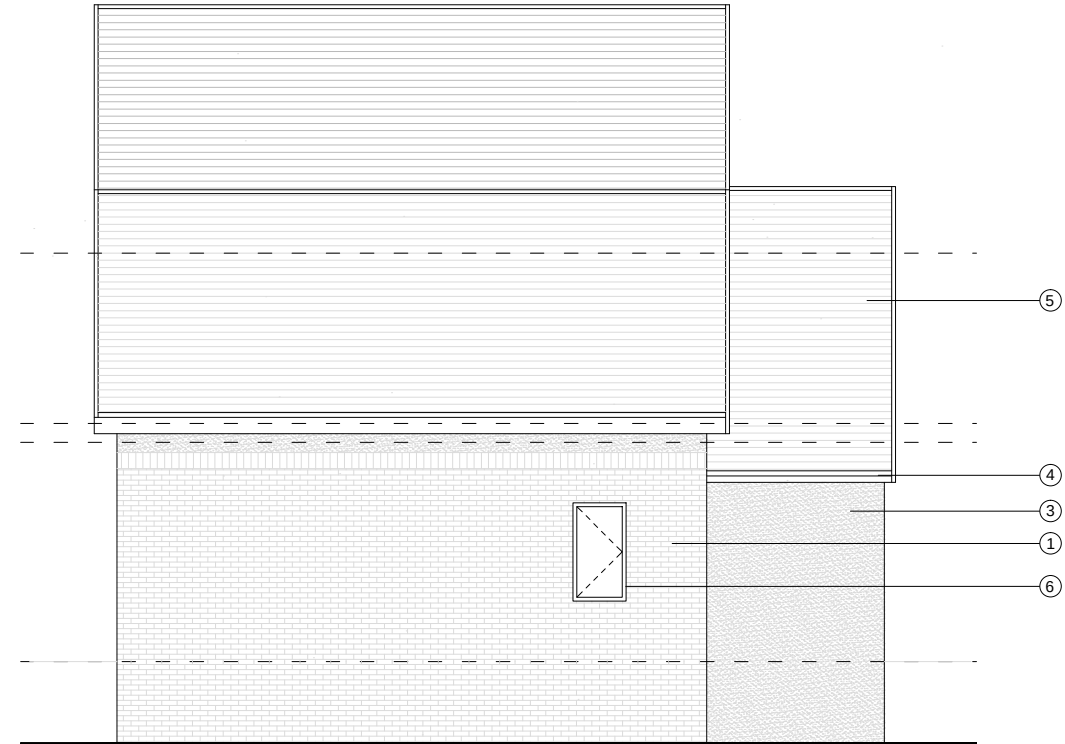

Proposed Side Elevation
Scale 1:100 @ A3

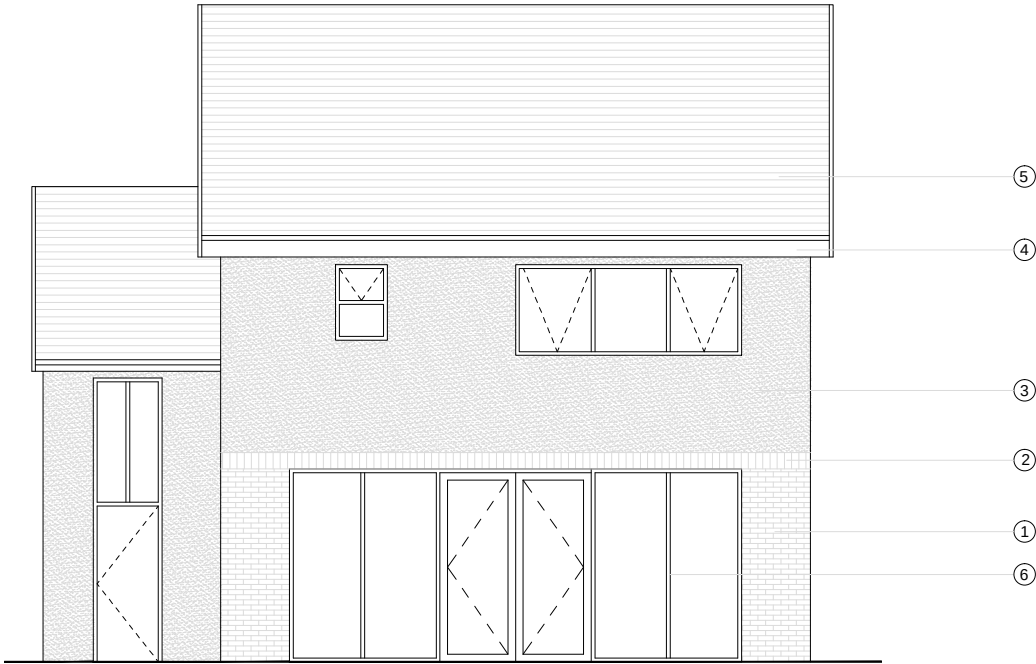

Proposed Side Elevation
Scale 1:100 @ A3

Key Element

- 1 Warnham Terracotta Stock Brick
- 2 Swarland Red Sandfaced Brick
- 3 K-Rend, Scraped Render - Champagne Colour
- 4 Fascia Board in Dark Grey Colour

- 5 Concrete Tiles
- 6 Upvc double glazed windows in Grey Colour



Scale Bar 1:100

General Notes:

All site dimensions shall be verified by the Contractor on site prior to commencing any works.


Do not scale from this drawing.

Design intent drawing only. Construction to comply with latest building regulation requirements.

All statutory approvals must be sought prior to development.

This drawing is the property of "Studio Tashkeel Architecture Ltd." and copyright is reserved by them. The drawing is not to be copied or disclosed by or to any unauthorised persons without the prior written consent of Studio Tashkeel Architecture Ltd.

/		First Issue		16.05.2025	SM MK
Rev	Description	Date	Dr by	App by	

 

STUDIO TASHKEEL
ARCHITECTURE LTD.
1-3 Ashton Lane,
Sale M33 6WT
United Kingdom
T +44(0)1615465395
E info@StudioTashkeel.com
www.studiotashkeel.com

client name

Mr Ahuja

project

Land off 49 Rainsough Brow

drawing

GA Proposed Elevations

project number		scale	
24_024		1:100 @ A3	
drawing number	rev	issue status	
PL005	/	Planning	

This drawing is to be read in conjunction with all related drawings. All dimensions must be checked and verified on site before commencing any work or producing shop drawings. The originator should be notified immediately of any discrepancy. This drawing is copyright and remains the property of Studio Tashkeel Architecture Ltd.