






Front Elevation
1 : 100

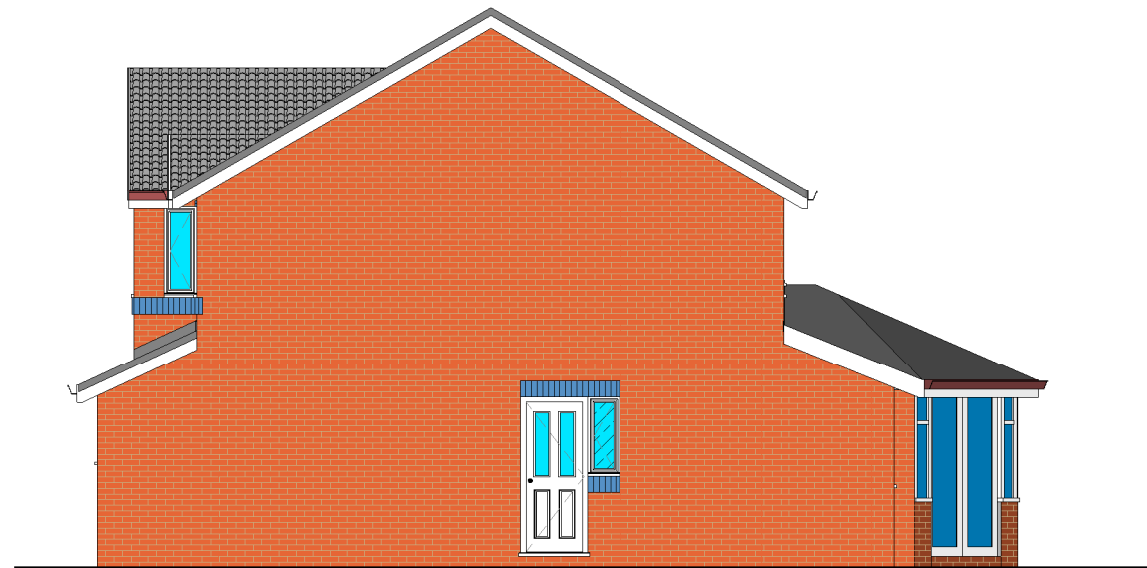


Right Elevation
1 : 100

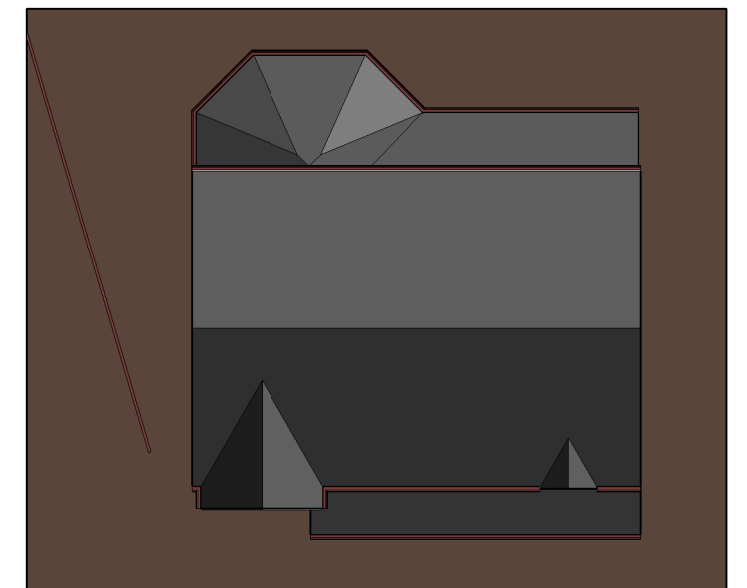

Roof Profile

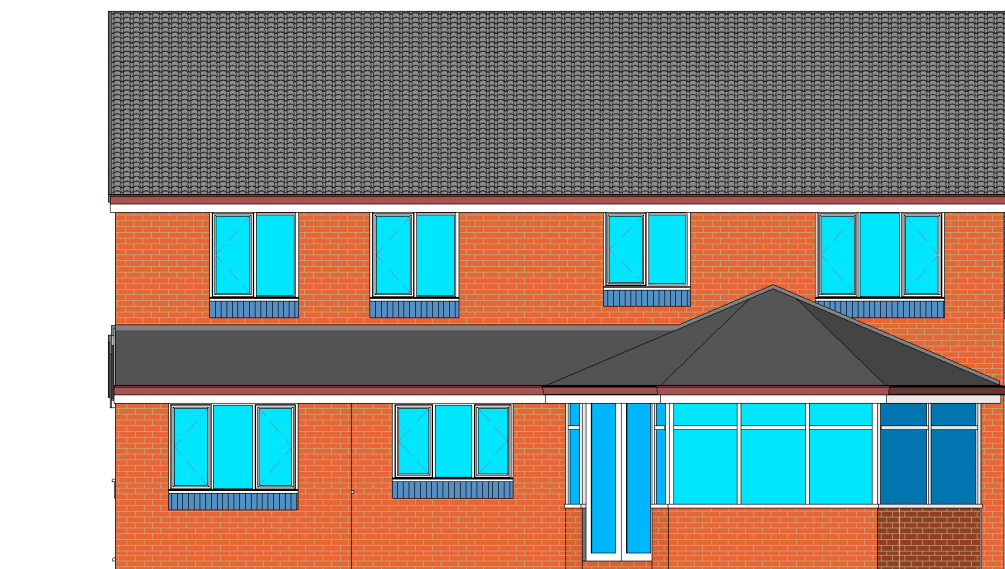


Rear Elevation
1 : 100

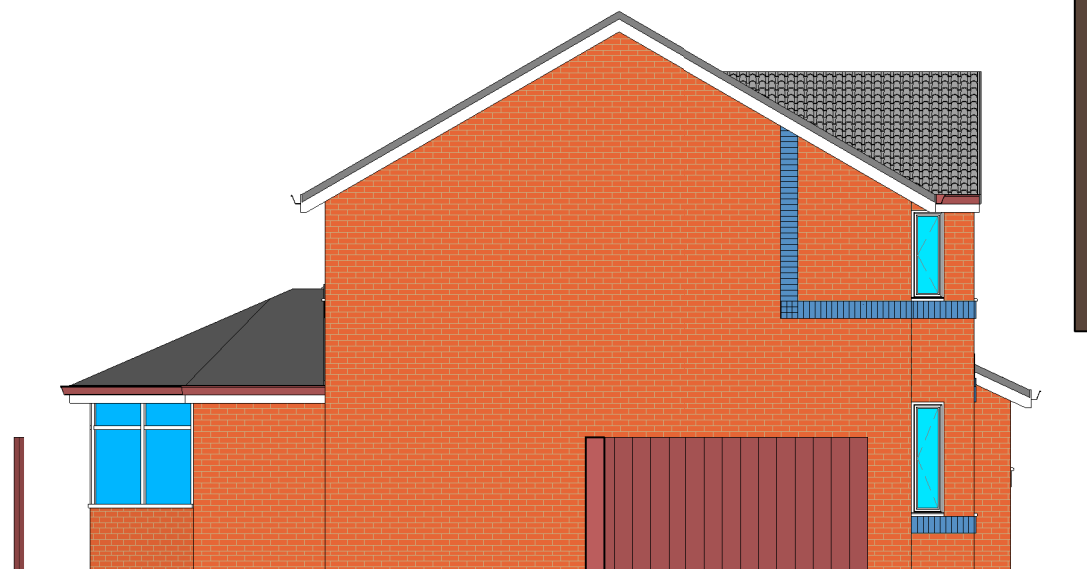

Left Elevation
1 : 100


 97 THE FARTHING
 ASTLEY VILLAGE
 CHORLEY
 LANCASHIRE
 PR7 1SH
 TEL 07702 682888 www.extendeddesign.co.uk
 mail@extendeddesign.co.uk
 Proposed alterations at 95 Ripon Hall
 Avenue Ramsbottom Bury BL0 9TQ
 Mr & Mrs Anderton

Rev	Description	Date
Existing Elevations		
Dwg No	Drawn	DP
1816 / 101	Date	Apr 2018
	Scale @ A3	1 : 100

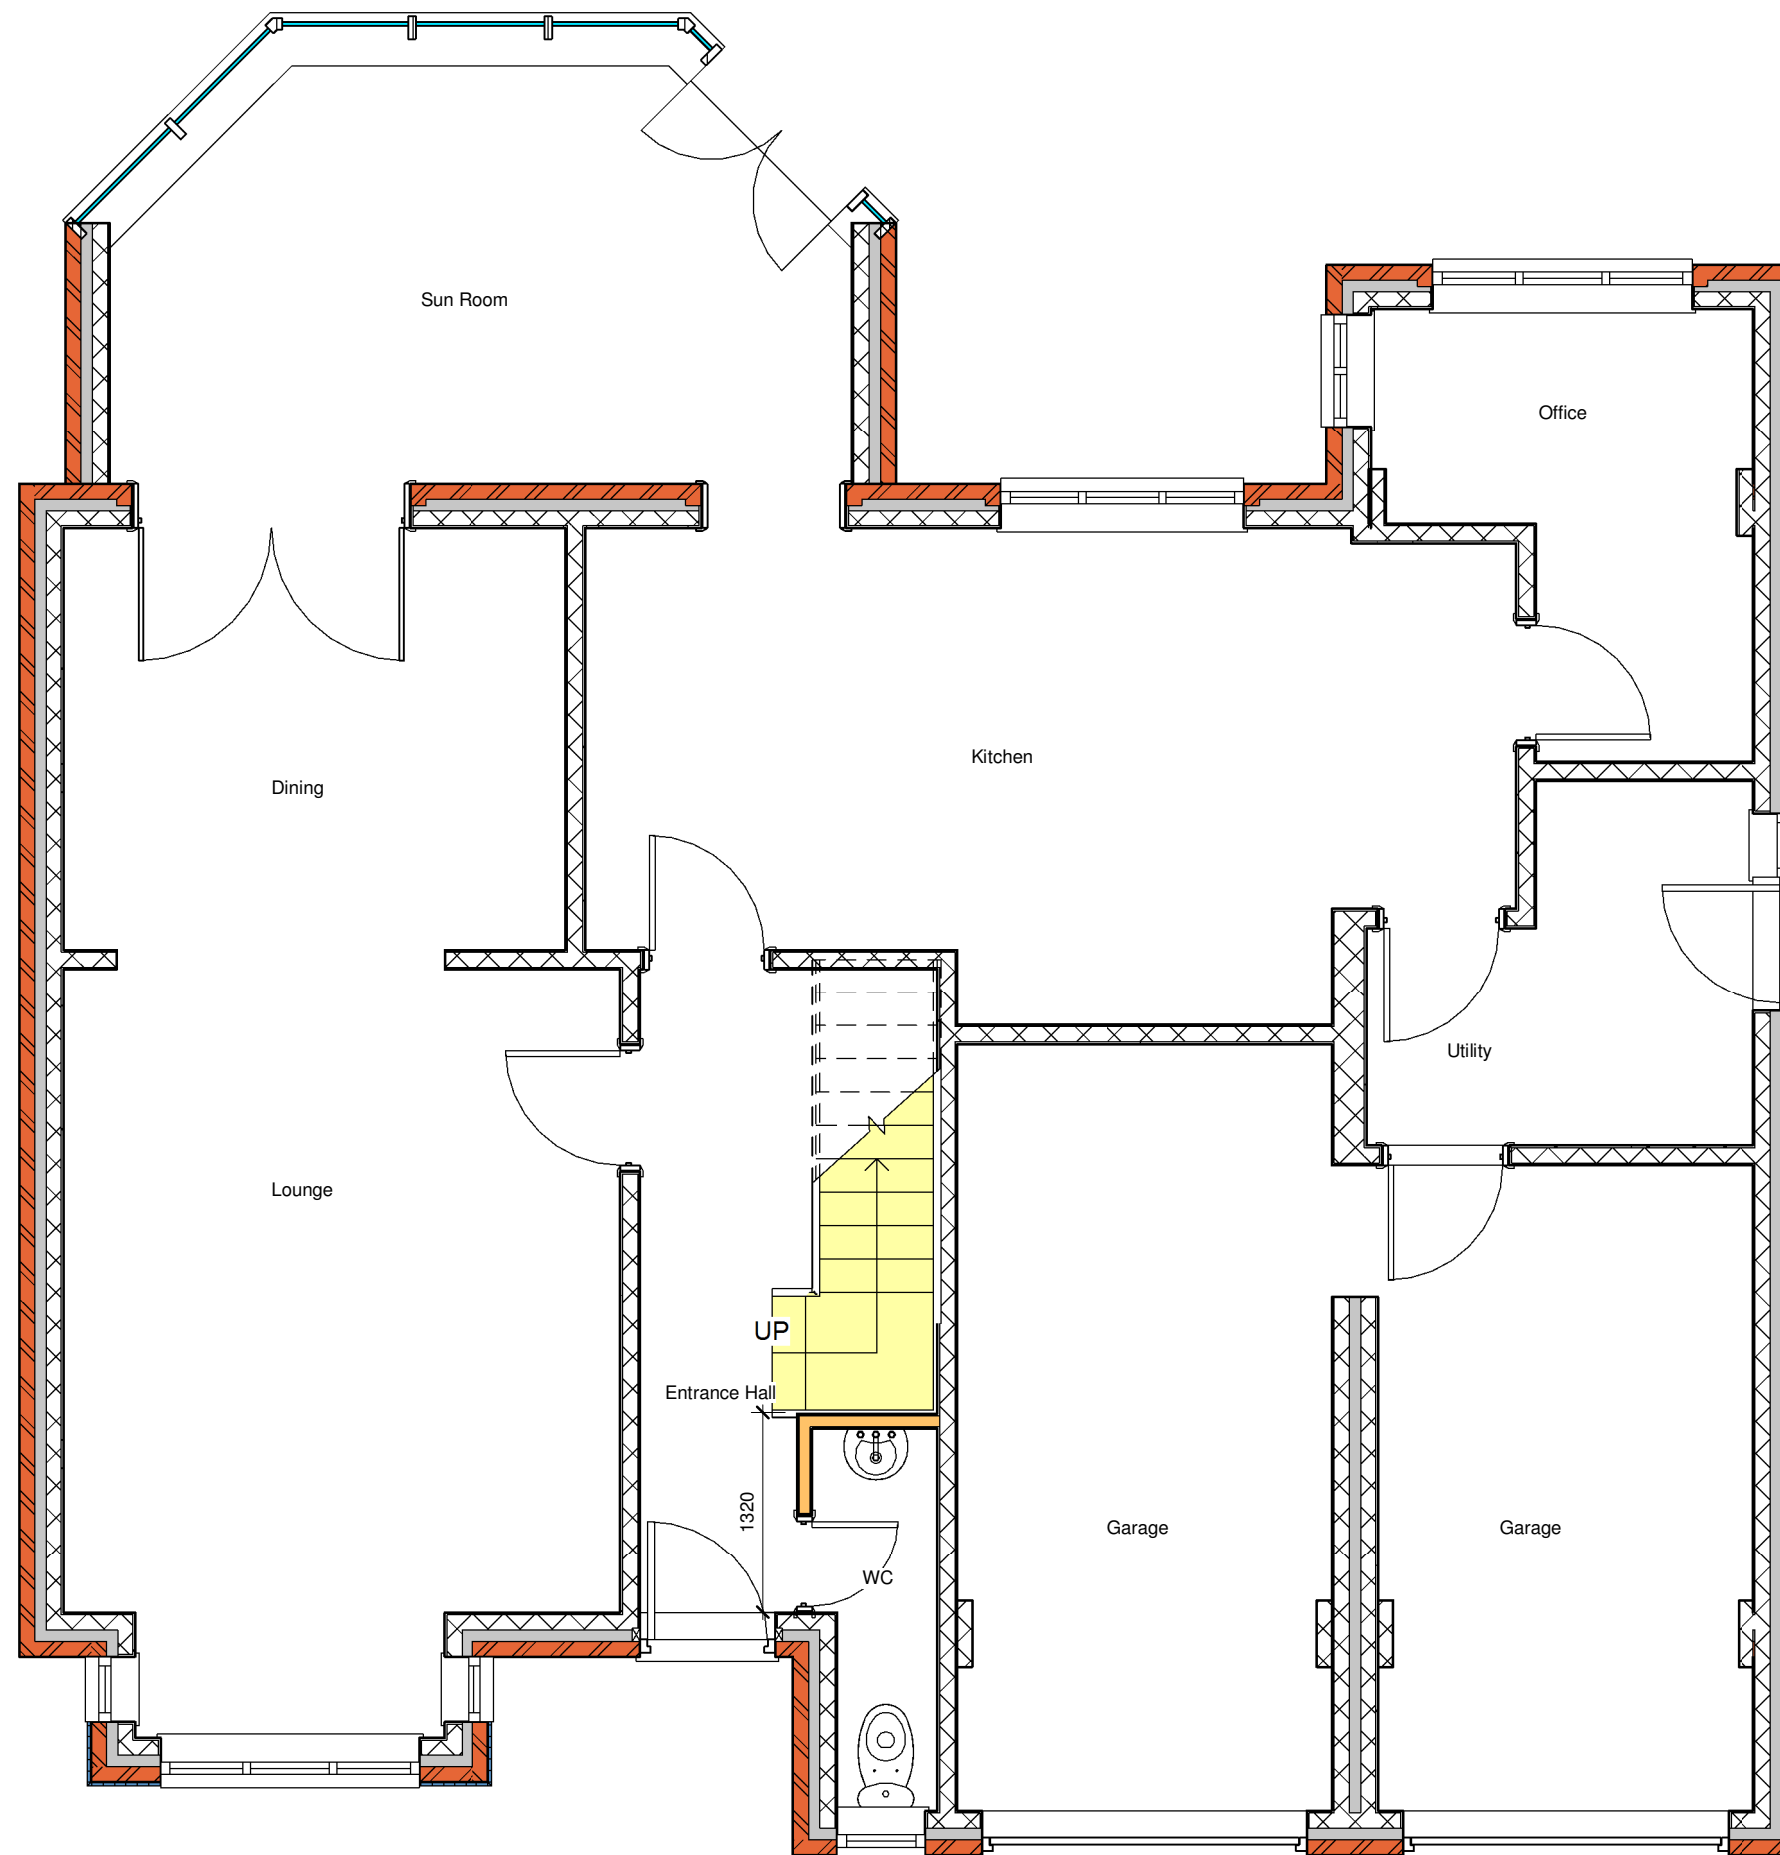

Ground floor plan
1 : 50




97 THE FARTHINGS
ASTLEY VILLAGE
CHORLEY
LANCASHIRE
PR7 1SH

TEL 07702 682888 www.extendeddesign.co.uk
mail@extendeddesign.co.uk

Proposed alterations at 95 Ripon Hall
Avenue Ramsbottom Bury BL0 9TQ

Mr & Mrs Anderton


Rev	Description	Date
Existing Ground Floor Layout		
Dwg No	Drawn	DP
1816 / 102	Date	Apr 2018
	Scale @ A3	1 : 50

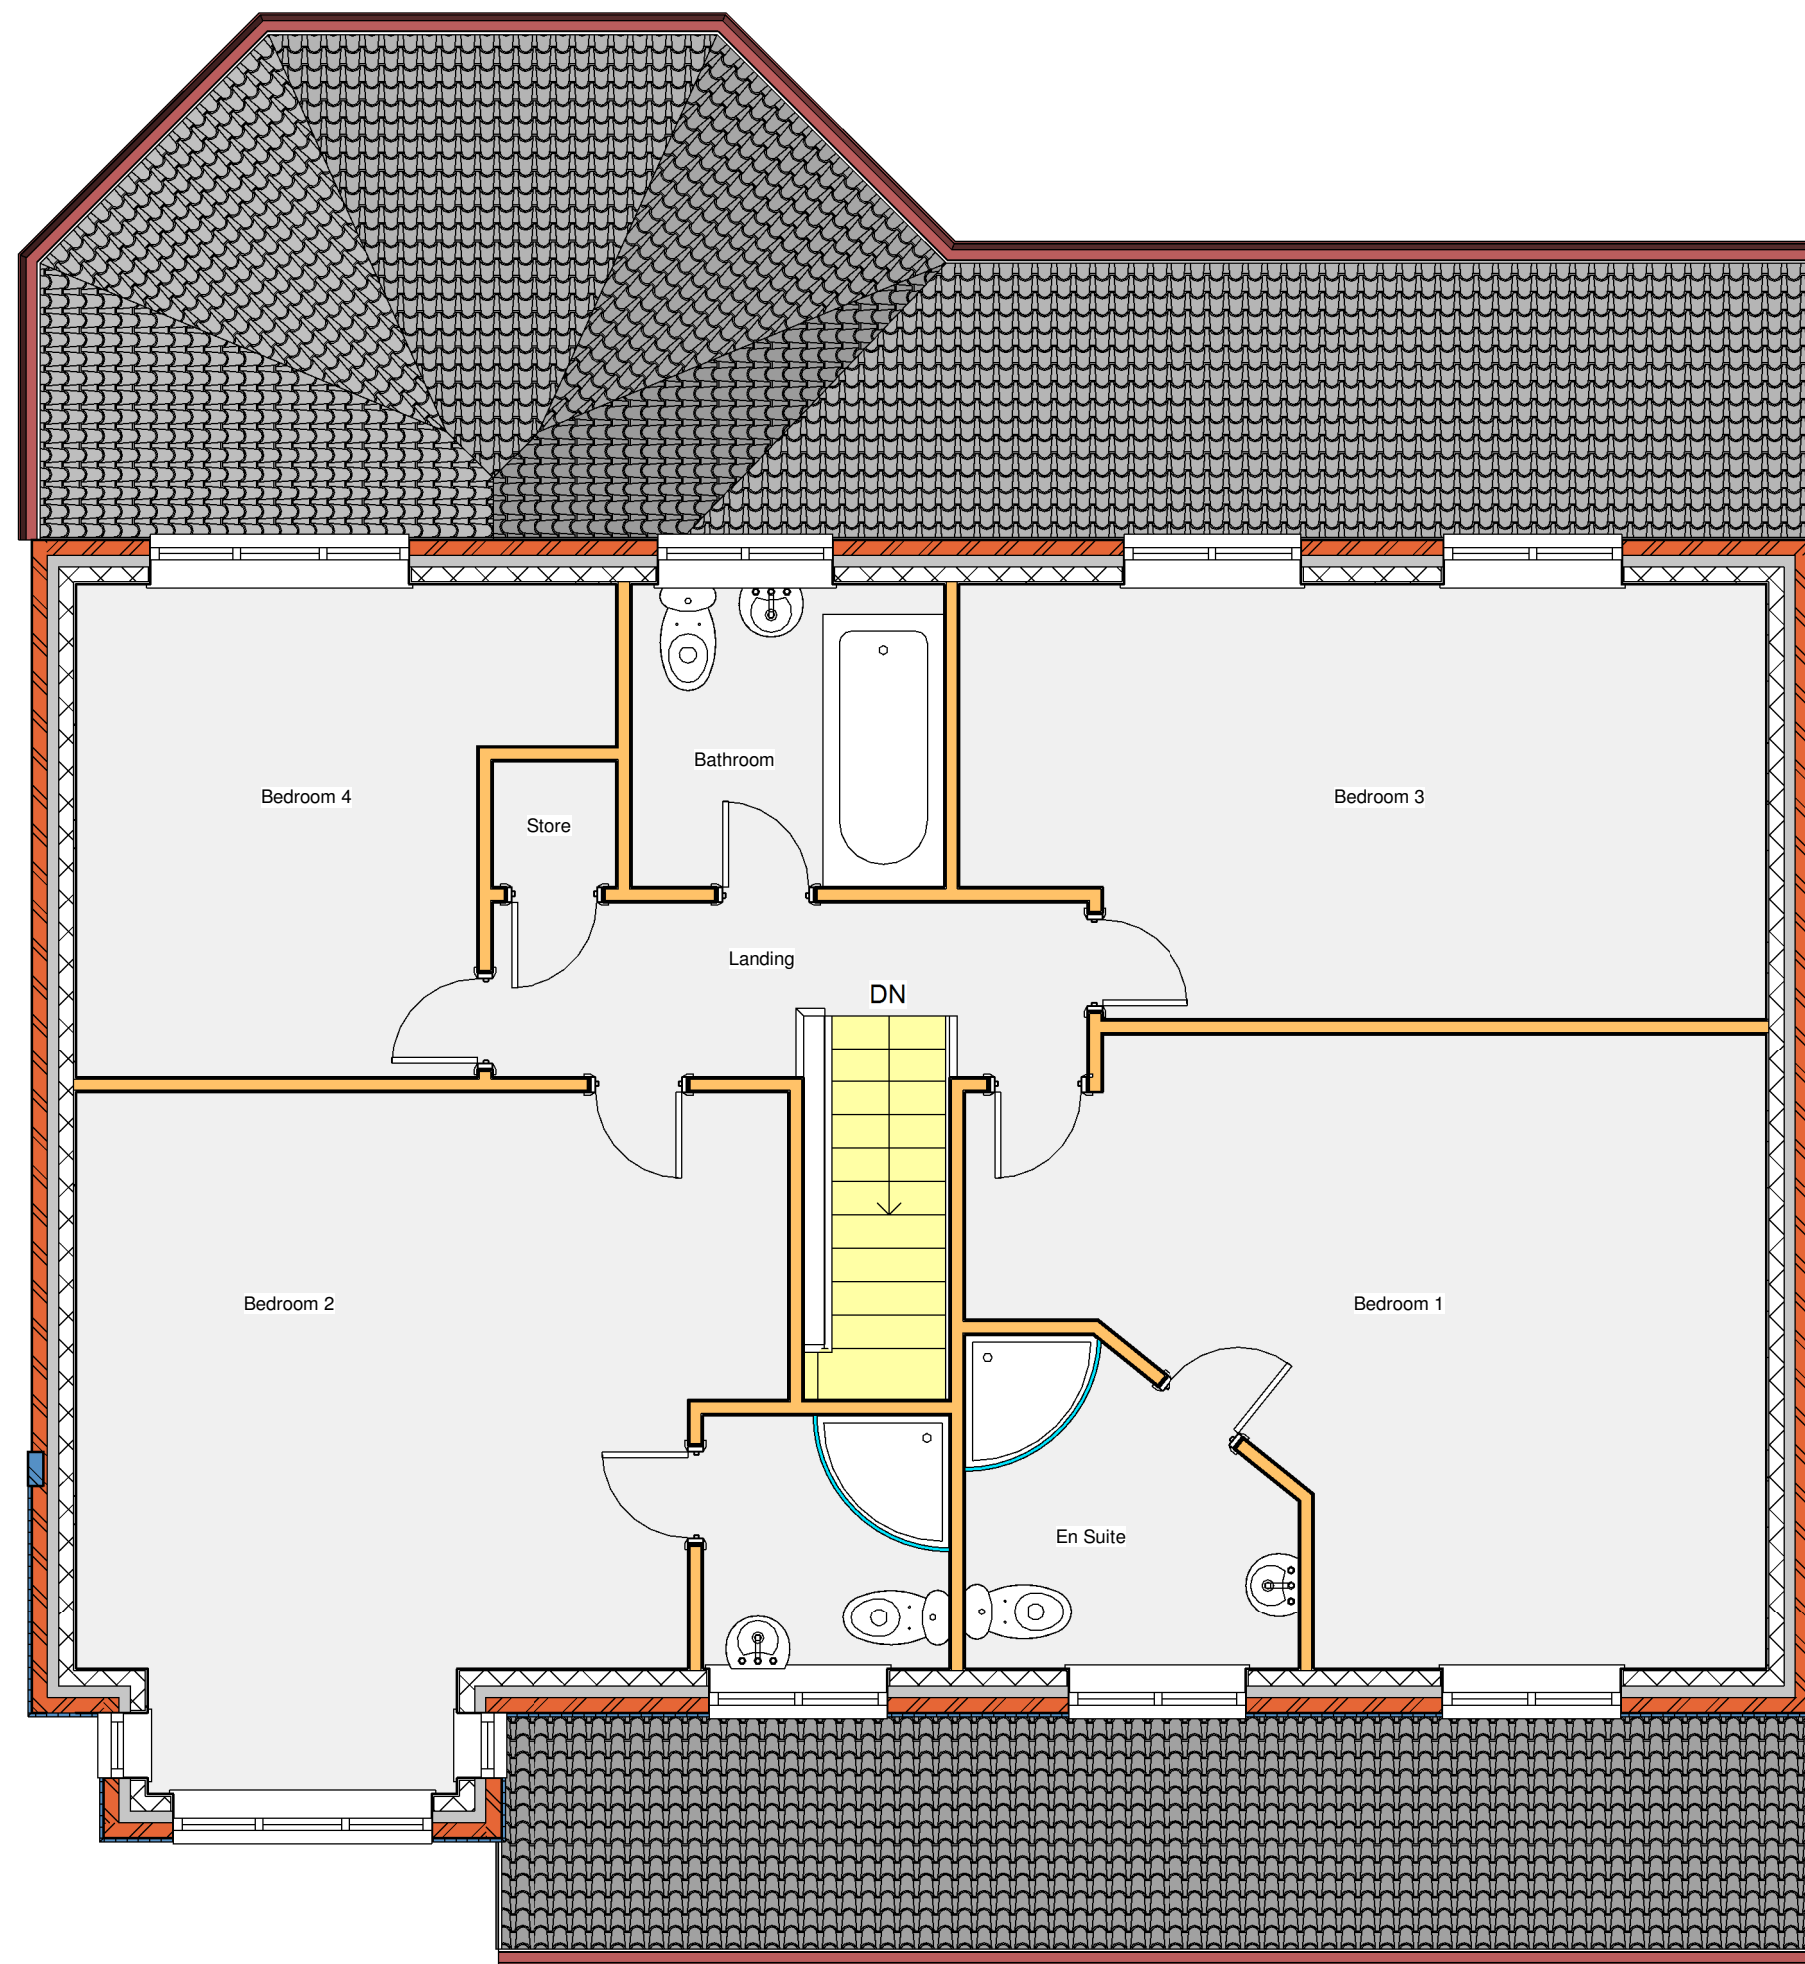


First floor plan
1 : 50


EXTENDED DESIGN LTD
 97 THE FARTHINGS
 ASTLEY VILLAGE
 CHORLEY
 LANCASHIRE
 PR7 1SH
 TEL 07702 682888 www.extendeddesign.co.uk
 mail@extendeddesign.co.uk
 Proposed alterations at 95 Ripon Hall
 Avenue Ramsbottom Bury BL0 9TQ
 Mr & Mrs Anderton

Rev	Description	Date
Existing First Floor Layout		
Dwg No	Drawn	DP
1816 / 103	Date	Apr 2018
	Scale @ A3	1 : 50

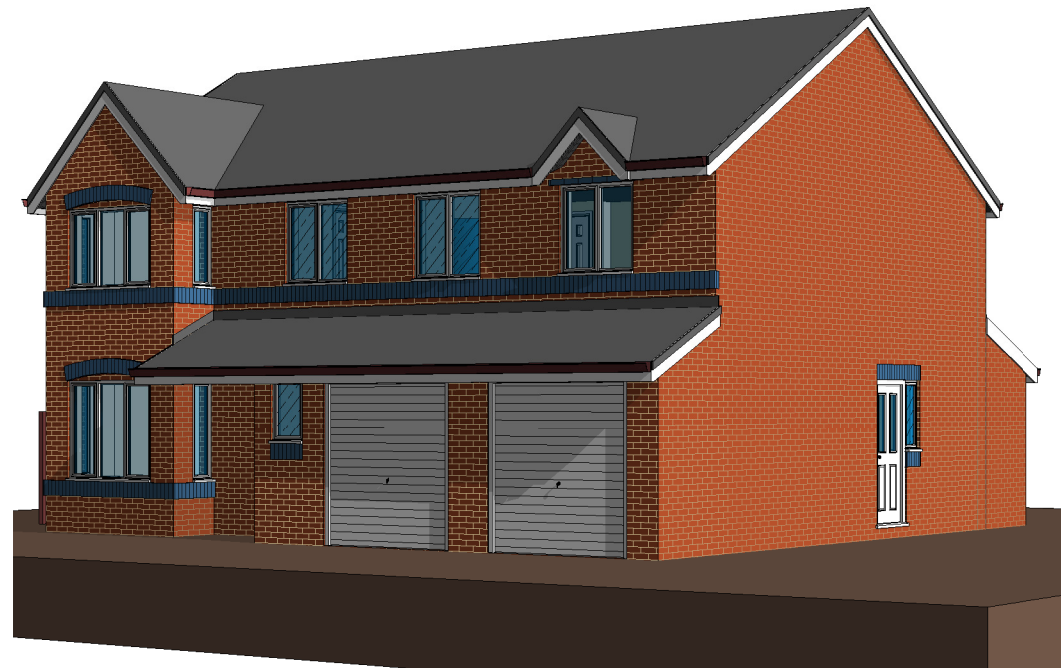

External view 1

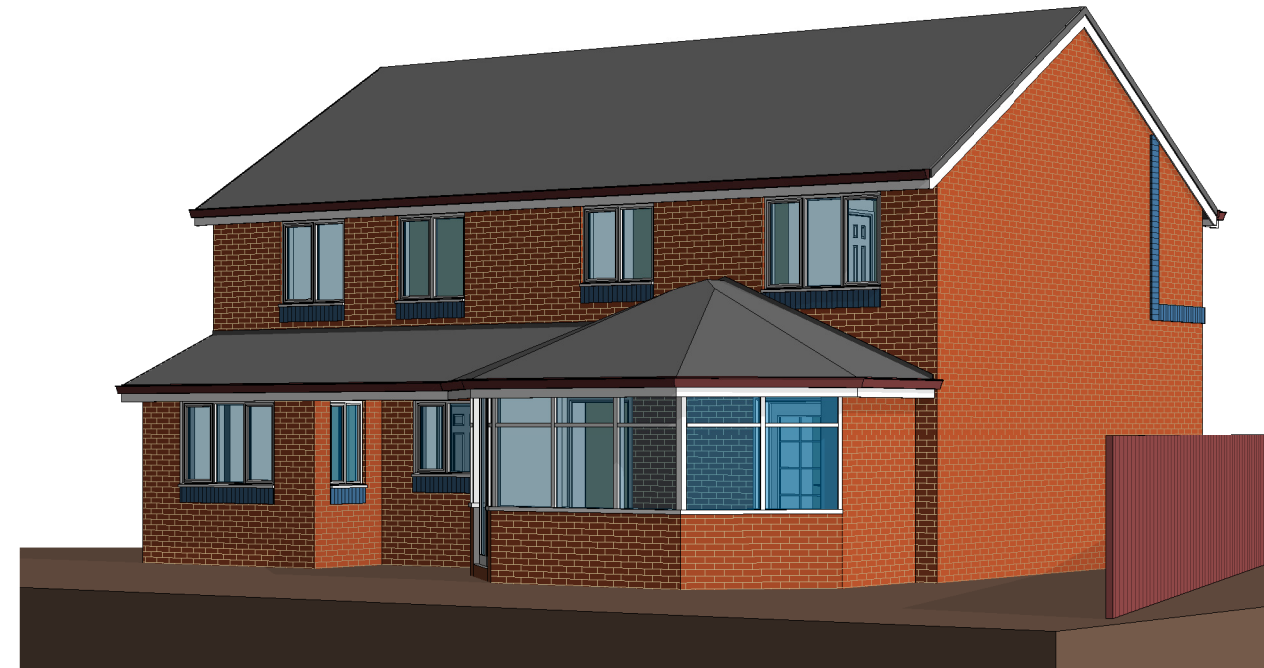

External view 2



External view 3



External view 4




97 THE FARTINGS
ASTLEY VILLAGE
CHORLEY
LANCASHIRE
PR7 1SH

TEL 07702 682888 www.extendeddesign.co.uk
mail@extendeddesign.co.uk

Proposed alterations at 95 Ripon Hall
Avenue Ramsbottom Bury BL0 9TQ

Mr & Mrs Anderton

Rev	Description	Date
Existing External views		
Dwg No 1816 / 104		Drawn DP Date Apr 2018 Scale @ A3

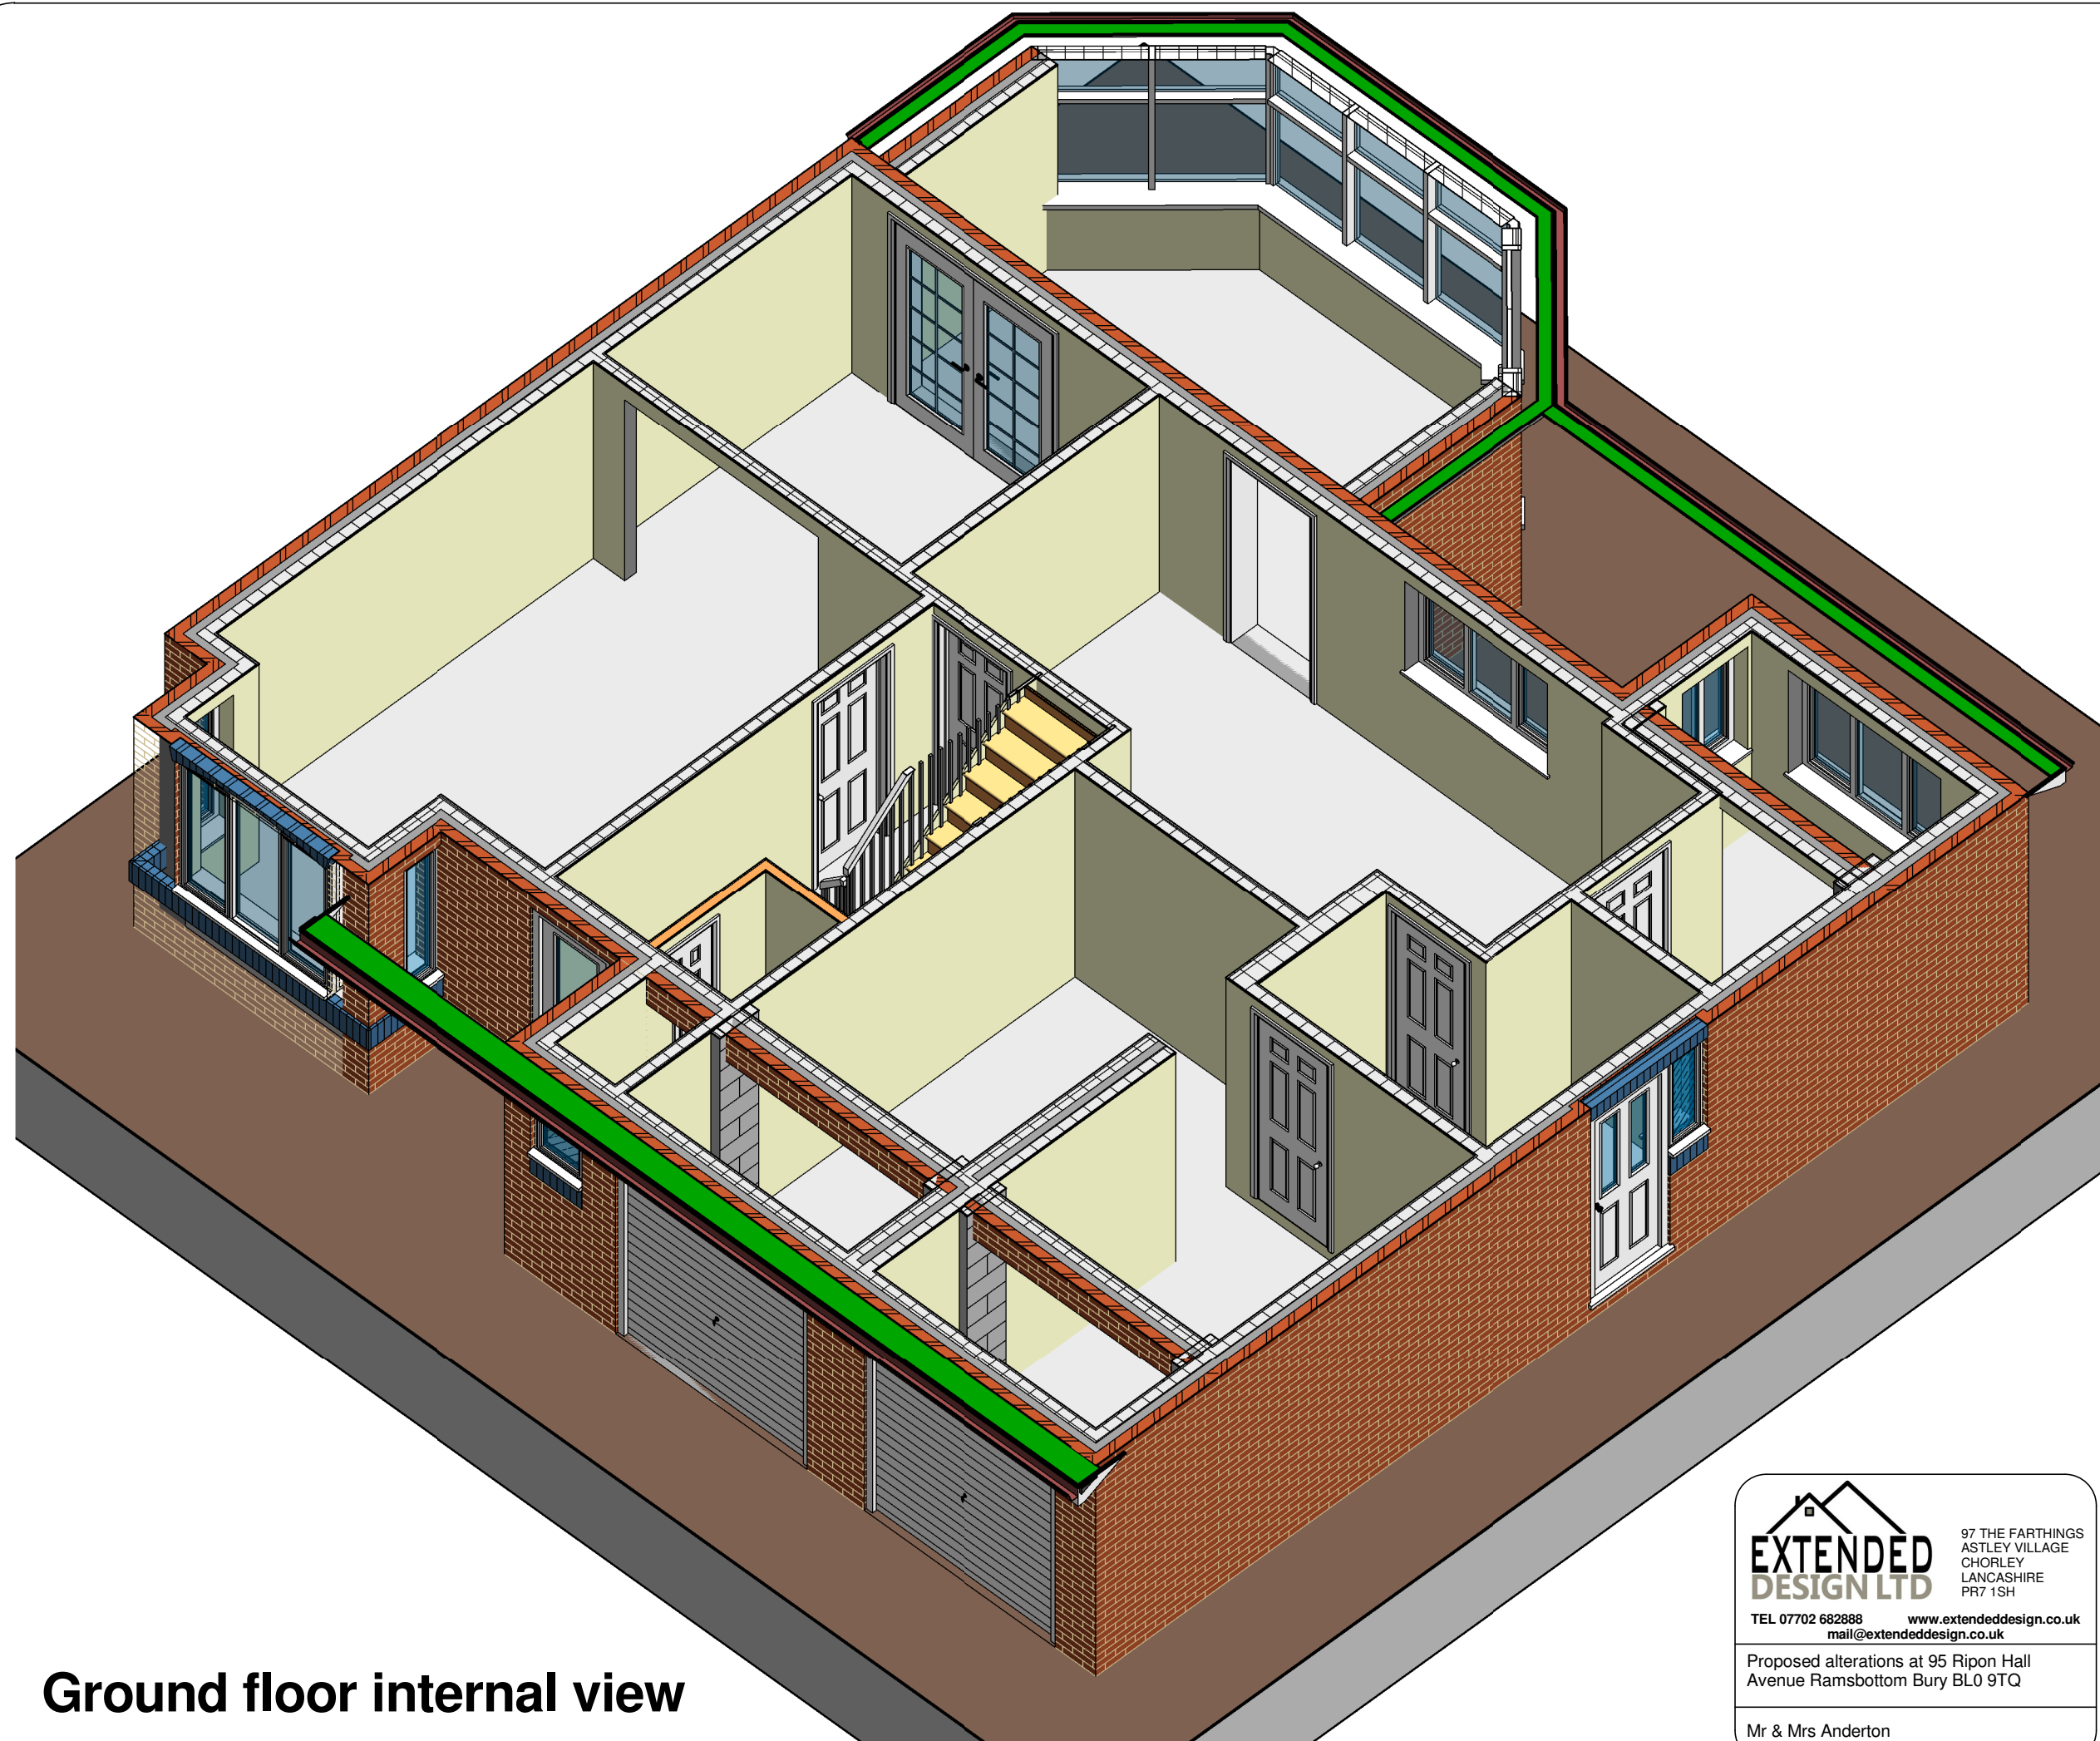

Ground floor internal view


EXTENDED DESIGN LTD
 97 THE FARTHING'S
 ASTLEY VILLAGE
 CHORLEY
 LANCASHIRE
 PR7 1SH
 TEL 07702 682888 www.extendeddesign.co.uk
 mail@extendeddesign.co.uk
 Proposed alterations at 95 Ripon Hall
 Avenue Ramsbottom Bury BL0 9TQ
 Mr & Mrs Anderton

Rev	Description	Date
	Existing Internal Ground Floor View	
Dwg No	Drawn	DP
1816 / 105	Date	Apr 2018
	Scale @ A3	



First floor internal view



97 THE FARTHINGS
ASTLEY VILLAGE
CHORLEY
LANCASHIRE
PR7 1SH

TEL 07702 682888 www.extendeddesign.co.uk
mail@extendeddesign.co.uk

Proposed alterations at 95 Ripon Hall
Avenue Ramsbottom Bury BL0 9TQ

Mr & Mrs Anderton

Rev	Description	Date
Existing Internal First Floor View		

Dwg No	Drawn	DP
1816 / 106	Date	Apr 2018
	Scale @ A3	