



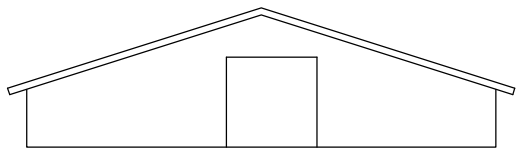


NORTH ELEVATION




SOUTH ELEVATION

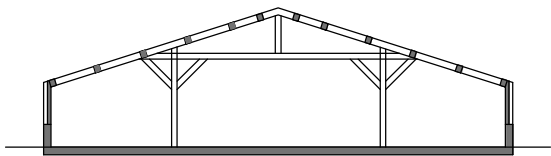

SECTION

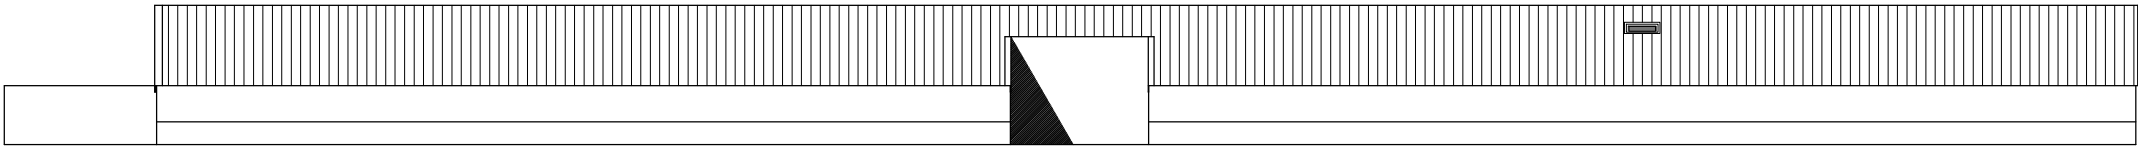

EAST ELEVATION

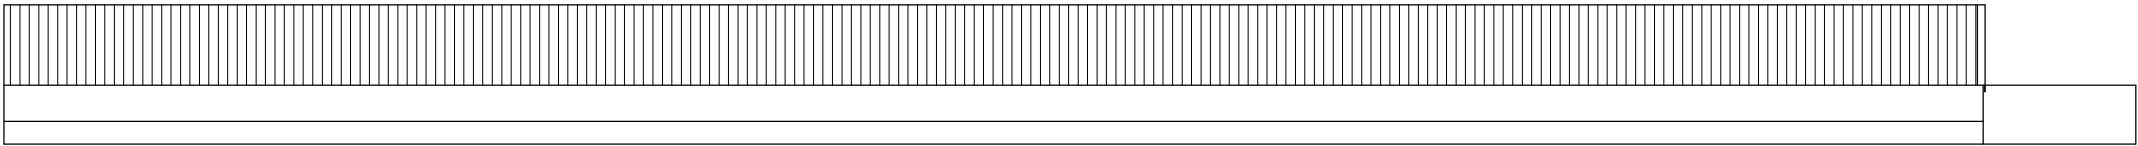

WEST ELEVATION

REV	DESCRIPTION
EXISTING ELEVATIONS	
PART DEMOLITION AND PART CONVERSION OF EXISTING STABLE BLOCK TO A DWELLING, 7 TAYLOR'S LANE, BOLTON	
CLIENT:	E.HASLAM
DWG NO:	EX K1003/03
SCALE:	1/200 @ A3
DRAWN BY:	R.P.
DATE:	21/04/21
REV:	
MICHIGAN HOUSE, 17-19 CHORLEY NEW ROAD, BOLTON, BL1 4QR TEL: 01204 392233 FAX: 01204 528505 WWW.NEILPIKEARCHITECTURE.CO.UK EMAIL: INFO@NEILPIKEARCHITECTS.CO.UK	
COPYRIGHT OF THIS DRAWING REMAINS WITH THE ARCHITECT. DO NOT SCALE FROM THIS DRAWING. WORK TO FIGURED DIMENSIONS. CHECK ALL DIMENSIONS ON SITE. IN THE EVENT OF ANY DISCREPANCY REFER QUERY TO THE ARCHITECTS.	