




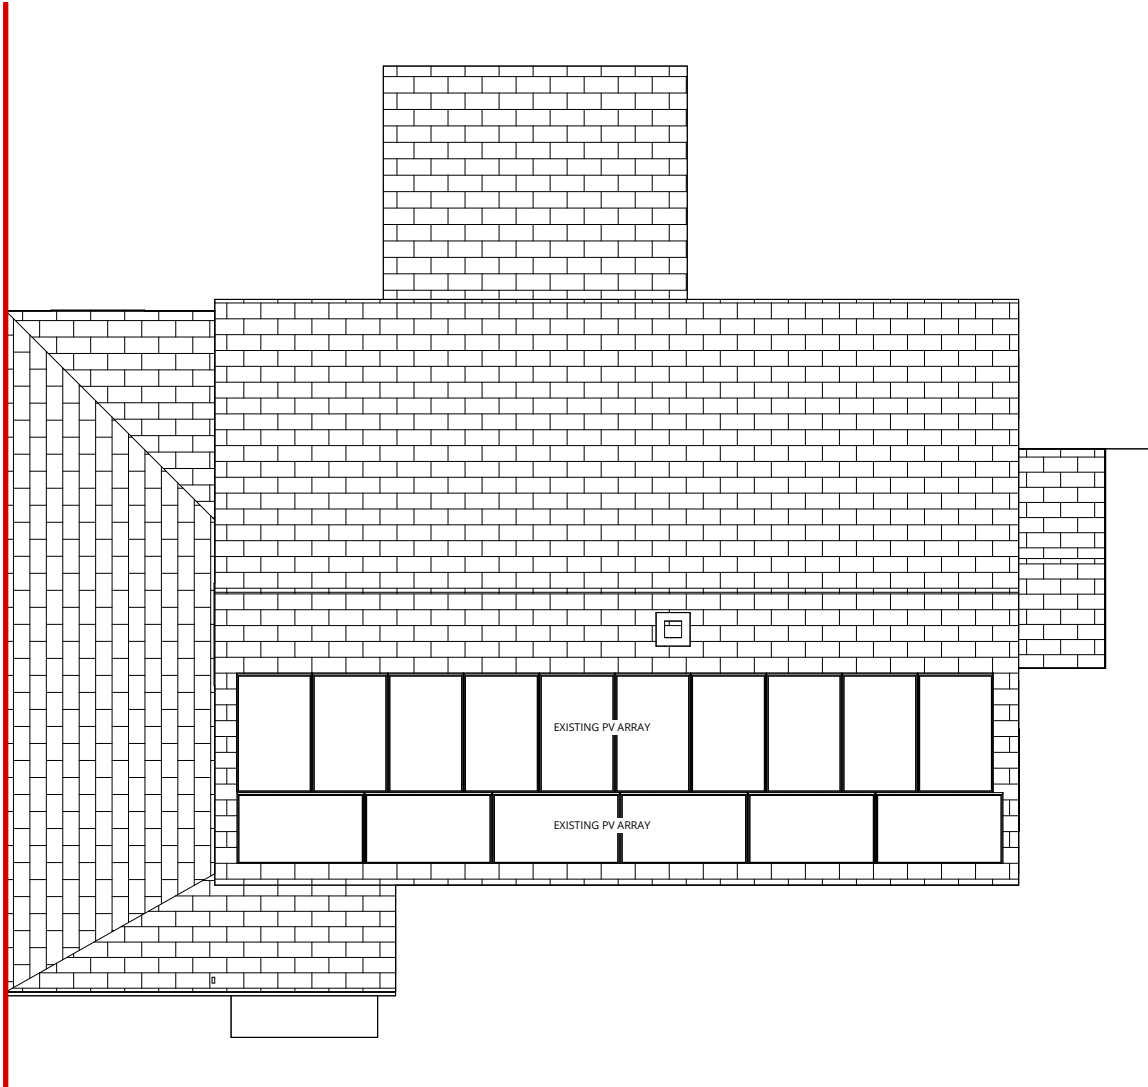

1 Existing Roof Plan
1 : 100

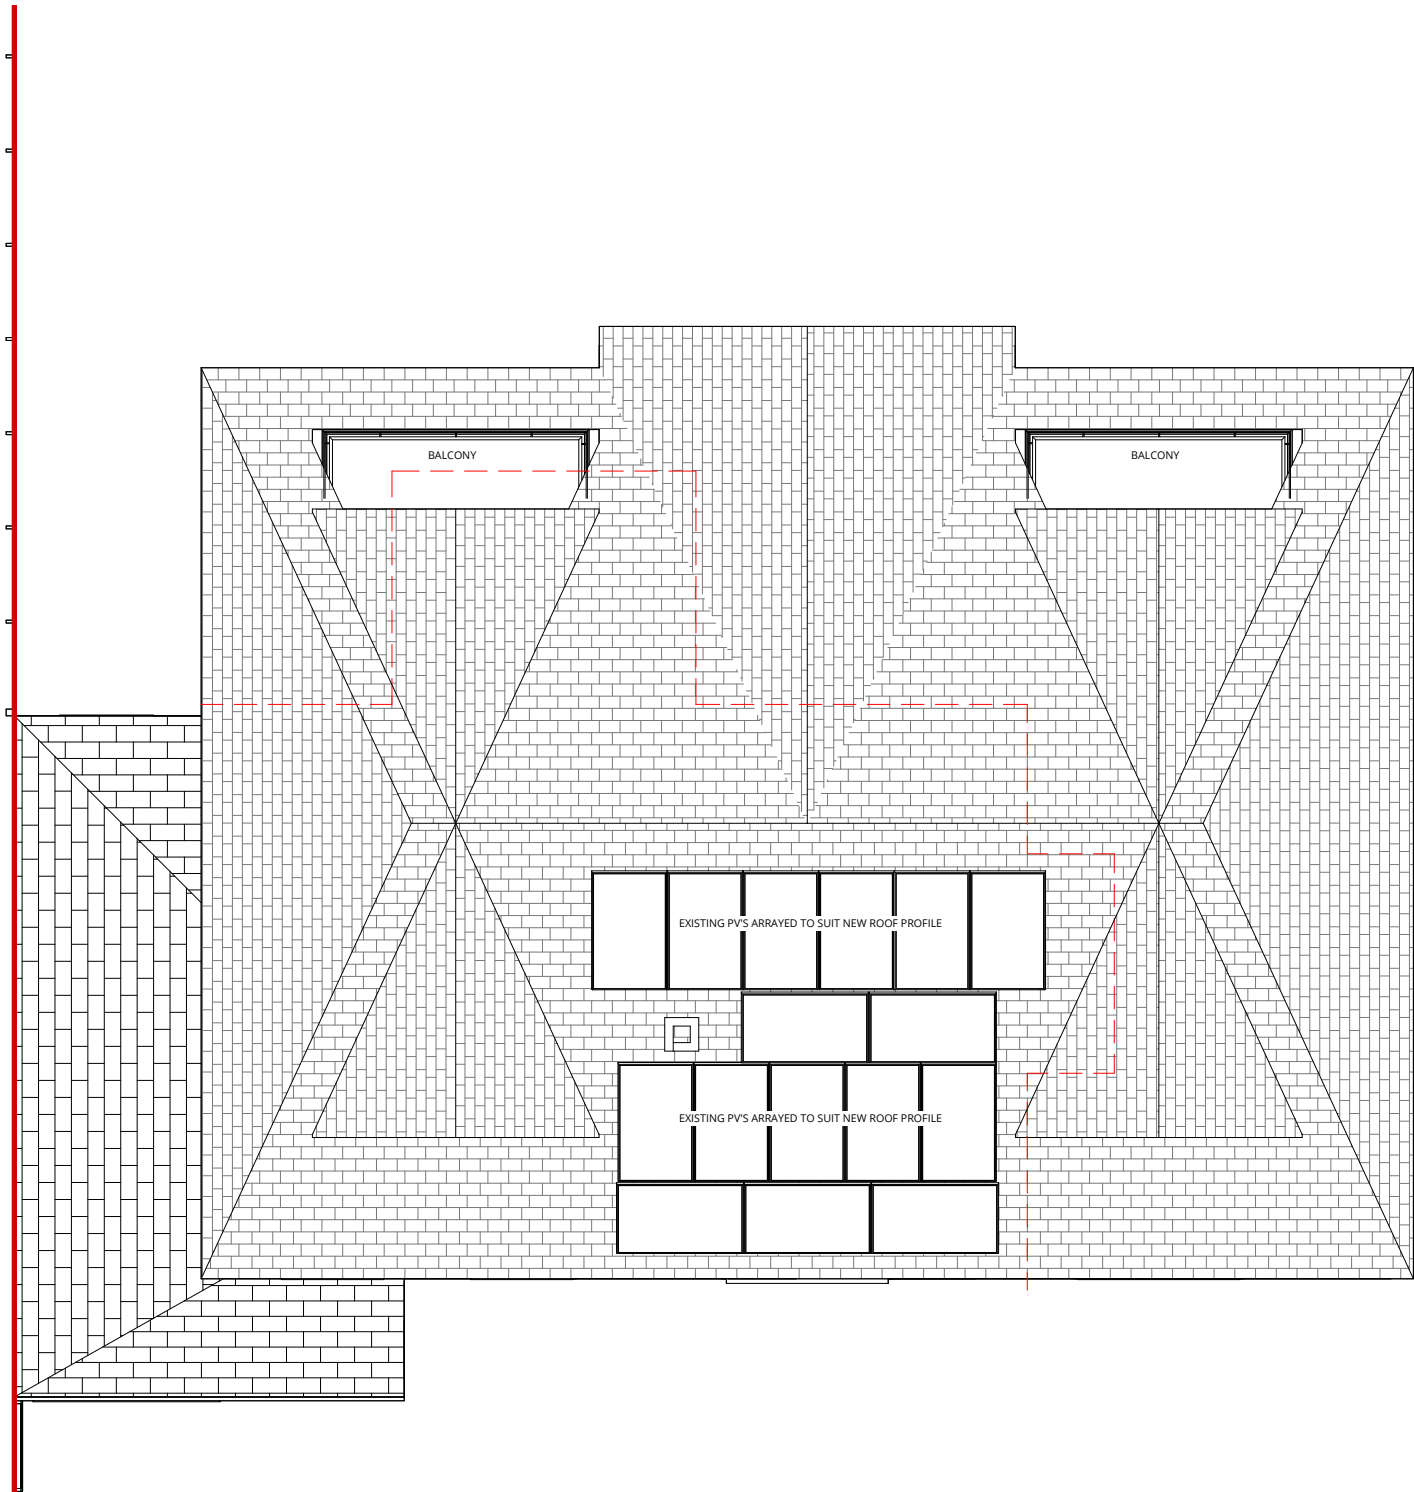

2 Proposed Roof Plan
1 : 100

 

RALA SHALL HAVE NO RESPONSIBILITY FOR ANY USE MADE OF THIS DOCUMENT OTHER THAN FOR THAT WHICH IT WAS PREPARED AND ISSUED. ALL DIMENSIONS SHOULD BE CHECKED ON SITE. DO NOT SCALE FROM THIS DRAWING

ANY DRAWING ERRORS OR DIVERGENCIES SHOULD BE BROUGHT TO THE ATTENTION OF RALA AT THE ADDRESS SHOWN BELOW.

DRAWINGS SHALL BE READ IN CONJUNCTION WITH THE FOLLOWING BEFORE WORK COMMENCES:

- THE CDM DESIGN ISSUES REGISTER
- THE RALA RISK SERIES OF DRAWINGS
- THE PROJECT CDM RISK REGISTER

NOTES

P00	Pre-Planning Issue	RB	RB	01/08/25
P01	Planning Issue	RB	RB	04/06/26
P02	Planning Comments	RB	RB	09/07/26

REVISION	DESCRIPTION	DRAWN	CHECKED	DATE
----------	-------------	-------	---------	------

REVISION	DESCRIPTION	DRAWN	CHECKED	DATE
----------	-------------	-------	---------	------

CLIENT

11 Hackford Close,
Brandlesholme,
Bury,
Greater Manchester,
BL8 1XP
United Kingdom

T +44 [0]7564 361 972



PROJECT TITLE
2 Alnwick Drive

RDP JOB NUMBER
P0073

ISO 27001 CLASSIFICATION
Planning

DRAWING TITLE
Existing & Proposed Roof Plan

DRAWING No.
AWD-RALA-ZZ-XX-DR-A-(PL)-0006

SCALE
@ A3
1 : 100

DATE FIRST ISSUED
08/01/25

REVISION
P02