




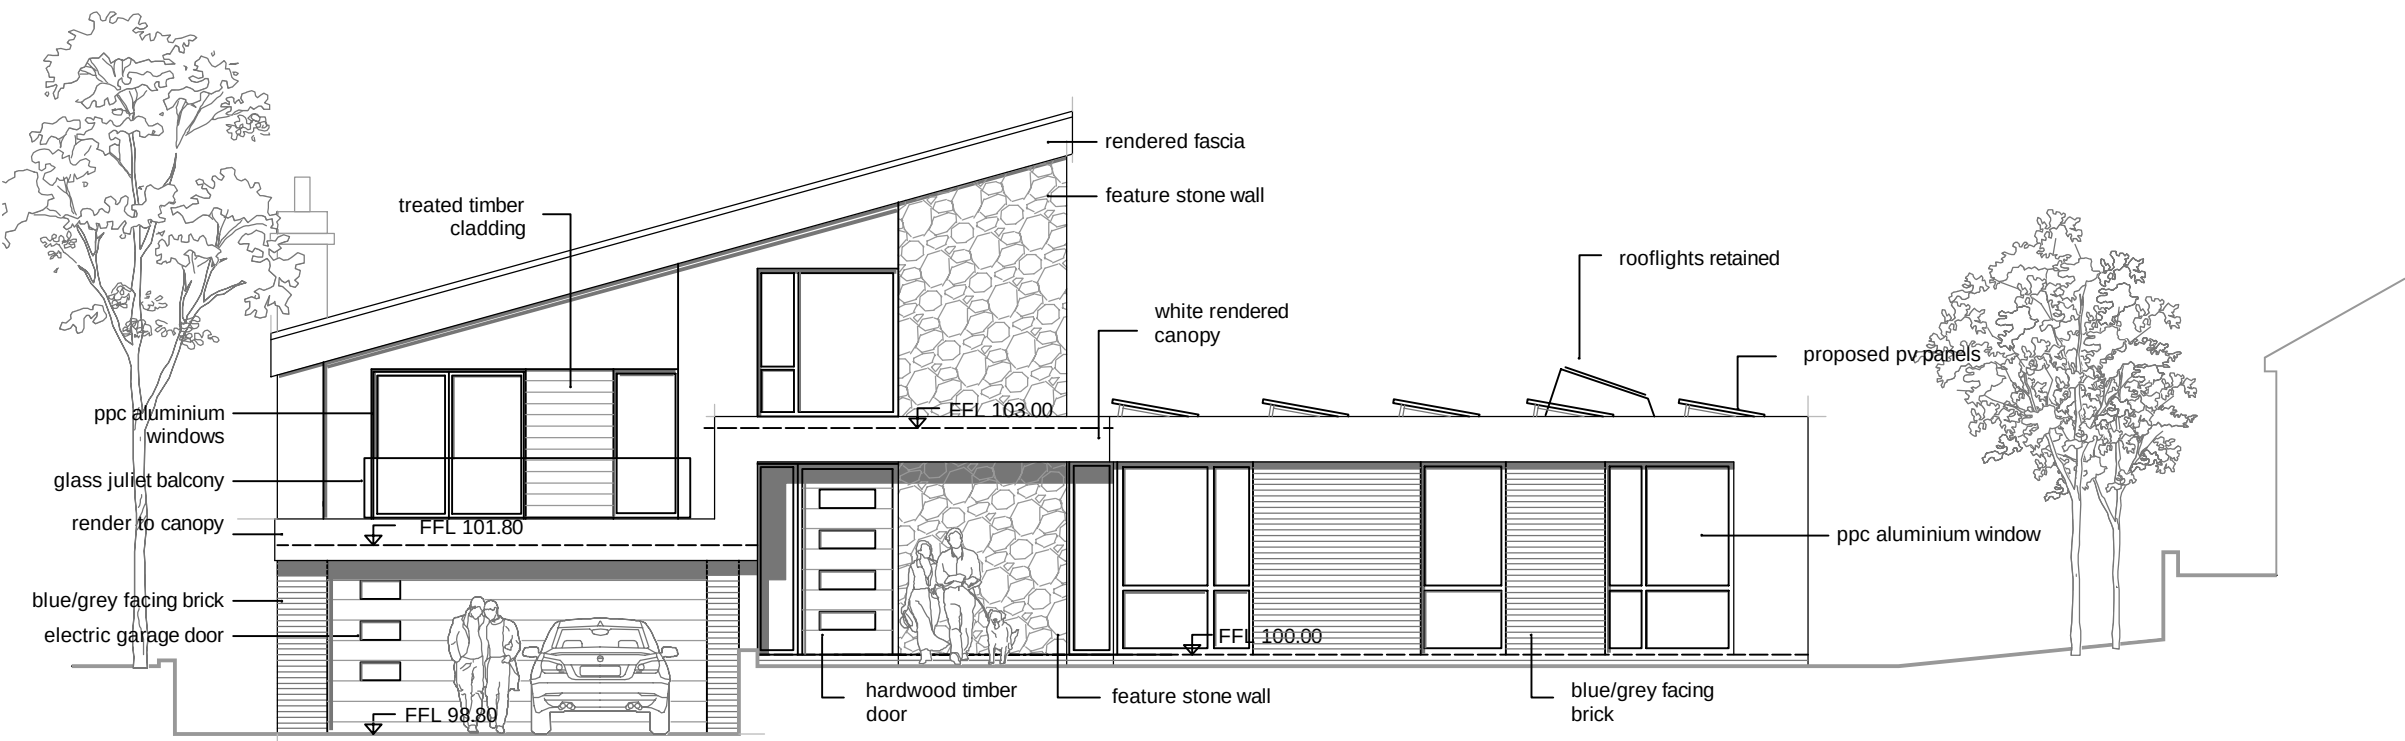


front elevation to hamilton road (no alterations)

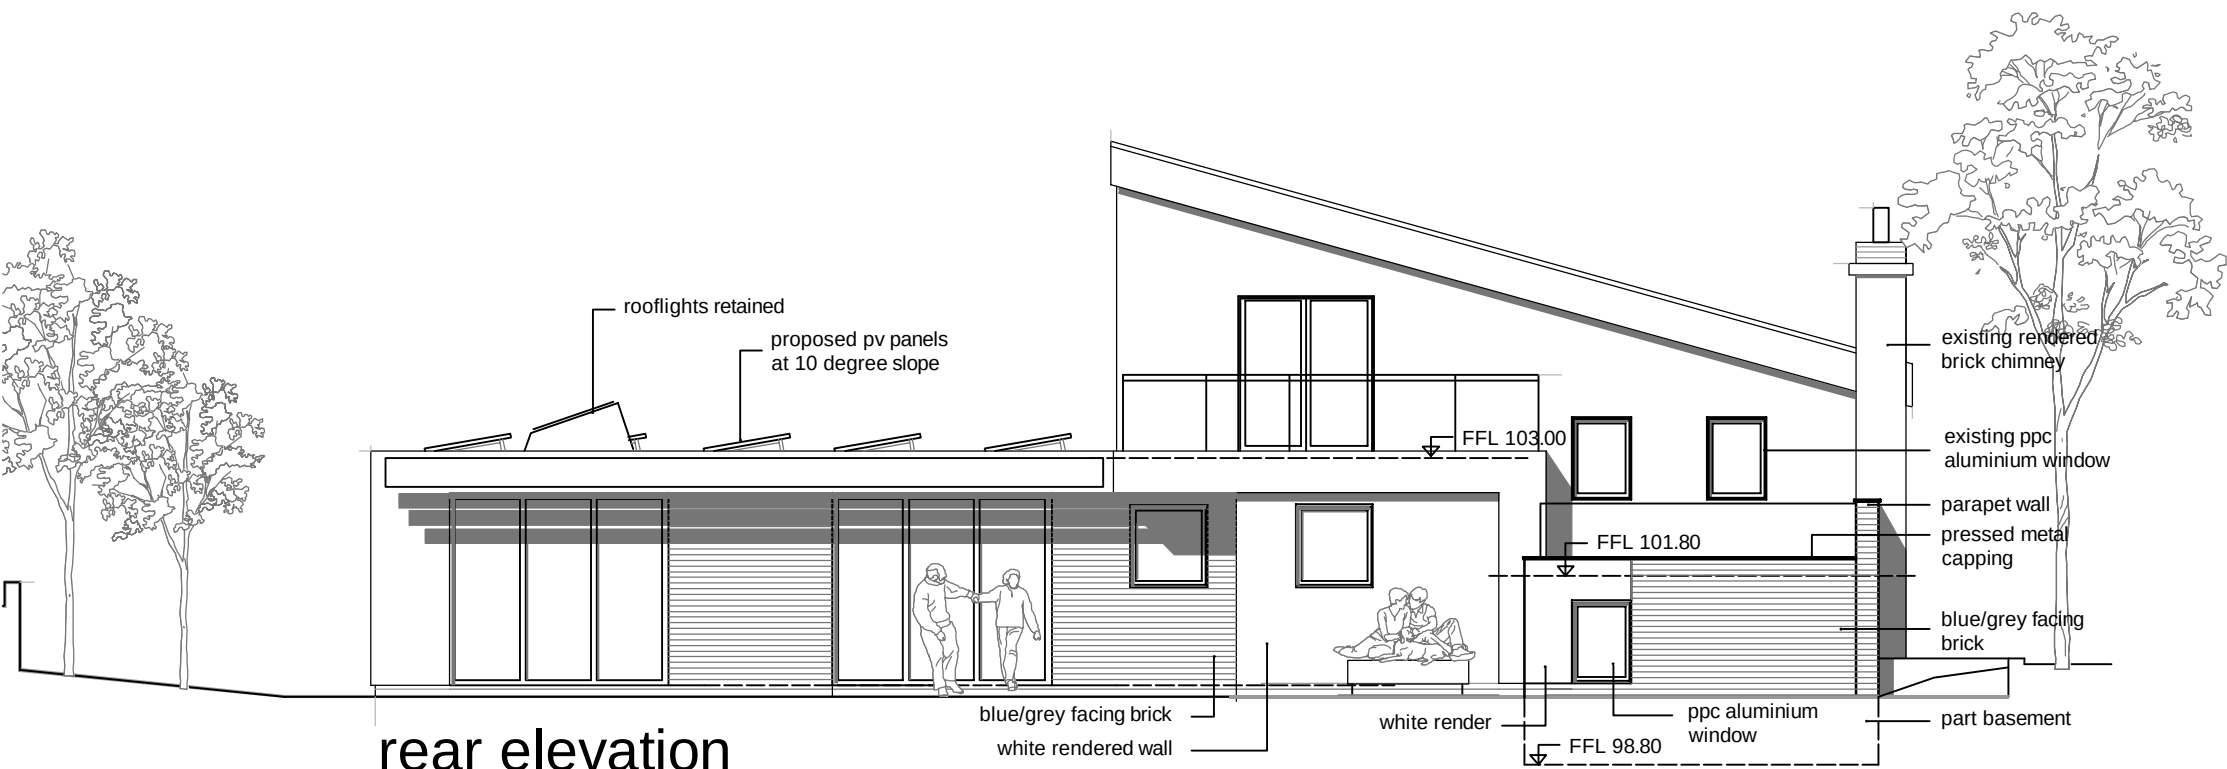

rear elevation

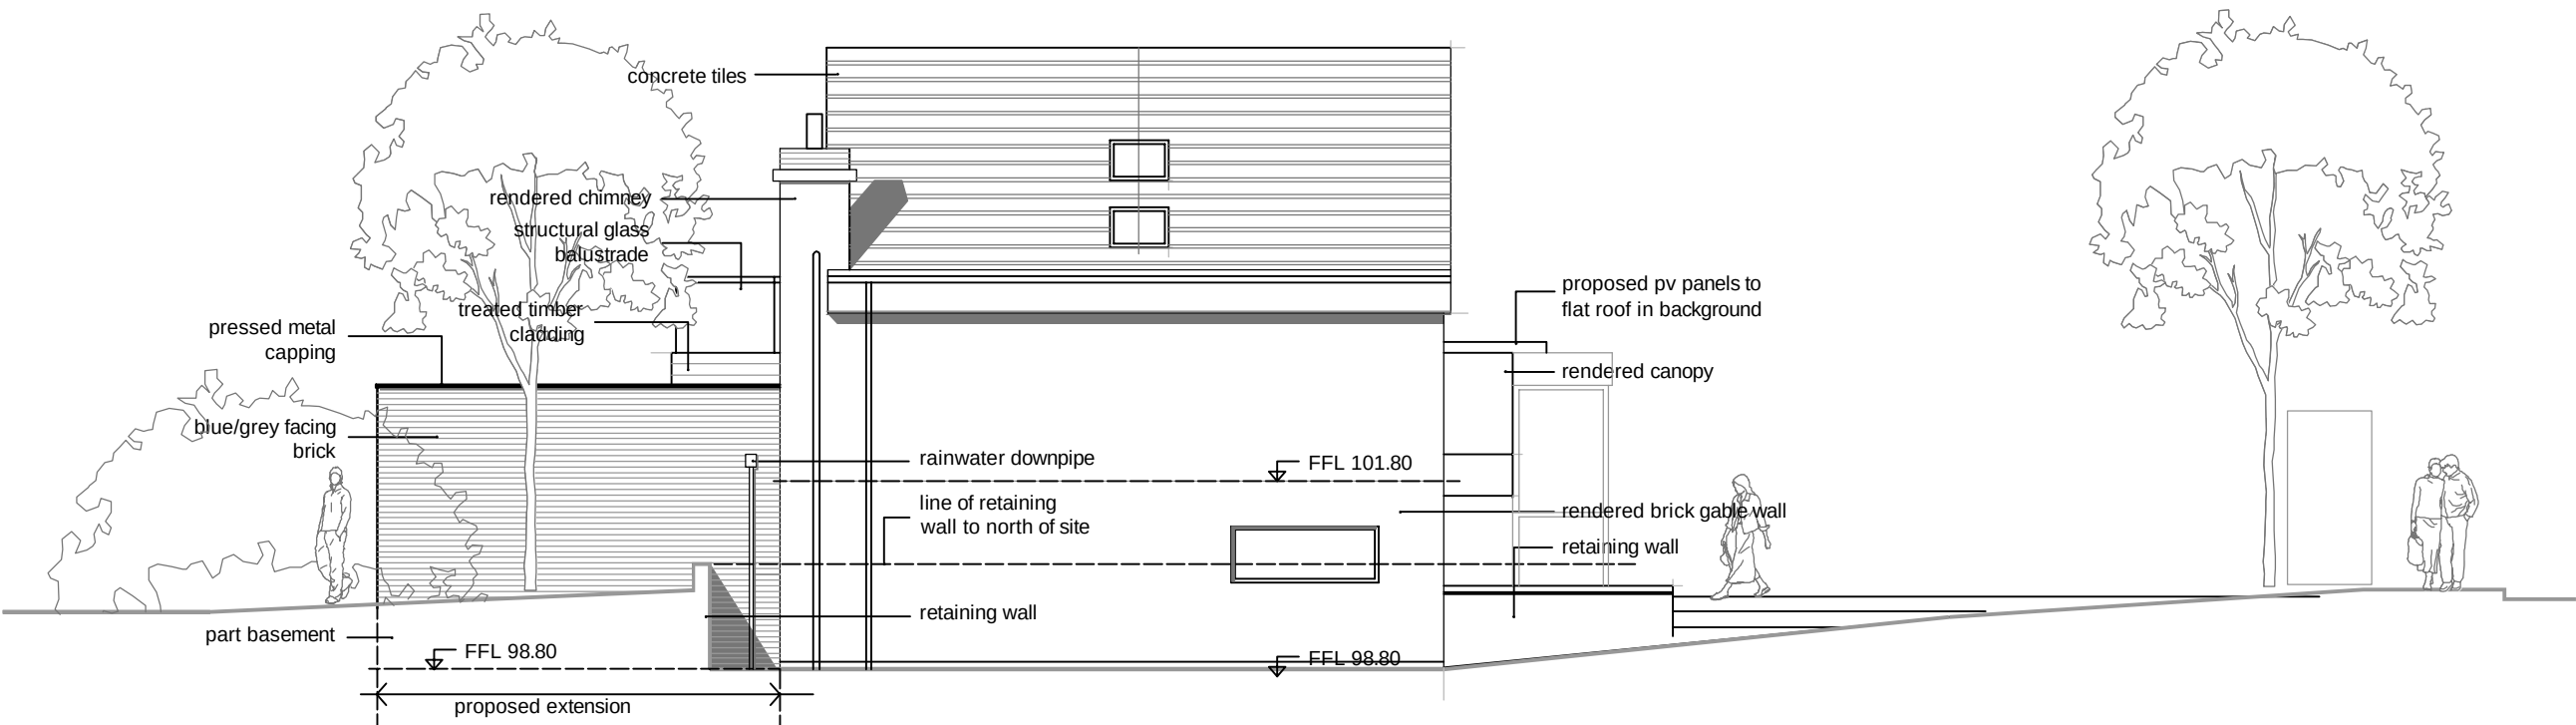

north facing elevation

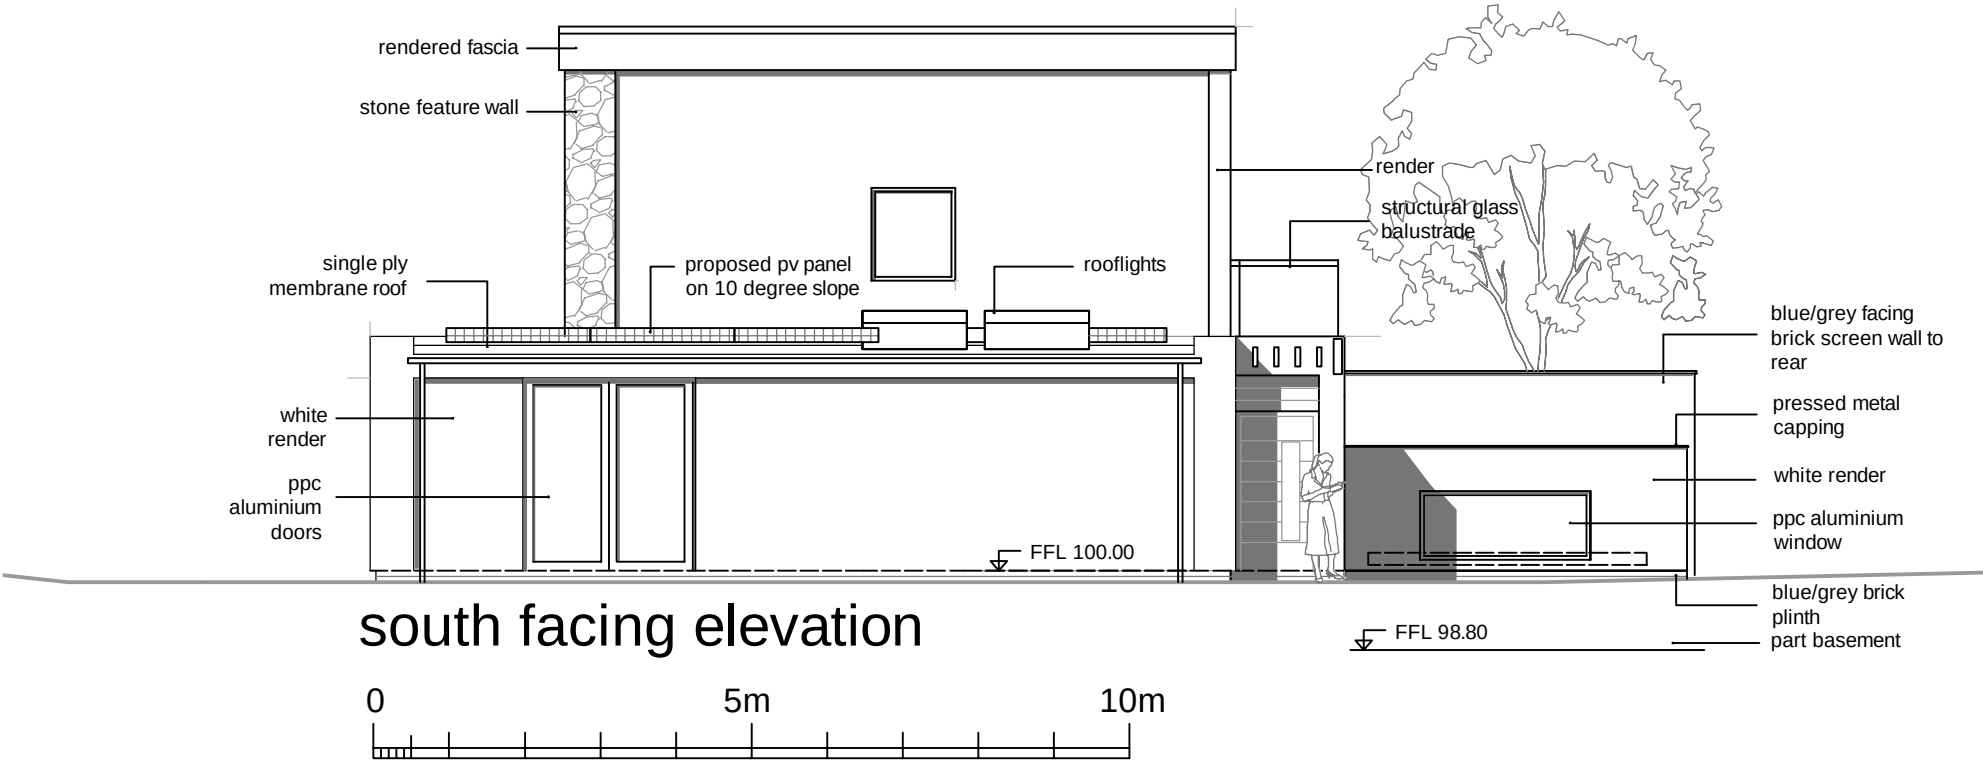

south facing elevation

revisions

proposed elevations
3 hamilton road prestwich
proposed house elevations

date:july 2023

scale 1:100 @a2

status: for approval

dwg. d466 06

DO NOT SCALE – IF DIMENSIONS ARE NOT GIVEN PLEASE ASK
COPYRIGHTED TO ARCHITECTURAL DESIGNWORKS LTD

architectural designworks limited

designworks

BUILDINGS

SPACES

PLACES

fourth floor 59 piccadilly manchester M1 2AQ t: 0161 332 1943 e: architects@archdesignworks.co.uk