





South East Elevation
Scale: 1:100

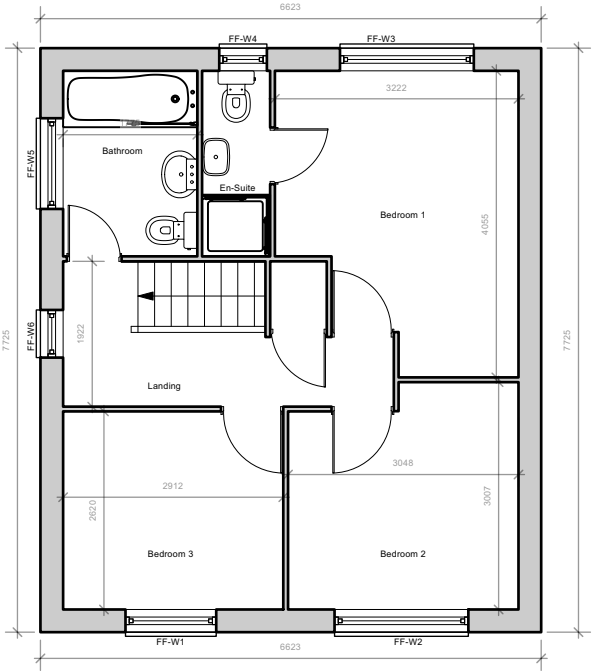

North West Elevation
Scale: 1:100

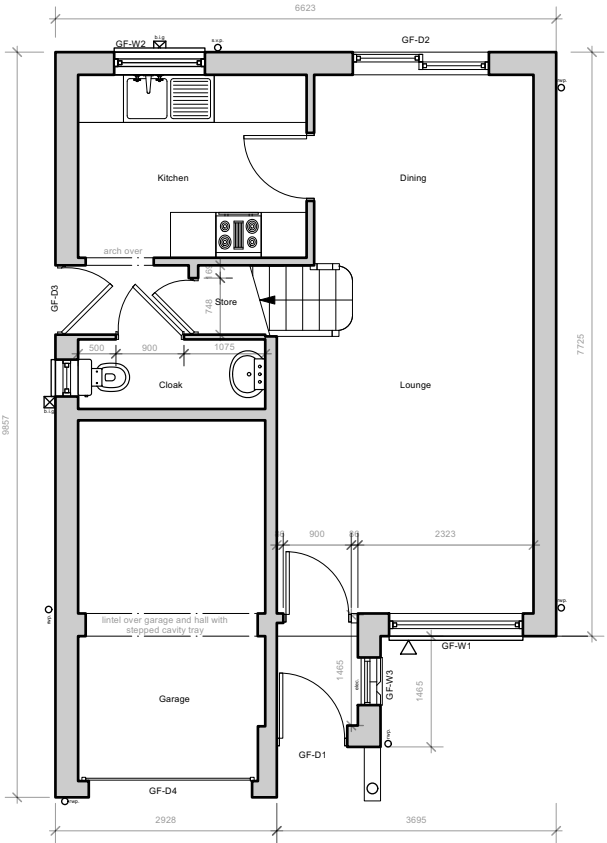

North East Elevation
Scale: 1:100



South West Elevation
Scale: 1:100

Revision
Project
Address
Client
Drawing

LDC application

4 Valley Close, Bury,
BL8 1WP

Prosperity Children's Services Ltd

Existing Plans and Elevations

storaharchitecture

Chartered Architects
RIBA Chartered Practice

www.storah.com mail@storah.com 01706 813214

Scale Sheet Size Date Drawn

1:100 ISO A3 22/11/2024 MB

Drawing Number Revision

24-052 - 100

© Storah Architecture Ltd.