


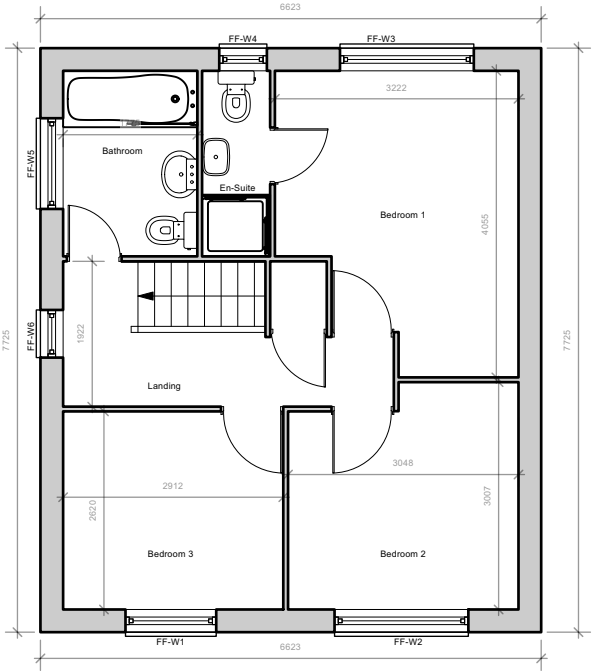


Existing First Floor Plan
Scale: 1:100



South East Elevation
Scale: 1:100



North West Elevation
Scale: 1:100

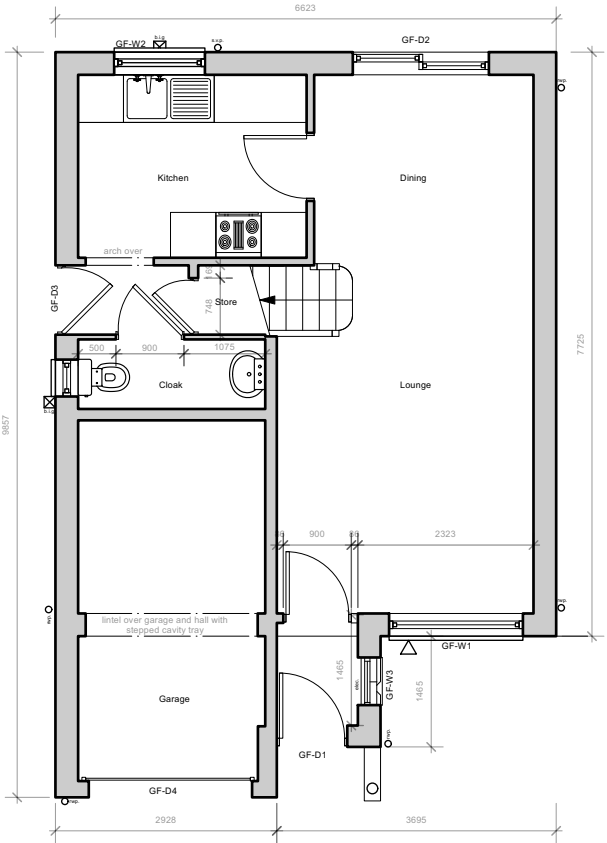

Existing Ground Floor Plan
Scale: 1:100



North East Elevation
Scale: 1:100



South West Elevation
Scale: 1:100

These drawings are intentionally the same as the Existing plans / eles to demonstrate that there are no changes proposed to the dwelling.

Revision
Project
LDC application
Address
4 Valley Close, Bury,
BL8 1WP
Client
Prosperity Children's Services Ltd
Drawing
Proposed Plans and Elevations

storaharchitecture
Chartered Architects
RIBA Chartered Practice
www.storah.com mail@storah.com 01706 813214
Scale Sheet Size Date Drawn
1:100 ISO A3 22/11/2024 MB

Drawing Number Revision
24-052 - 300
© Storah Architecture Ltd.