




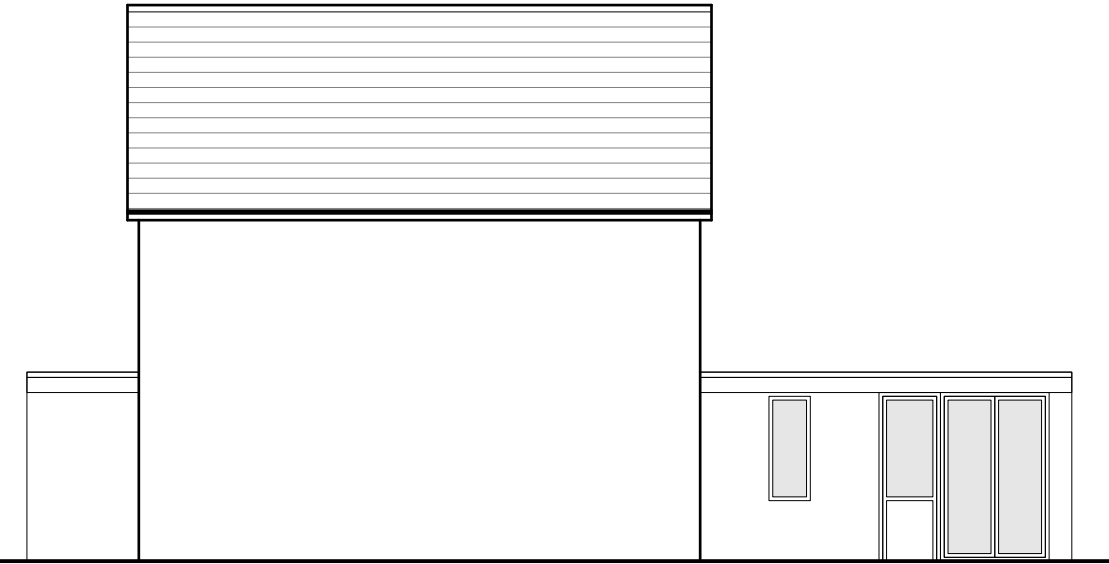


Proposed North West Elevation
Scale: 1:100

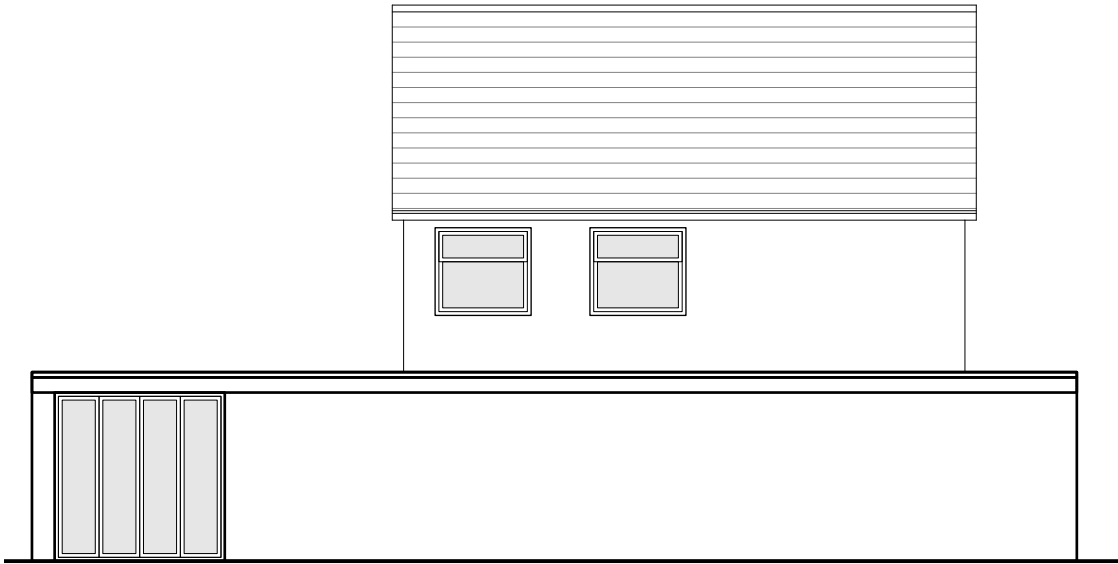


Proposed South East Elevation
Scale: 1:100

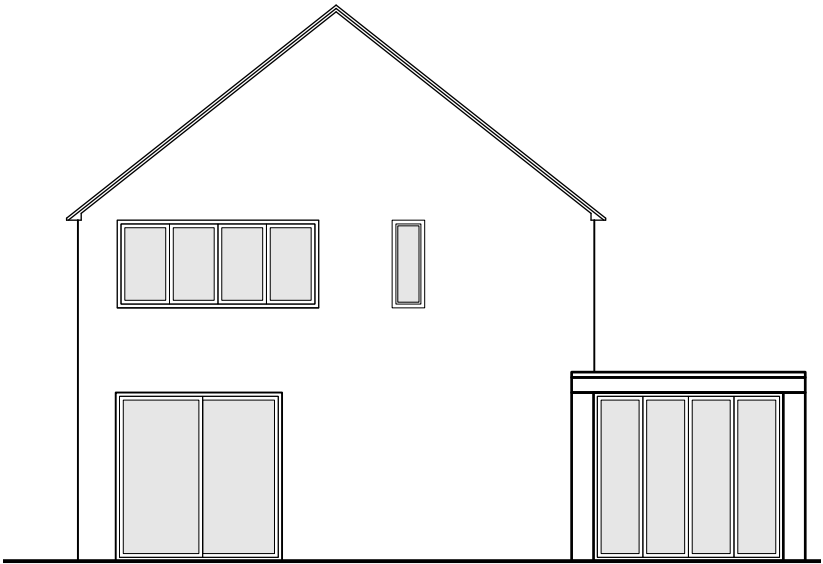

Proposed South West Elevation
Scale: 1:100

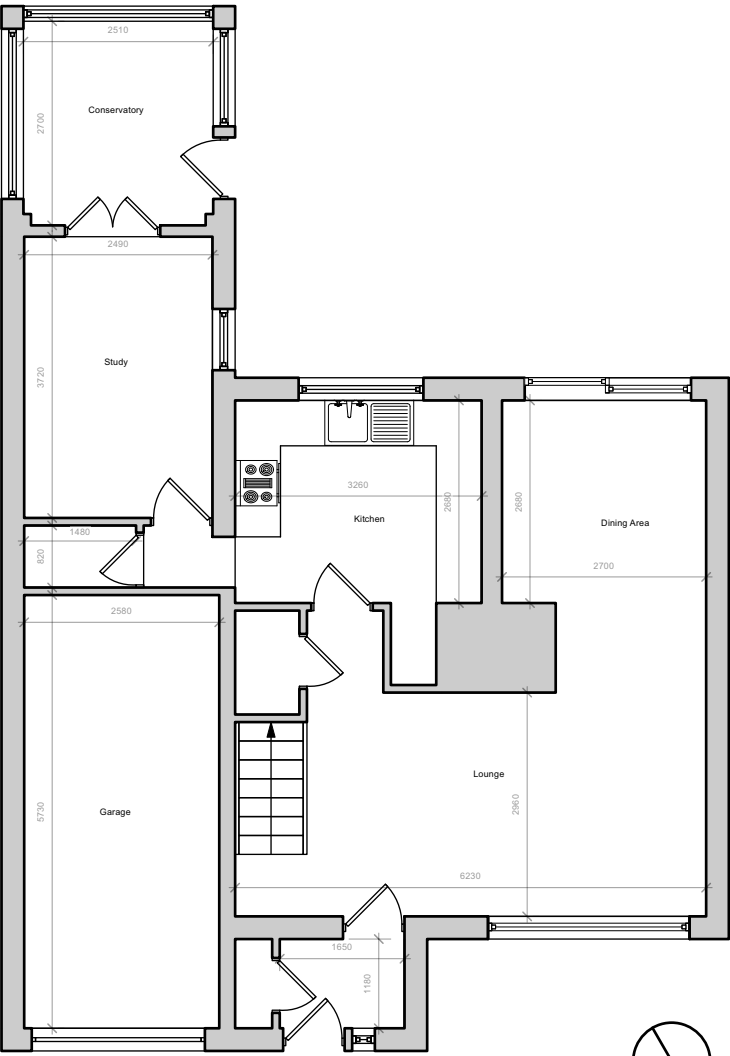

Proposed Ground Floor Plan
Scale: 1:100

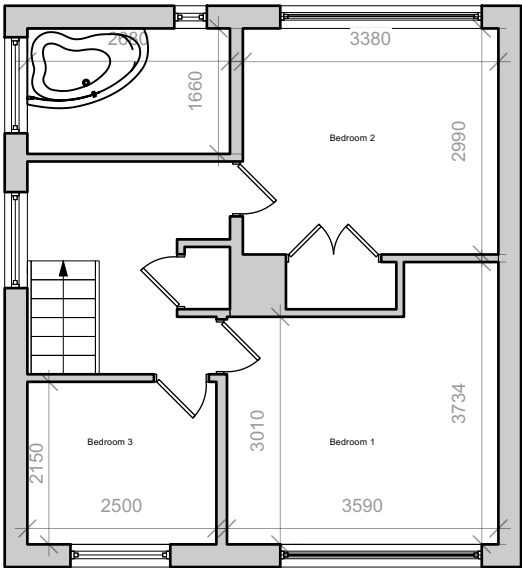

Proposed First Floor Plan
Scale: 1:100



Proposed North East Elevation
Scale: 1:100

These drawings are intentionally the same as the Existing plans / eles to demonstrate that there are no changes proposed to the dwelling.

Revision	
Project	Change of use C3 - C2
Address	28 Springwater Avenue Bury, BL0 9RH
Client	Prosperity Children's Services Ltd
Drawing	Proposed Plans and Elevations



Chartered Architects
RIBA Chartered Practice

www.storah.com	mail@storah.com	01706 813214	
Scale	Sheet Size	Date	Drawn
1:100	ISO A3	22/11/2024	MB

Drawing Number	Revision
----------------	----------

24-053 - 300