


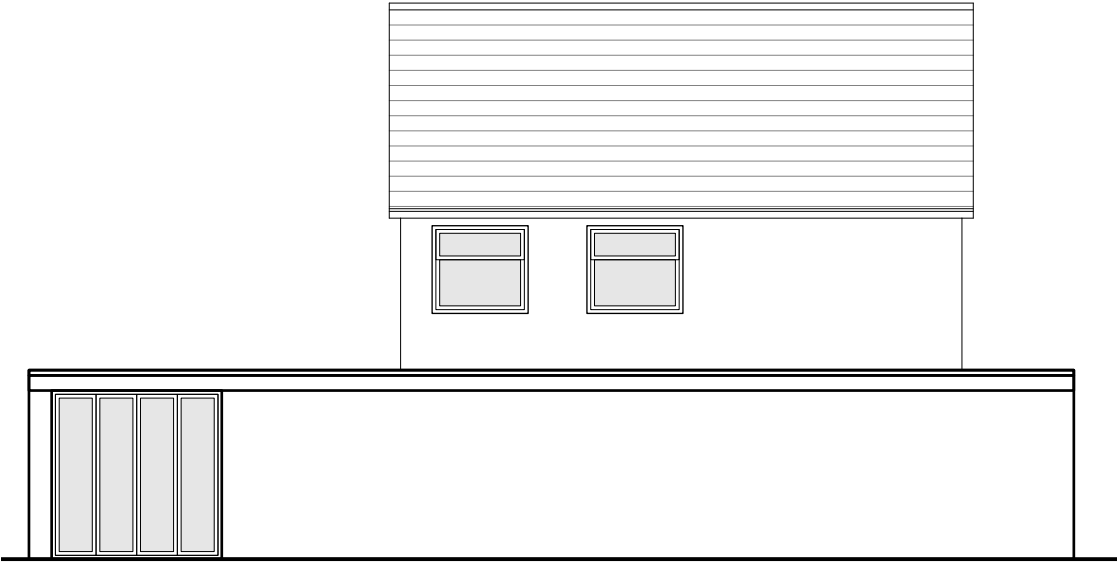


Proposed North West Elevation
Scale: 1:100




Proposed South East Elevation
Scale: 1:100



Proposed South West Elevation
Scale: 1:100

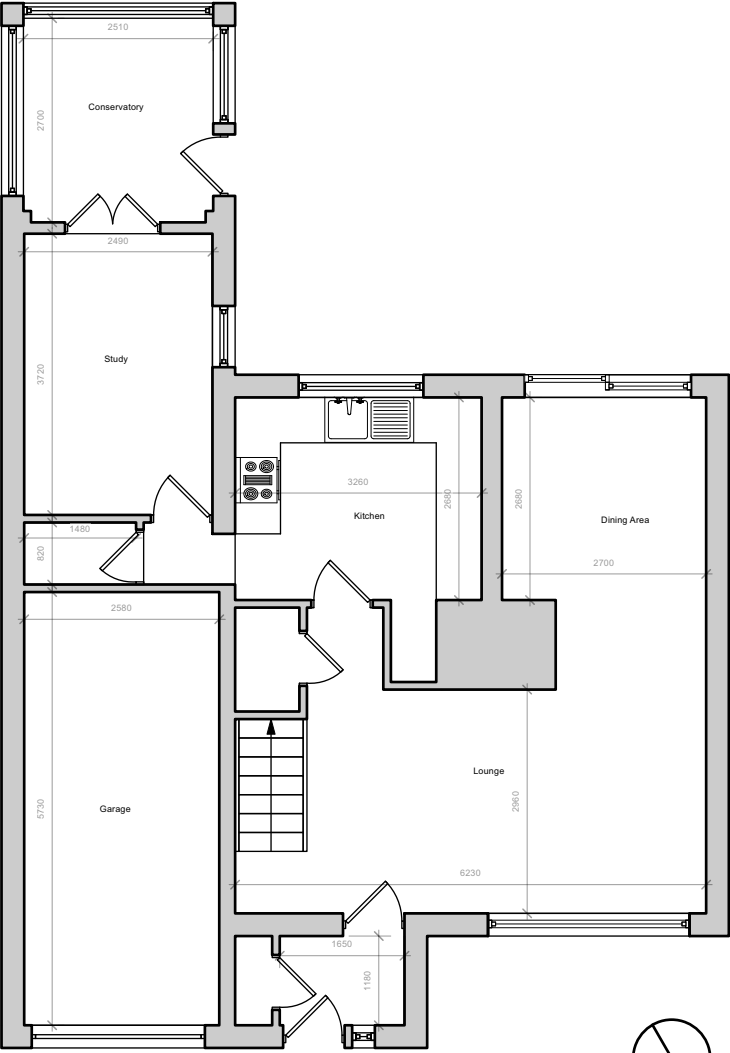

Proposed Ground Floor Plan
Scale: 1:100

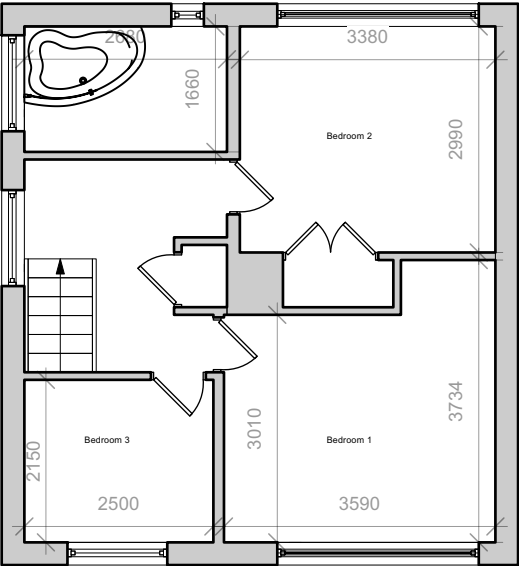

Proposed First Floor Plan
Scale: 1:100



Proposed North East Elevation
Scale: 1:100

Revision
Project
Change of use C3 - C2
Address
28 Springwater Avenue Bury, BL0 9RH
Client
Prosperity Children's Services Ltd
Drawing
Existing Plans and Elevations

storaharchitecture			
Chartered Architects RIBA Chartered Practice			
www.storah.com	mail@storah.com	01706 813214	
Scale	Sheet Size	Date	Drawn
1:100	ISO A3	22/11/2024	MB

Drawing Number	Revision
24-053 - 100	