



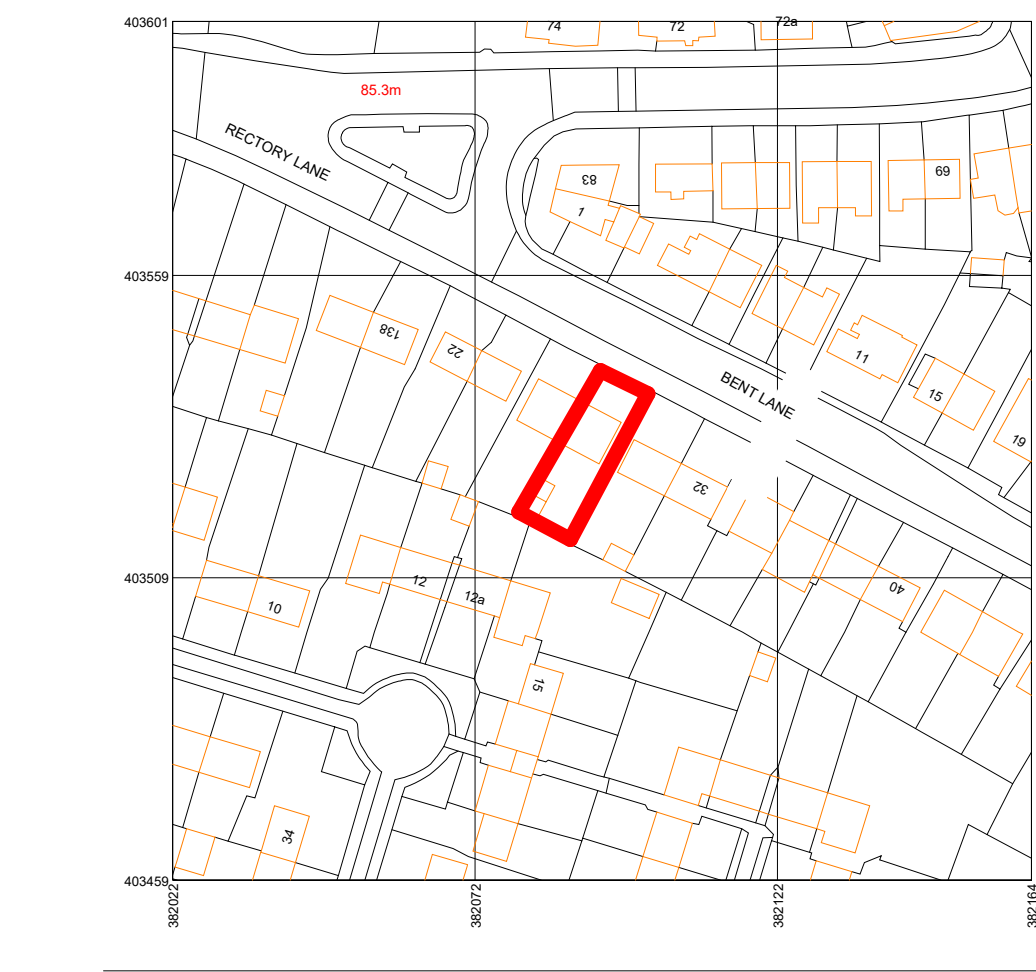

1 LOCATION PLAN - OUTHOUSE
1 : 1250

RED LINE INDICATING SITE BOUNDARY
28 Bent Lane, Prestwich M25 1DN

Rev	Description	Date	Dr	App
original by	date created	by	by	by
NK	15/04/25		NK	

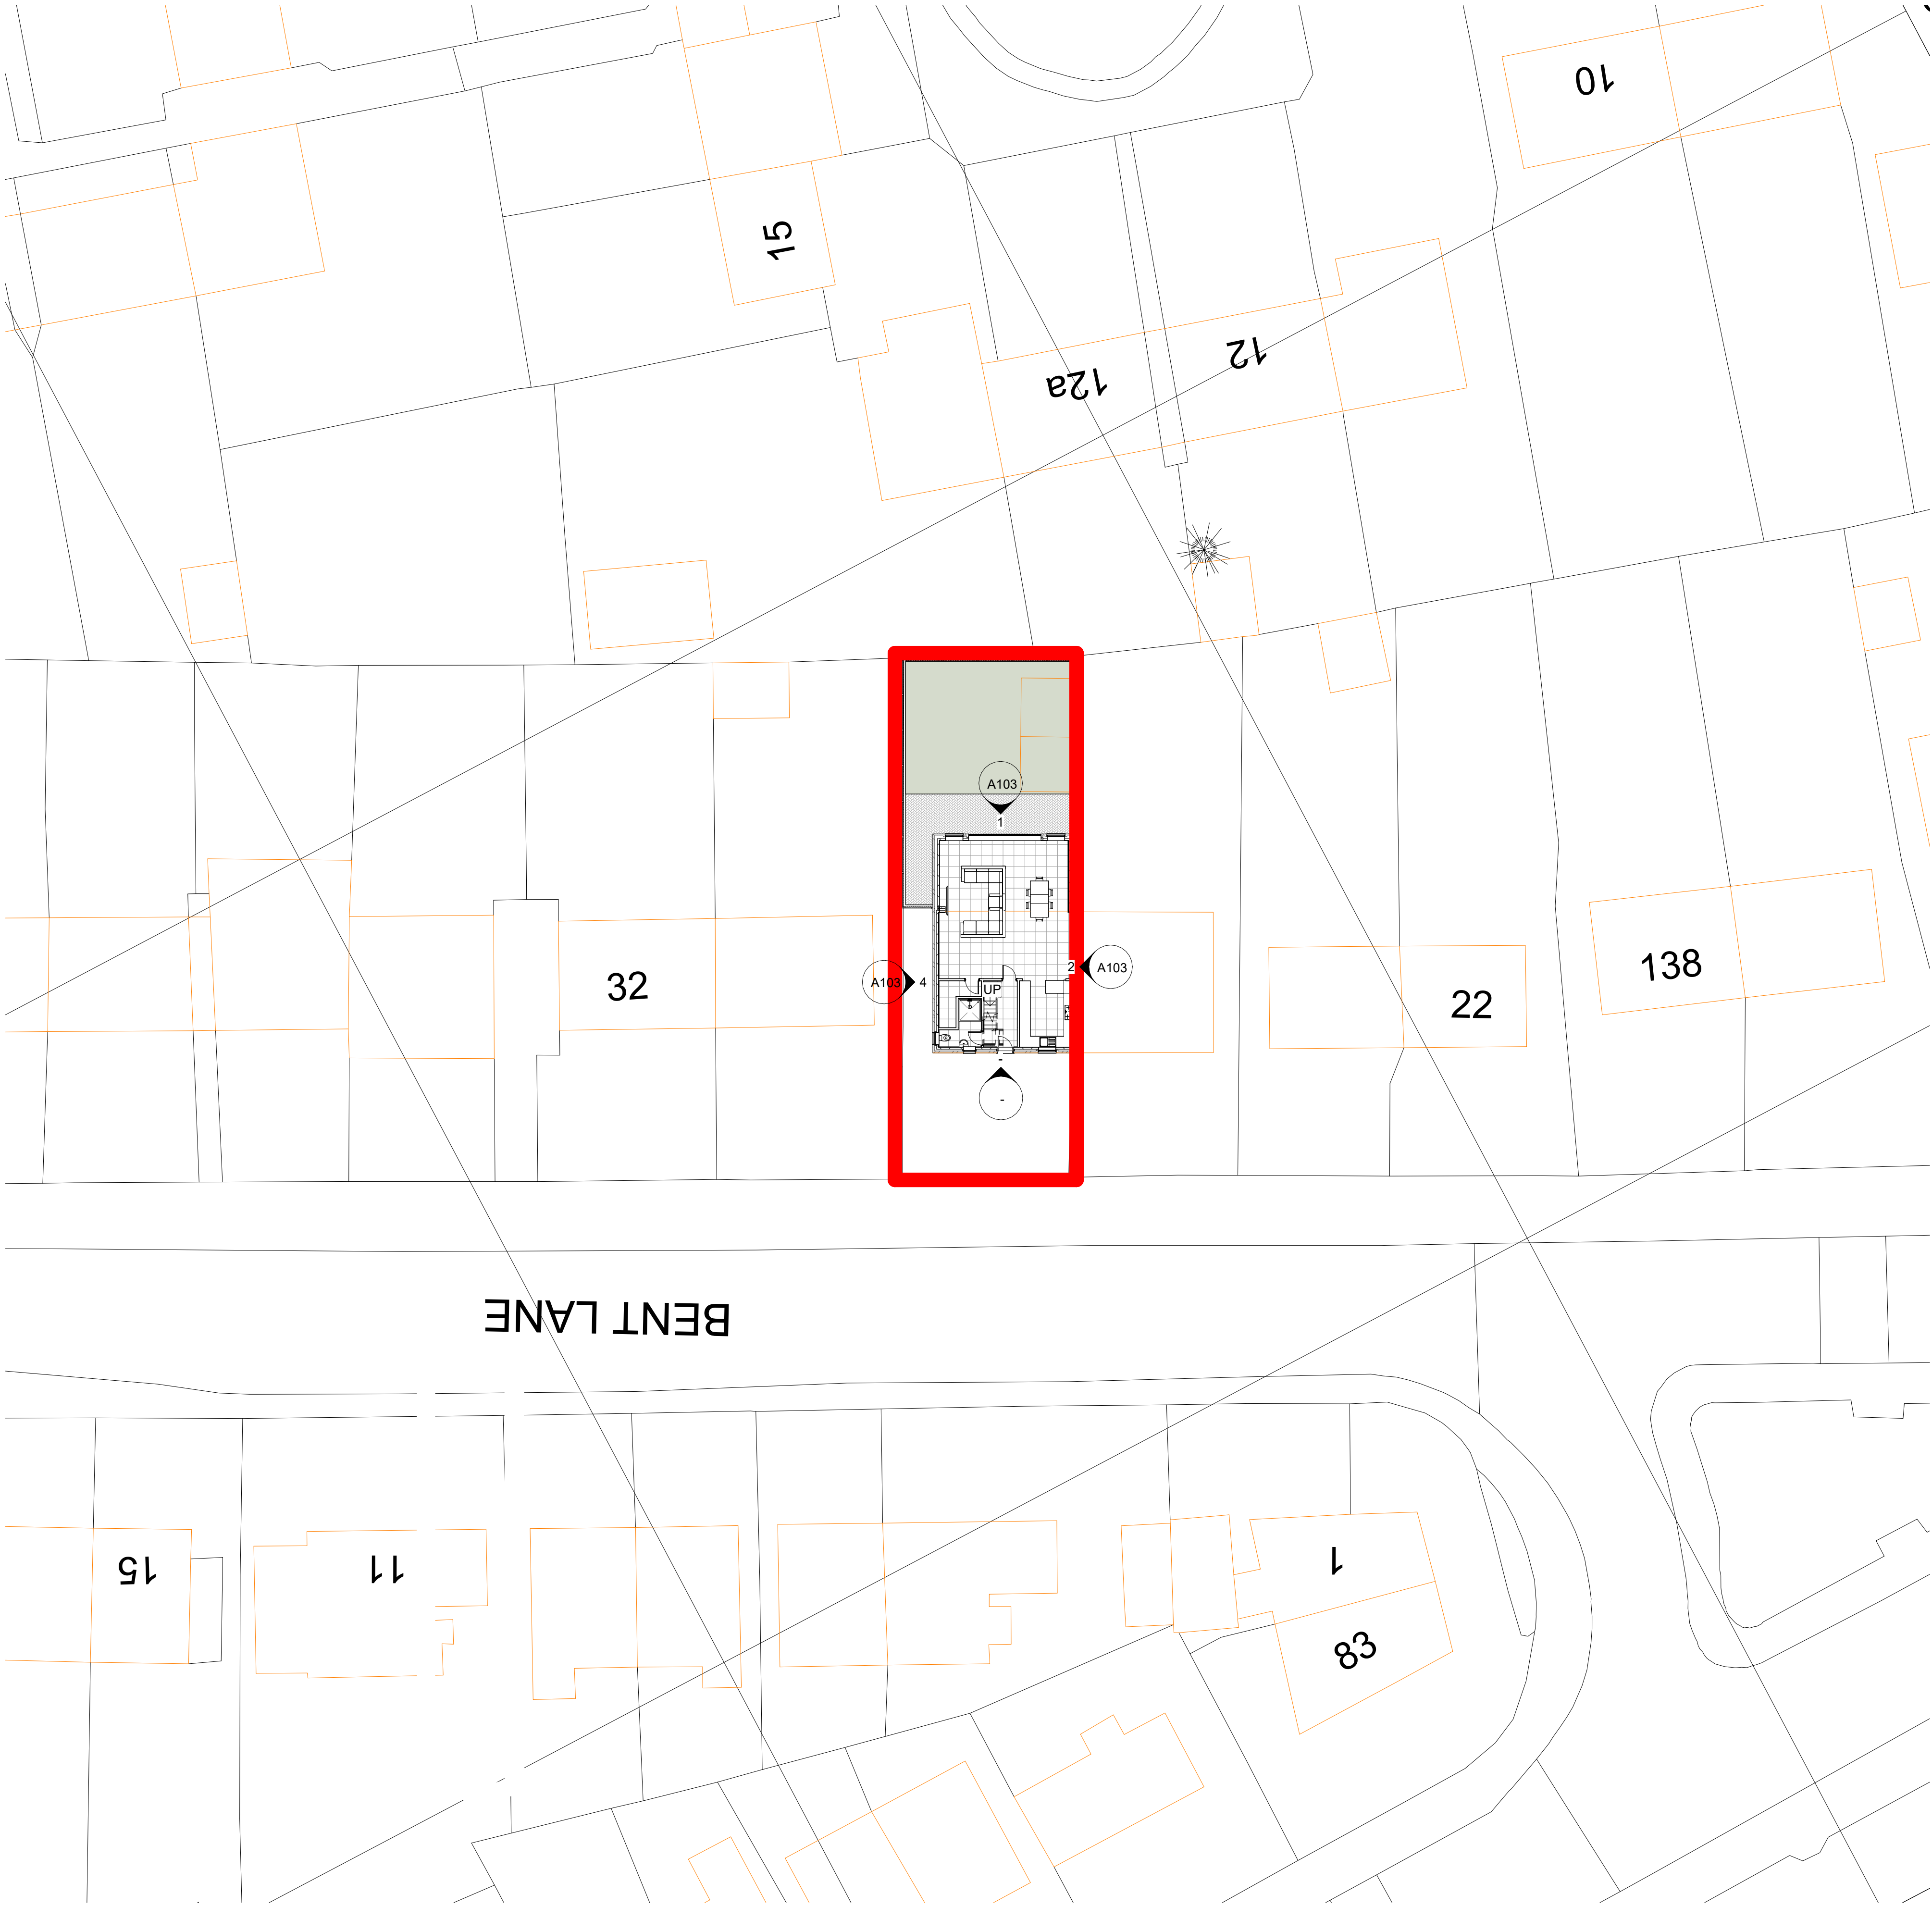

0161 818 4727

www.NKARCHITCTURAL.co.uk

client name			
MR AND MRS RIFFAT			
project			
28 Bent Lane, Prestwich M25 1DN - SINGLE REAR EXTENSION			
drawing			
SITE AND LOCATION PLAN			
computer file		plot date	
C:\Users\NKARCD\1\Dropbox\NKARCD\28 Bent Lane, Prestwich M25 1DN\28 Bent Lane, Prestwich M25 1DN.rvt			
project number		scale	
2024.0042.224472		As indicated @A1	
drawing number		rev	
A110		issue status	

This drawing is to be read in conjunction with all related drawings. All dimensions must be checked and verified on site before commencing any work or producing shop drawings. The originator should be notified immediately of any discrepancy. This drawing is copyright and remains the property of NK Architectural.

2 SITE PLAN - OUTHOUSE
1 : 200