




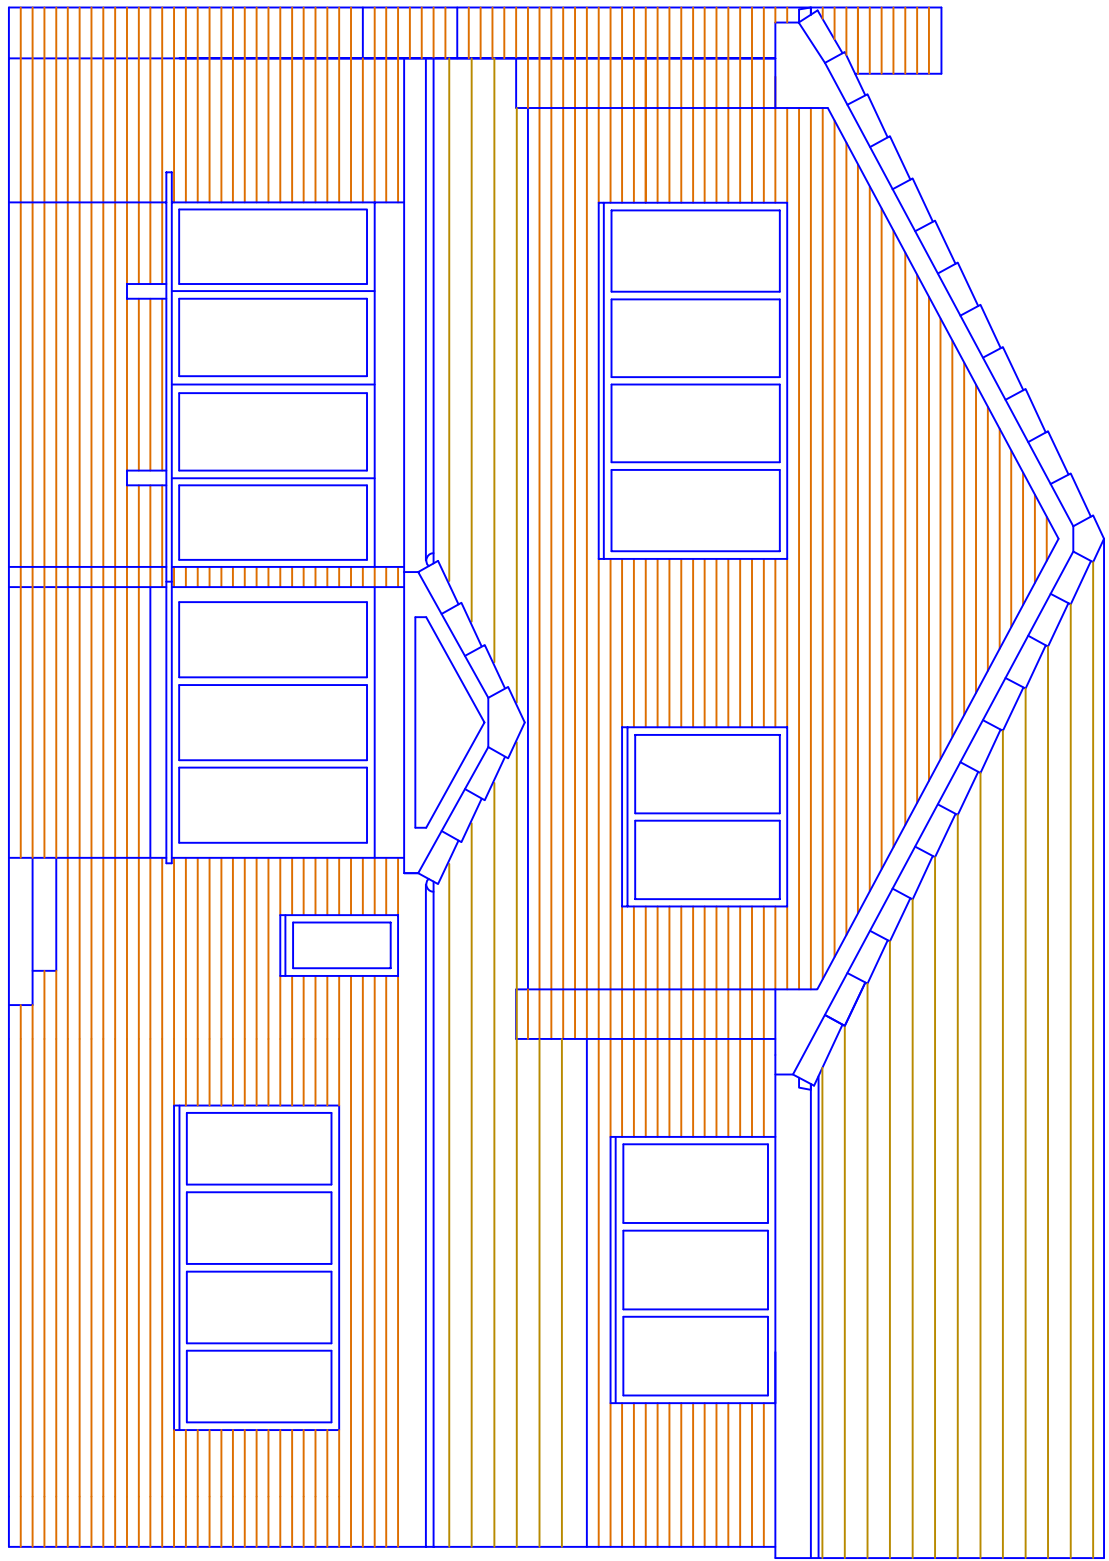


Proposed Front Elevation

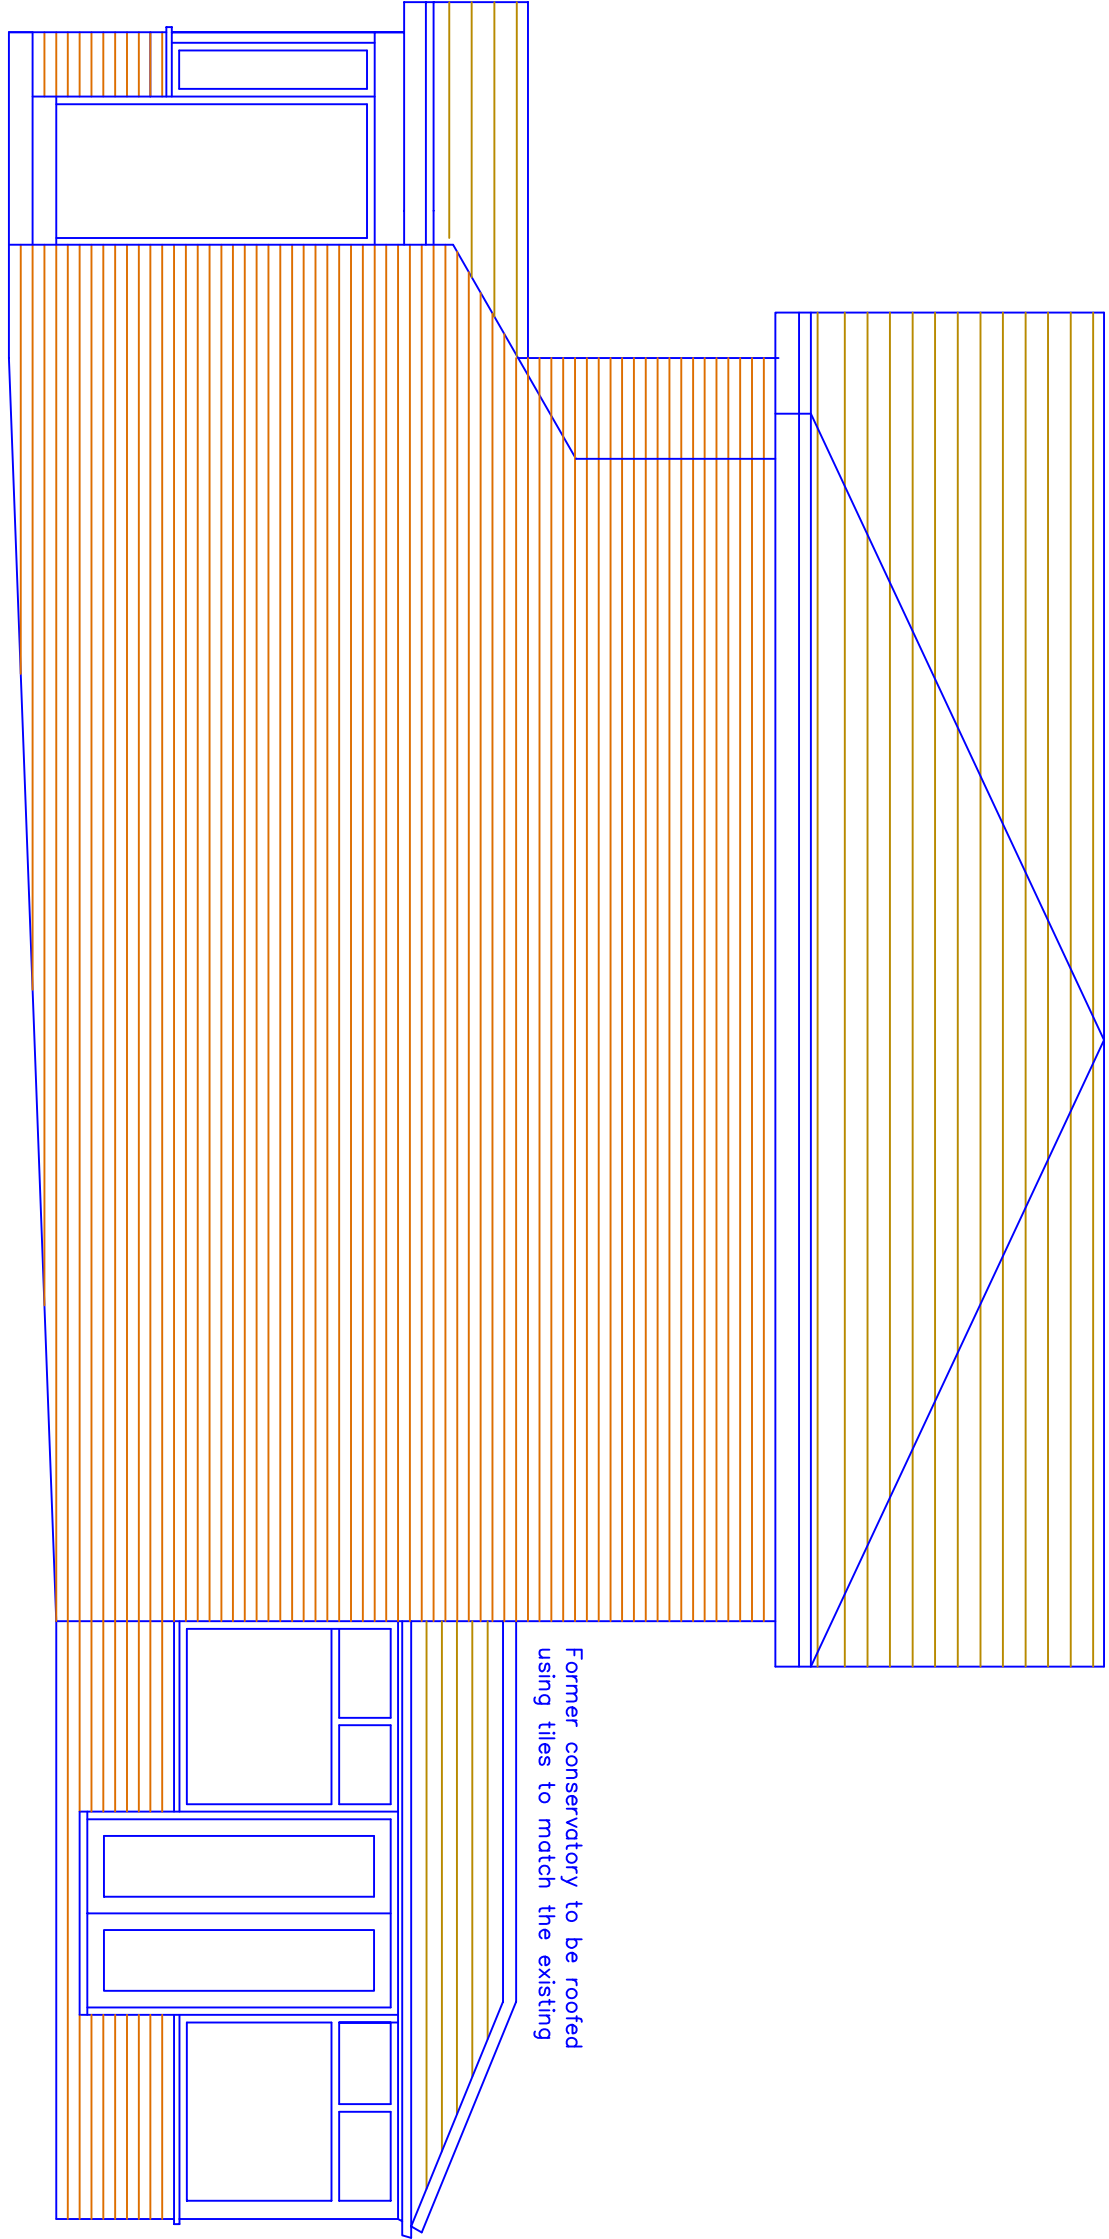


Proposed Side Elevation

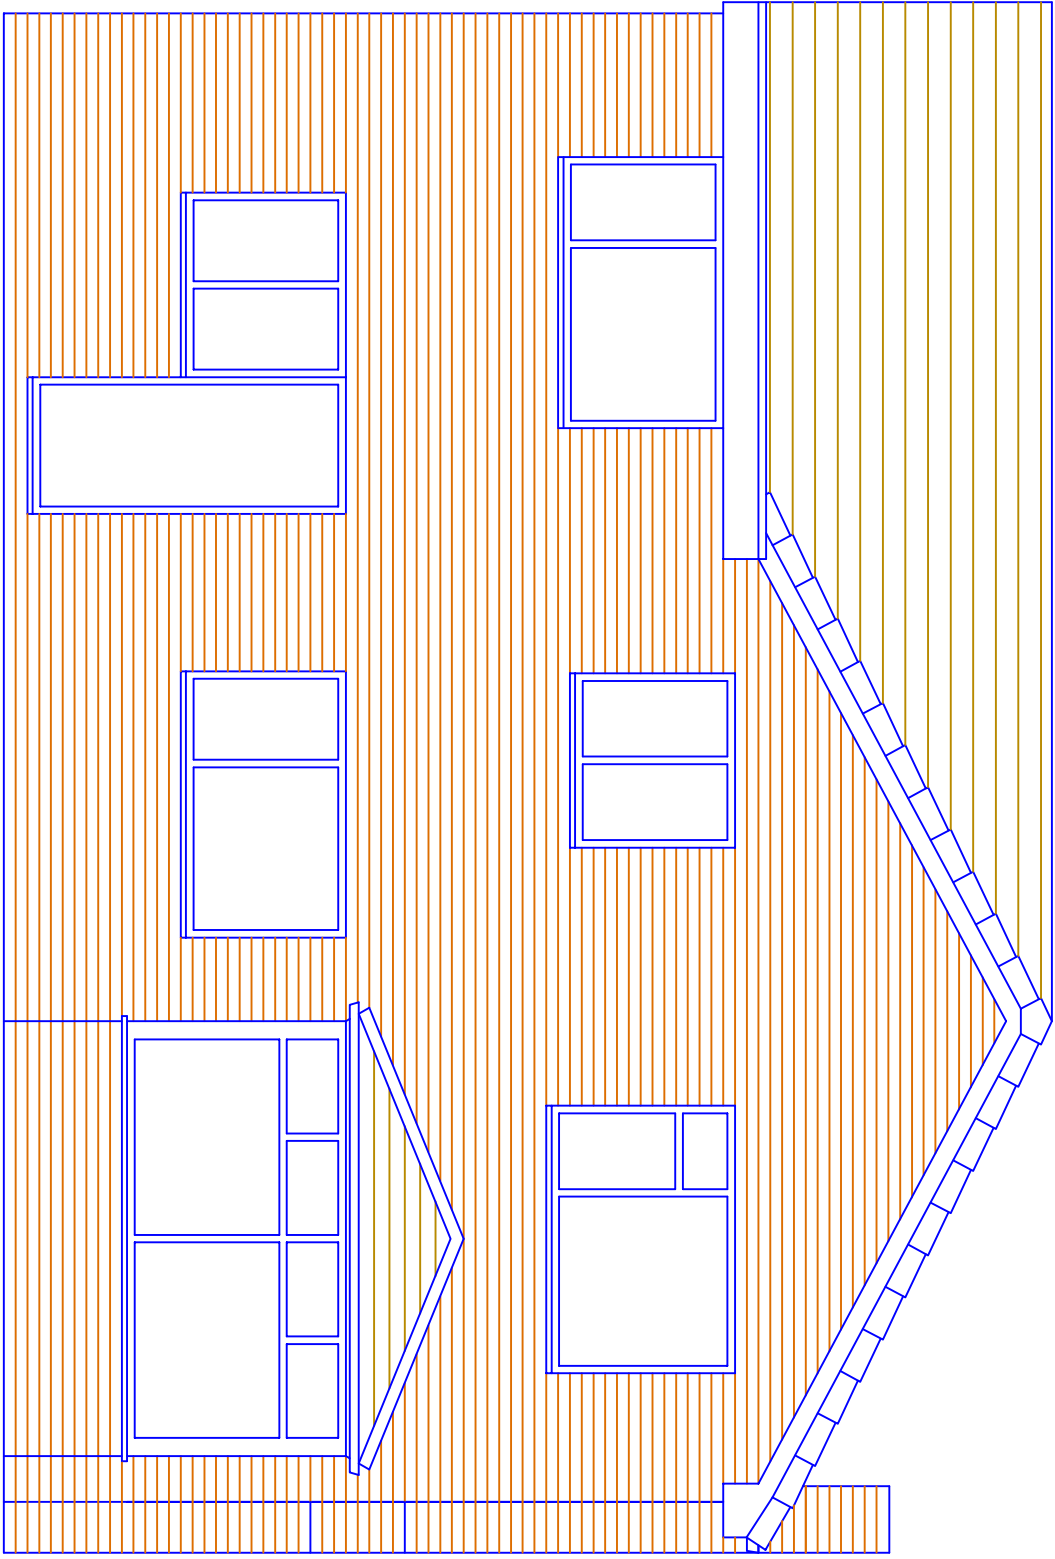


Proposed Rear Elevation

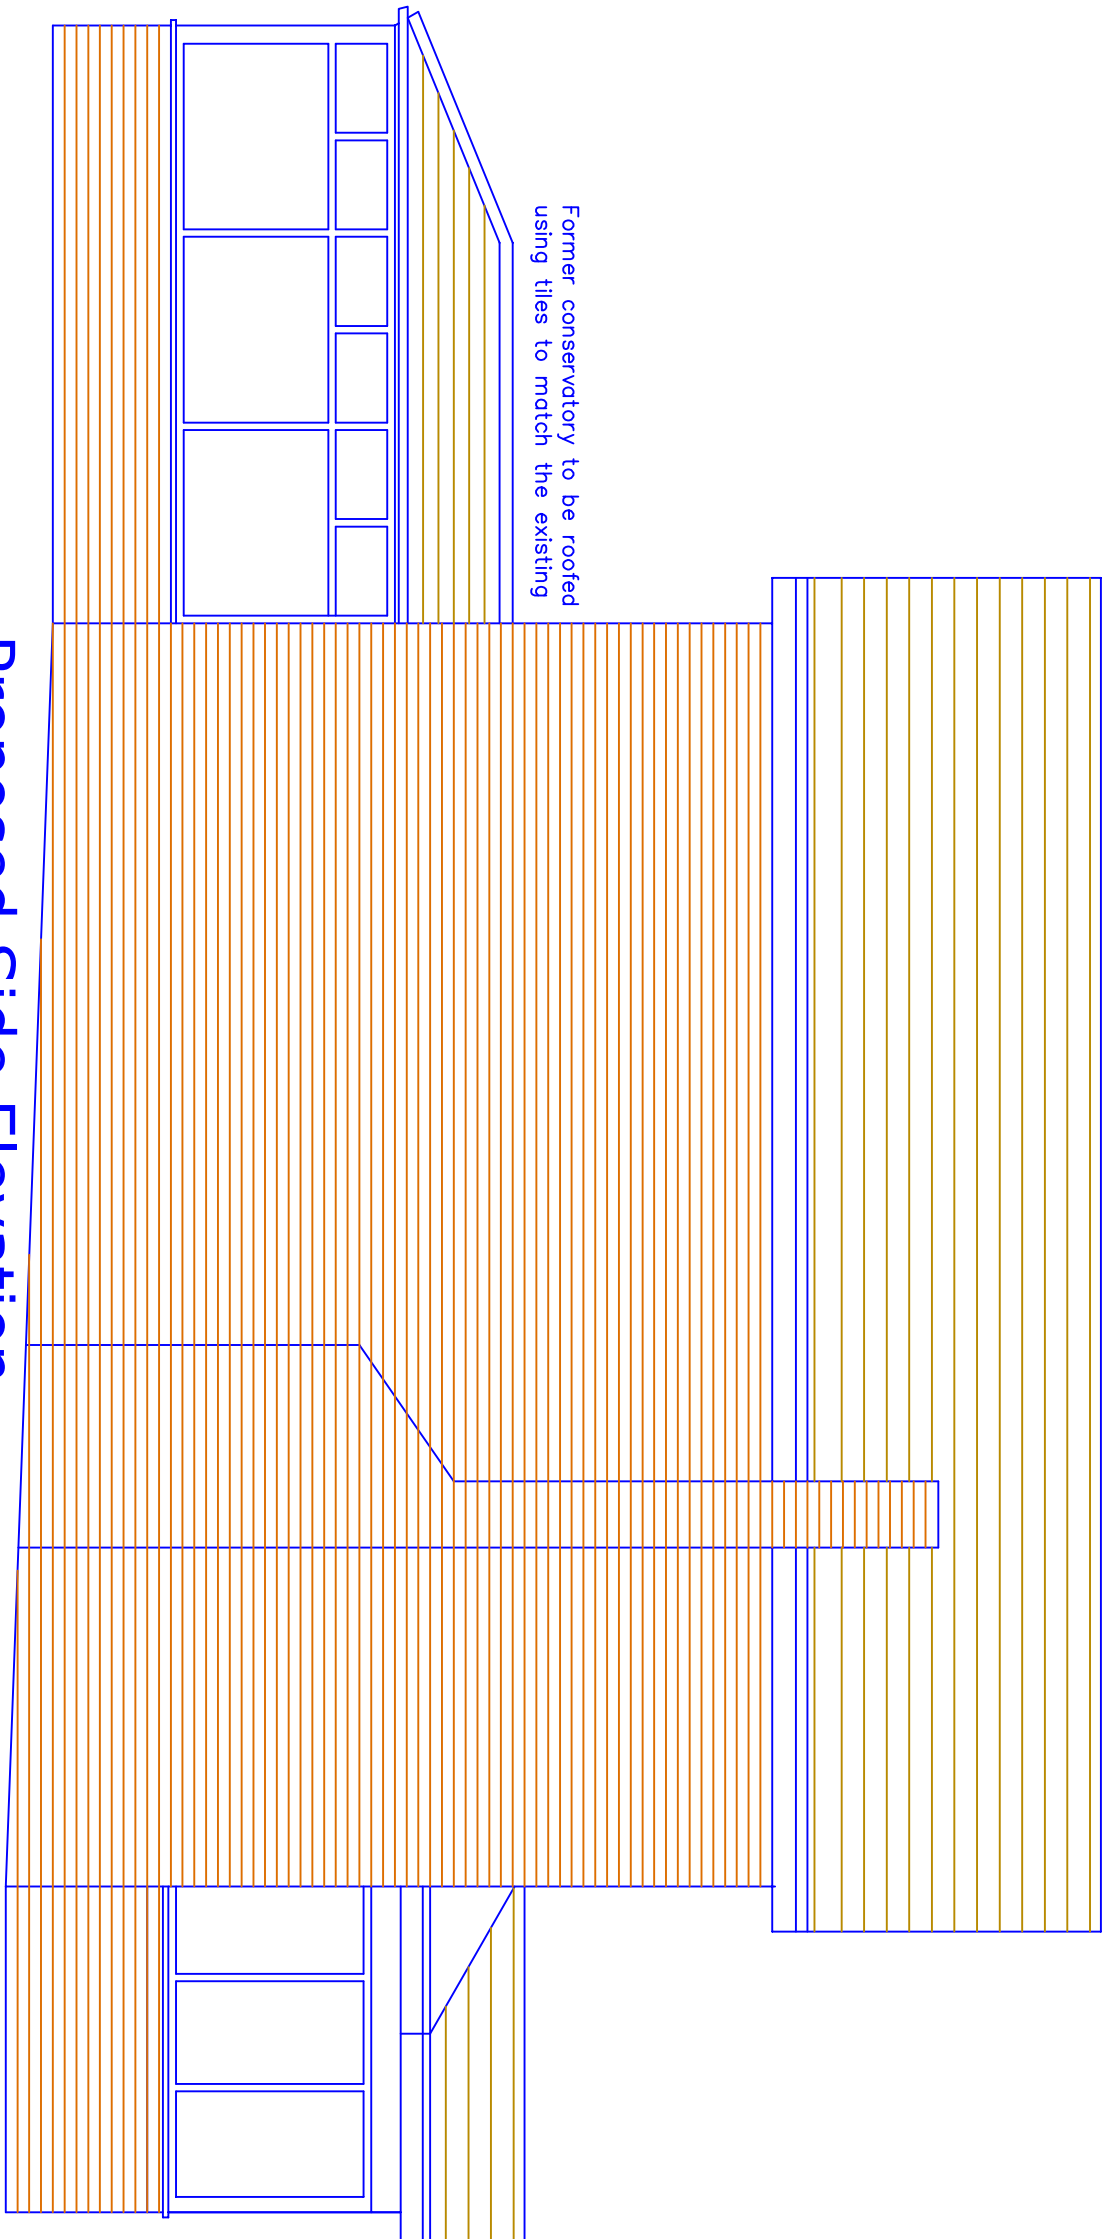

Proposed Side Elevation

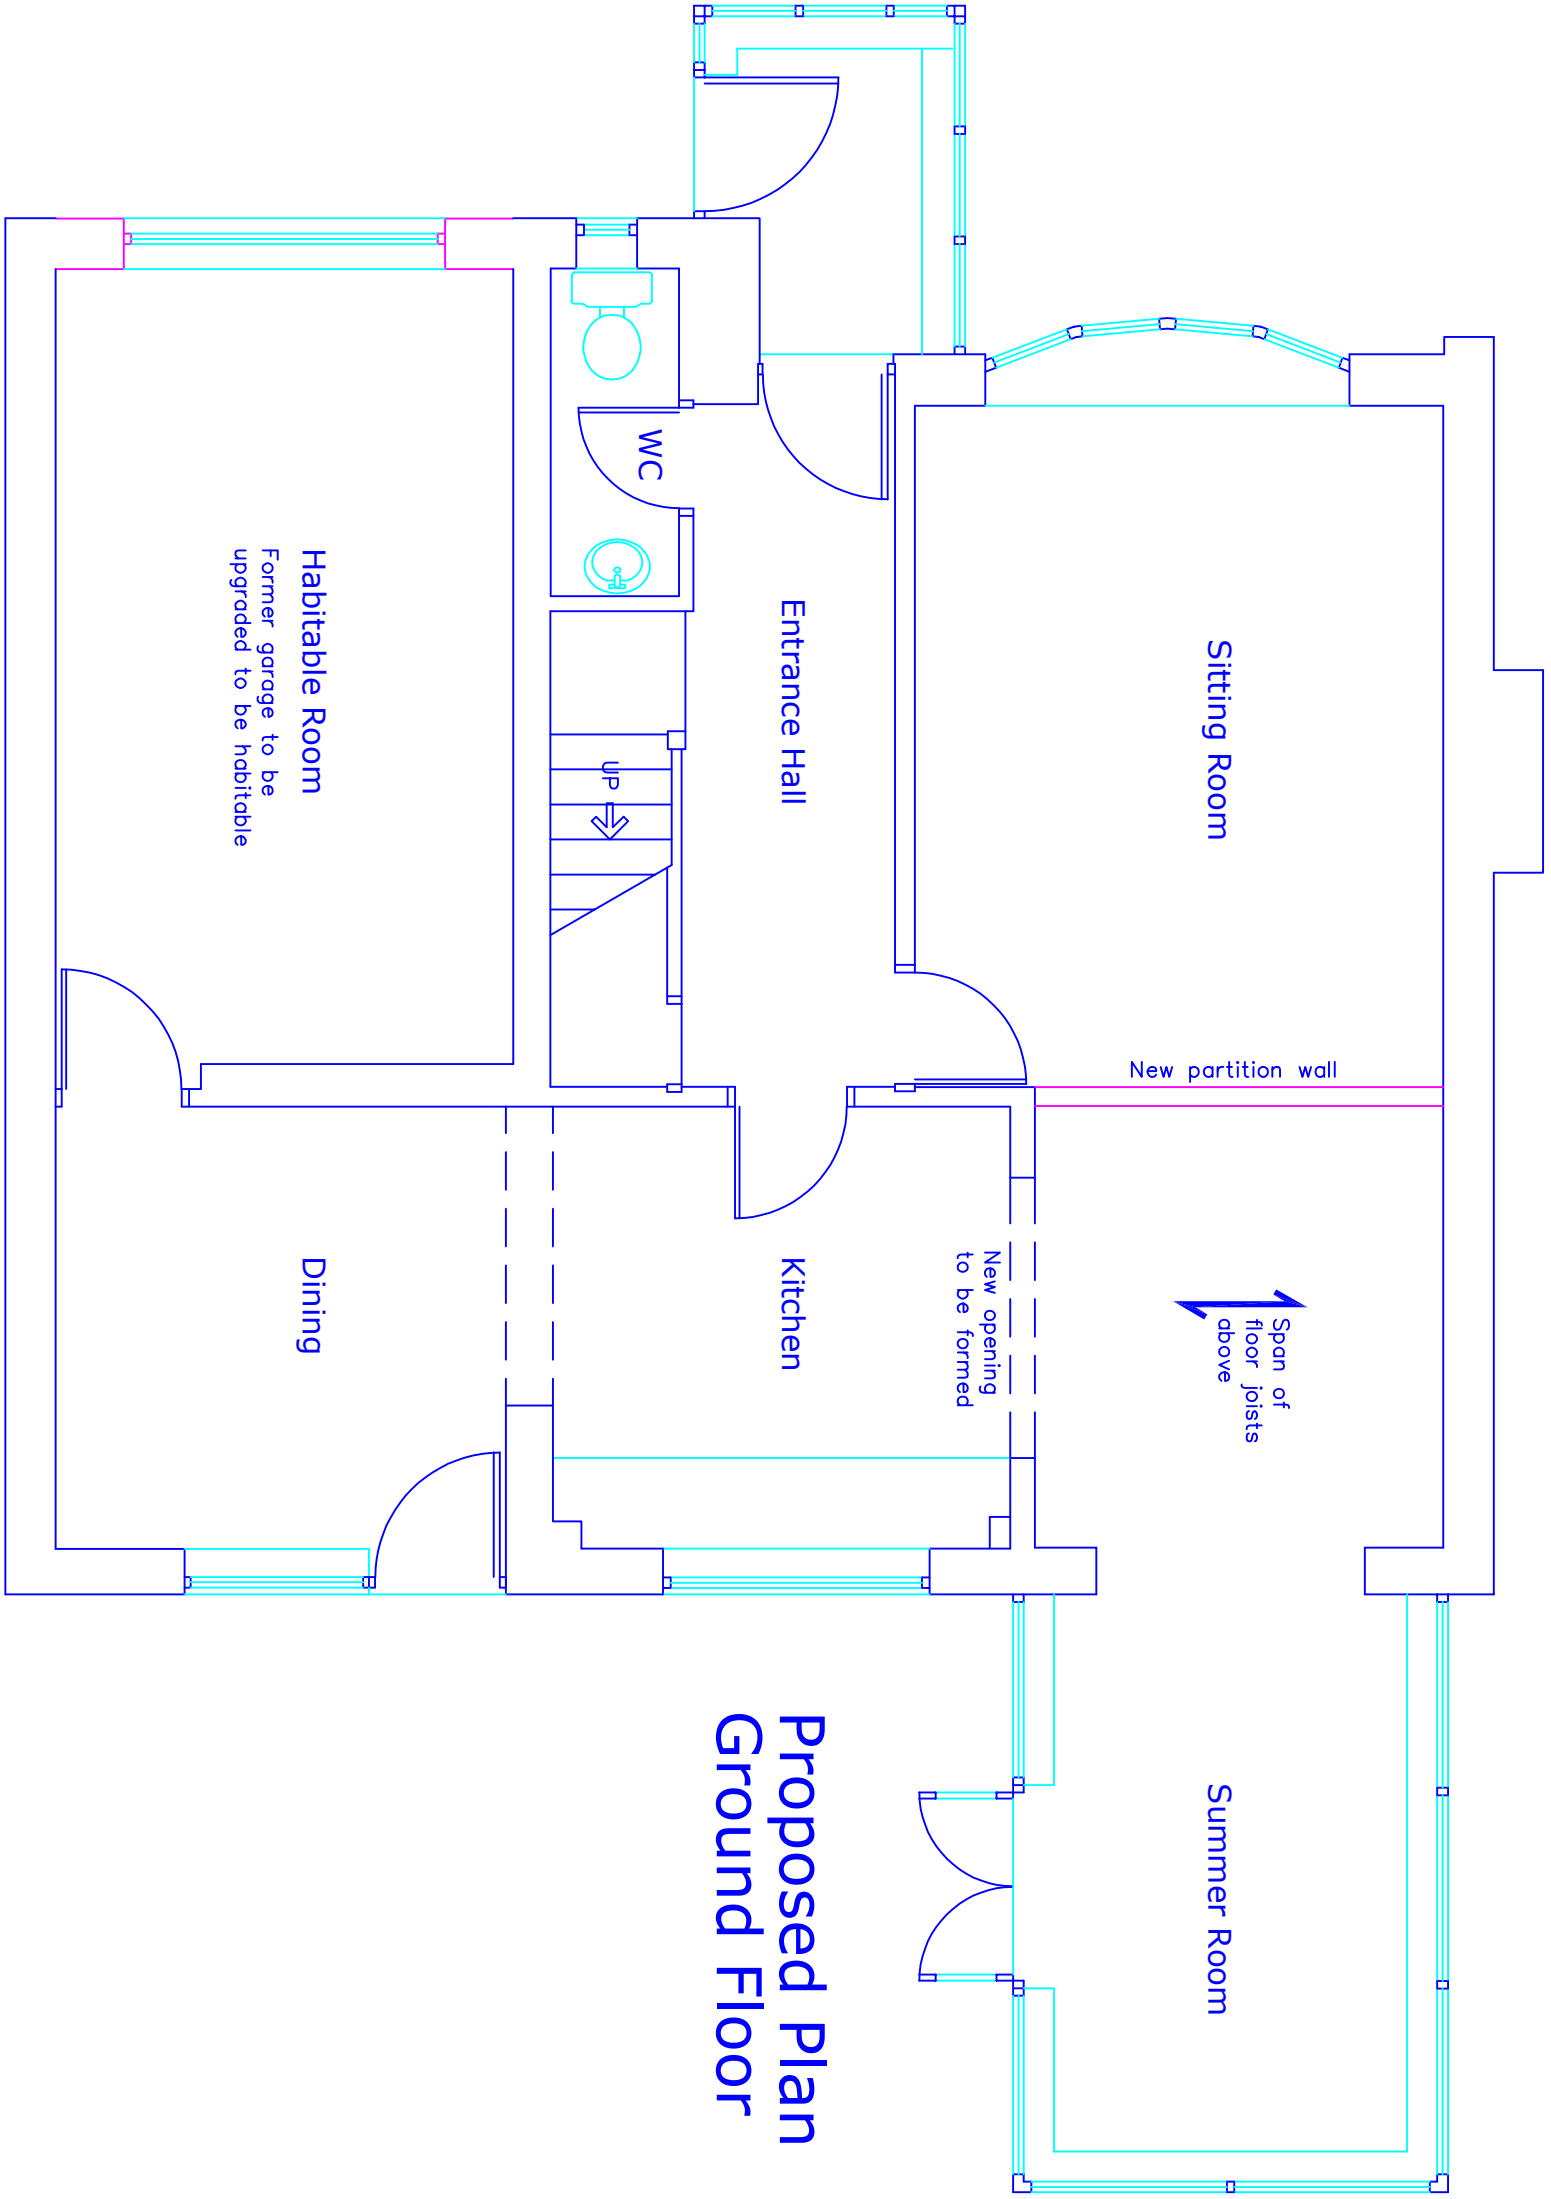

Proposed Plan
Ground Floor

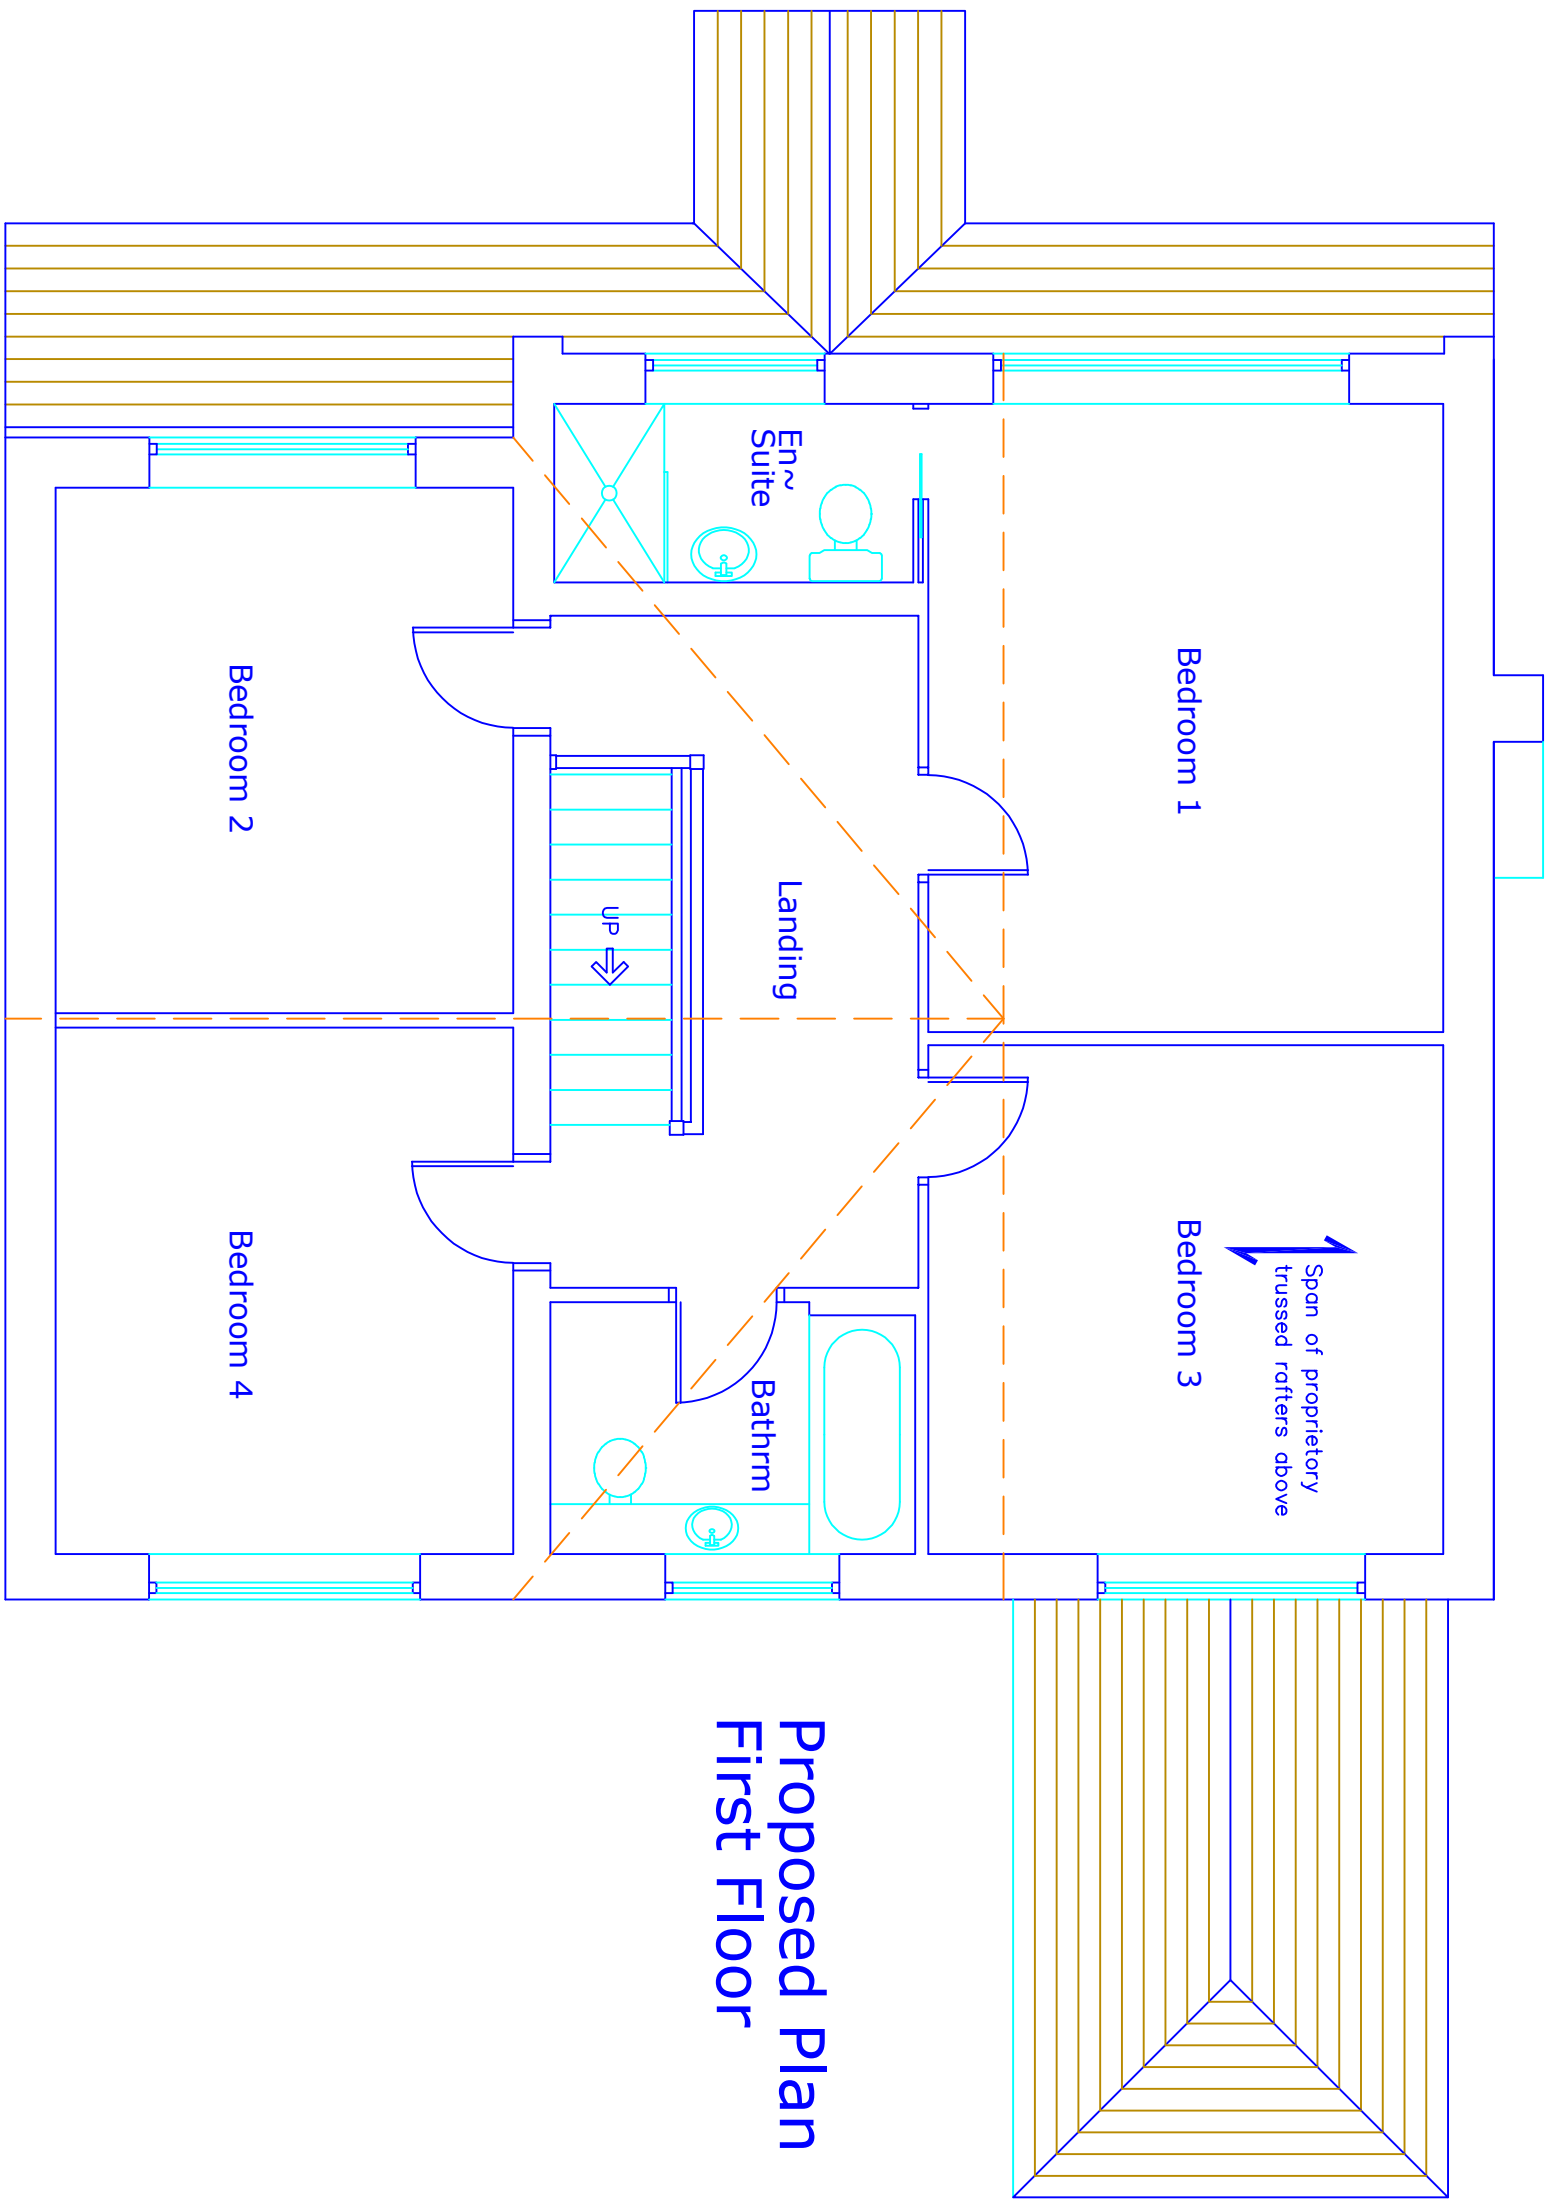

Proposed Plan
First Floor

This drawing and design concept is the property of PPY design. It should not be reproduced without written permission

0 1 2 3 m

4 Cheshire Court
Ramsbottom
BL0 0BL

scale 1:50 at A1

March 2026

PN1-02

Proposed Plans
and Elevations

PPY design Ltd

2 Hemshore Road, Holcombe Village
Ramsbottom, Lancashire BL8 4PA

Gary Dearden BAK (ons) DipArch RIBA

garyppdesign@gmail.com

T: 01706 822751 M: 07712 669482