


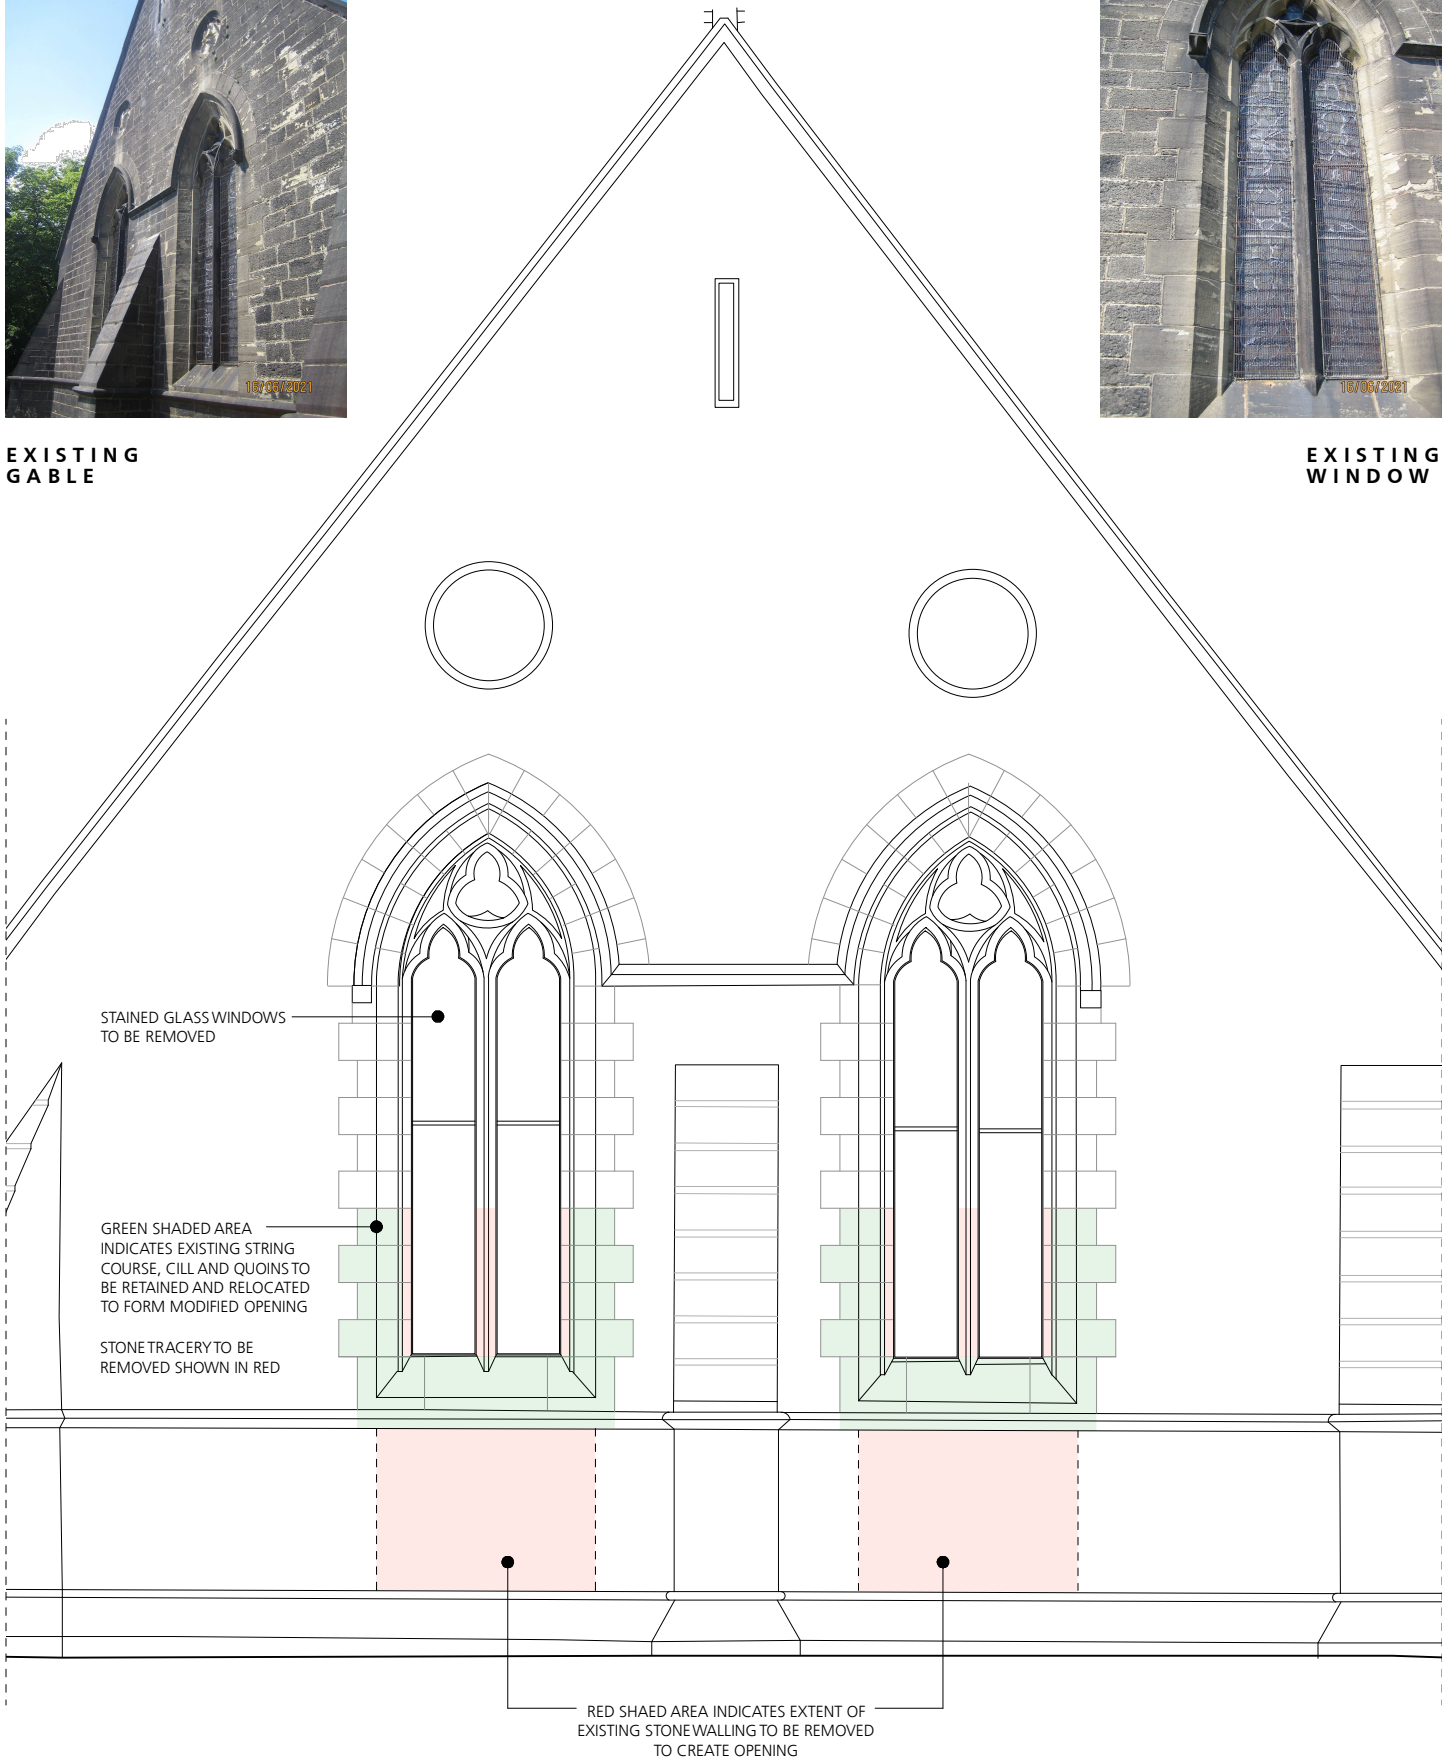


EXISTING
GABLE



EXISTING
WINDOW



EXISTING

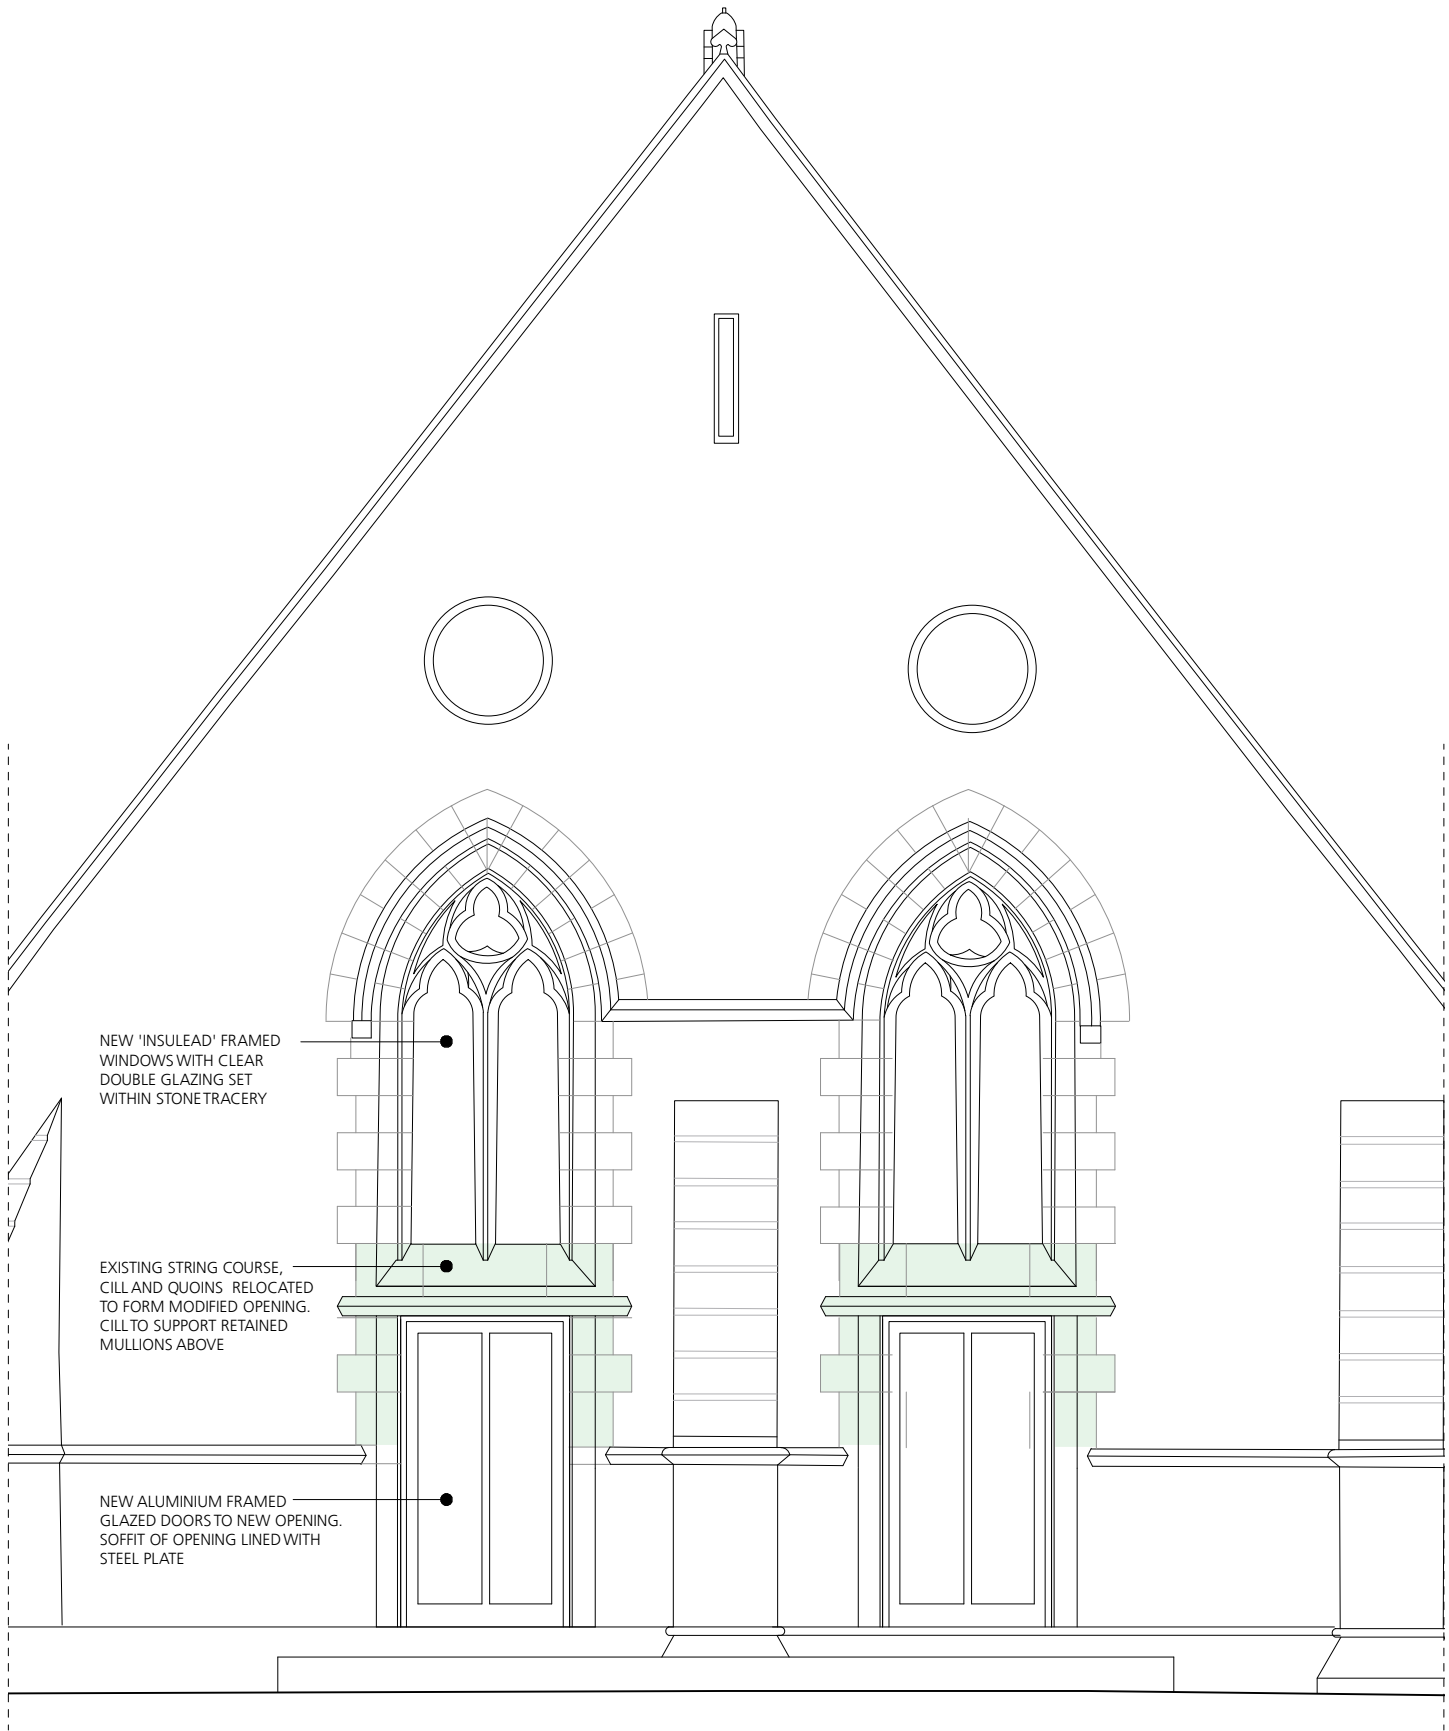

PROPOSED



Jonathan Davidson Architects

Architecture & Industrial Design
47 Hilton Street
MANCHESTER
M1 2EF
t: 0161 711 0835
e: inbox@jddavidsonarchitects.com
w: www.jddavidsonarchitects.com

Client Mr D Apenteng

Project **St John in the Wilderness**
Whalley Rd, Shuttleworth

Scale 1:50 @ A3

Date Sept 2021

Document **Planning Drawing**
South Elevation Alterations

Status For information

Doc Ref	367	PD	0015	-
---------	-----	----	------	---