



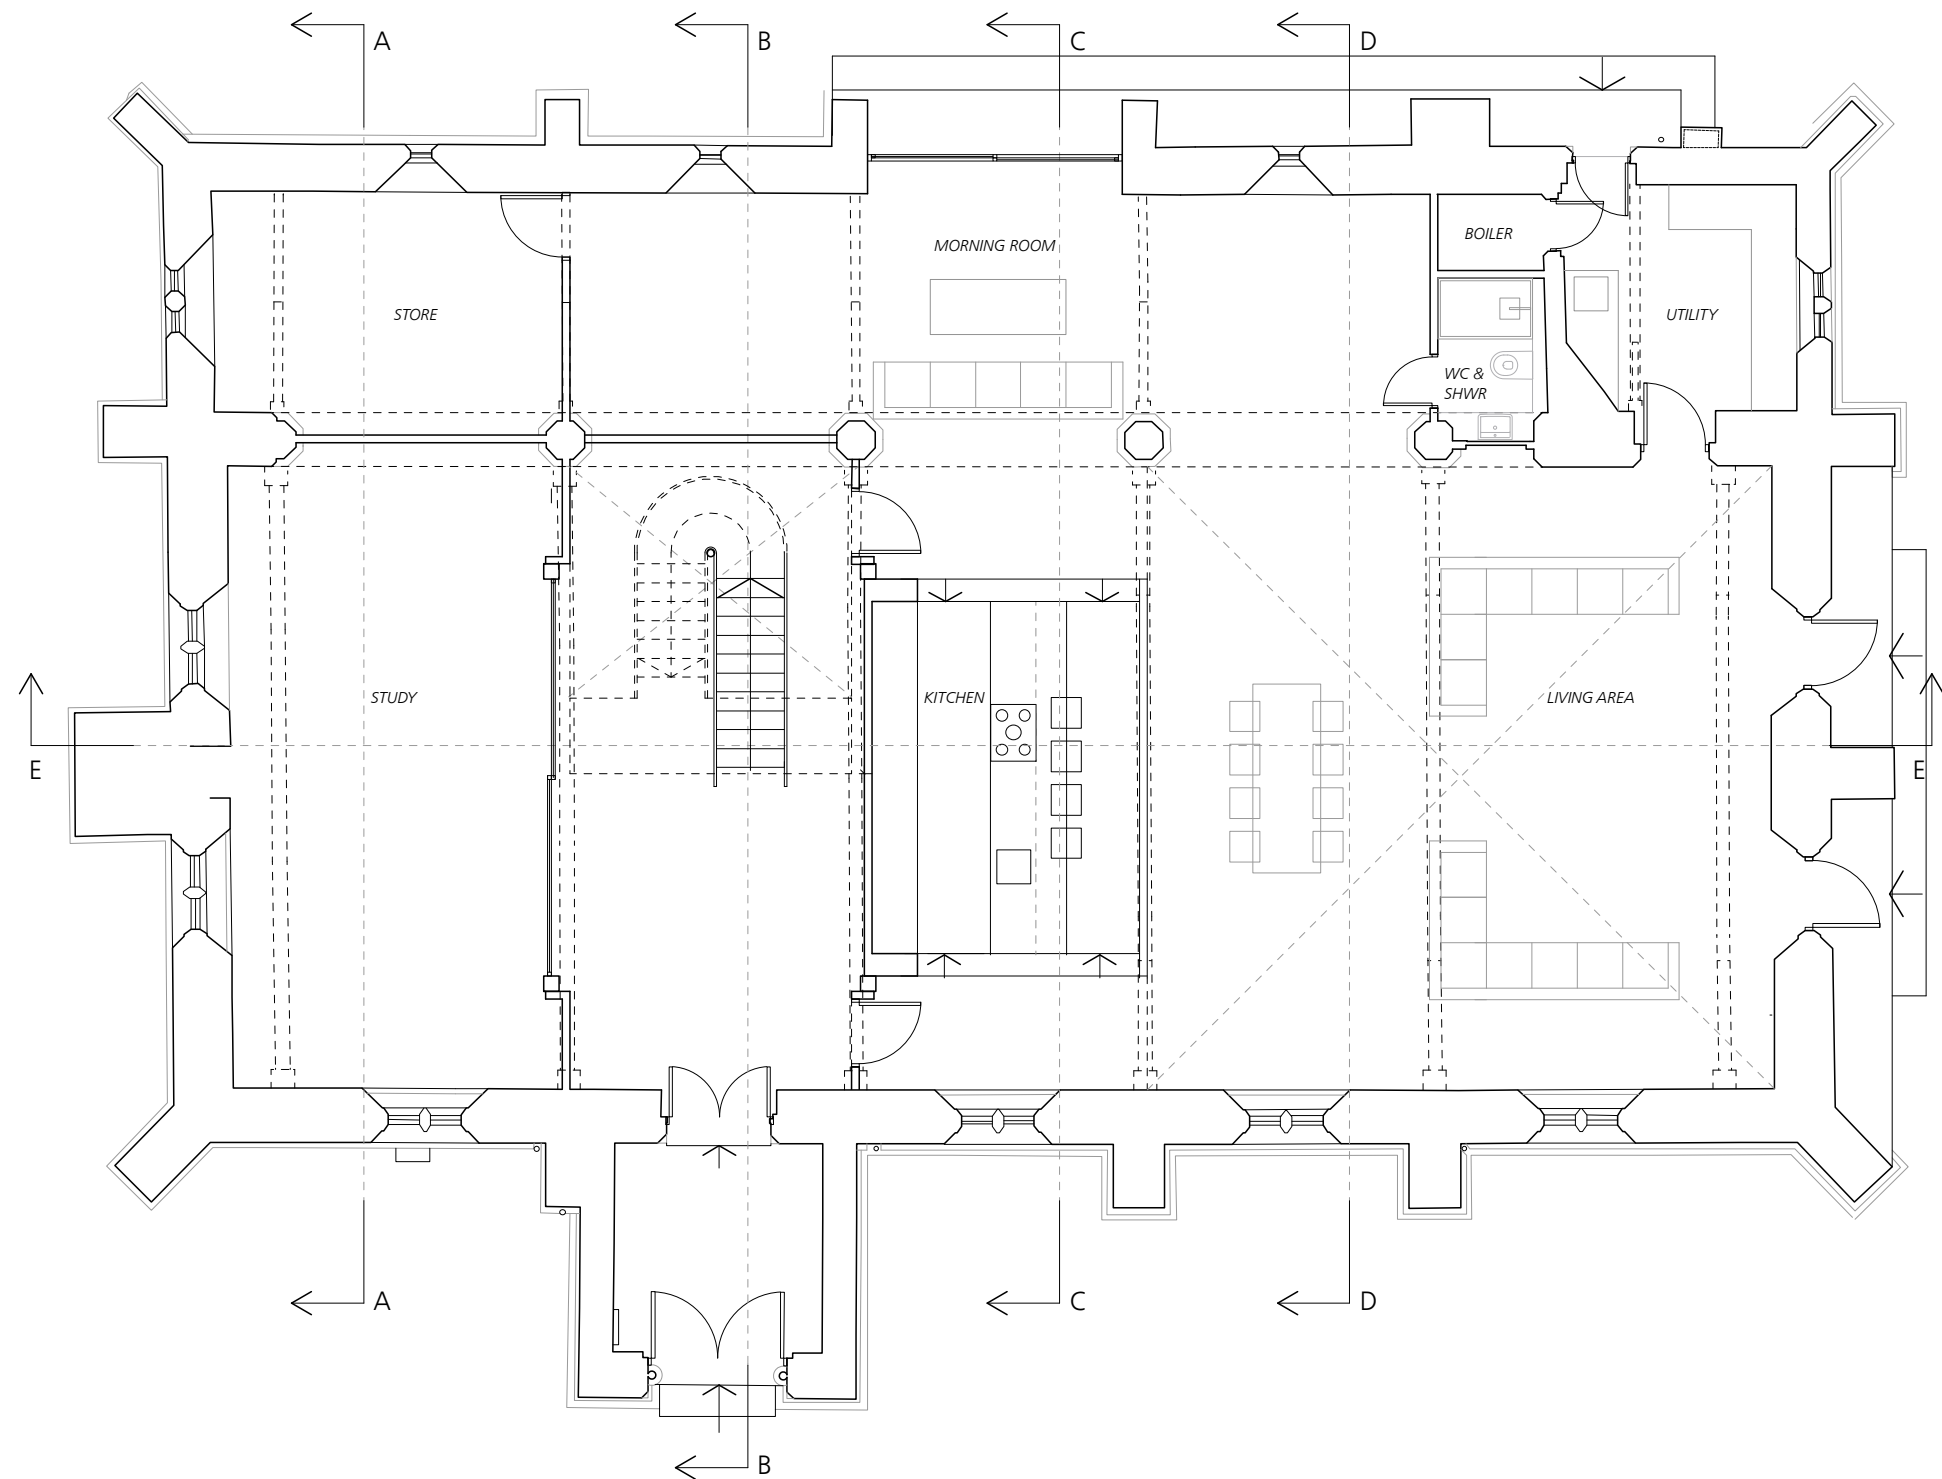

Rev E - 05/23 - Internal layout updated
Rev D - 04/22 - Rooflights amended
Rev C - 03/22 - Rooflights amended
Rev B - 02/22 - Section EE added
Rev A - 01/22 - Stud positions adjusted

 

0 1 2 3 4 5
Metres

Jonathan Davidson Architects

Architecture & Industrial Design
47 Hilton Street
MANCHESTER
M1 2EF
t: 0161 711 0835
e: inbox@jddavidsonarchitects.com
w: www.jddavidsonarchitects.com

Client Mr D Apenteng
Project **St John in the Wilderness**
Whalley Rd, Shuttleworth
Scale 1:100 @ A3
Date Sept 2021

Document **Planning Drawing**
Proposed Ground Floor Plan
Status For information

Doc Ref	367	PD	0006	E
---------	-----	----	------	---