



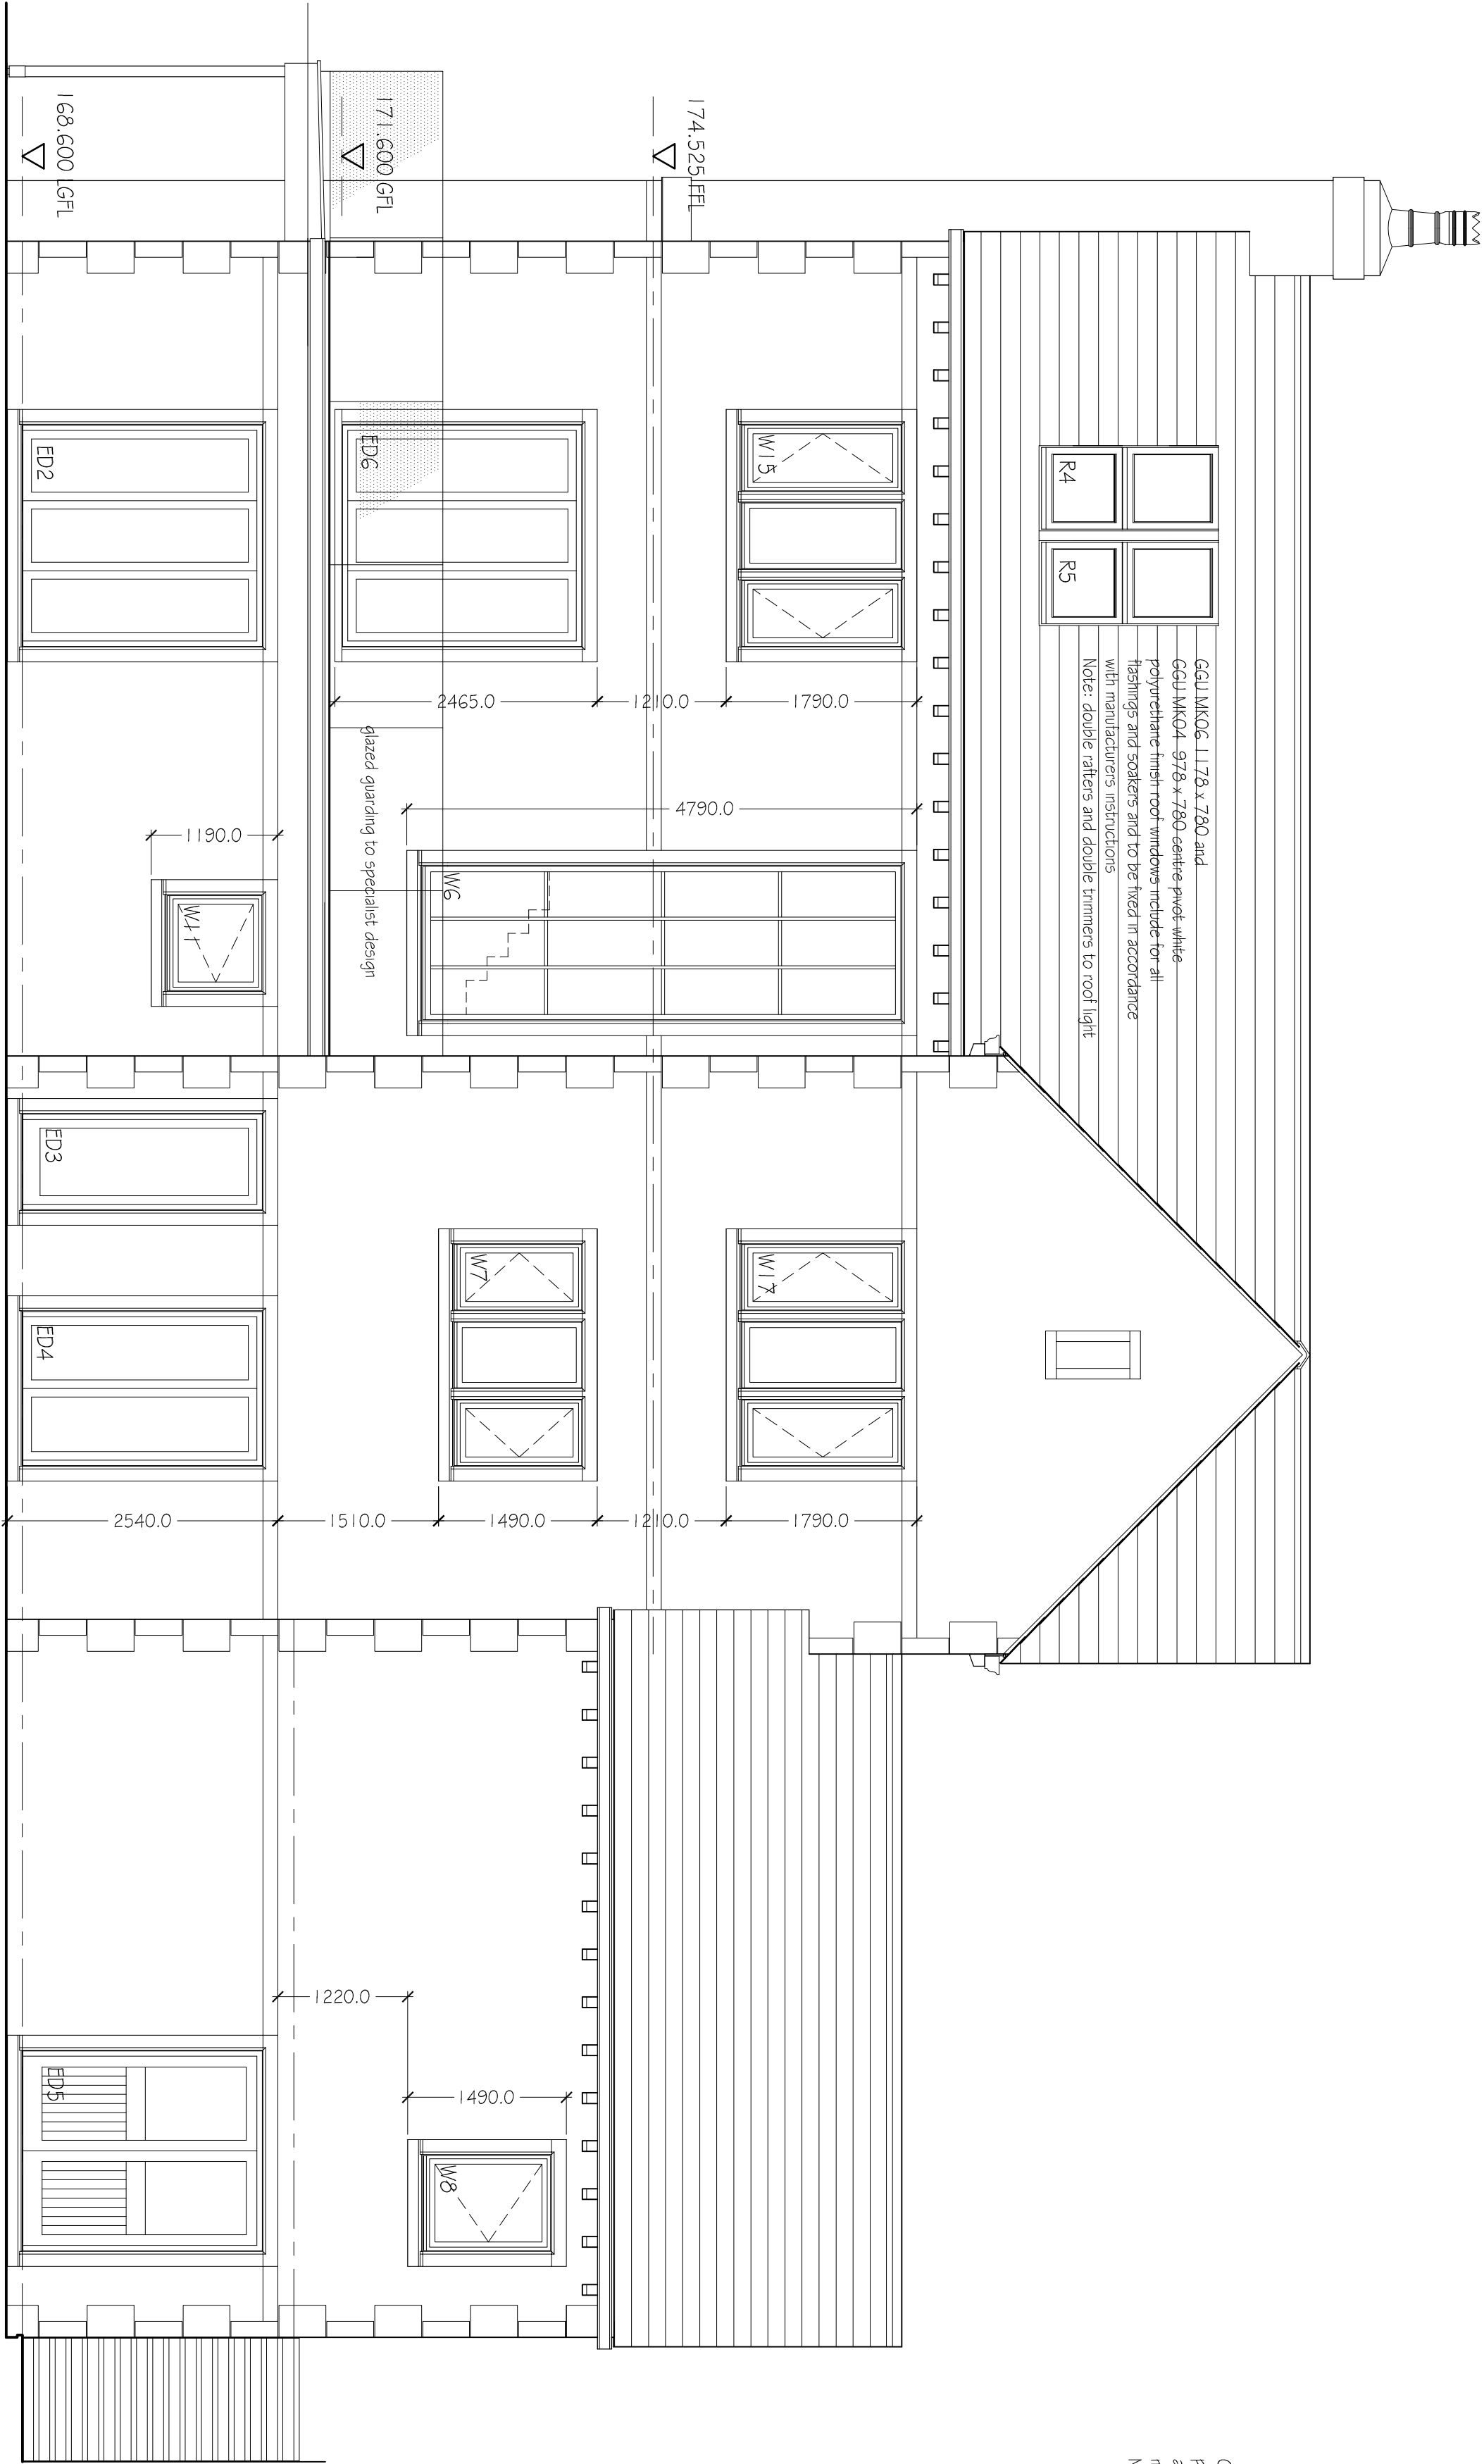

EAST ELEVATION

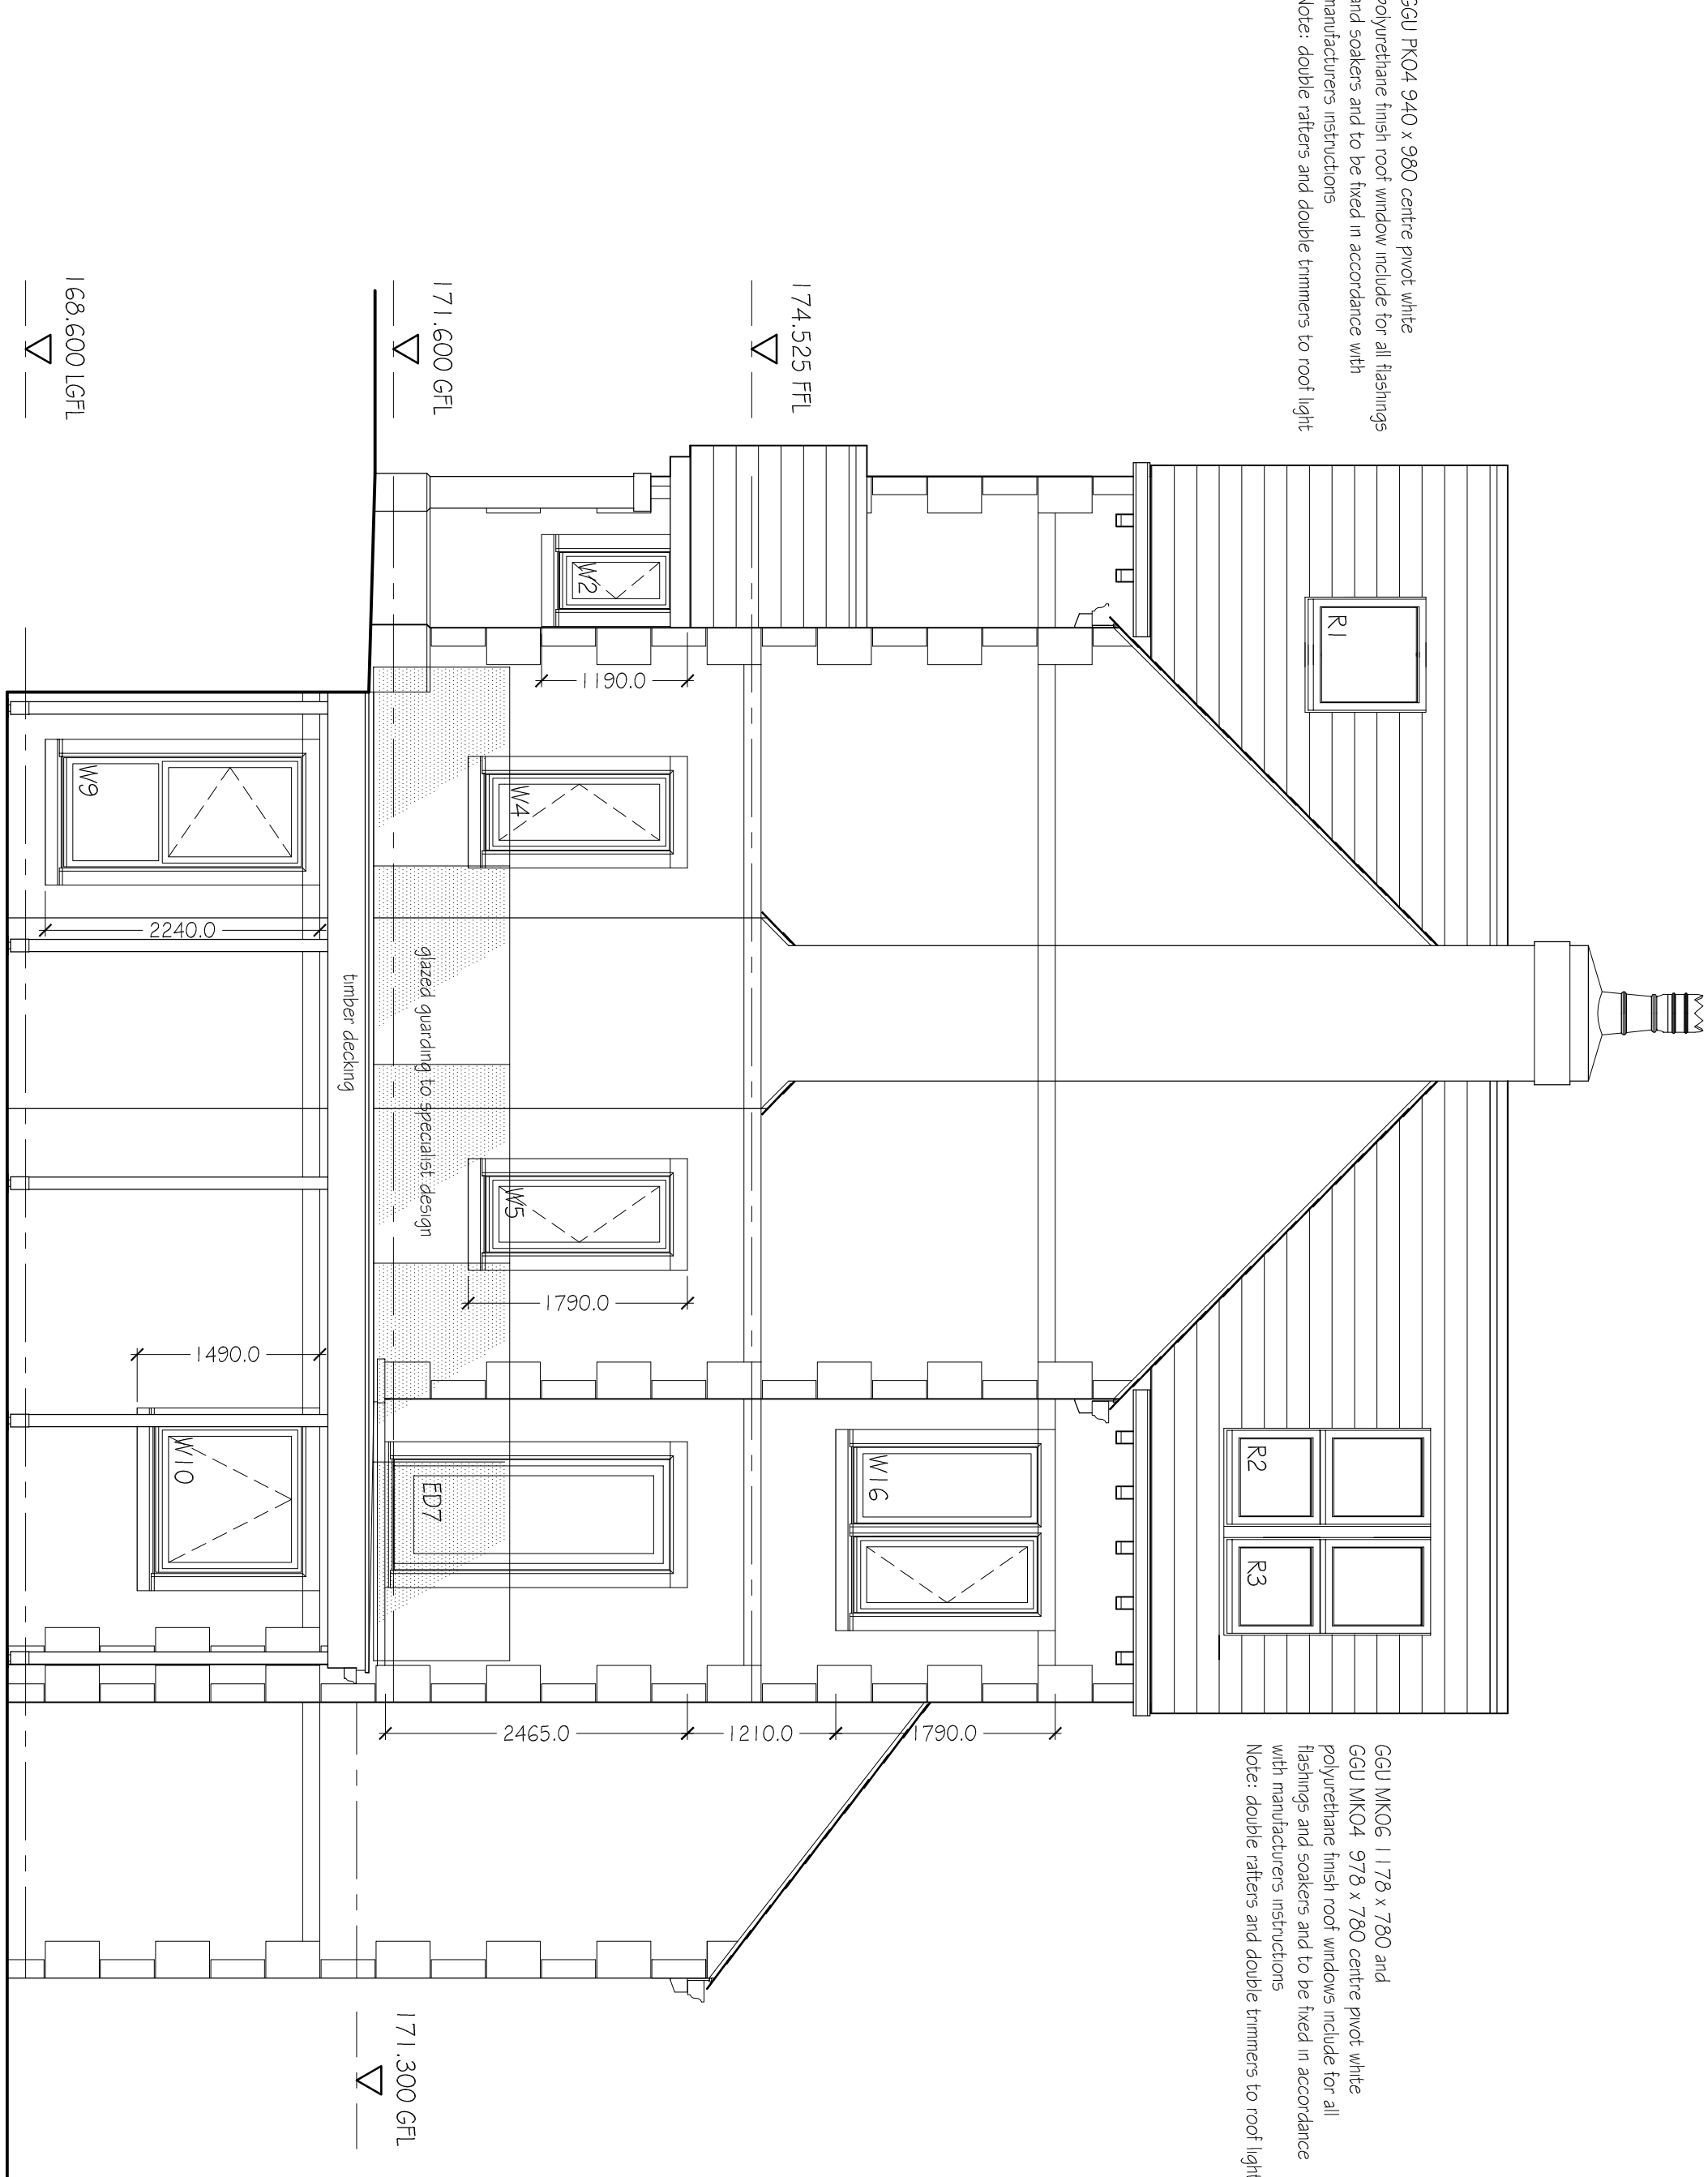

SOUTH ELEVATION

B. Elevations updated		14.08.2020
A. window numbers added		01.07.2020
REV	DESCRIPTION	DATE
CLIENT		
MR. and MRS. T. HARDCASTLE		

PROJECT
Proposed Dwelling in the Grounds of
85 Carr Street, Rambottom, Bury BL0 9EG

DRAWING			
Elevations East and South Building Regulations			
SCALE	DATE	DRAWN	CHECKED
1:50 @ A1	Feb. 2020	agw	
DRAWING NO.	1 CAD REFERENCE NO.	REVISION	
RO429-16		B	

