




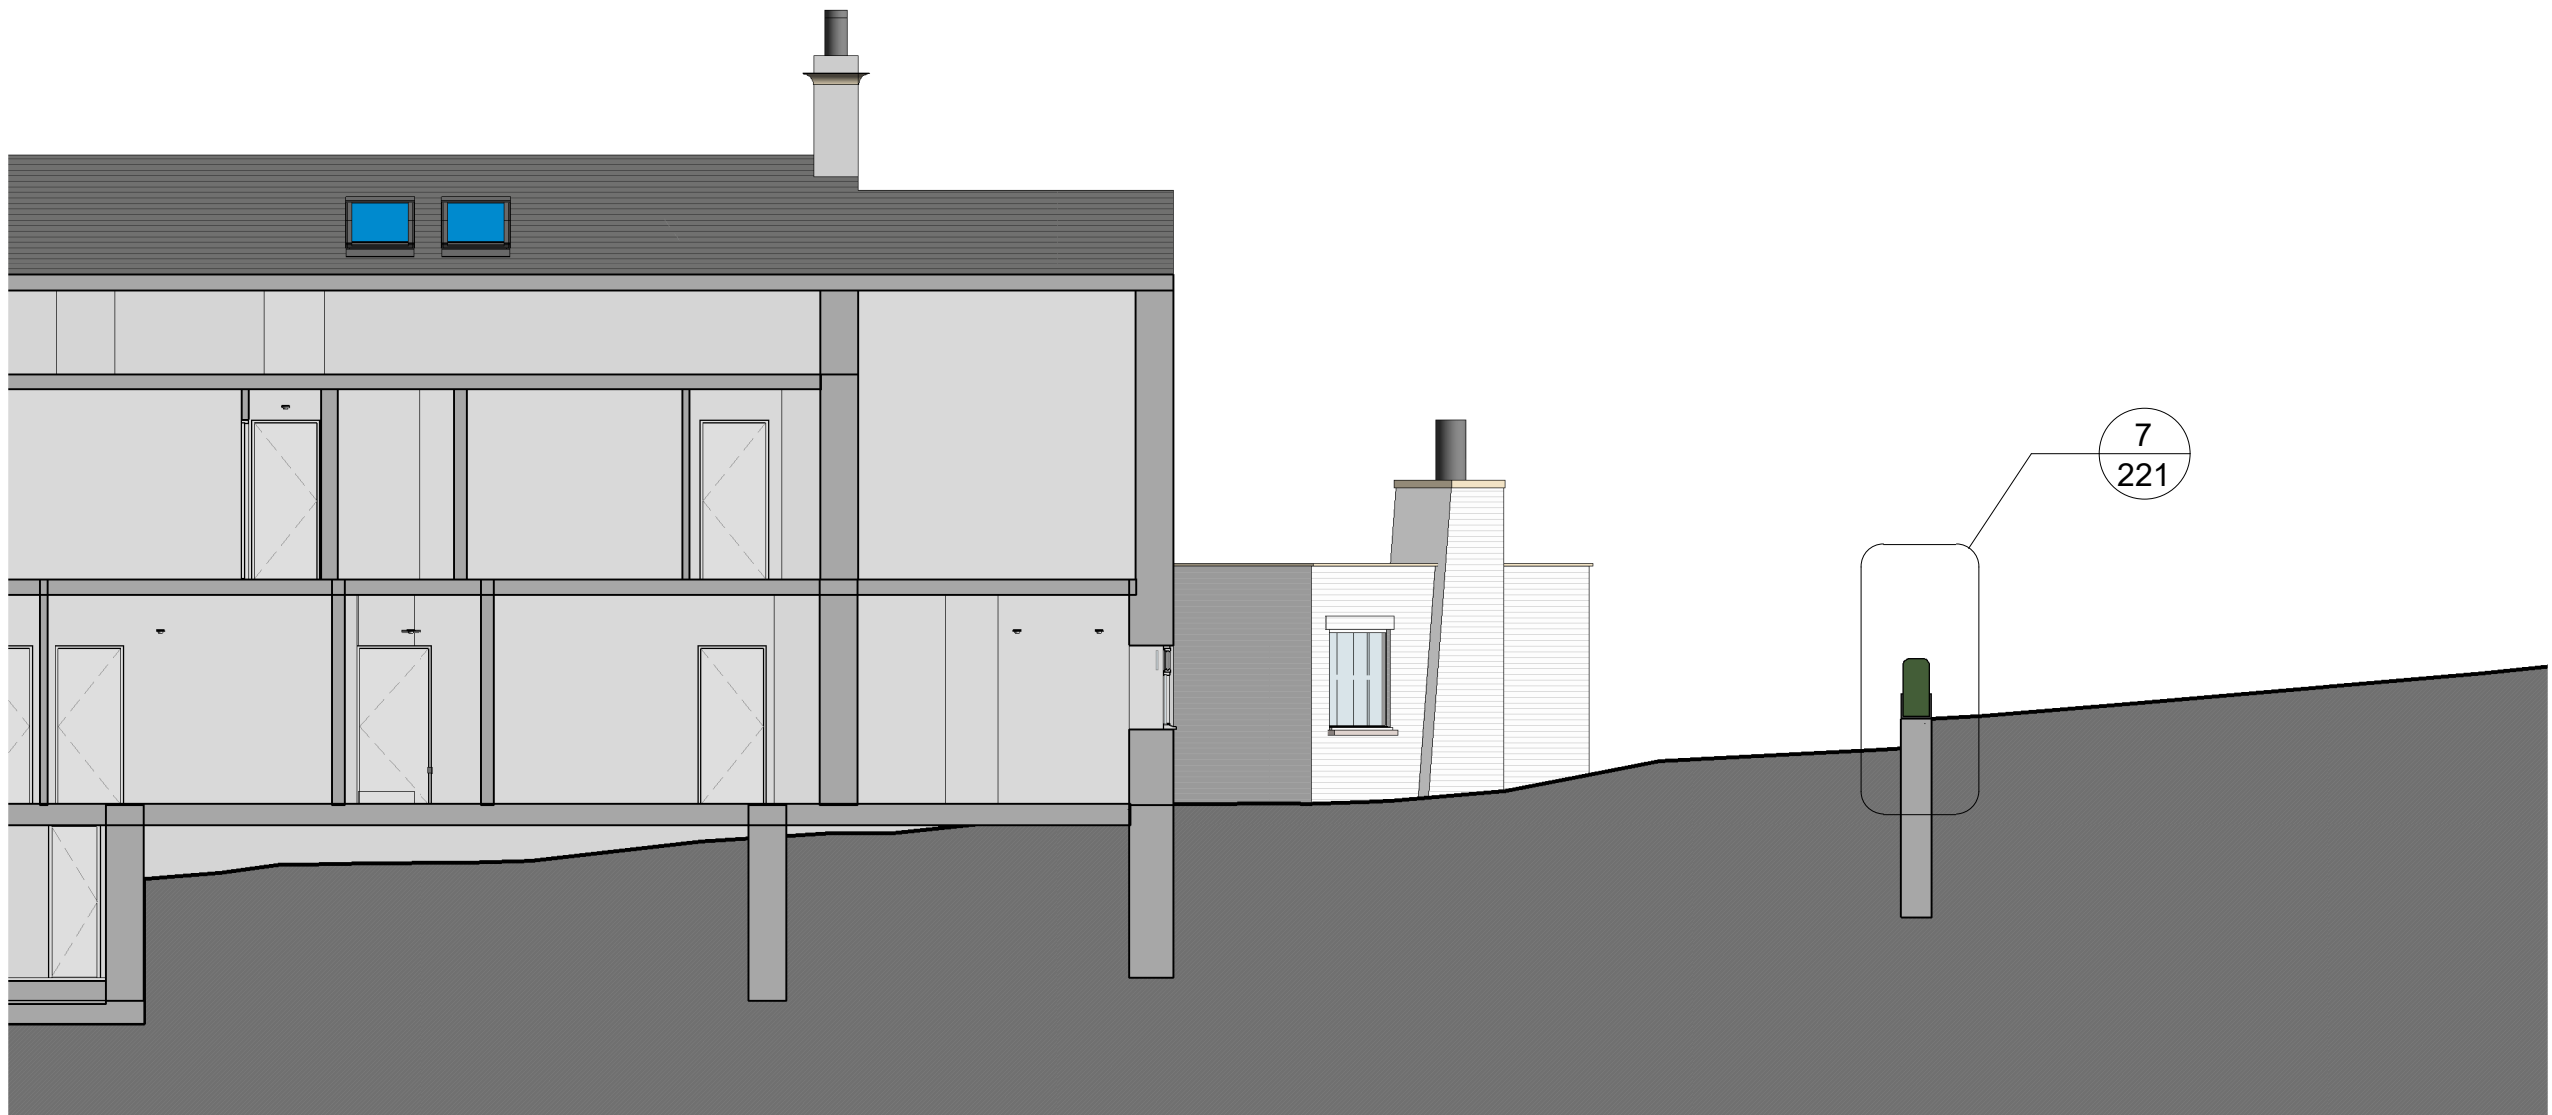


2. Section - Site - Proposed - Driveway - A-A - Front
1 : 100

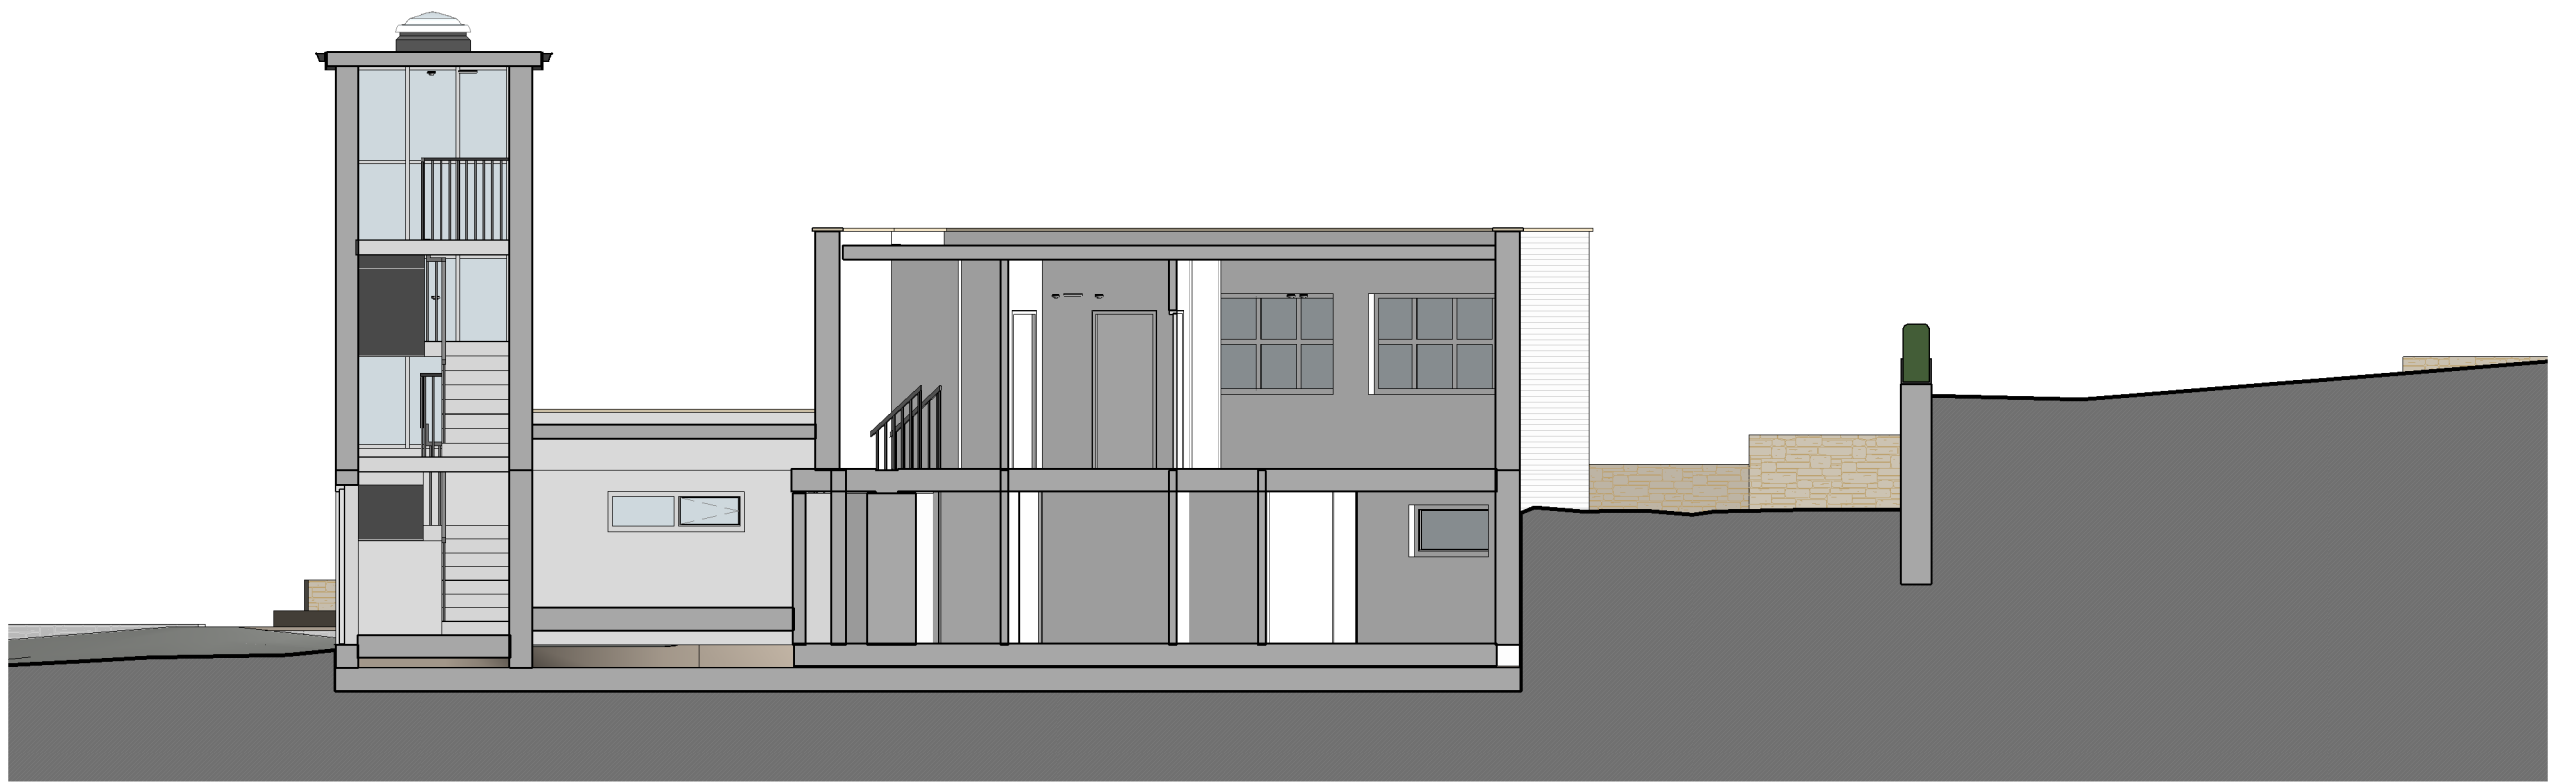

3. Section - Site - Proposed - Driveway - B-B - Mid
1 : 100

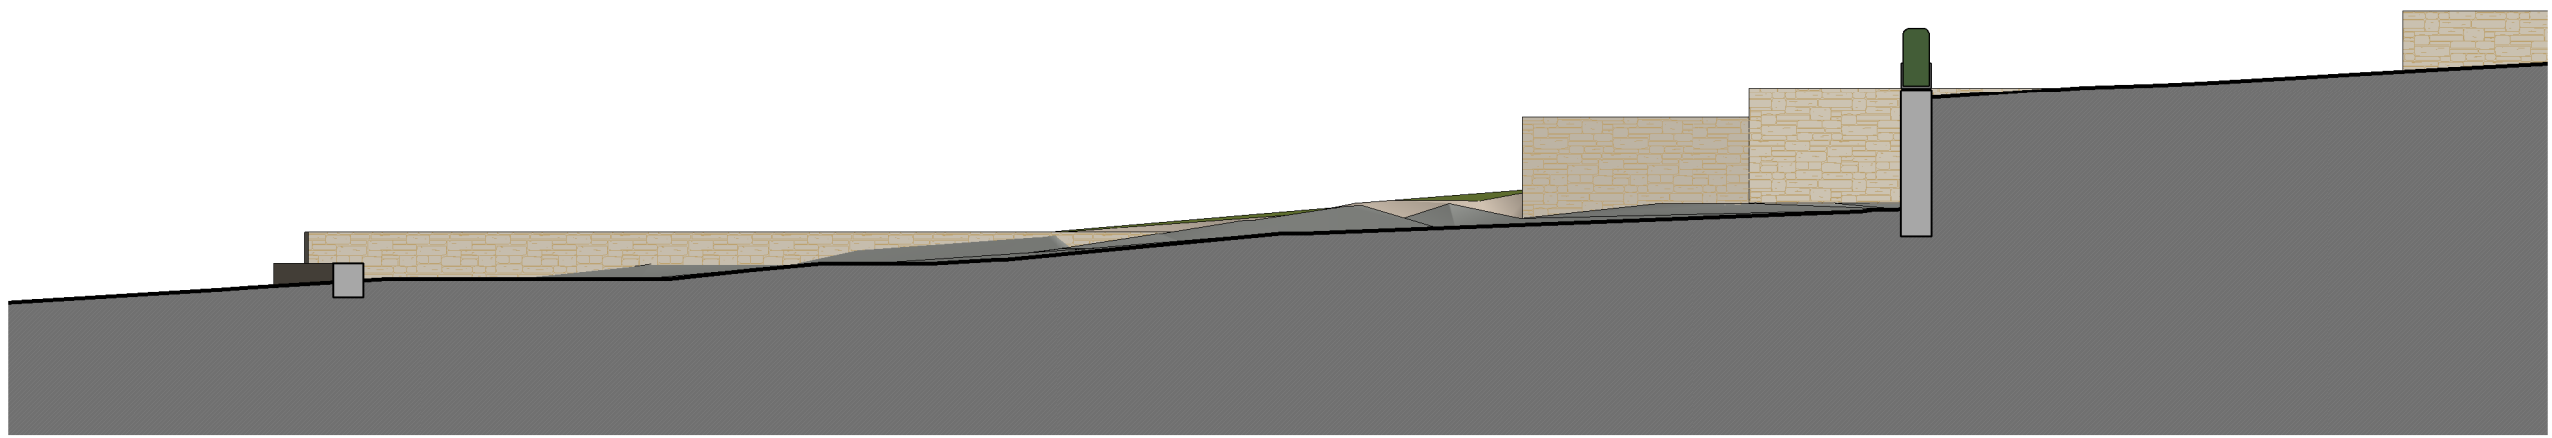

4. Section - Site - Proposed - Driveway - C-C - Rear
1 : 100

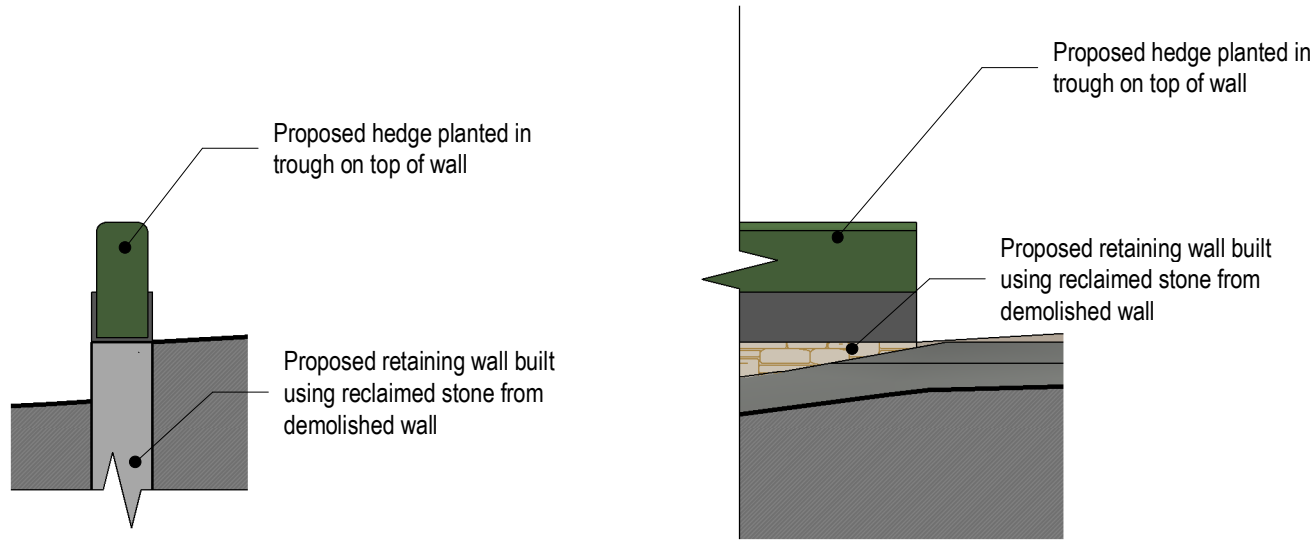


7. Detail - Retaining Wall Section
1 : 50


8. Detail - Retaining Wall Elevation
1 : 50




? Reference Wall Image

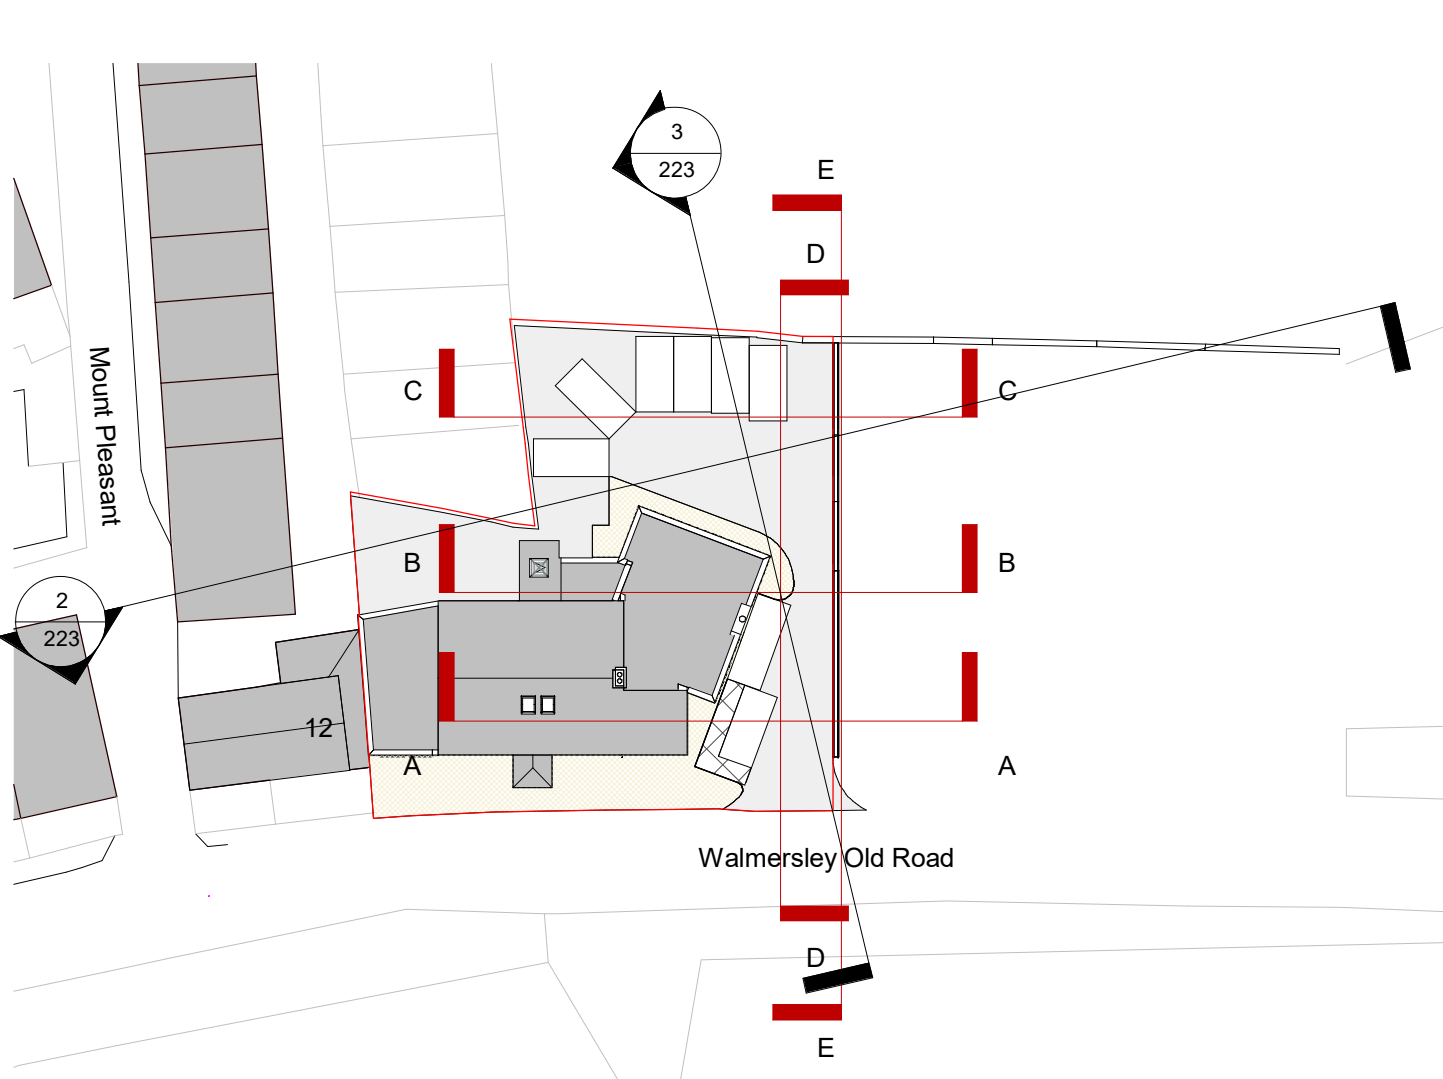

1. Site - Retaining Wall - Key Plan - Proposed
1 : 500

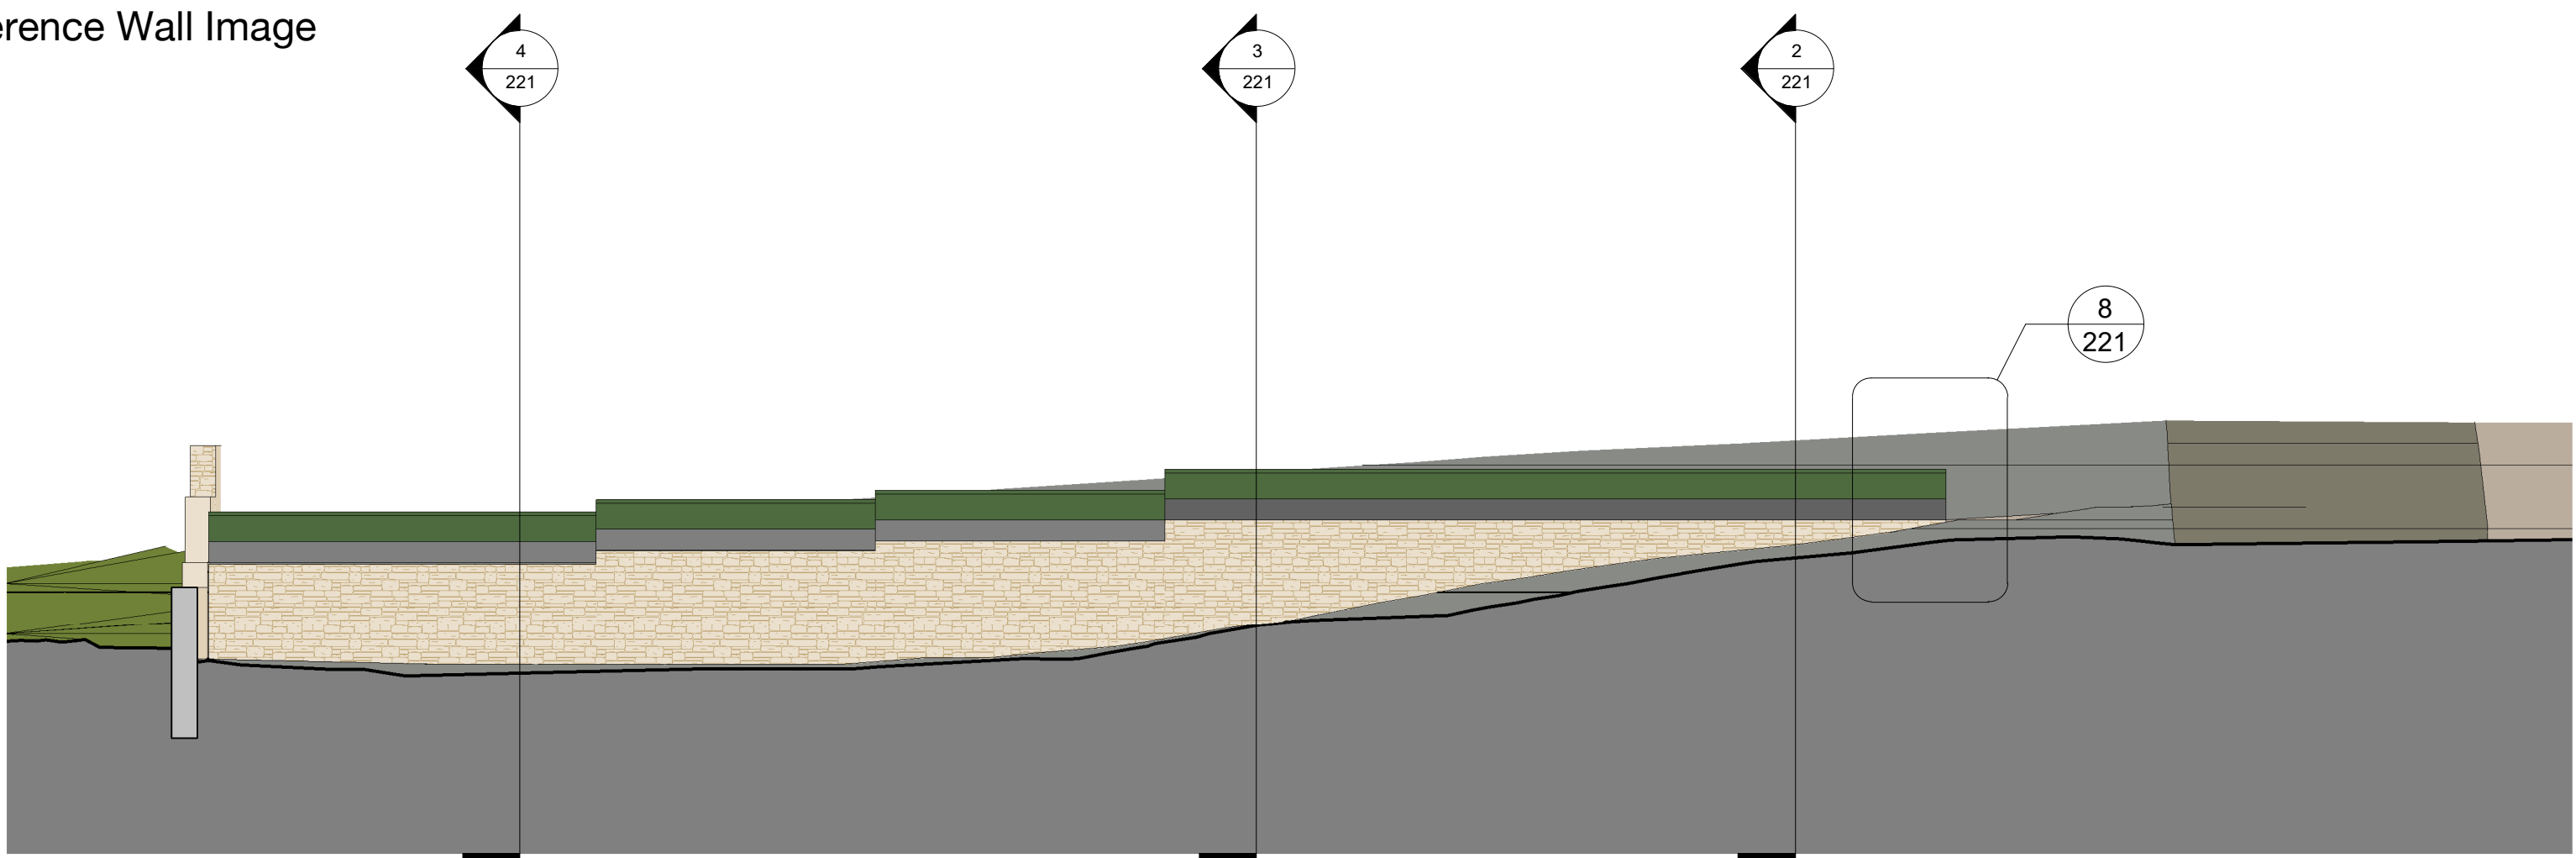

5. Section - Site - Proposed - Driveway - D-D - Long
1 : 100

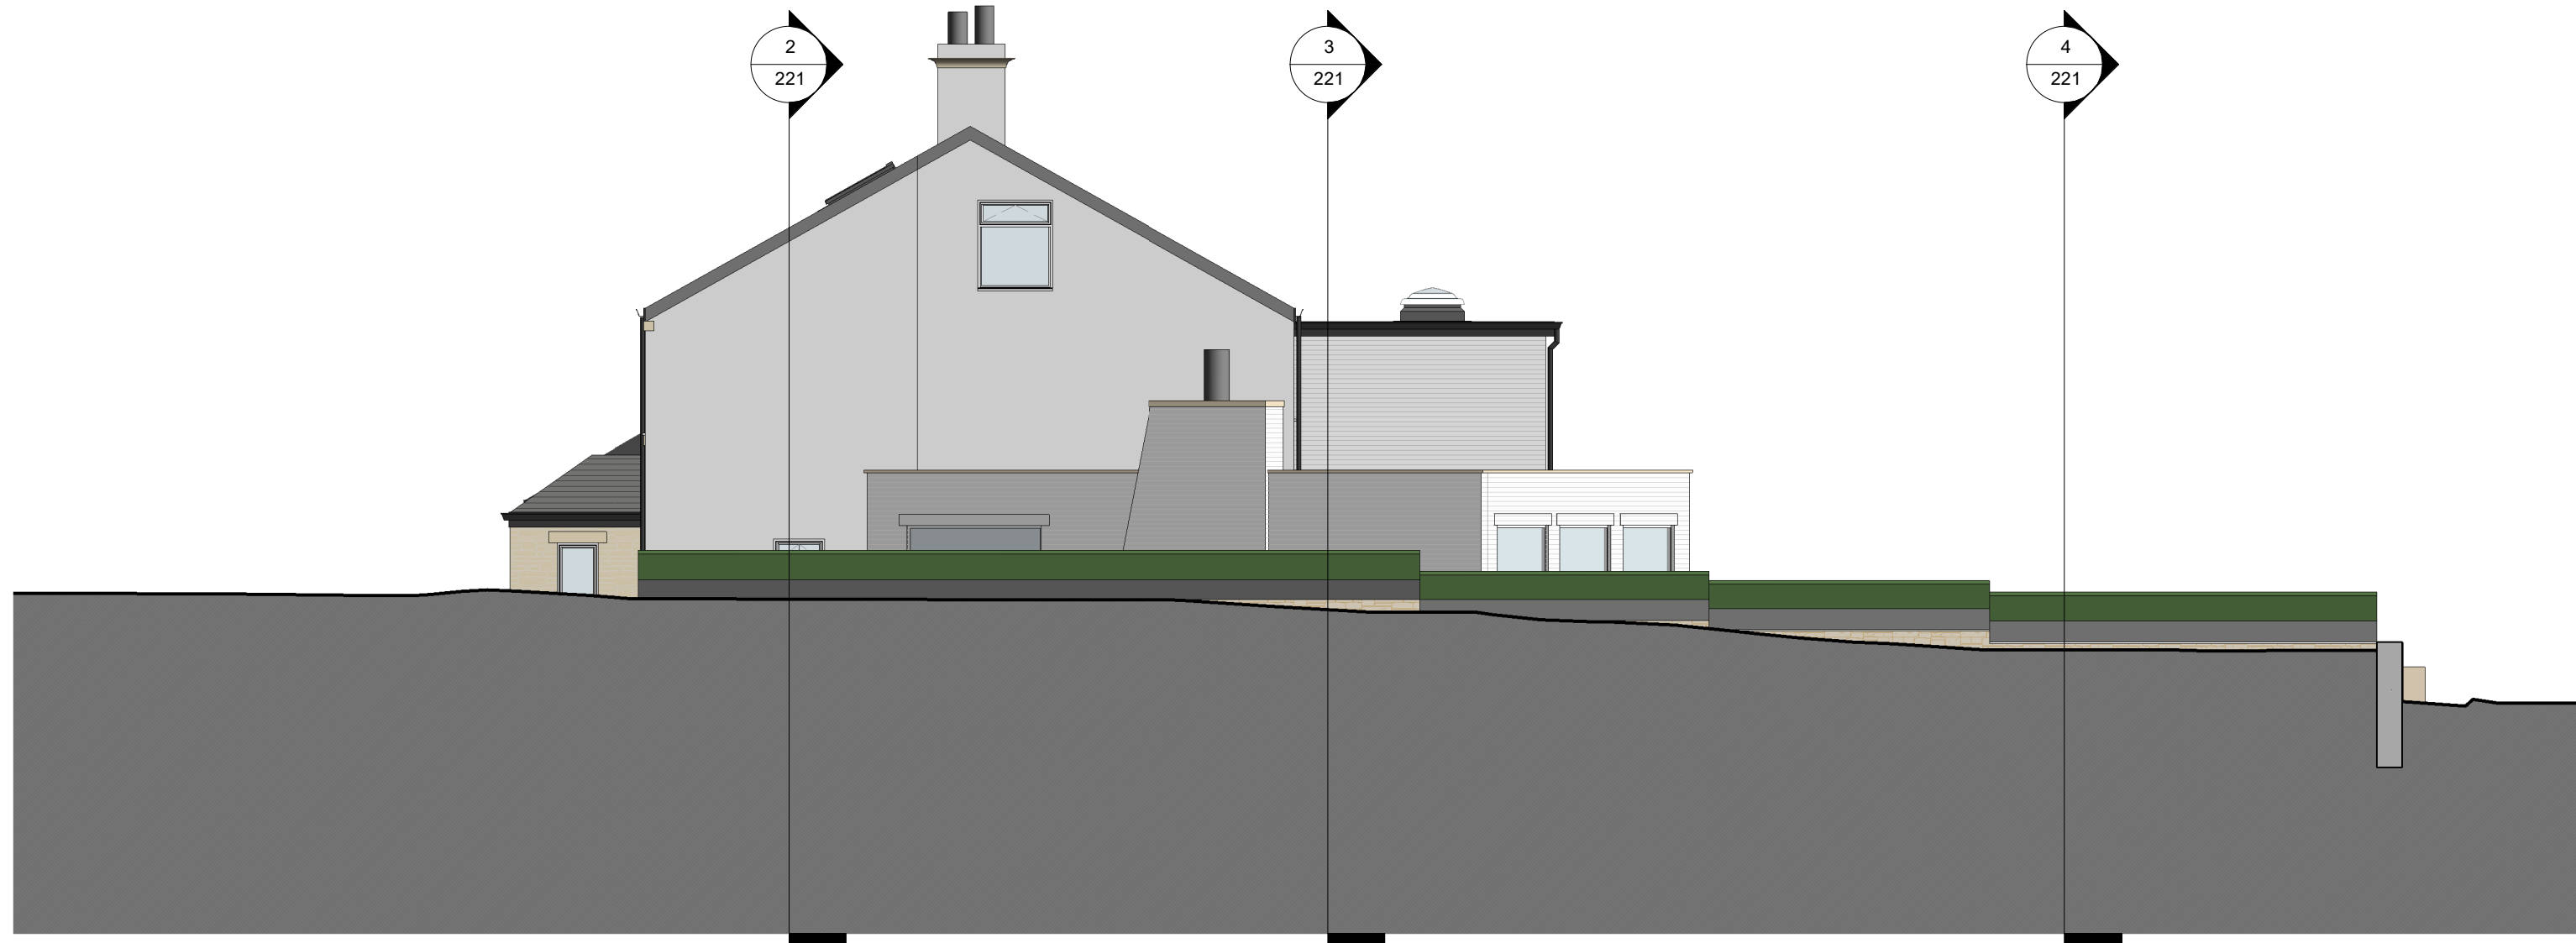

6. Section - Site - Proposed - Driveway - E-E - Long
1 : 100

REV	DESCRIPTION	DATE	BY	DATE
1	Lower level of wall to align with level of first adjacent		YH	16/09/25
PROJECT	SCALE: B1 A1	DATE	DRAWN BY	
The Lord Raglan - Site Model	As indicated	13 JAN 2025	SP	
CLIENT	STATUS			
City View Estates	PLANNING			
TITLE	PROJECT NO.	DRAWING NO.	REV.	
Driveway and Retaining Wall Sections - Proposed	DA18037.0.	221.	1	
NOTES	THIS DRAWING MUST NOT BE REPRODUCED WITHOUT WRITTEN CONSENT OF THE ARCHITECT. ALL RIGHTS RESERVED. ALL DRAWINGS AND DETAILS OF WALLS, BE CAREFULLY AND CONSIDERED IN THE LIGHT OF THE CURRENT STATUTORY LEGISLATION, RELEVANT CODES OF PRACTICE AND PREVIOUS EXPERIENCE. ALL DIMENSIONS ON THIS DRAWING ARE IN MILLIMETRES UNLESS OTHERWISE STATED.			

