




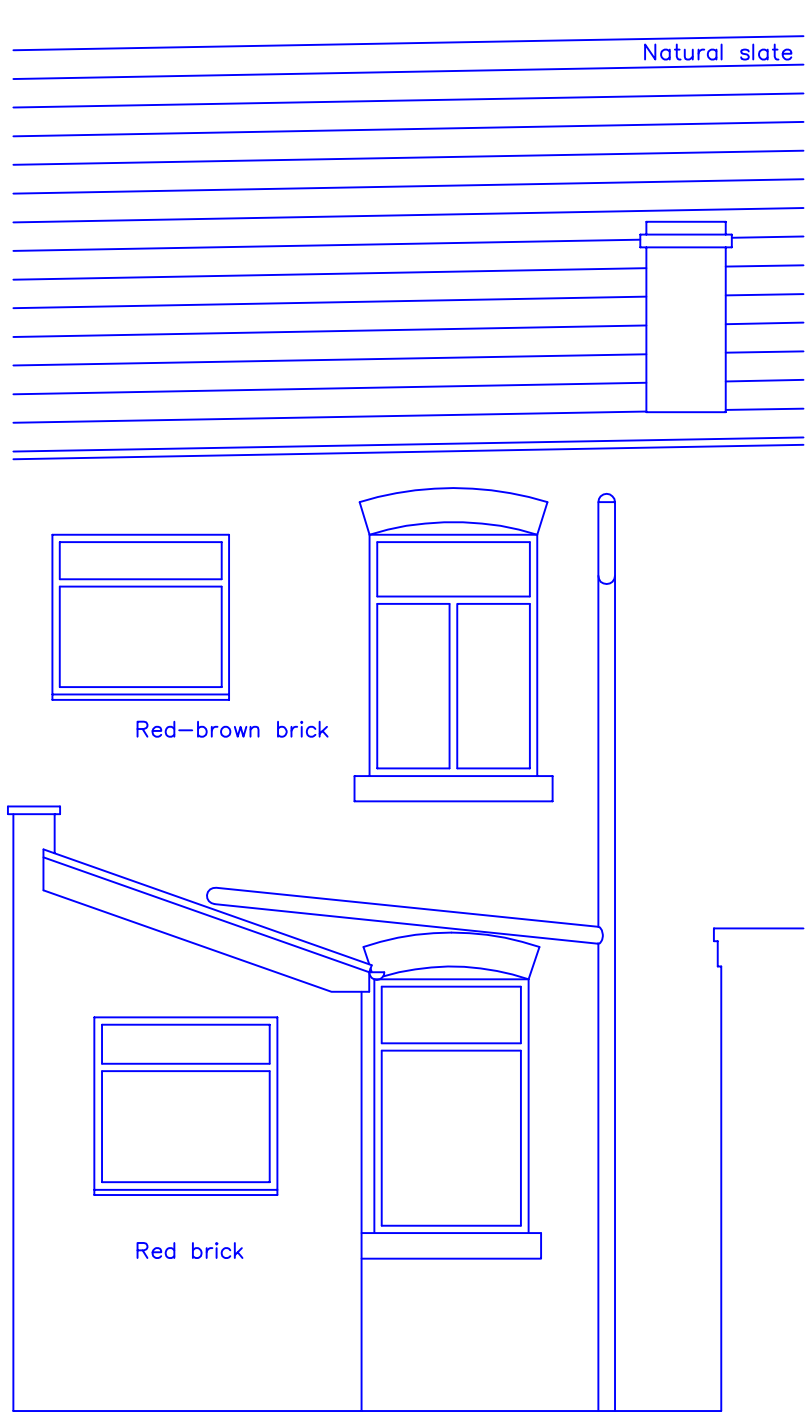


Existing Rear Elevation

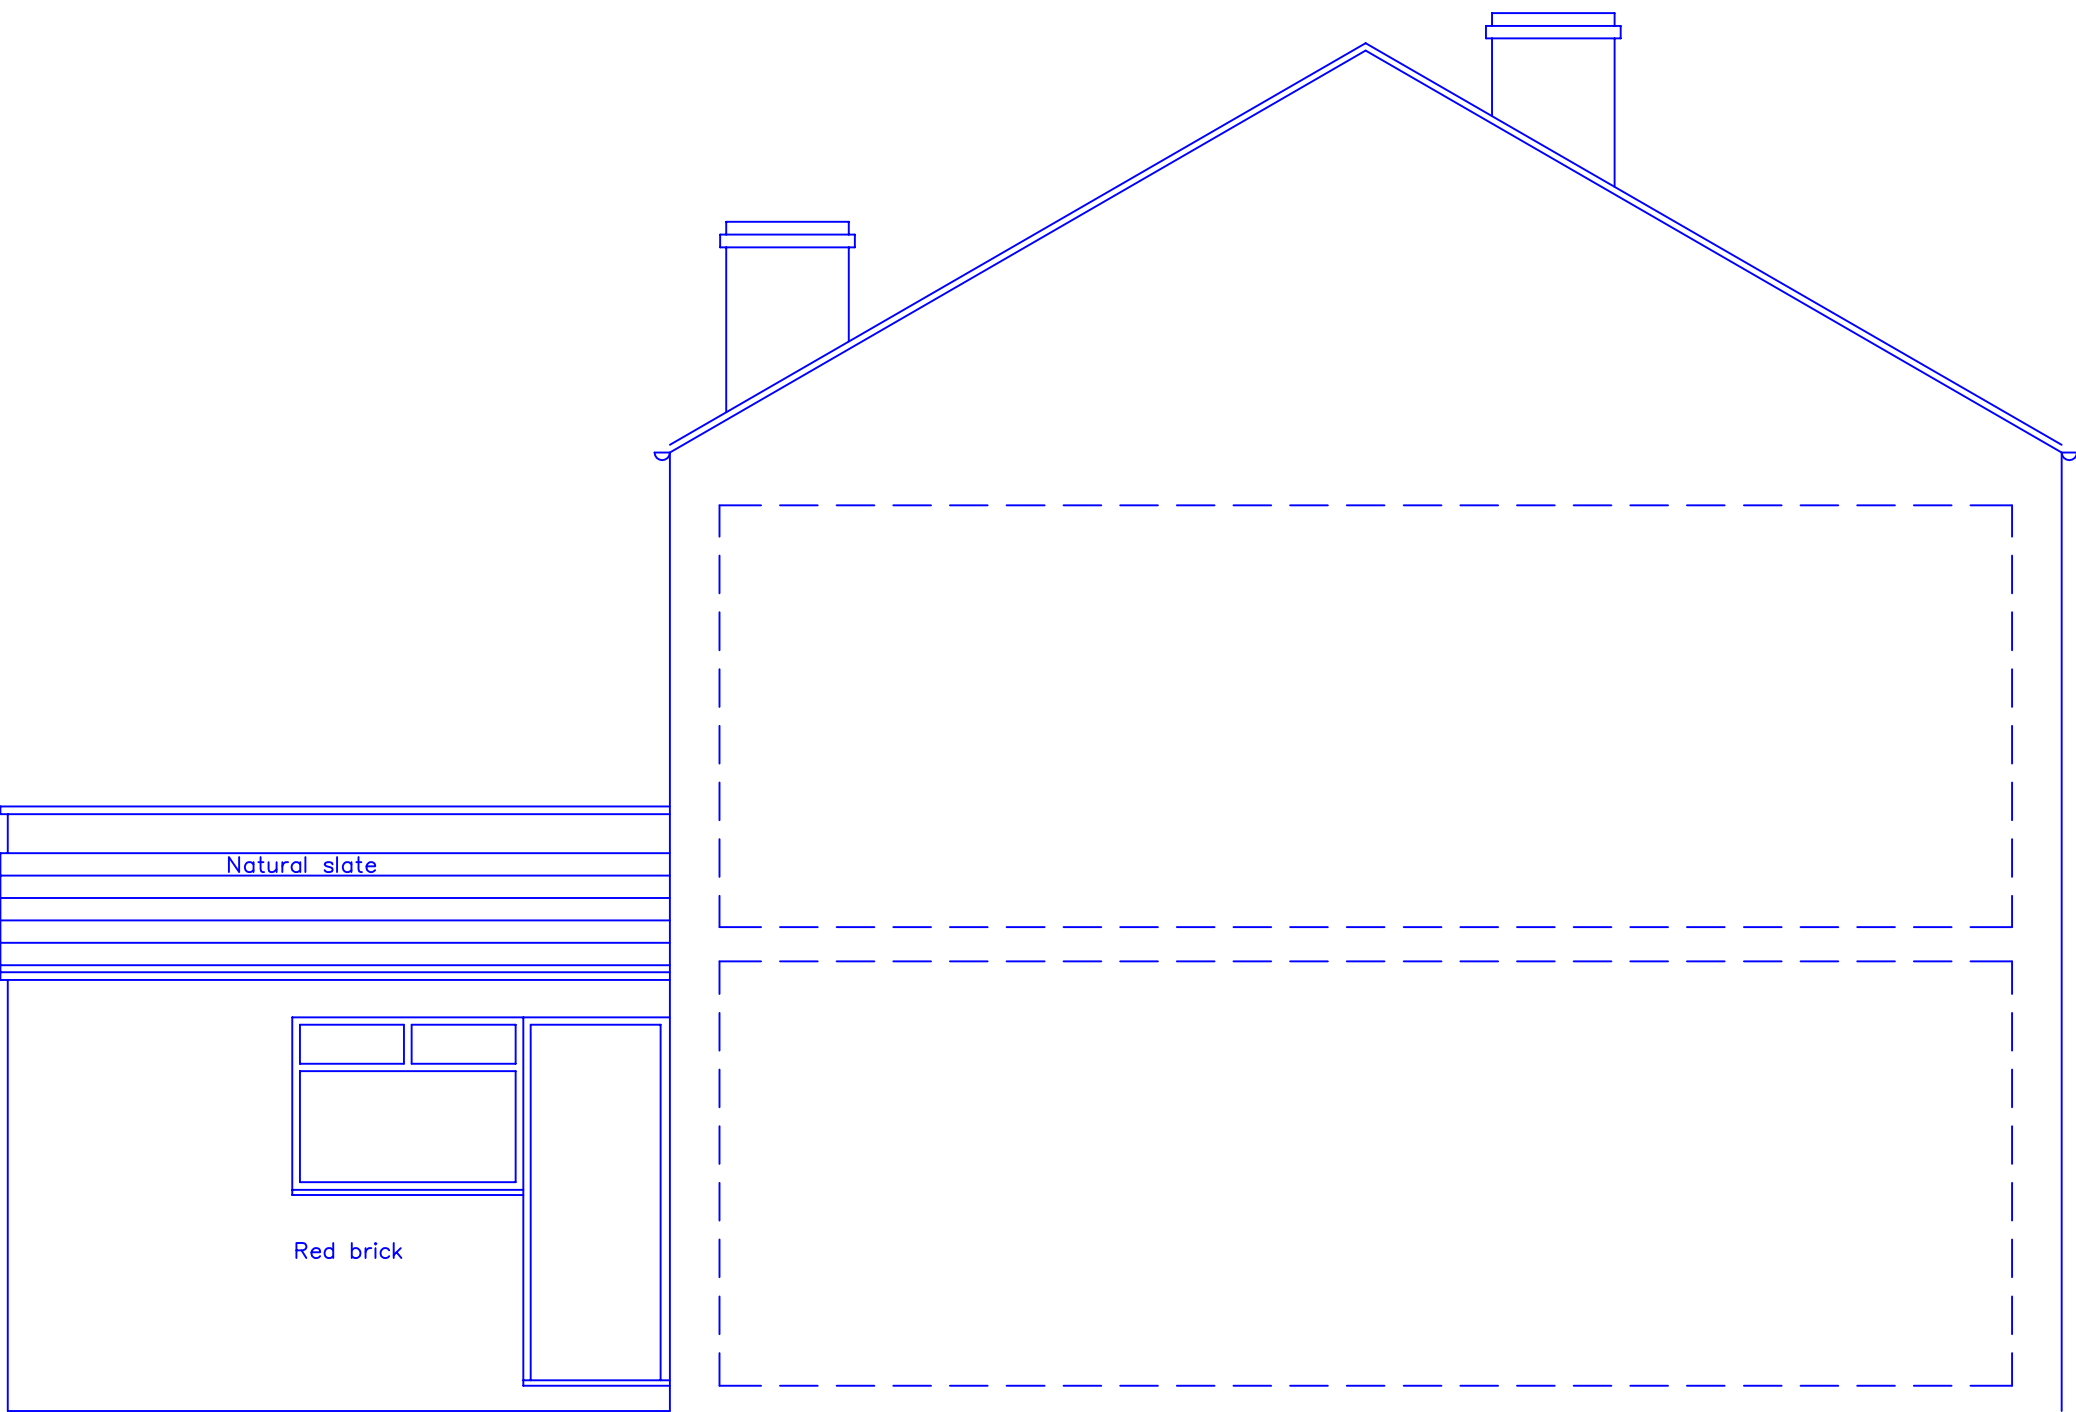


Existing Side Elevation and Section

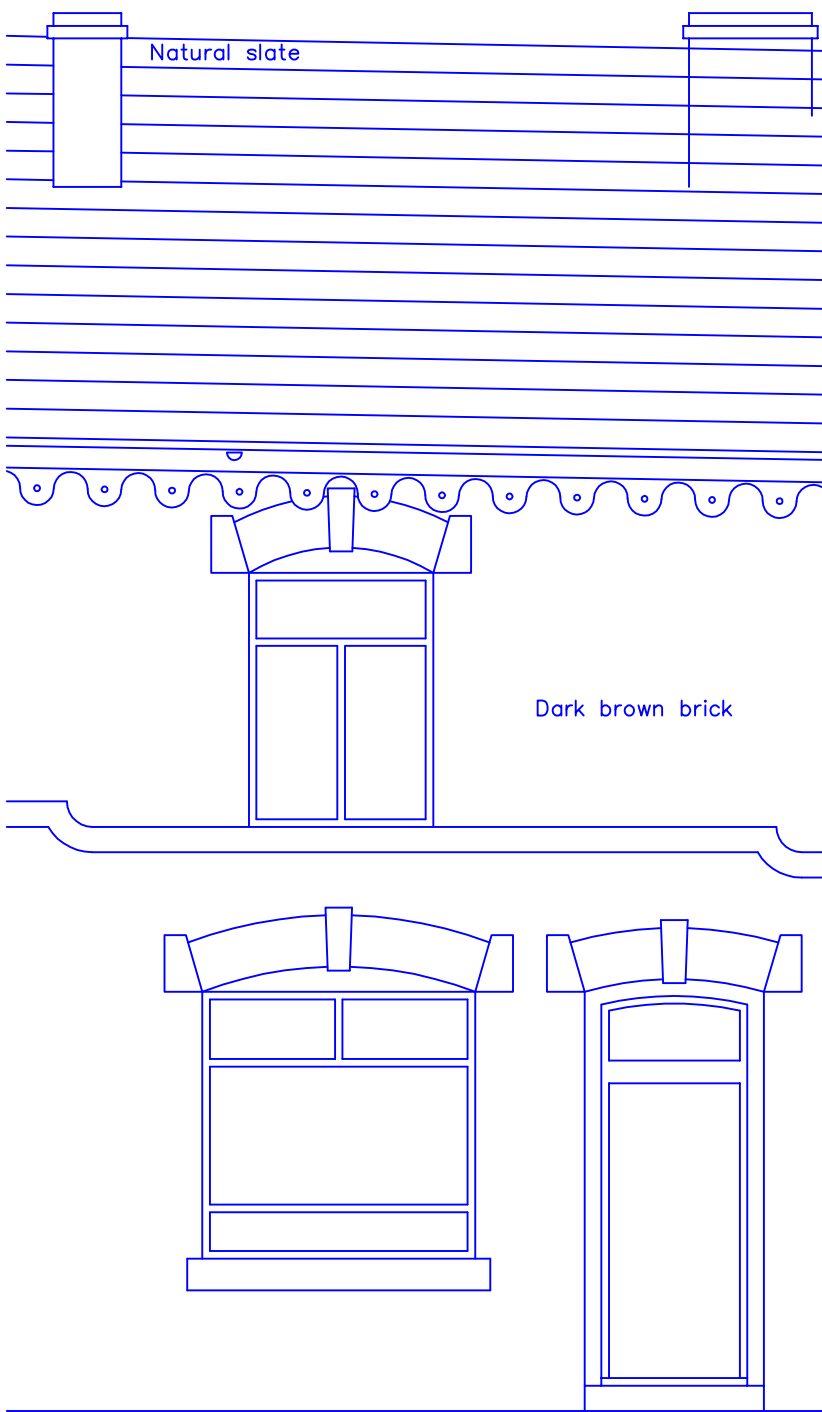

Existing Front Elevation  
No change

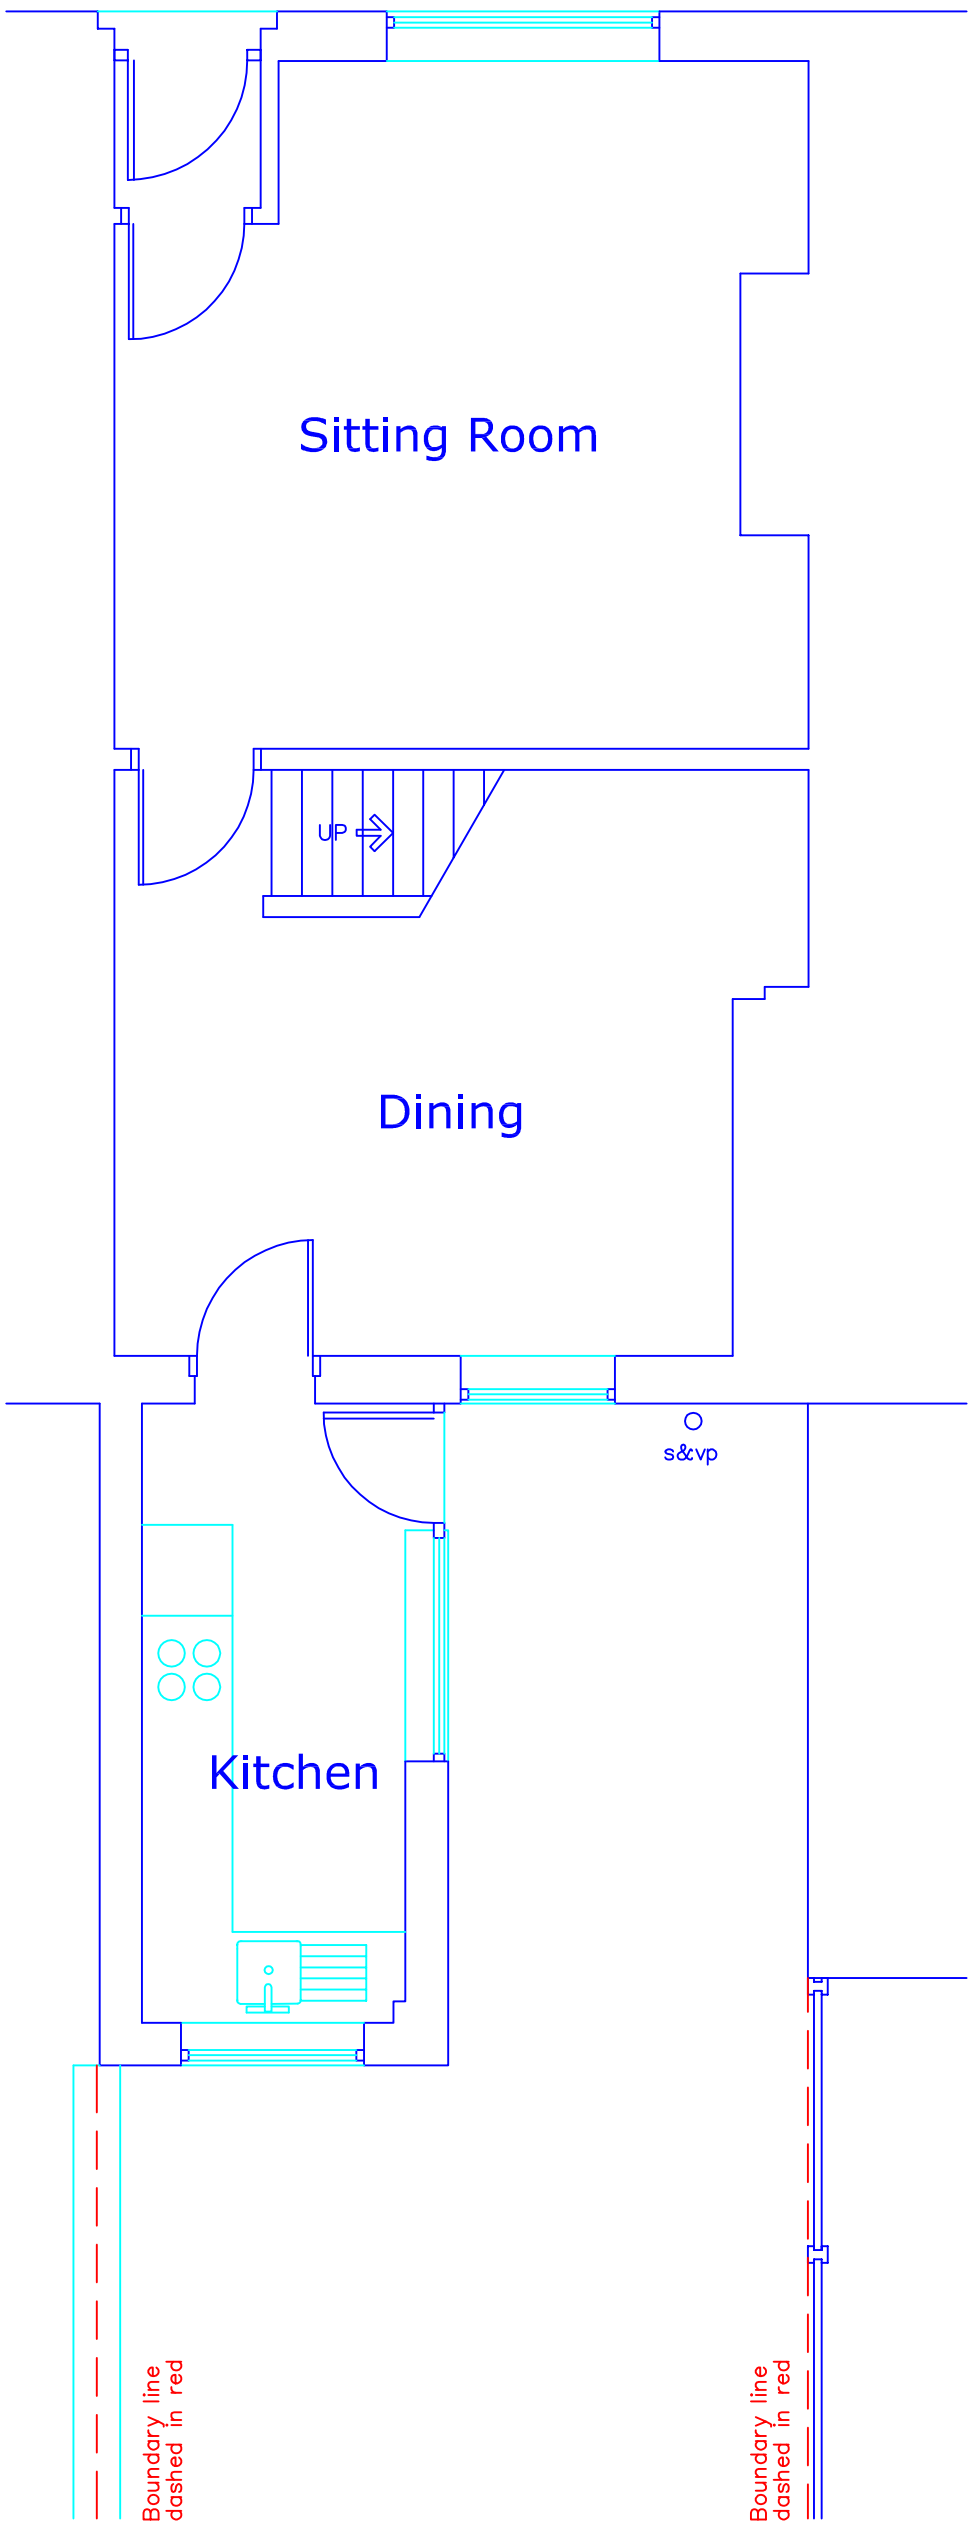

Existing Plan  
Ground Floor

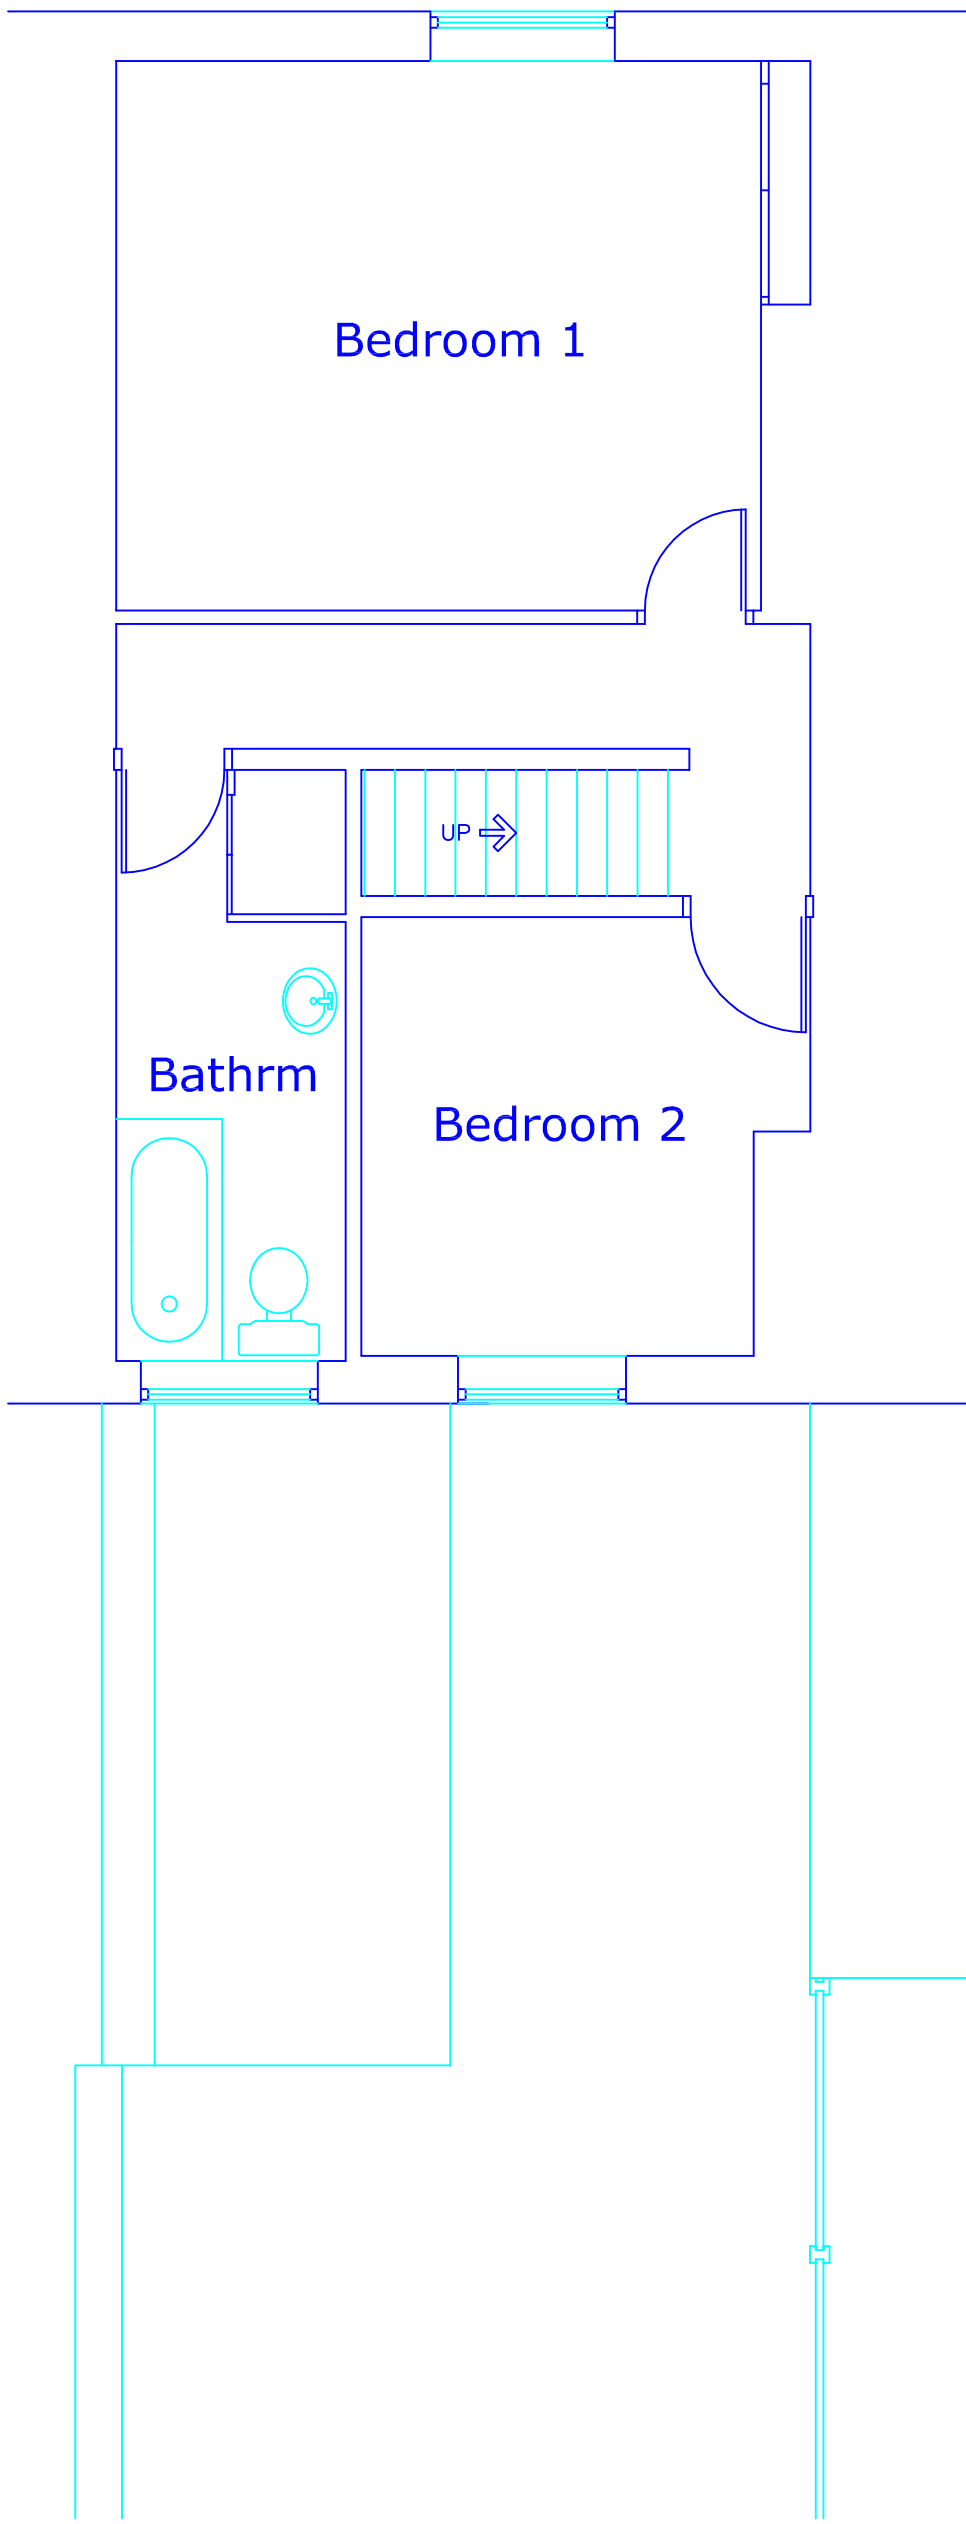

Existing Plan  
First Floor

This drawing and design concept is the property of PPY design. It should not be reproduced without written permission

0 1 2 3 m

|                                                           |                                   |
|-----------------------------------------------------------|-----------------------------------|
| 44 Grosvenor Street<br>Raddliffe<br>Manchester<br>M26 4BQ | scale 1:50 at A1<br>November 2022 |
| KW1-01                                                    | Existing Plans<br>and Elevations  |
| PPY design Ltd                                            |                                   |

2 Helmshore Road, Holcombe Village  
Ramsbottom, Lancashire BL8 4PA

Gary Dearden BAC(hons) DipArch RIBA  
gary@ppy-design.co.uk www.ppy-design.co.uk  
T. 01706 822731 M. 07712 669482