




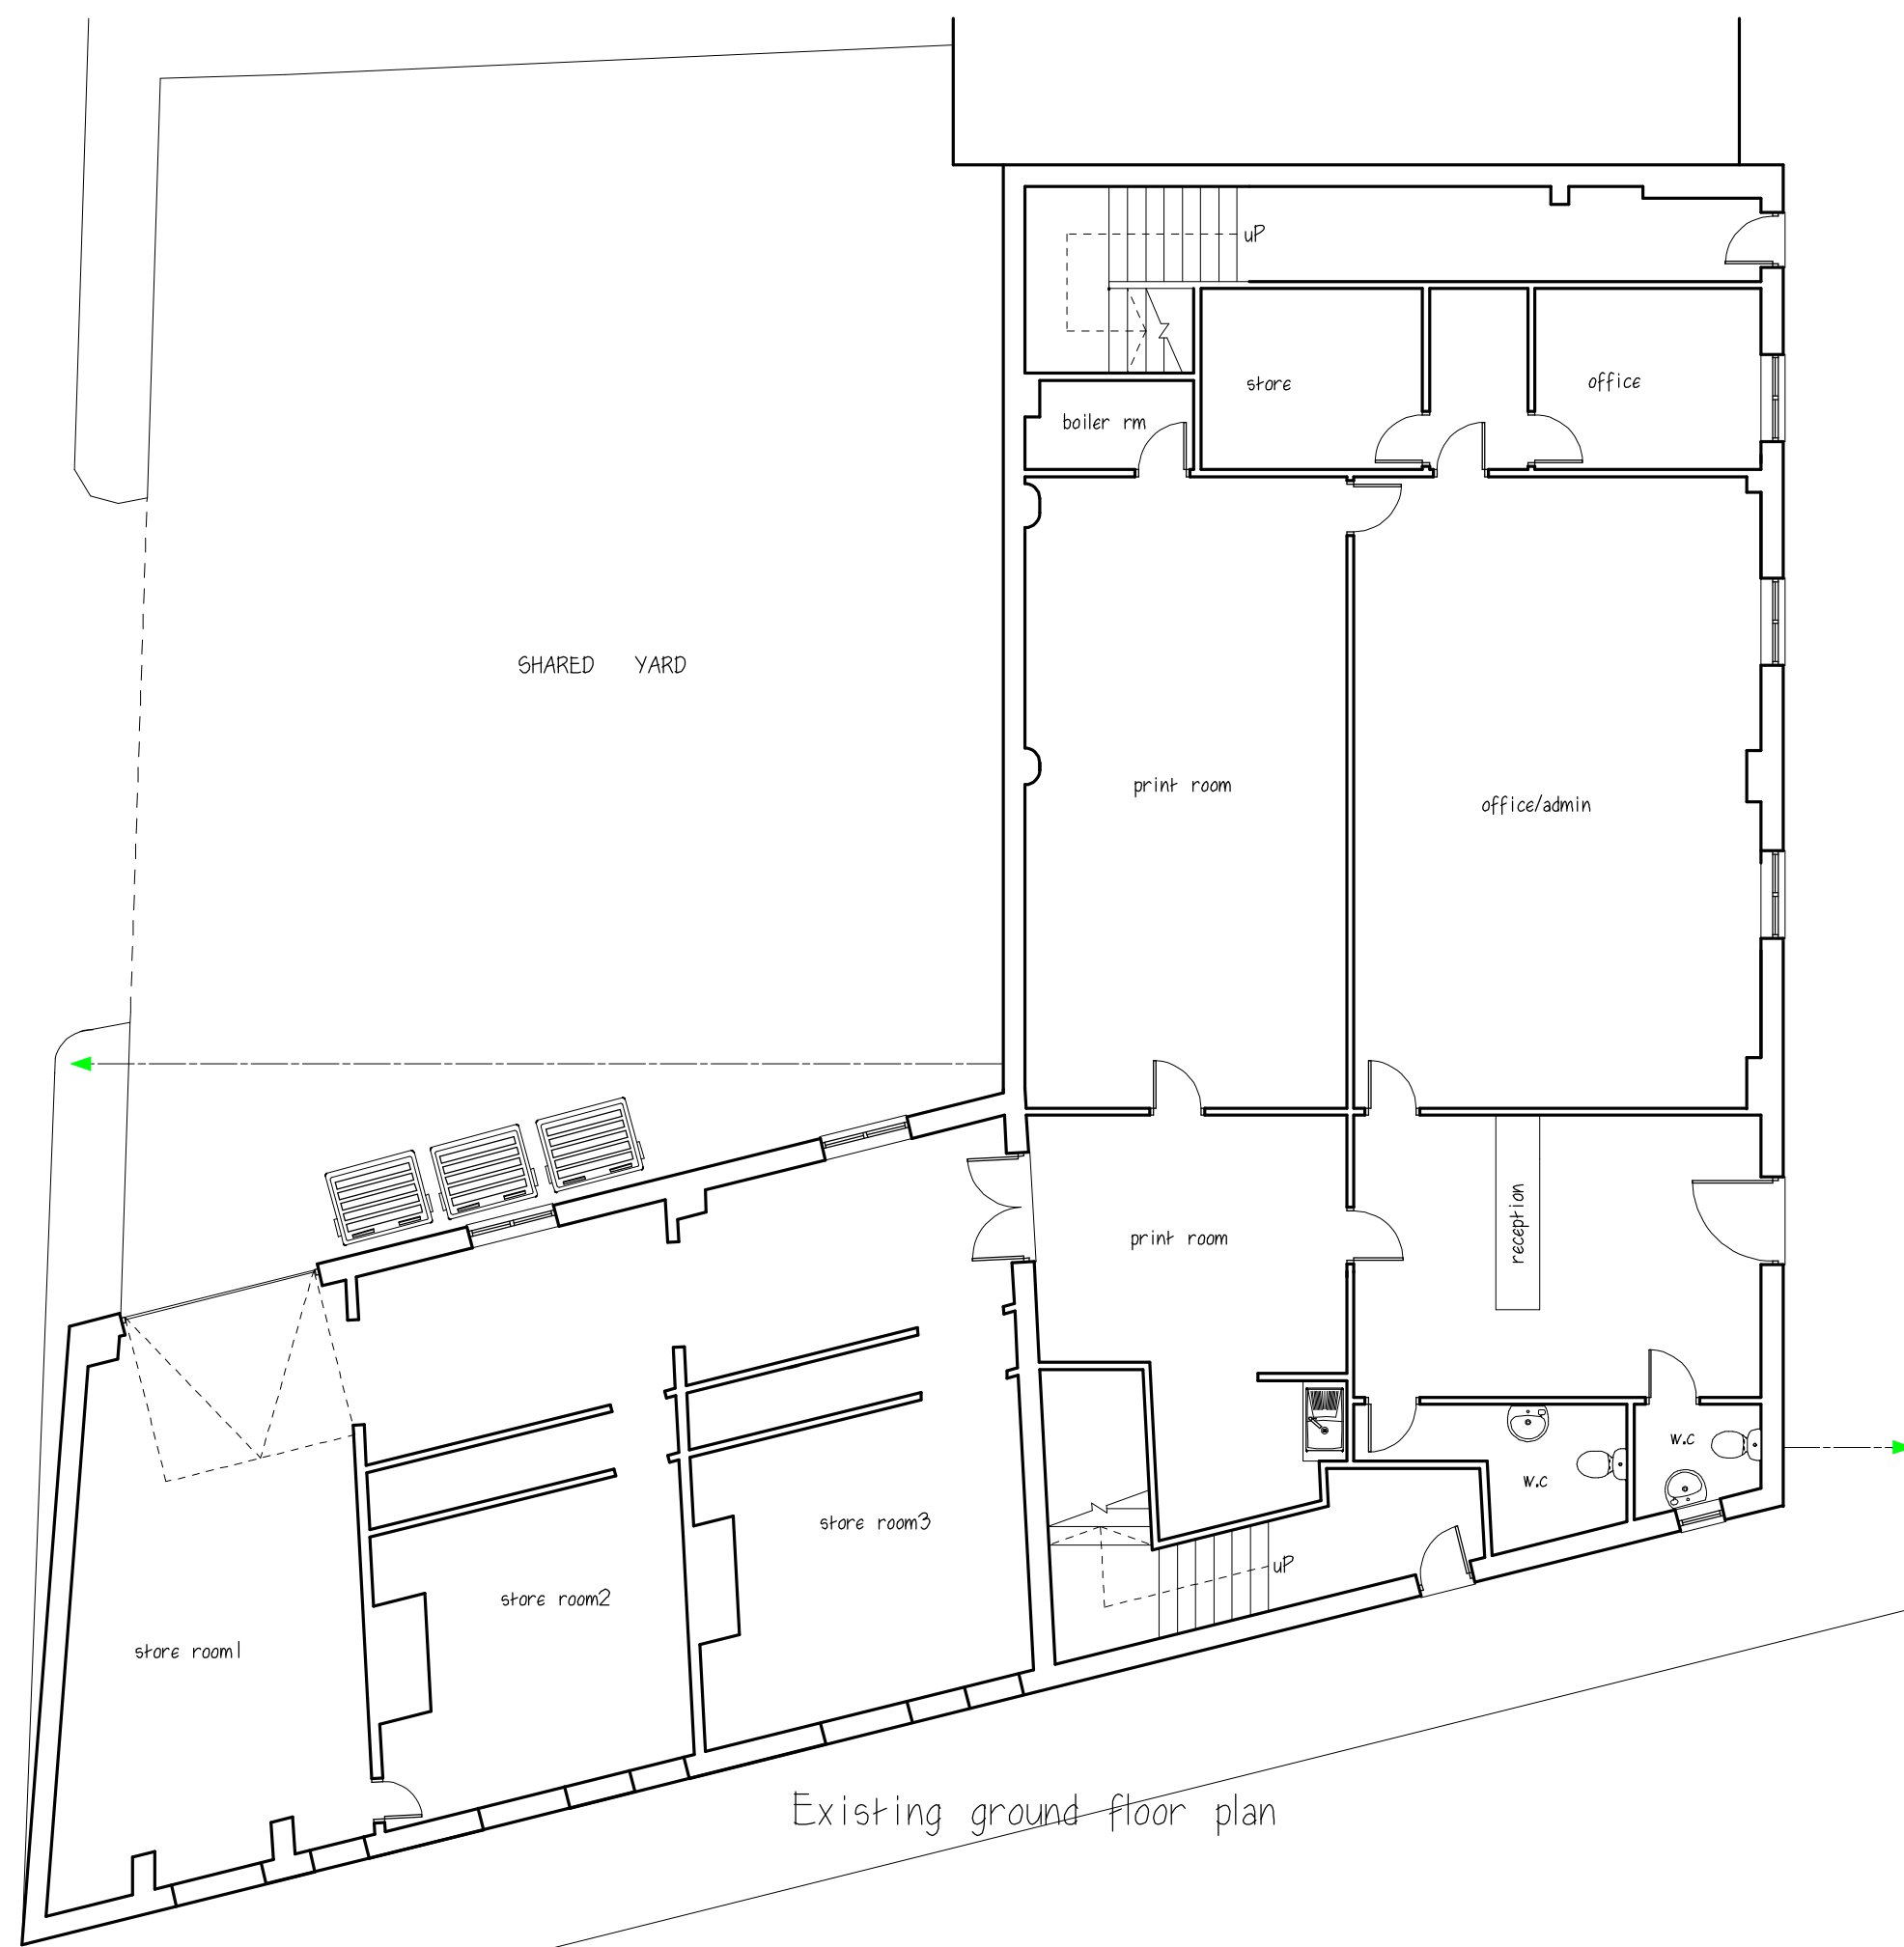


Existing ground floor plan

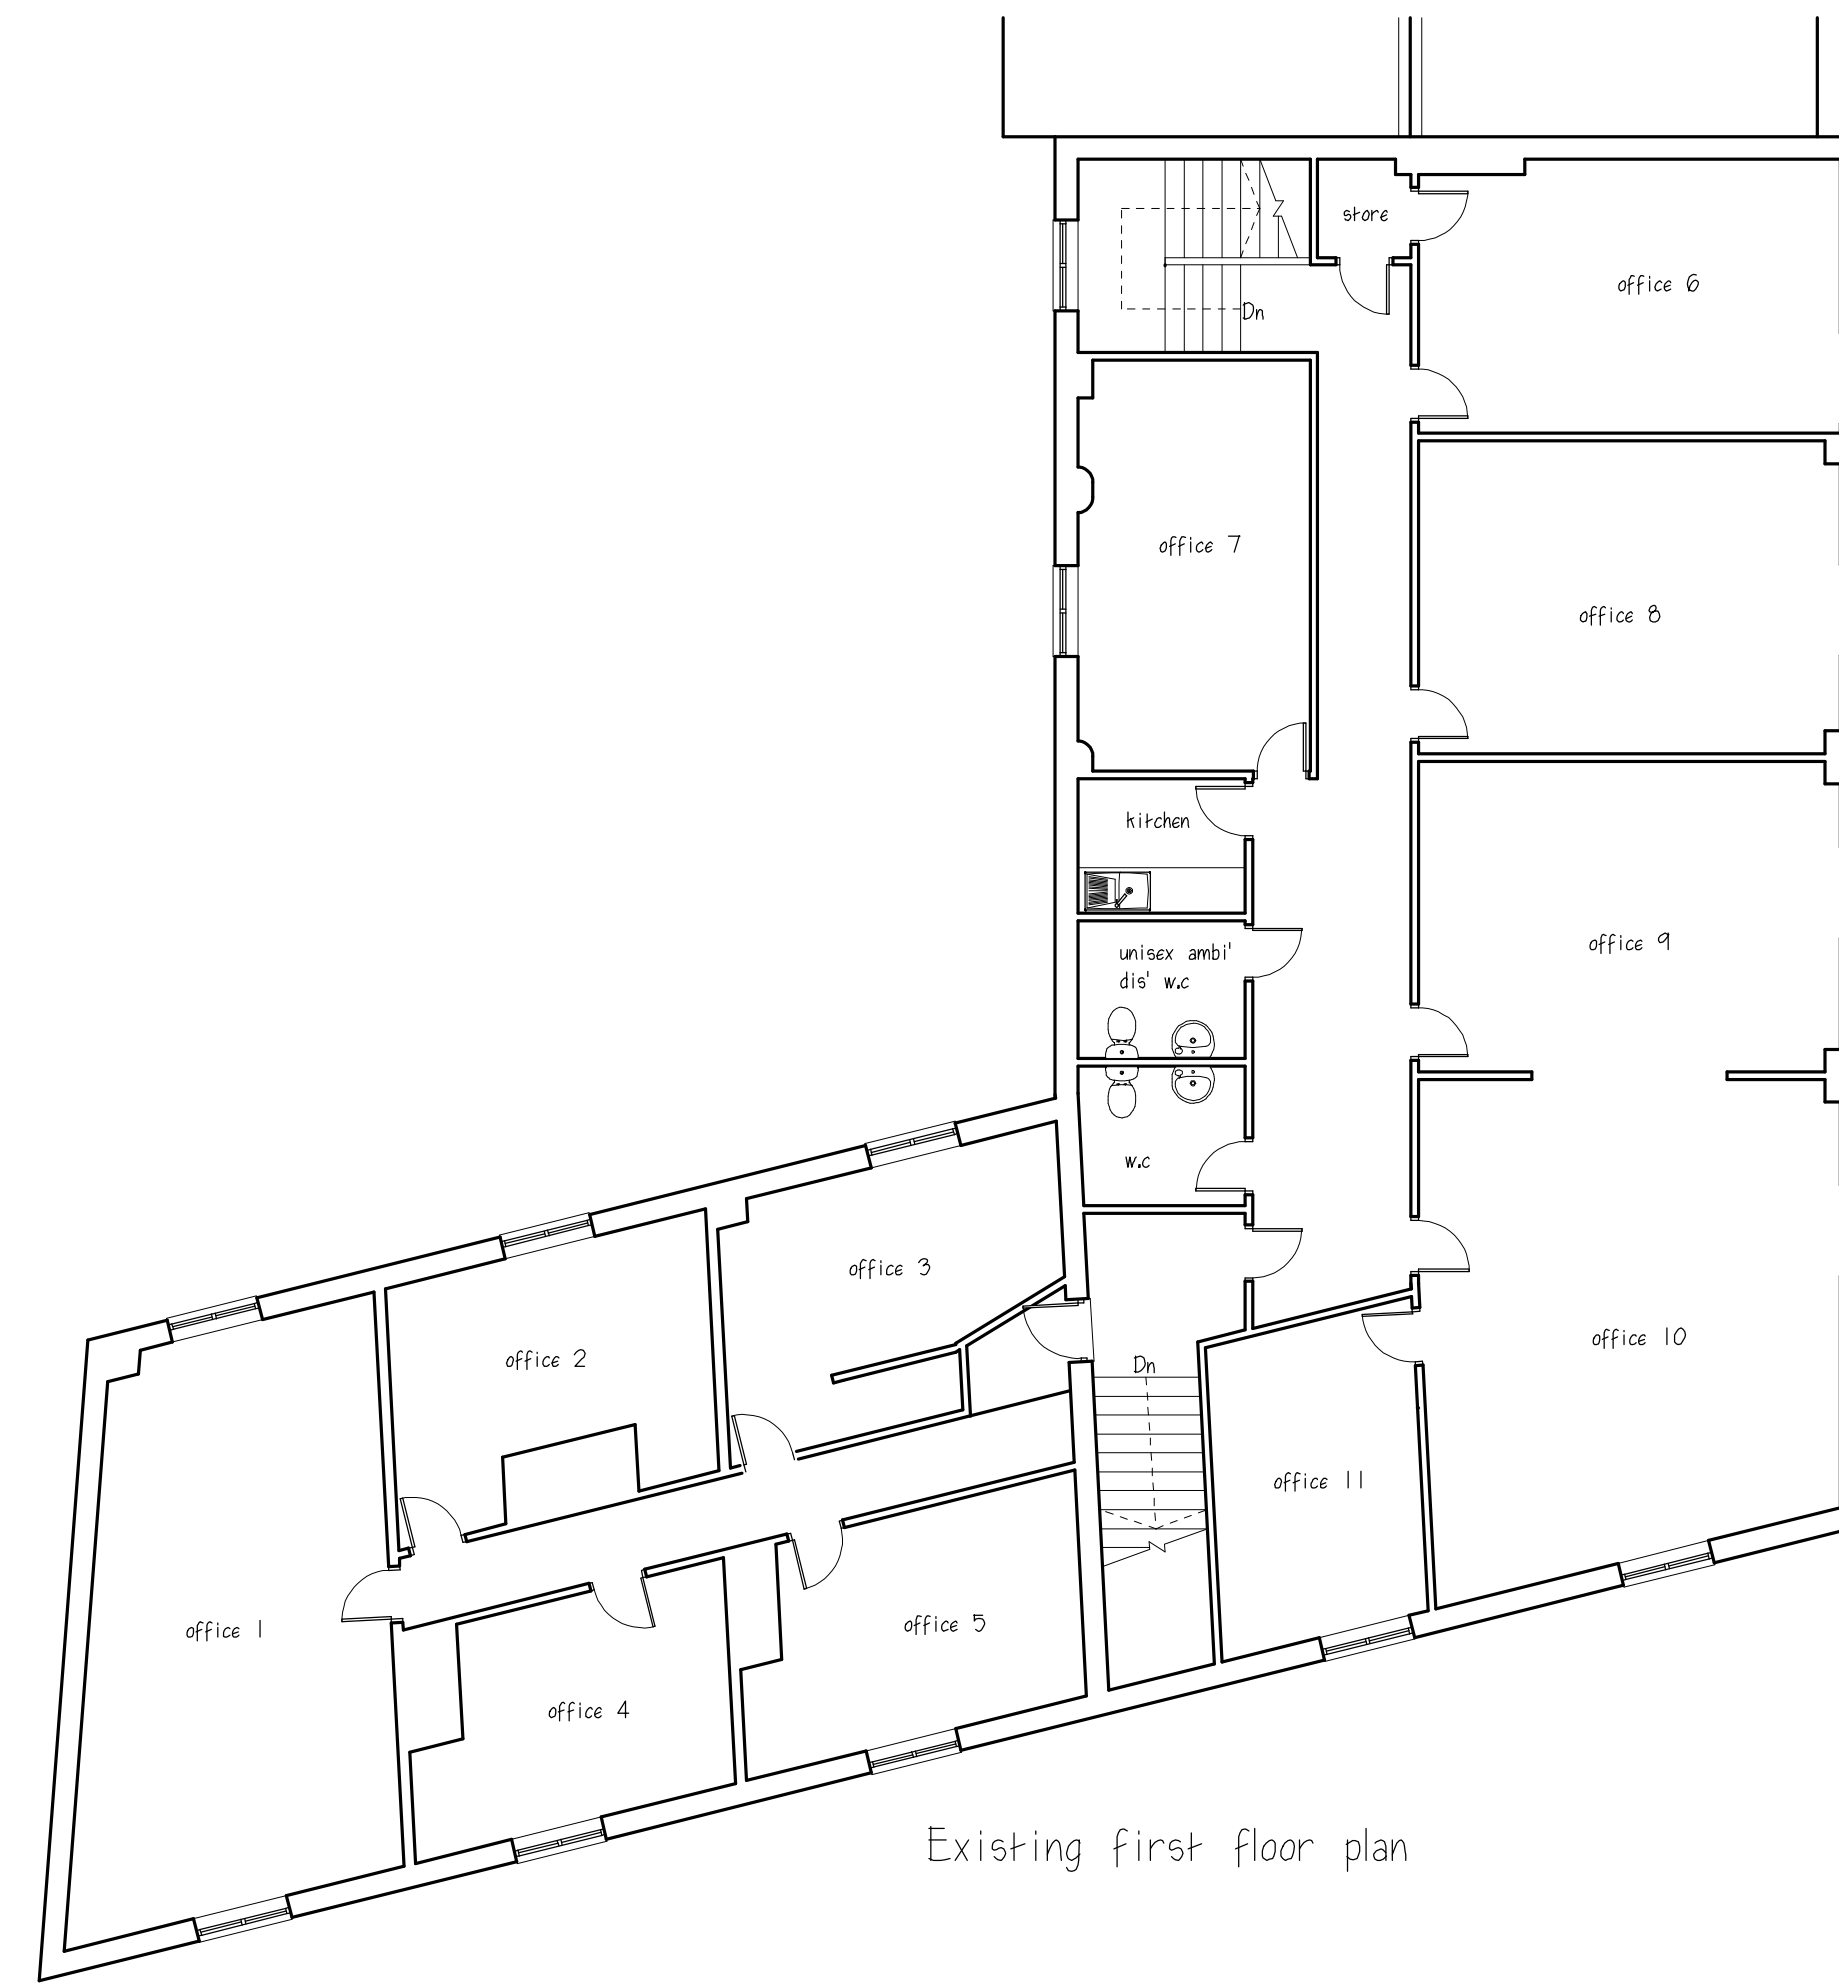


Existing first floor plan

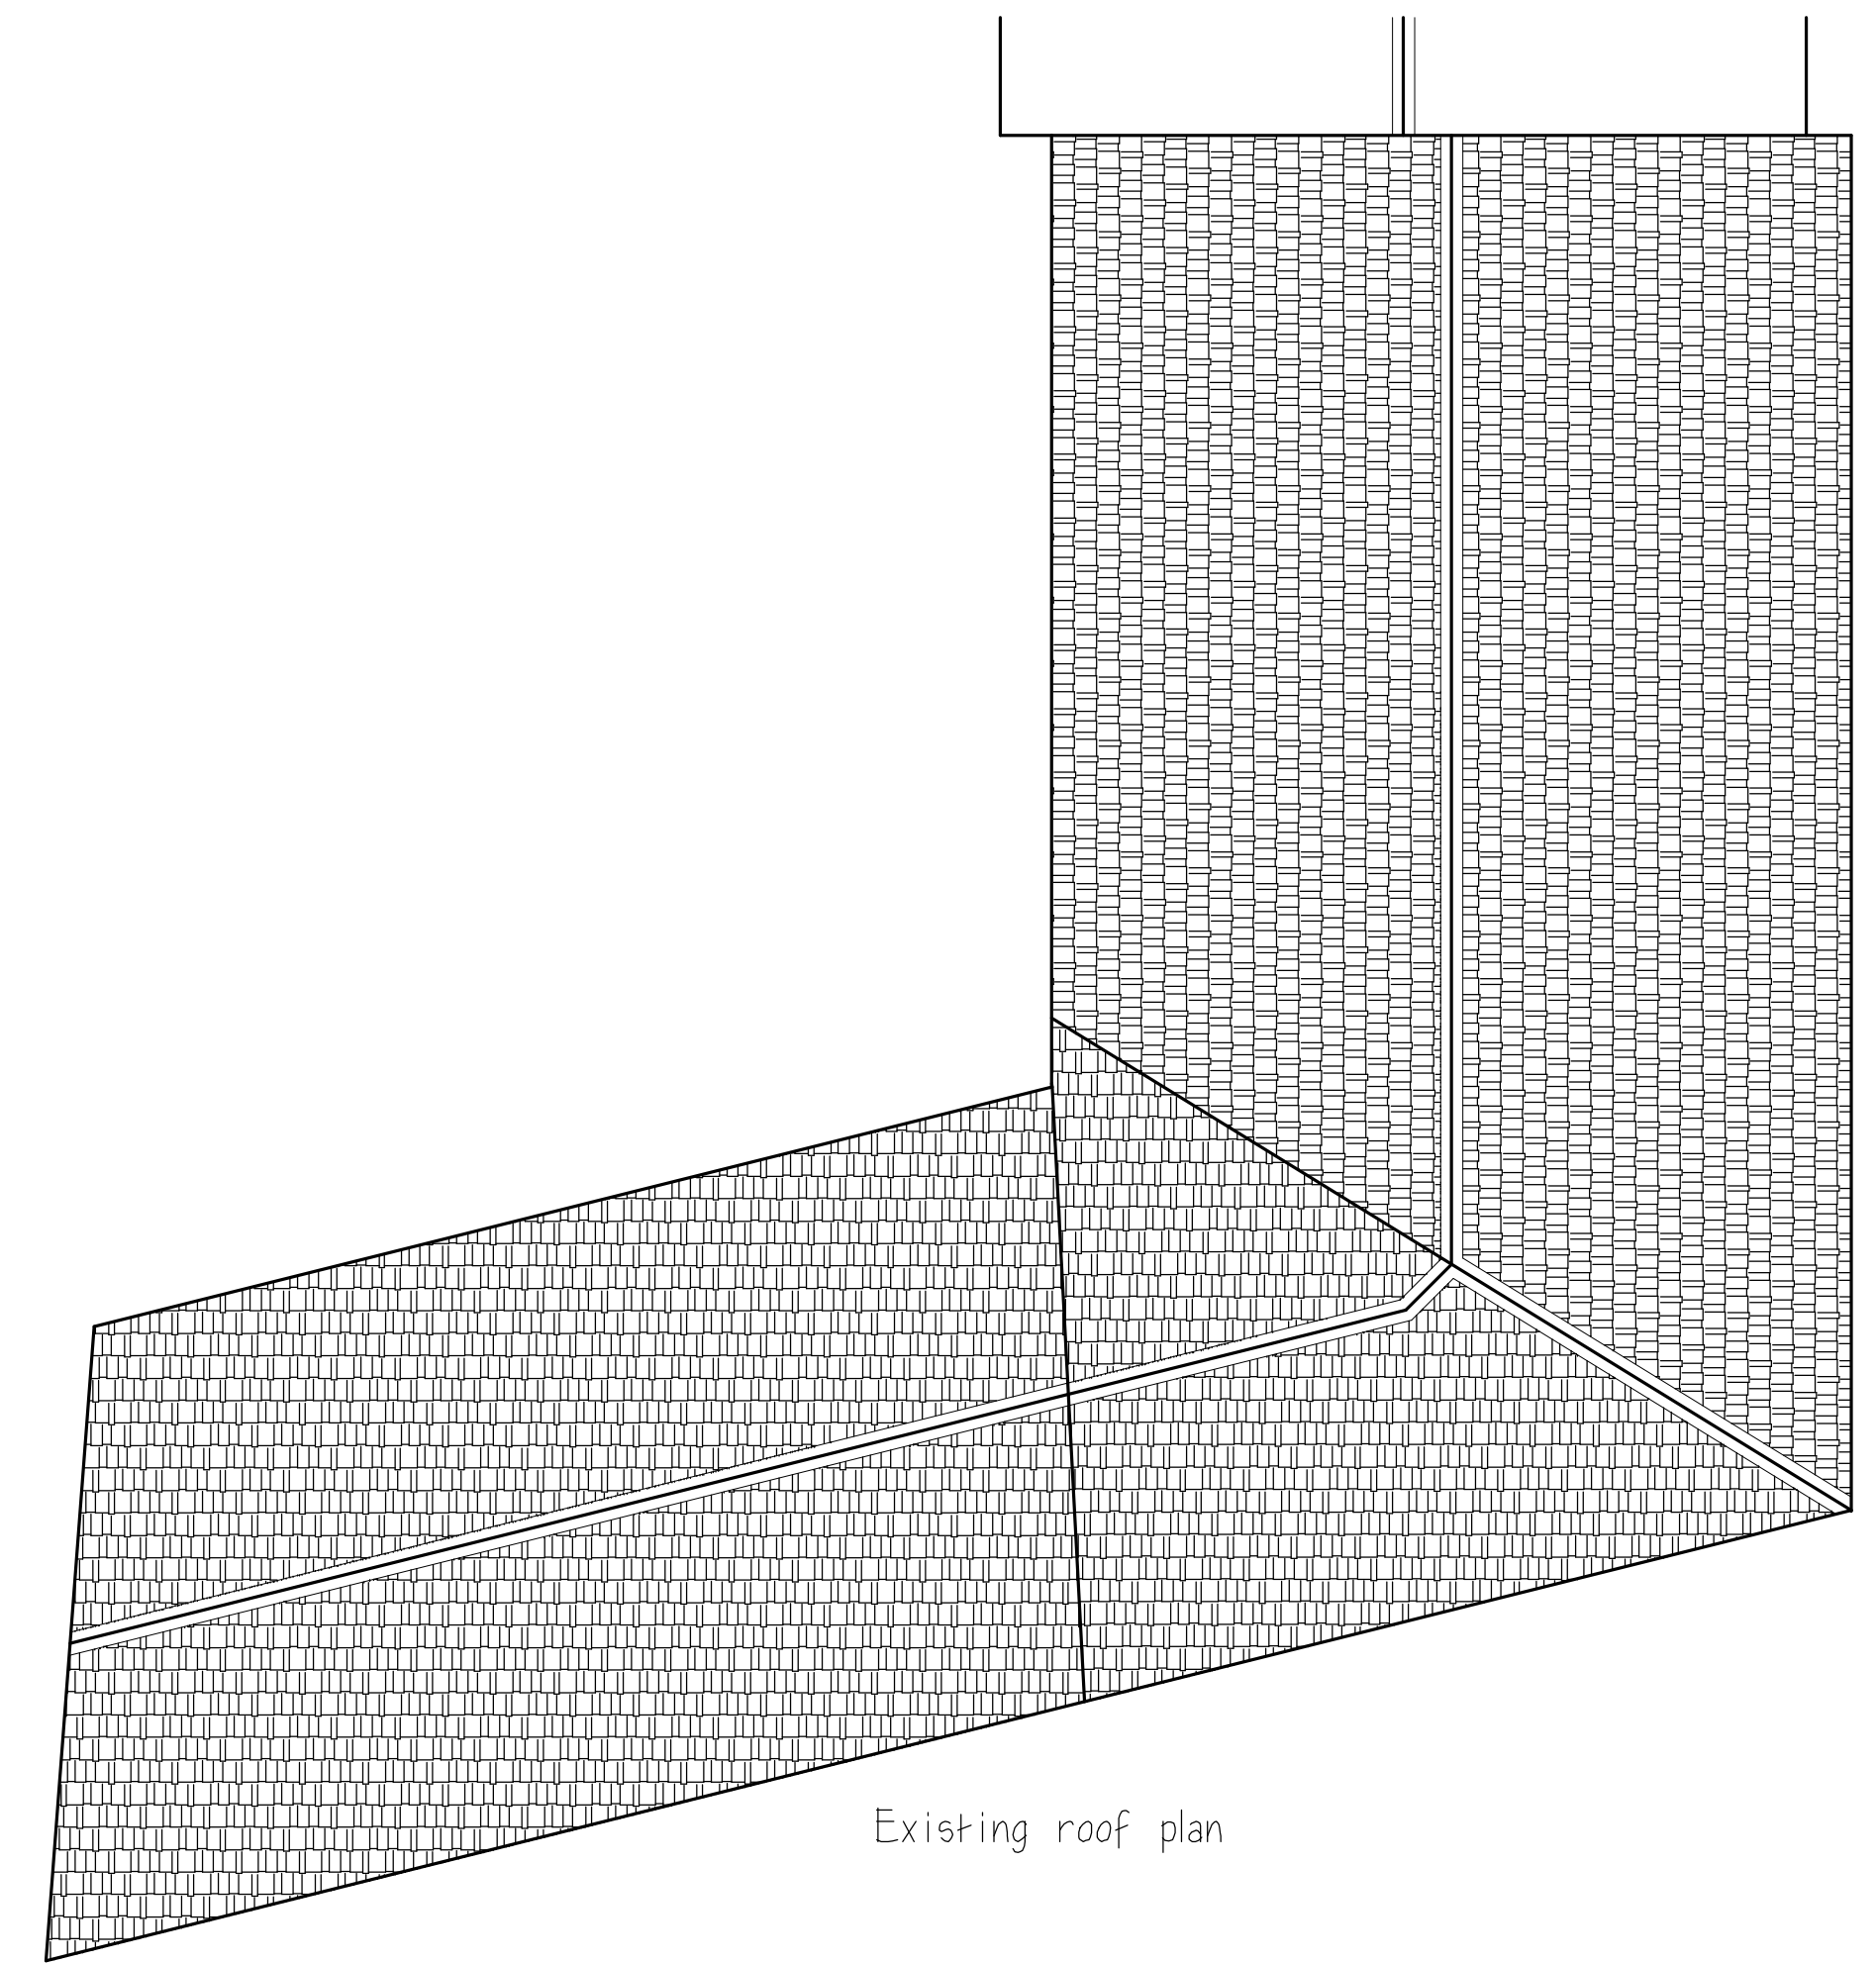


Existing roof plan

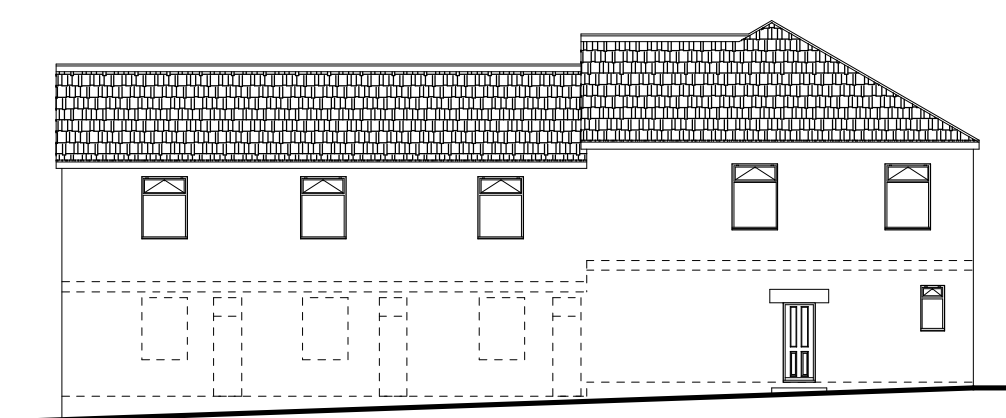


Existing front elevation (Taylor St)

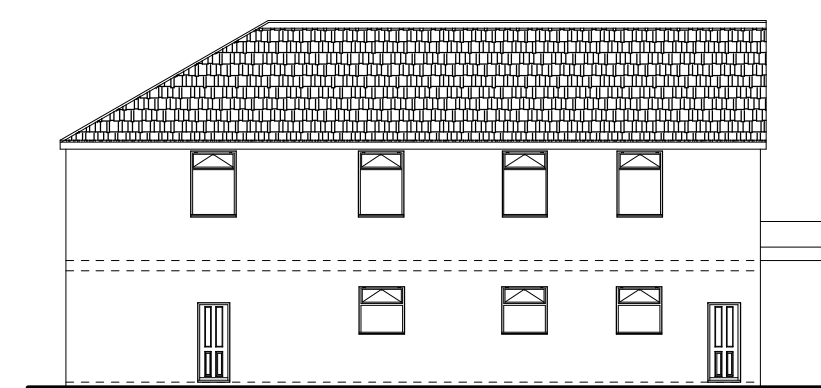


Existing side elevation (Topping St)

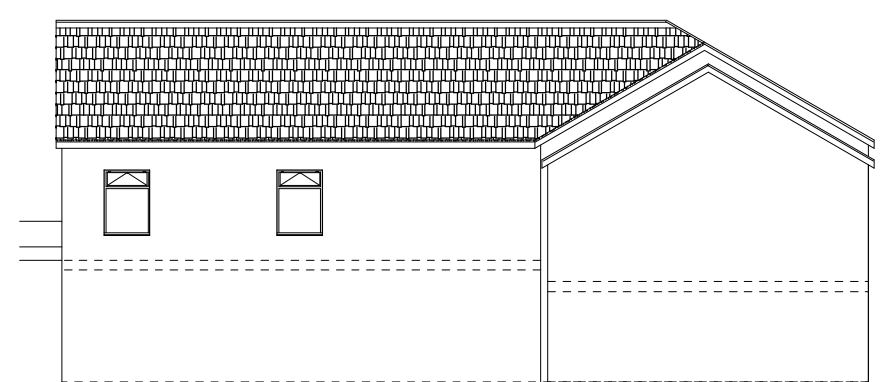


Existing side elevation (Back Topping St)

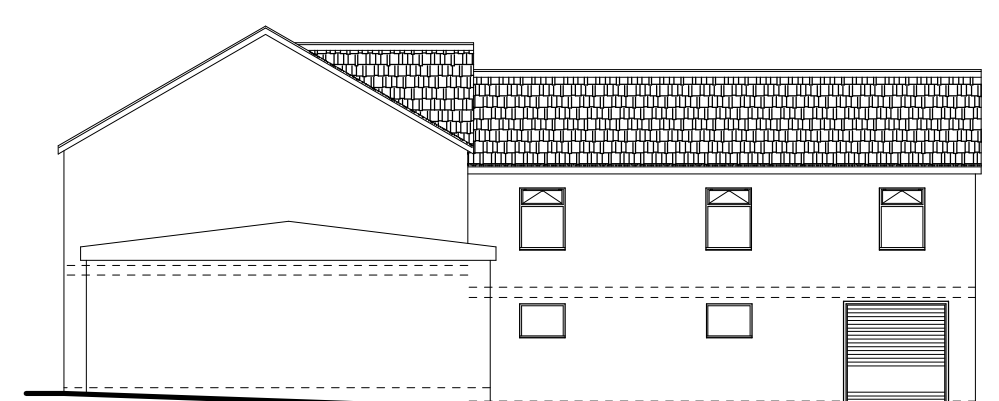



Existing rear elevation (Back Taylor St)

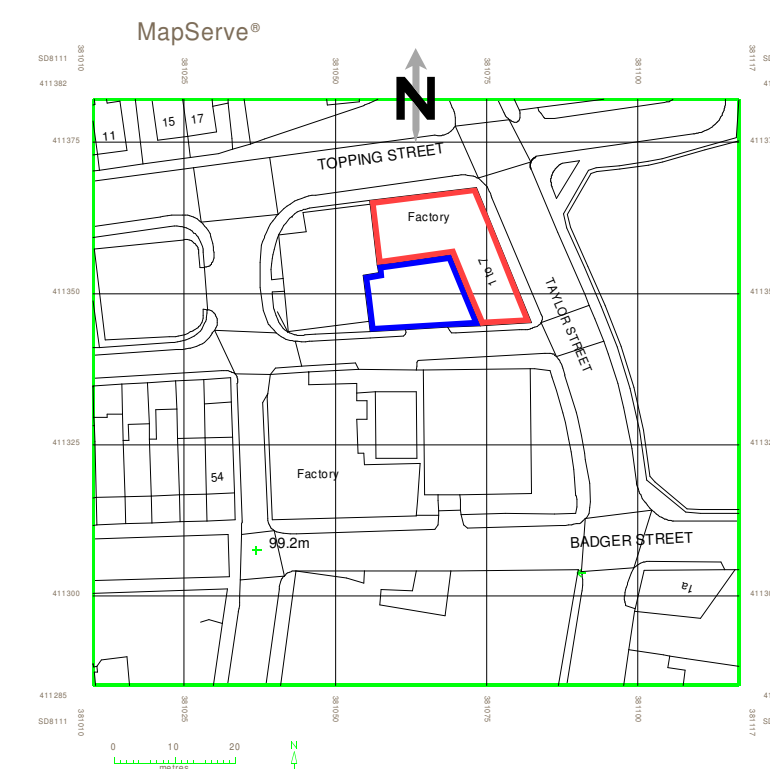

Location plan scale:1:1250mm

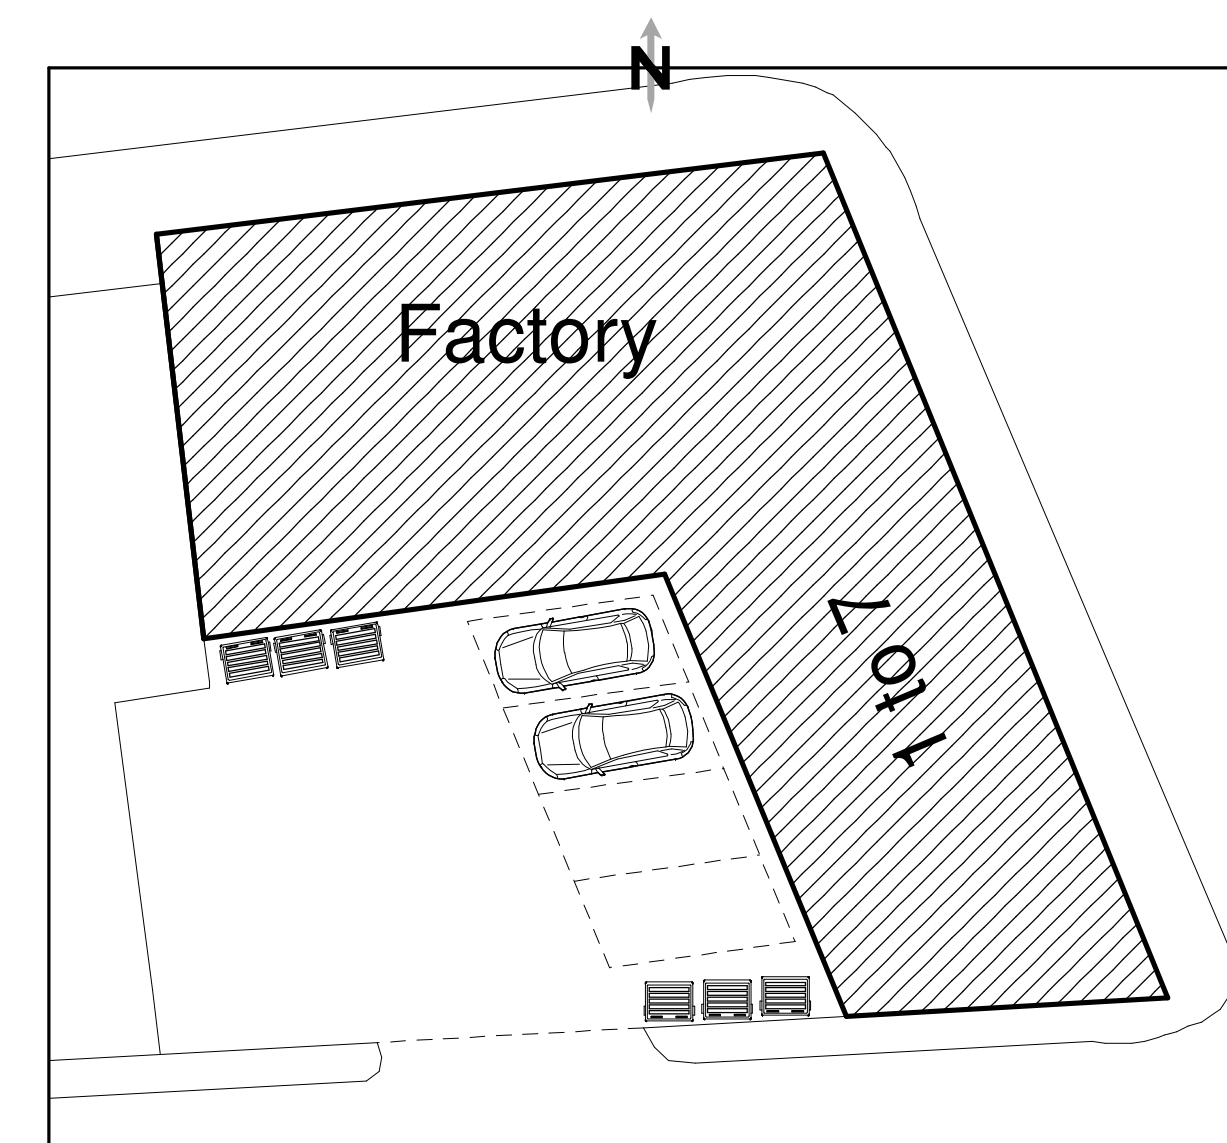

Block/site plan scale:1:200mm

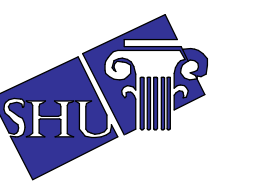 

**Syed Helal Uddin
Architectural Services**
58 Southwood Drive, Baxenden,
Accrington, Lancashire. BB5 2PZ
Tel:01254 238202 Fax:0879 2352826
Mobile: 07879 261142
Email: syedhelaluddin@yahoo.com

Scale:1:100 Page 1/3 (A1)

Drawing no: 1979

Existing & proposed layout

Location:1-7 Taylor Street,
Bury, BL9 6DT

Prop: 7no. room HMO, 3no. flats on ground floor,
4no flats on first & second floor with front and rear
dormers and 2no. Retail shops on ground floor

Client: MR. SALAH AL OBAIDI

Date: June 2023

please do not scale drawing