




3 West Elevation
1 : 100



2 South Elevation
1 : 100



1 SIDE elevation 1
1 : 100

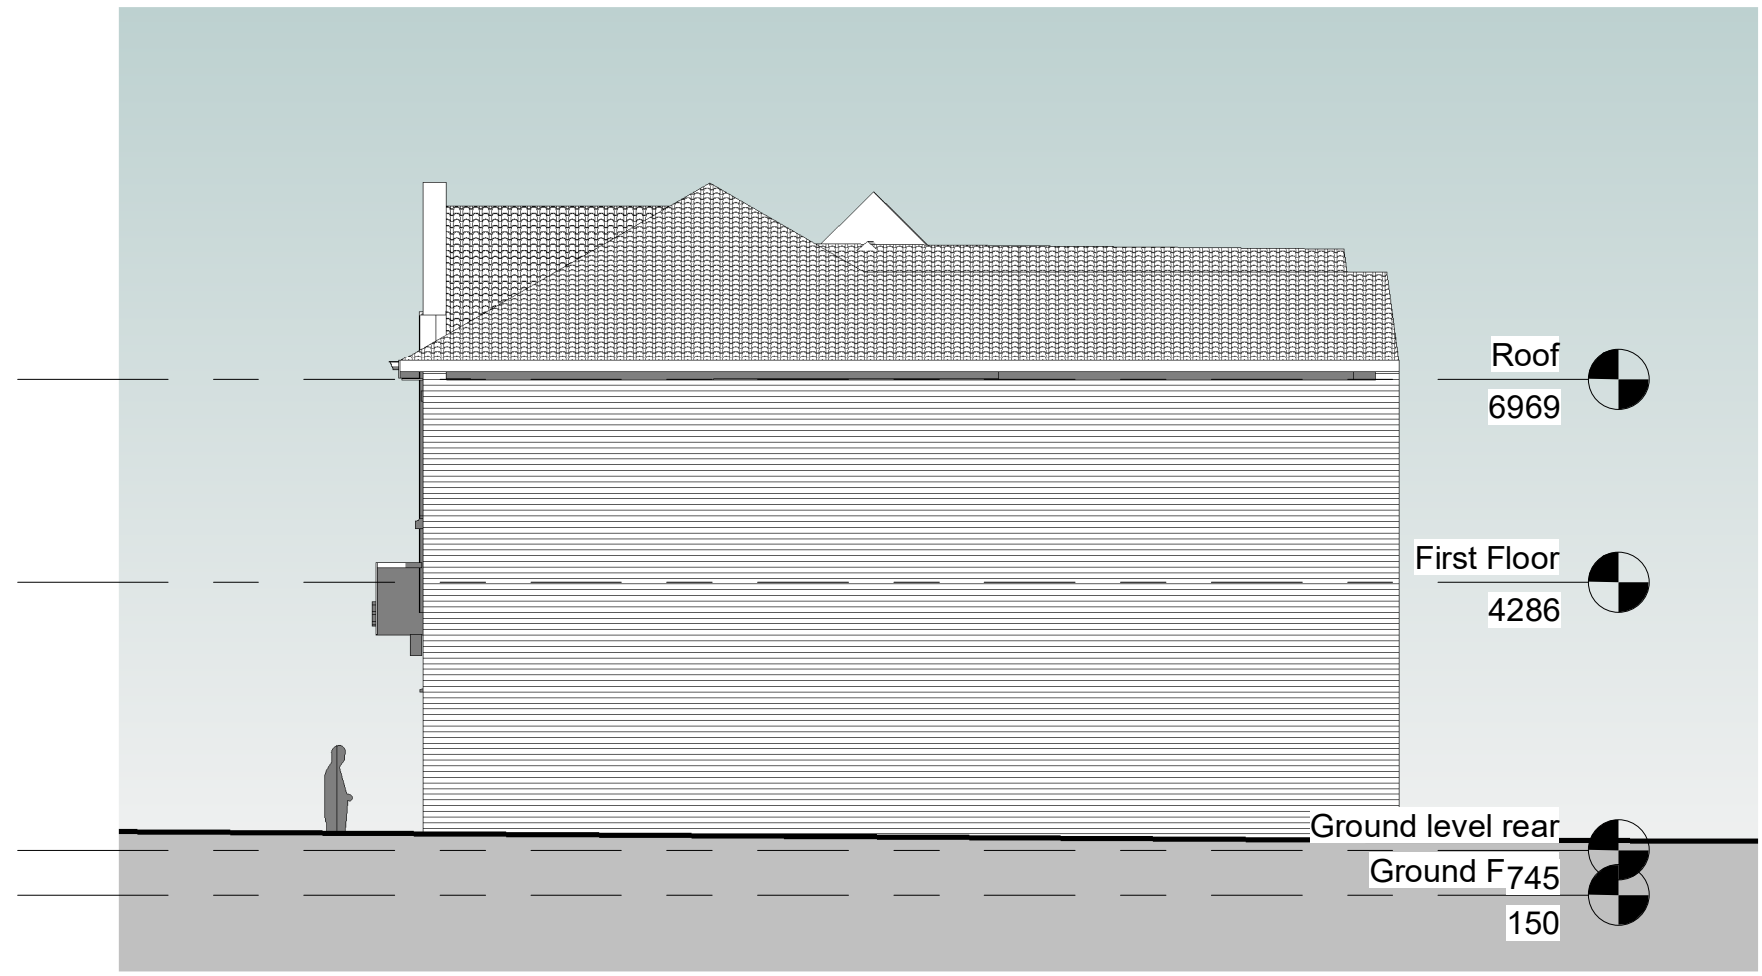

4 PARTY LINE / East
1 : 100



5 Site
1 : 100

NOTES:

Author Designer

MCDCC take no responsibility for any dimensions obtained by scaling from this drawing. If no dimension is shown the recipient must ascertain the dimension specifically from the Contract Administrator or by site measurement. Supplying this drawing in digital form is solely for convenience and no reliance may be placed on digital data. All data must be checked against hard copy. Dimensions must be checked on site. Any discrepancies must be reported to the Contract Administrator immediately. This drawing is copyright of MCDCC

Client Steven Phillips				
Pr	Preliminary	C	Contract	
F	Feasibility	Cn	Construction	
P	Planning	As	As Built	
T	Tender	Other		

Project
82 Bolton Street Bury

Title
Proposed Elevations

Dwg Scale
467- 15


Drawing No

Revision
A1
A3
G


Shadyoak
Offerton
Stockport
SK2 5BQ

www.mcdcc.co.uk
info@mcdcc.co.uk



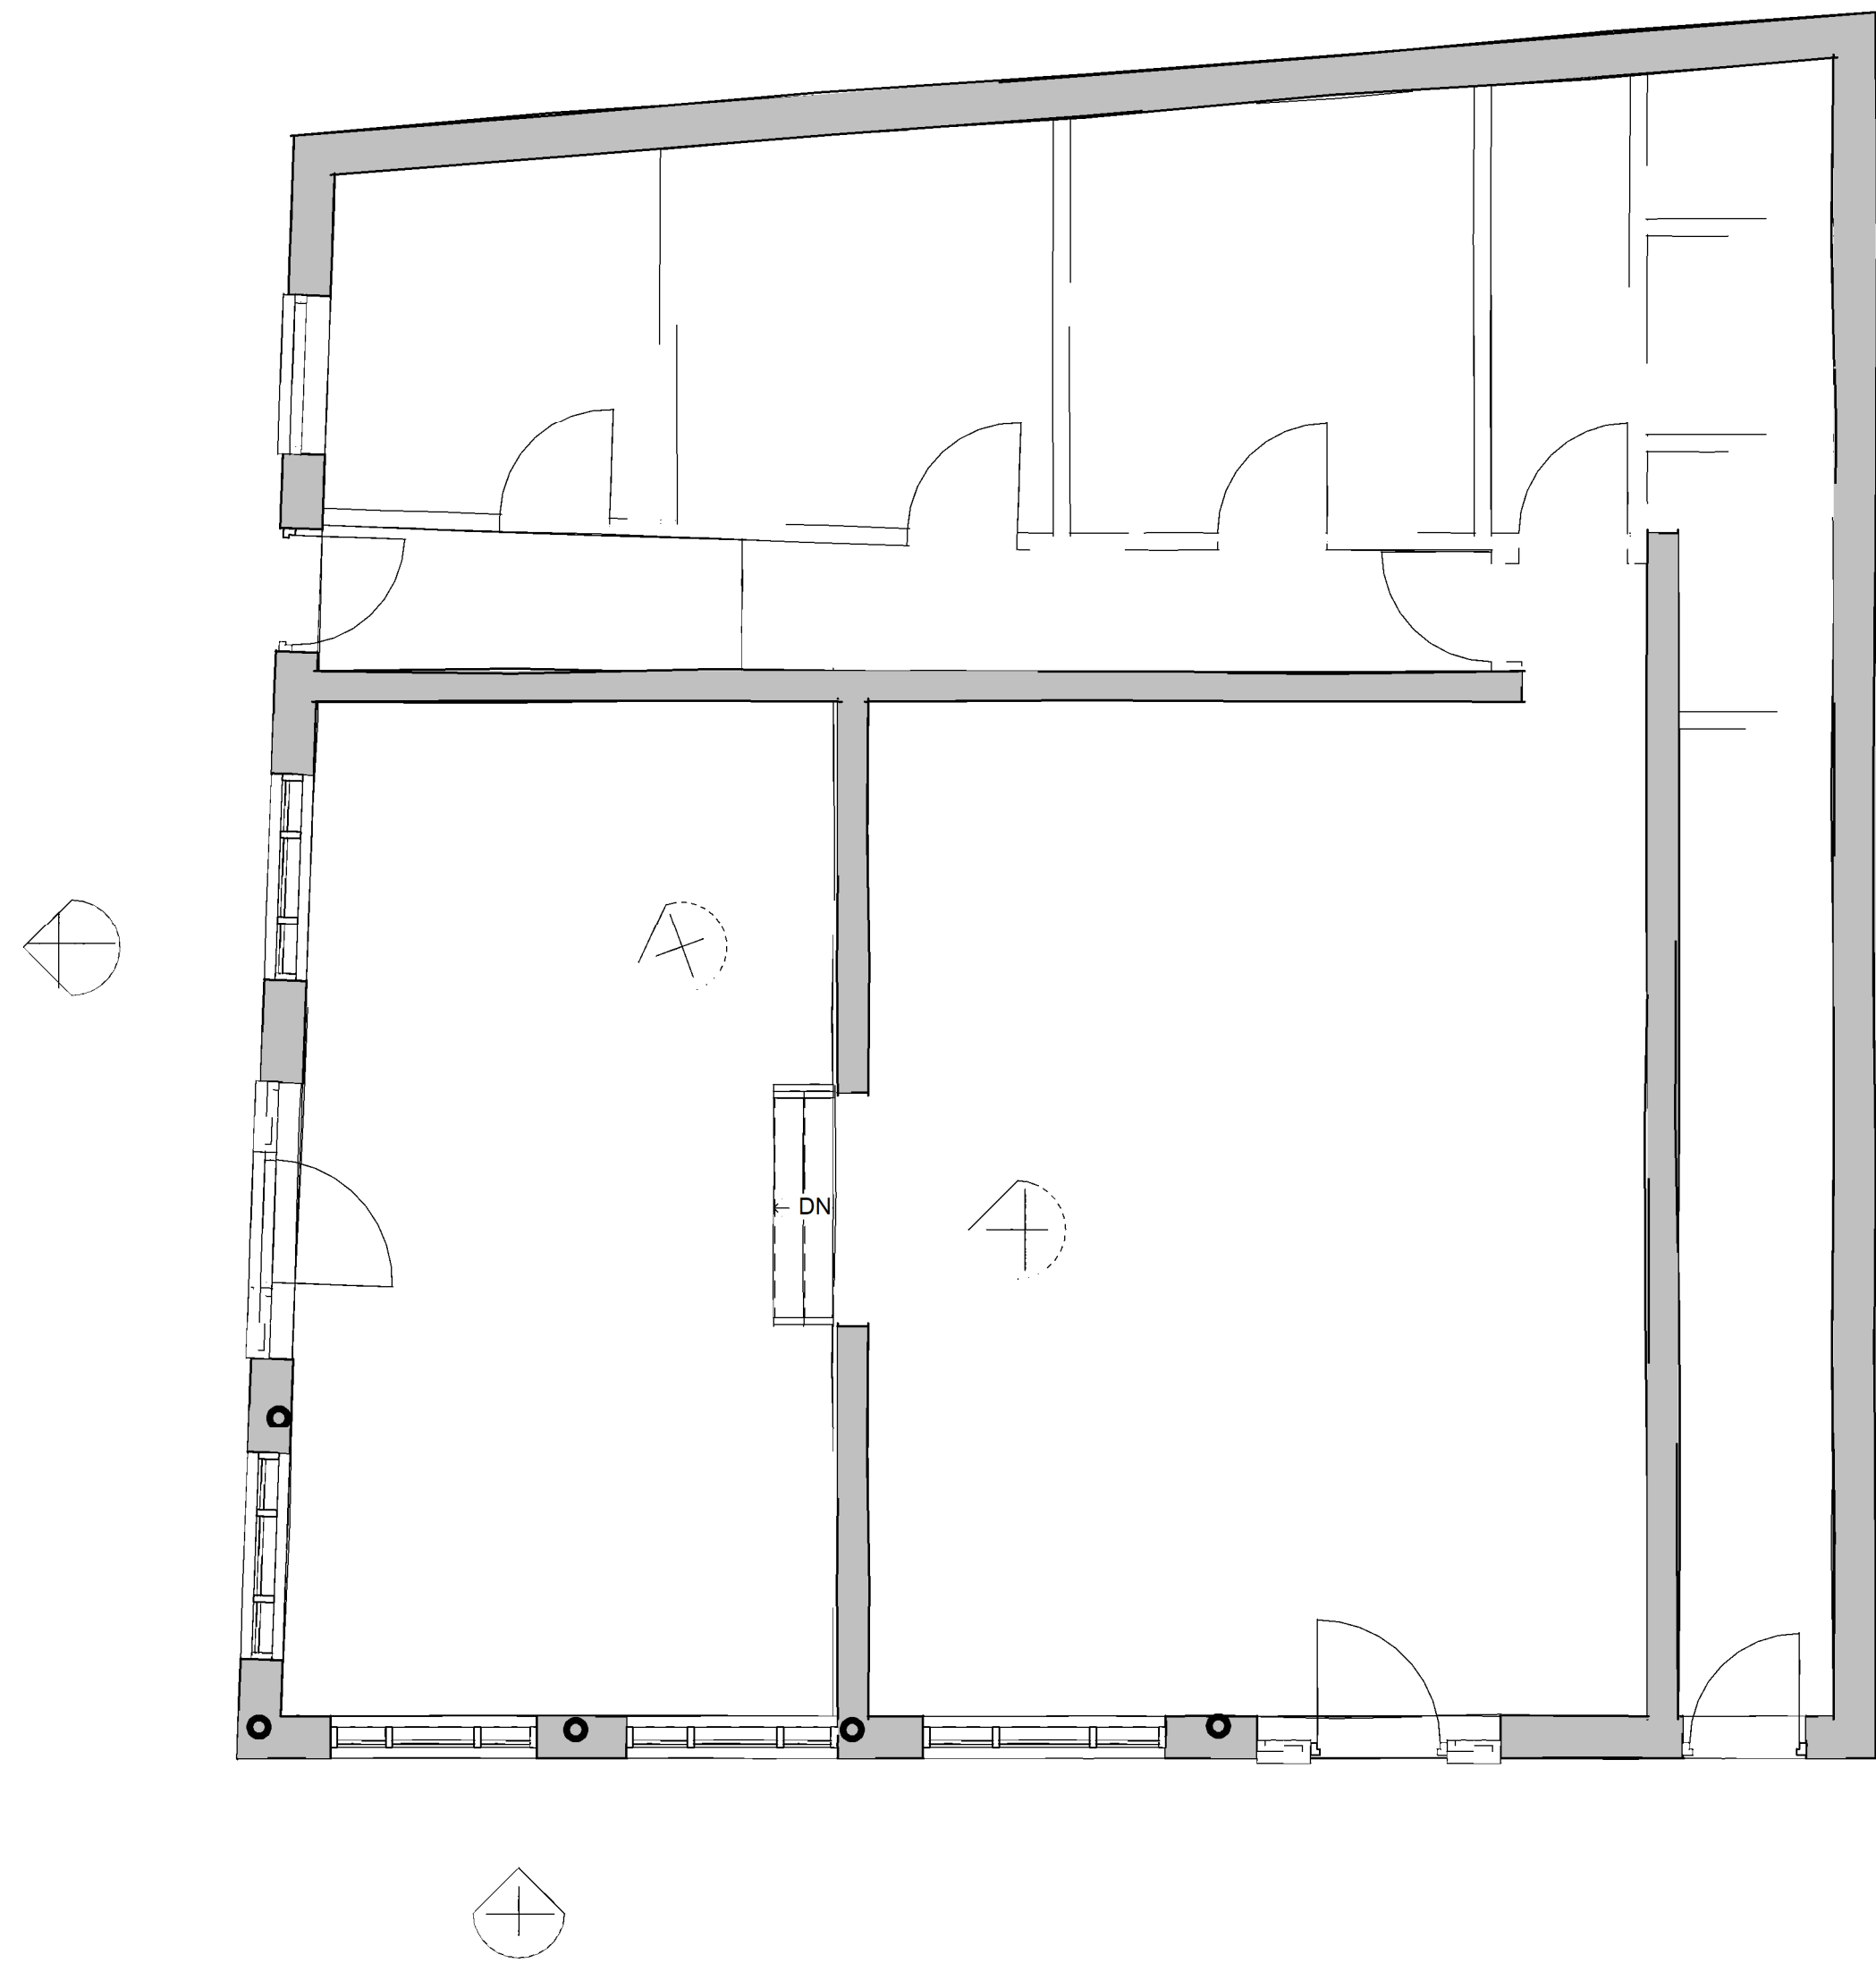

1 **Ground Floor**
1 : 50

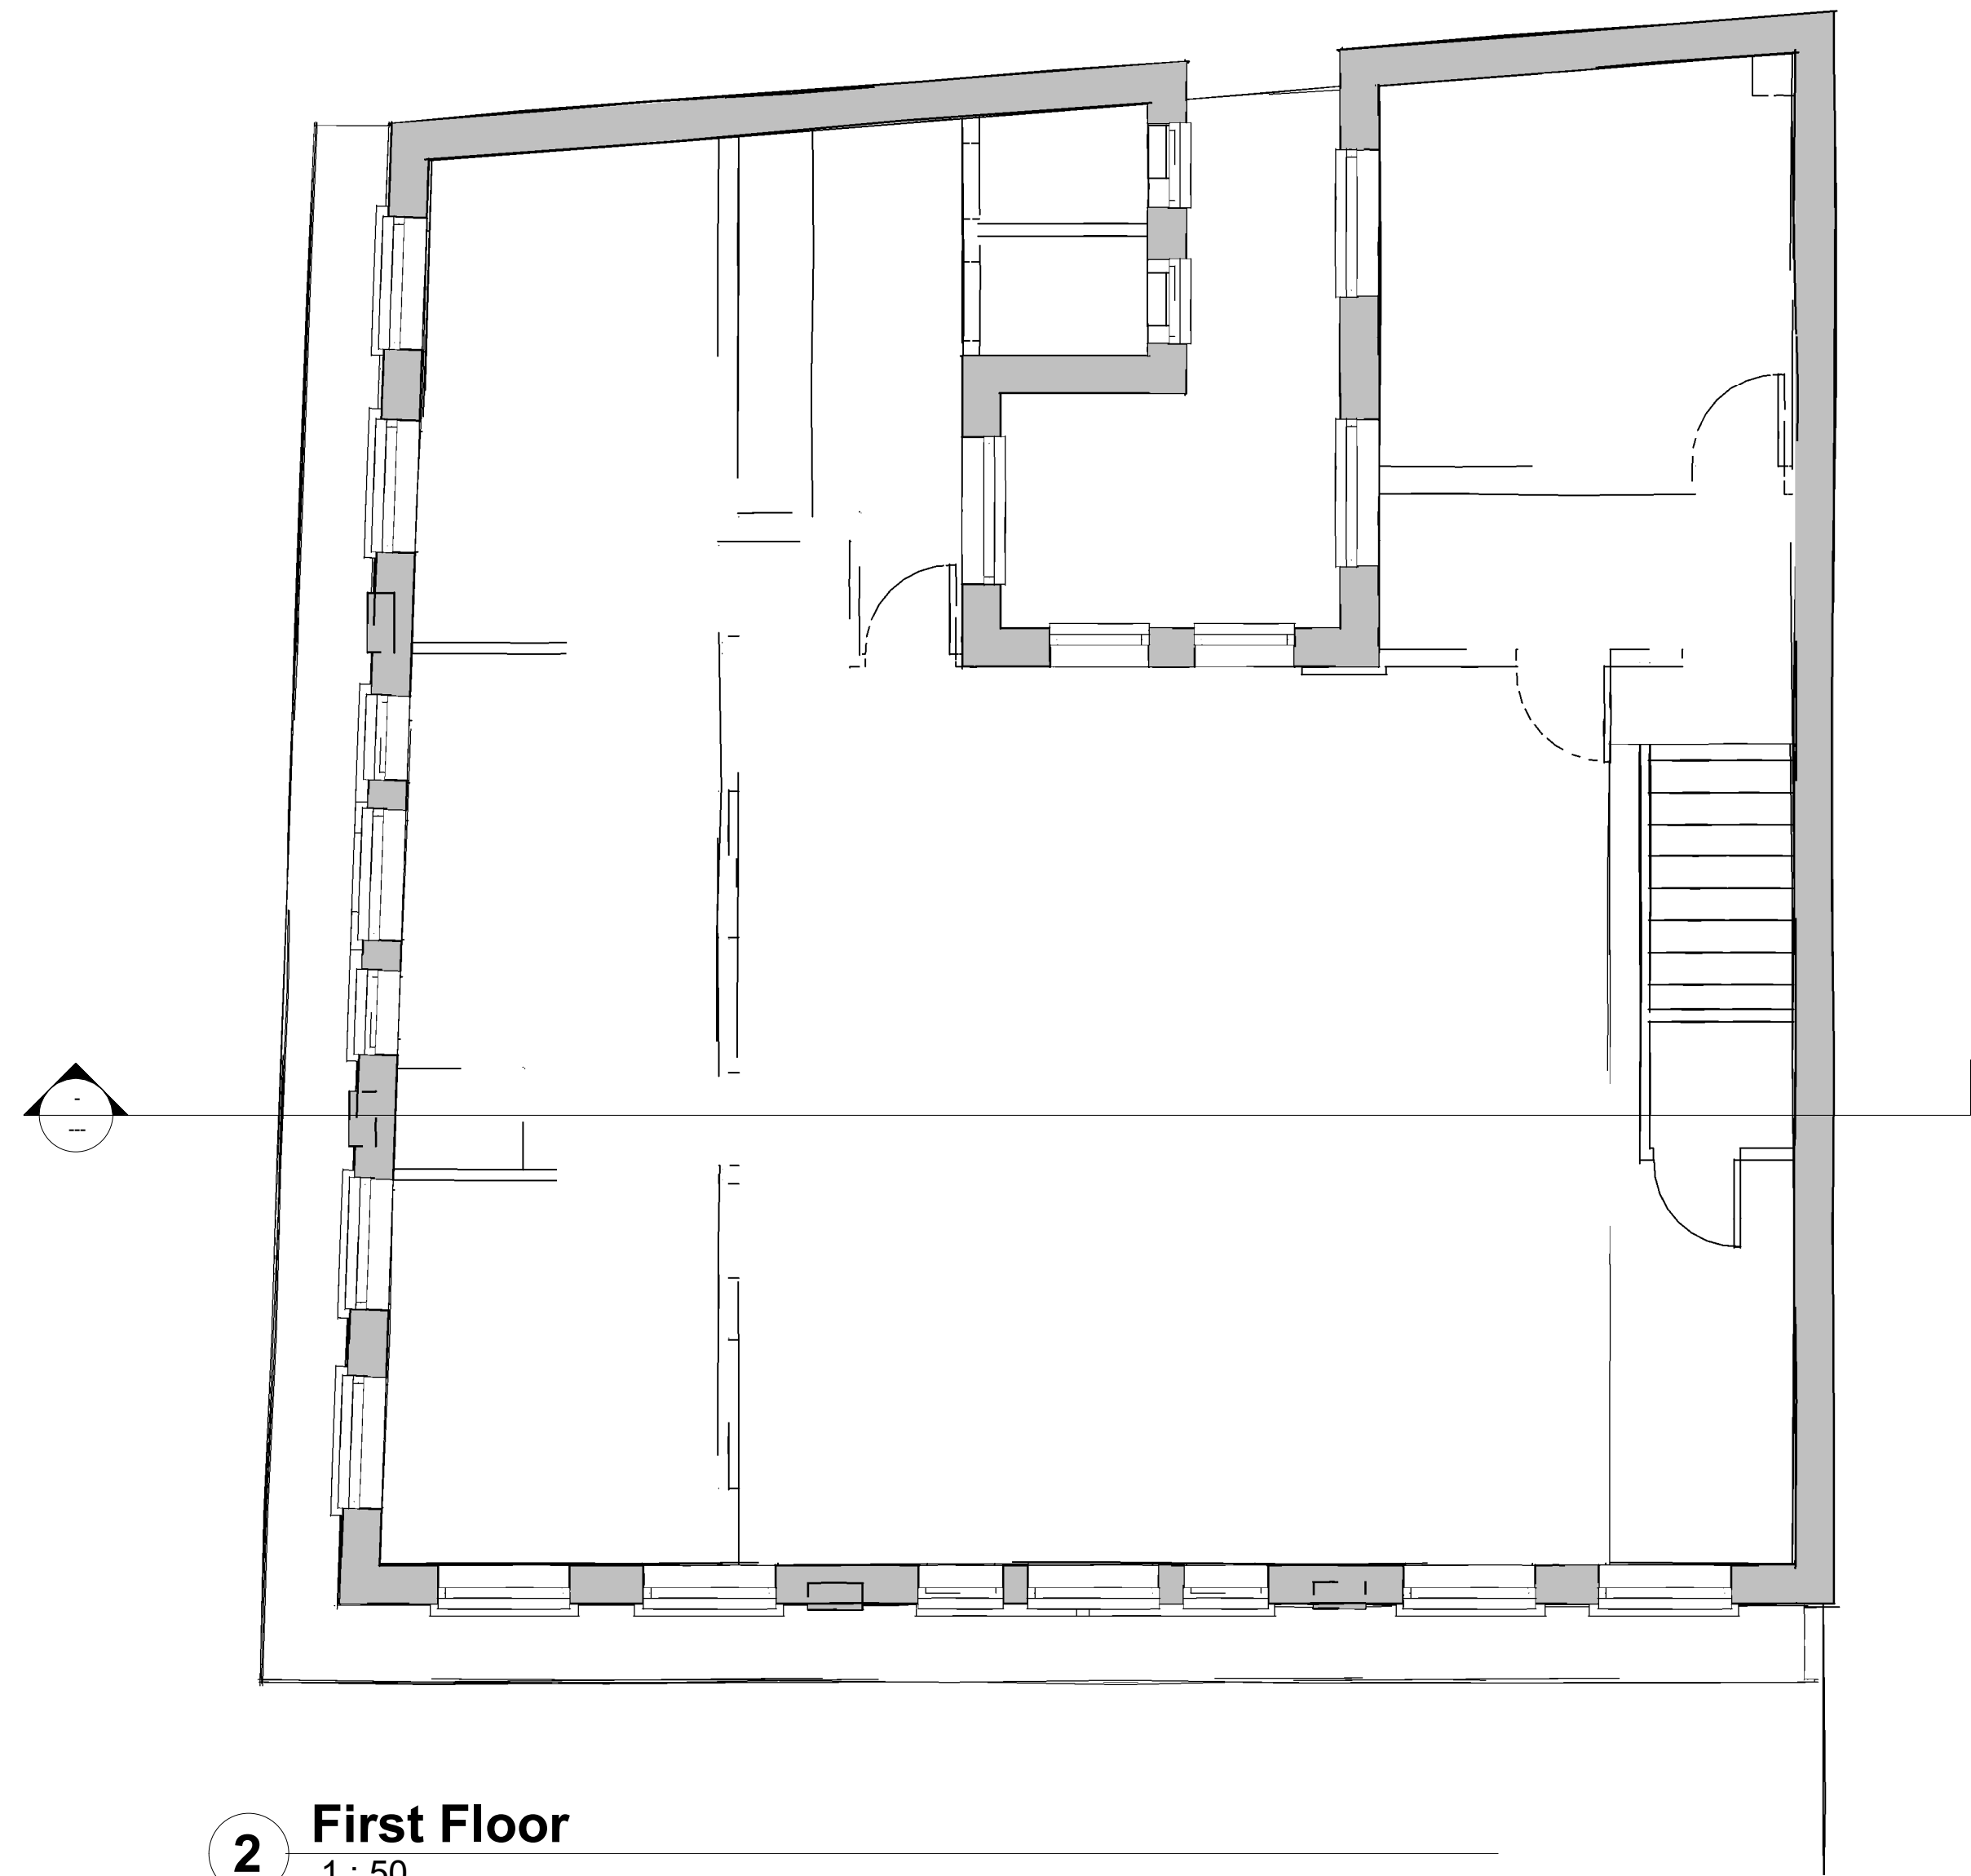

2 **First Floor**
1 : 50

NOTES:


AG Designer

MCDCC take no responsibility for any dimensions obtained by scaling from this drawing. If no dimension is shown the recipient must ascertain the dimension specifically from the Contract Administrator or by site measurement. Supplying this drawing in digital form is solely for convenience and no reliance may be placed on digital data. All data must be checked against hard copy. Dimensions must be checked on site. Any discrepancies must be reported to the Contract Administrator immediately. This drawing is copyright of MCDCC

Client				Steven Phillips			
Pr	Preliminary	C	Contract				
F	Feasibility	Cn	Construction				
P	Planning	As	As Built				
T	Tender	Other					


Project	82 Bolton Street Bury	
	Plans Proposed	
Title		

Drawing No	478 -14	
Revision	A1	
	A3	
Revision	F	

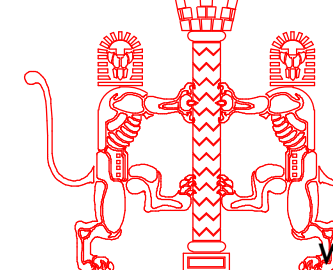

Shadyoak
Offerton
Stockport
SK2 5BQ
www.mcdcc.co.uk
info@mcdcc.co.uk



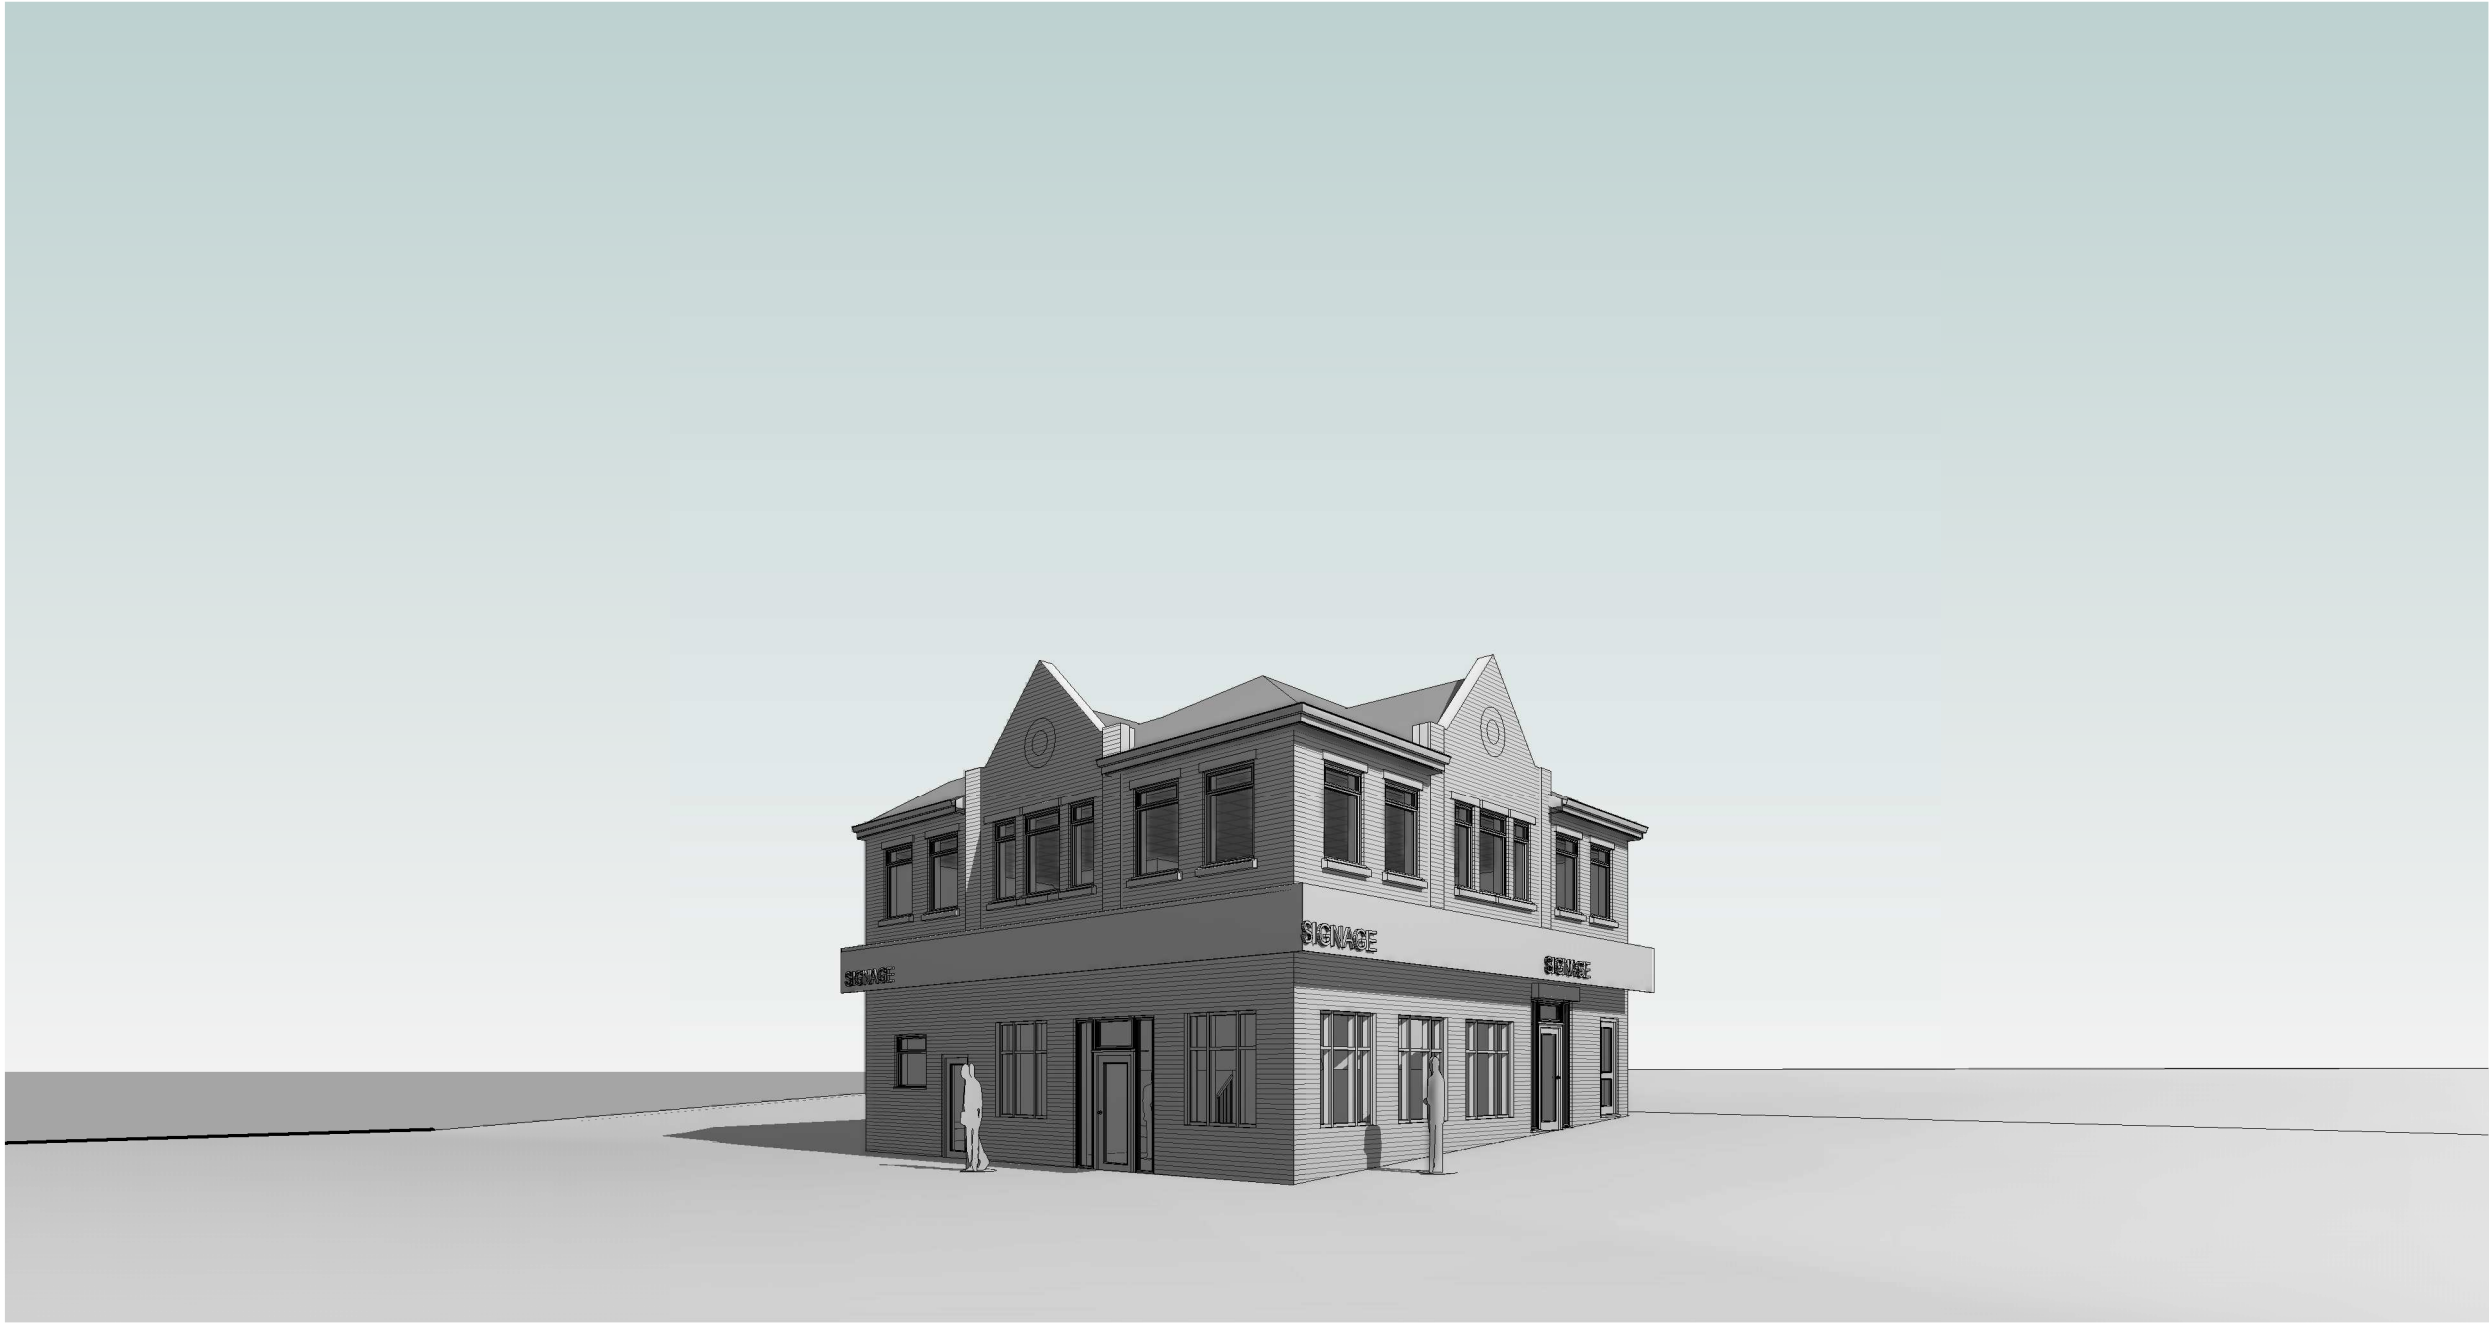

1 3D View 8



3 3D View 6



2 3D View 7



4 3D View 9

NOTES:


AG Designer

MCDCC take no responsibility for any dimensions obtained by scaling from this drawing. If no dimension is shown the recipient must ascertain the dimension specifically from the Contract Administrator or by site measurement. Supplying this drawing in digital form is solely for convenience and no reliance may be placed on digital data. All data must be checked against hard copy. Dimensions must be checked on site. Any discrepancies must be reported to the Contract Administrator immediately. This drawing is copyright of MCDCC

Client Steven Phillips				
Pr	Preliminary	C	Contract	
F	Feasibility	Cn	Construction	
P	Planning	As	As Built	
T	Tender	Other		

Project 82 Bolton Street Bury	Proposed 3D

Drawing No 478- 16	Revision H

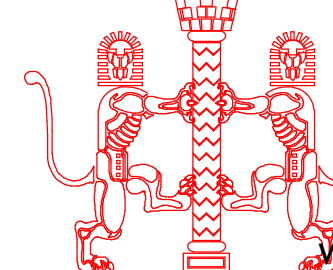

Shadyoak
Offerton
Stockport
SK2 5BQ
www.mcdcc.co.uk
info@mcdcc.co.uk

