






Roof Level
Scale: 1 : 100

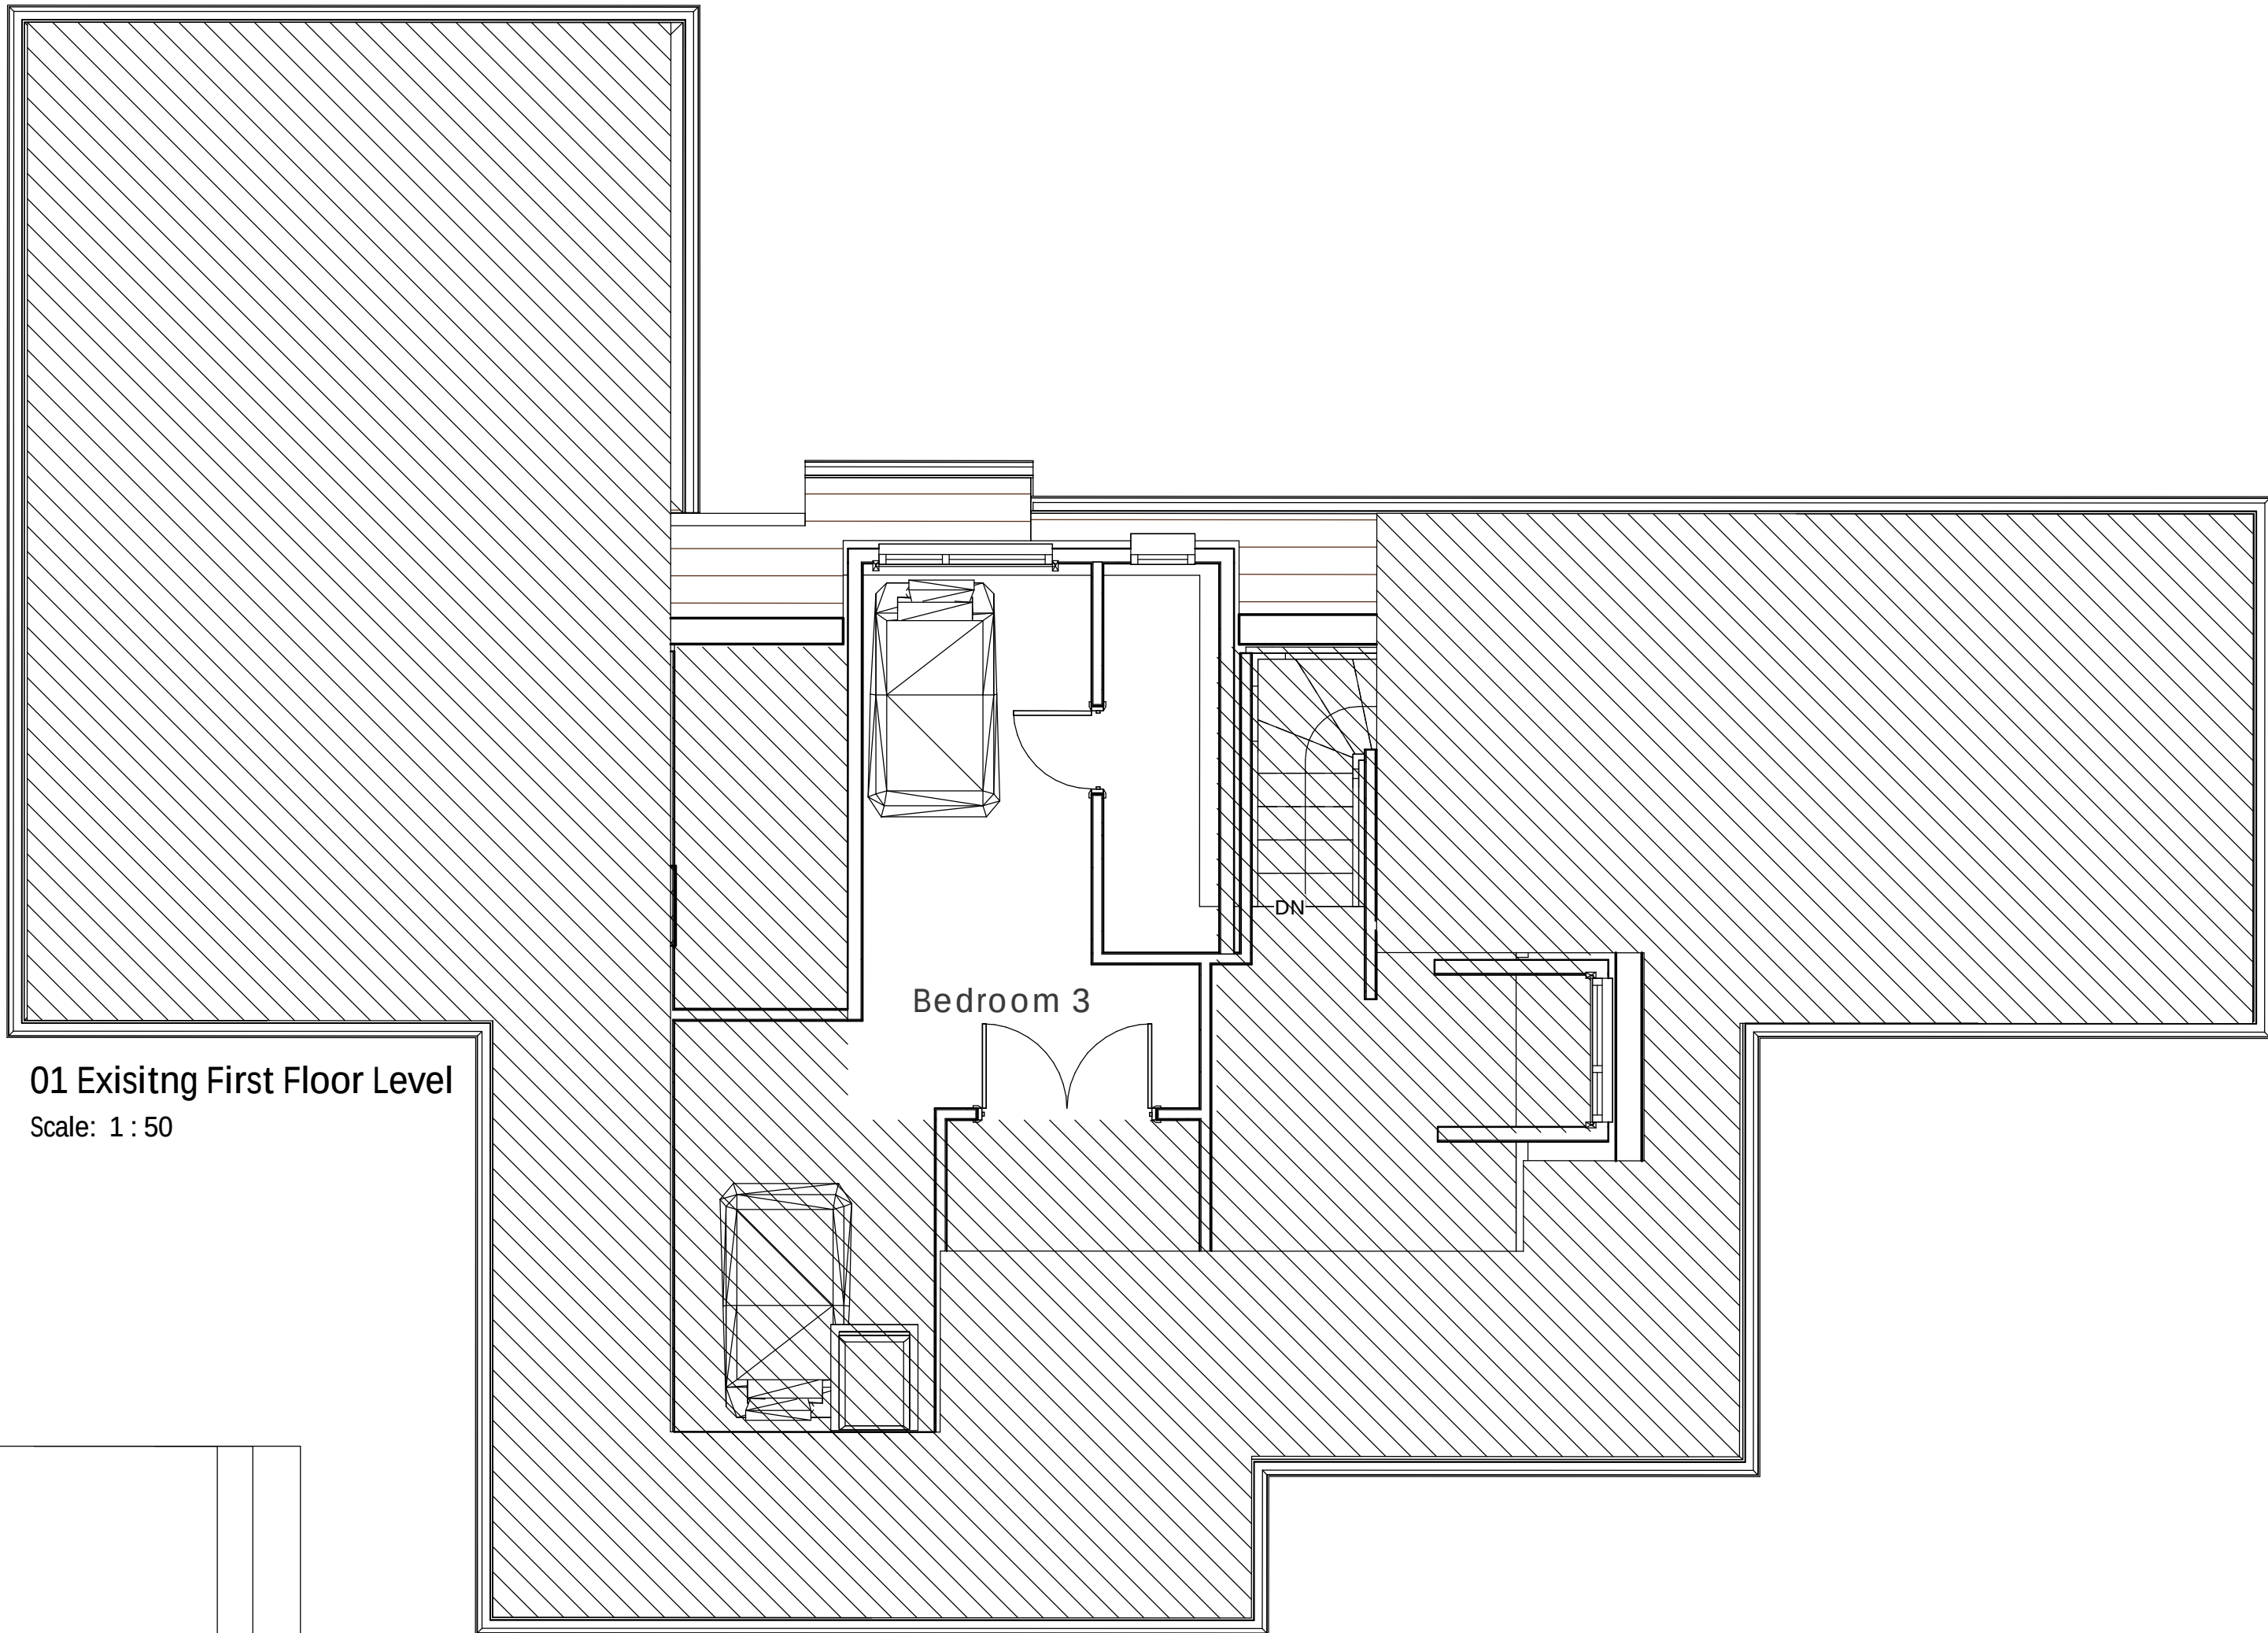

01 Existing First Floor Level
Scale: 1 : 50

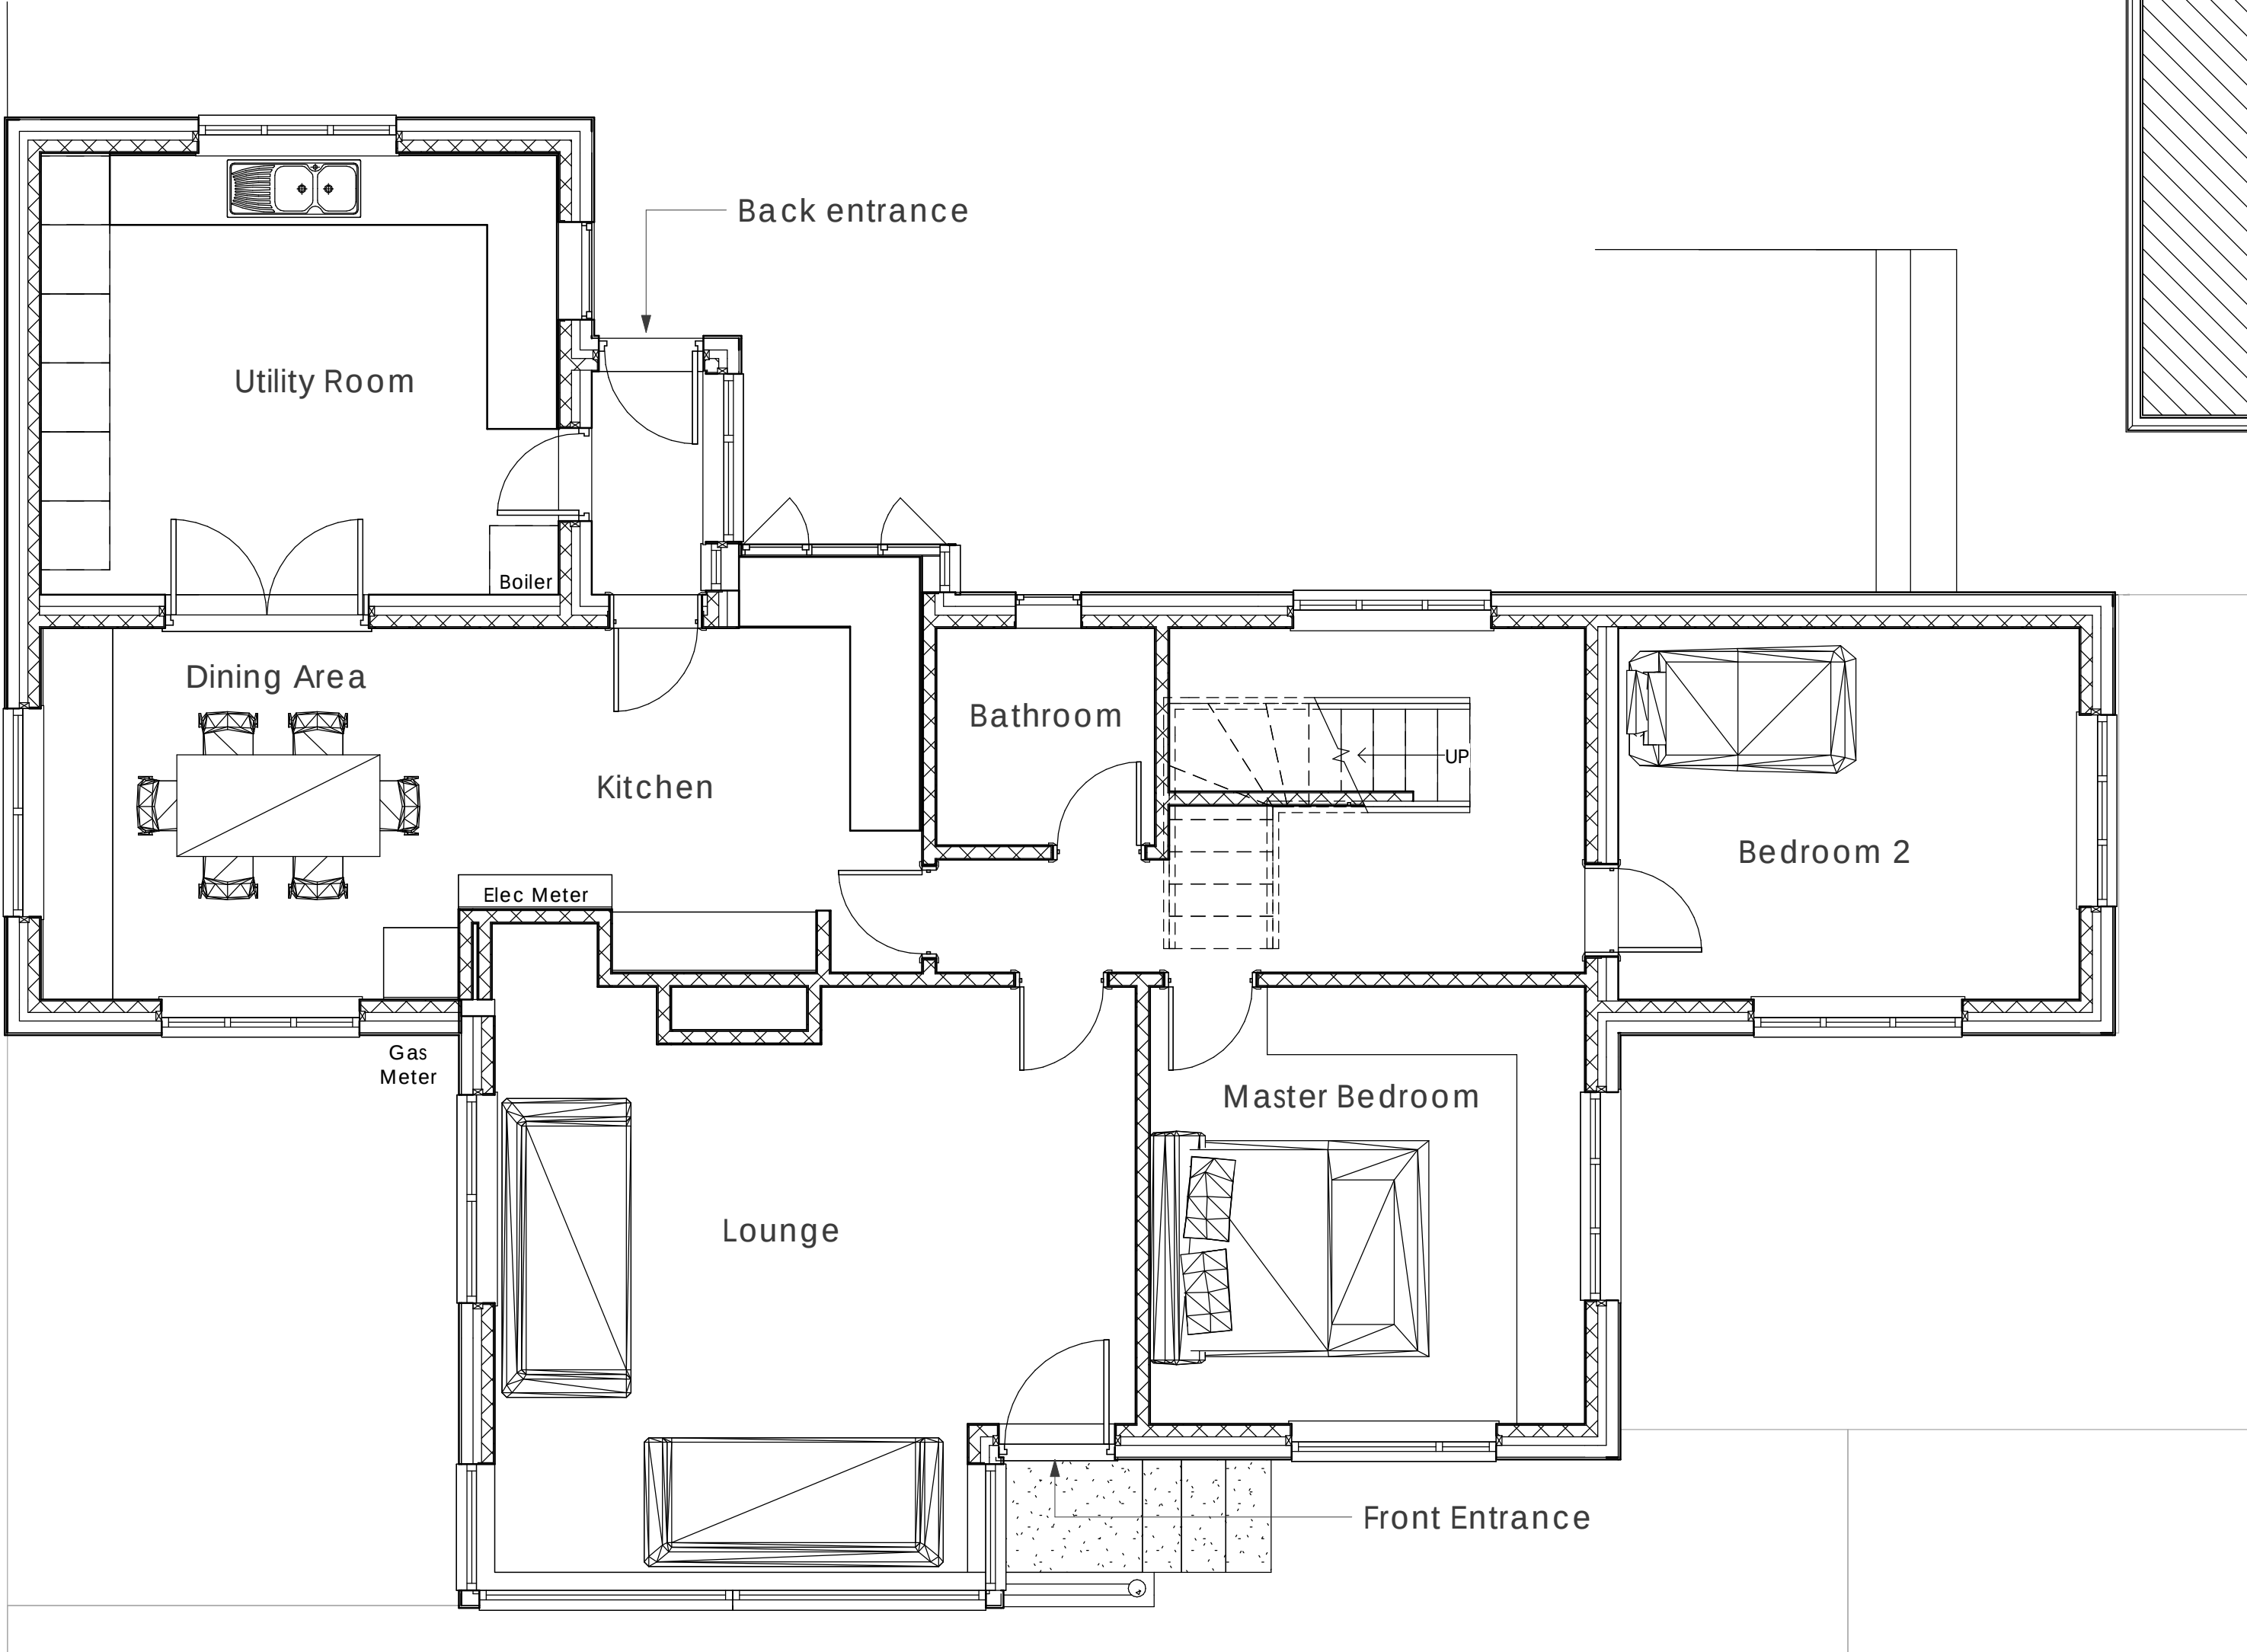

Existing Ground Floor Plan
Scale: 1 : 50

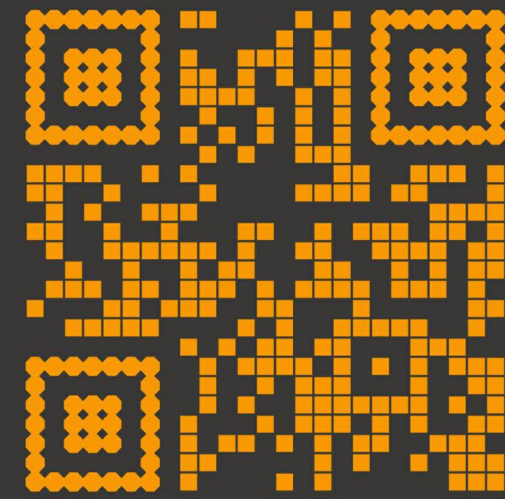

© Ideal Architects Limited
WWW.Ideal-Architects.co.uk
This Drawing & Design is the copyright of Ideal Architects Ltd and should not be reproduced without written consent.
Contractors are to check all levels & dimensions on site prior to site works commencing & report discrepancies to the Designers.
DO NOT SCALE FROM THIS DRAWING

Proposed Residential Extension

To 129 Manchester Road, Ramsbottom, BL9 5NL

Rev	Description	Date
Rev	Description	Date

Client: Rachel Holt

Existing Floor Plans &
Roof Plan

Revision
21020(DR)A1.01

