

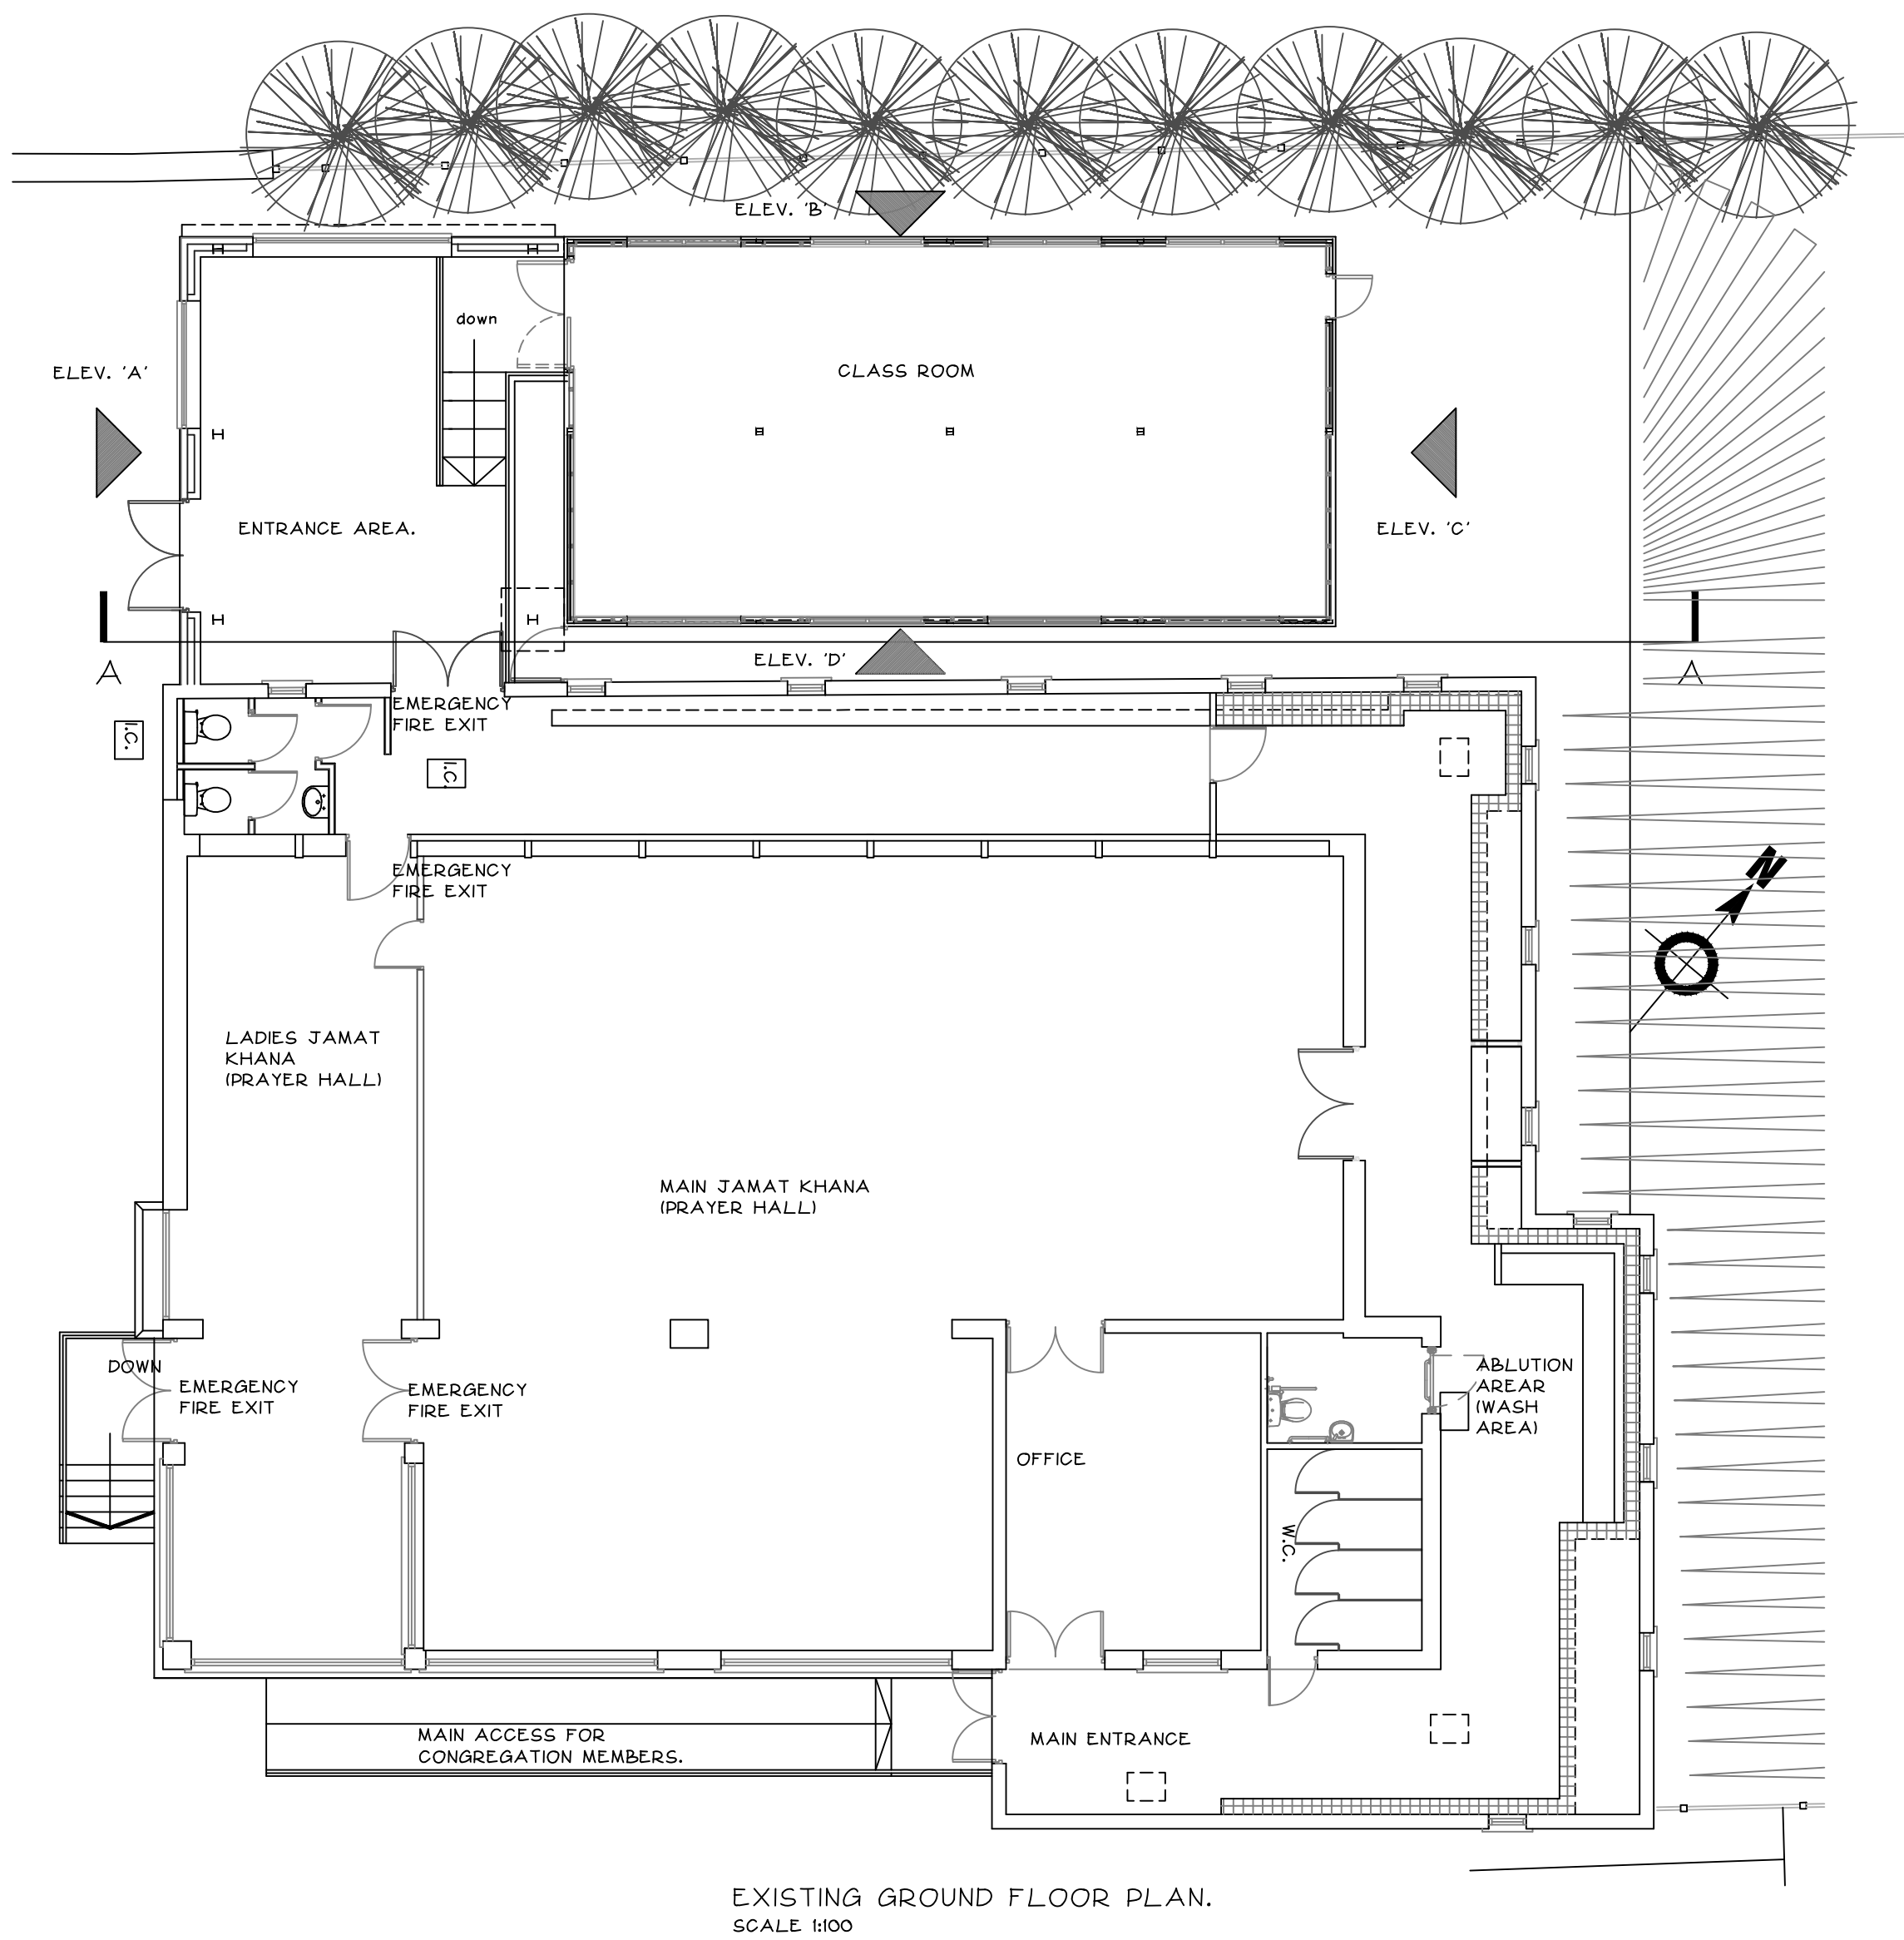
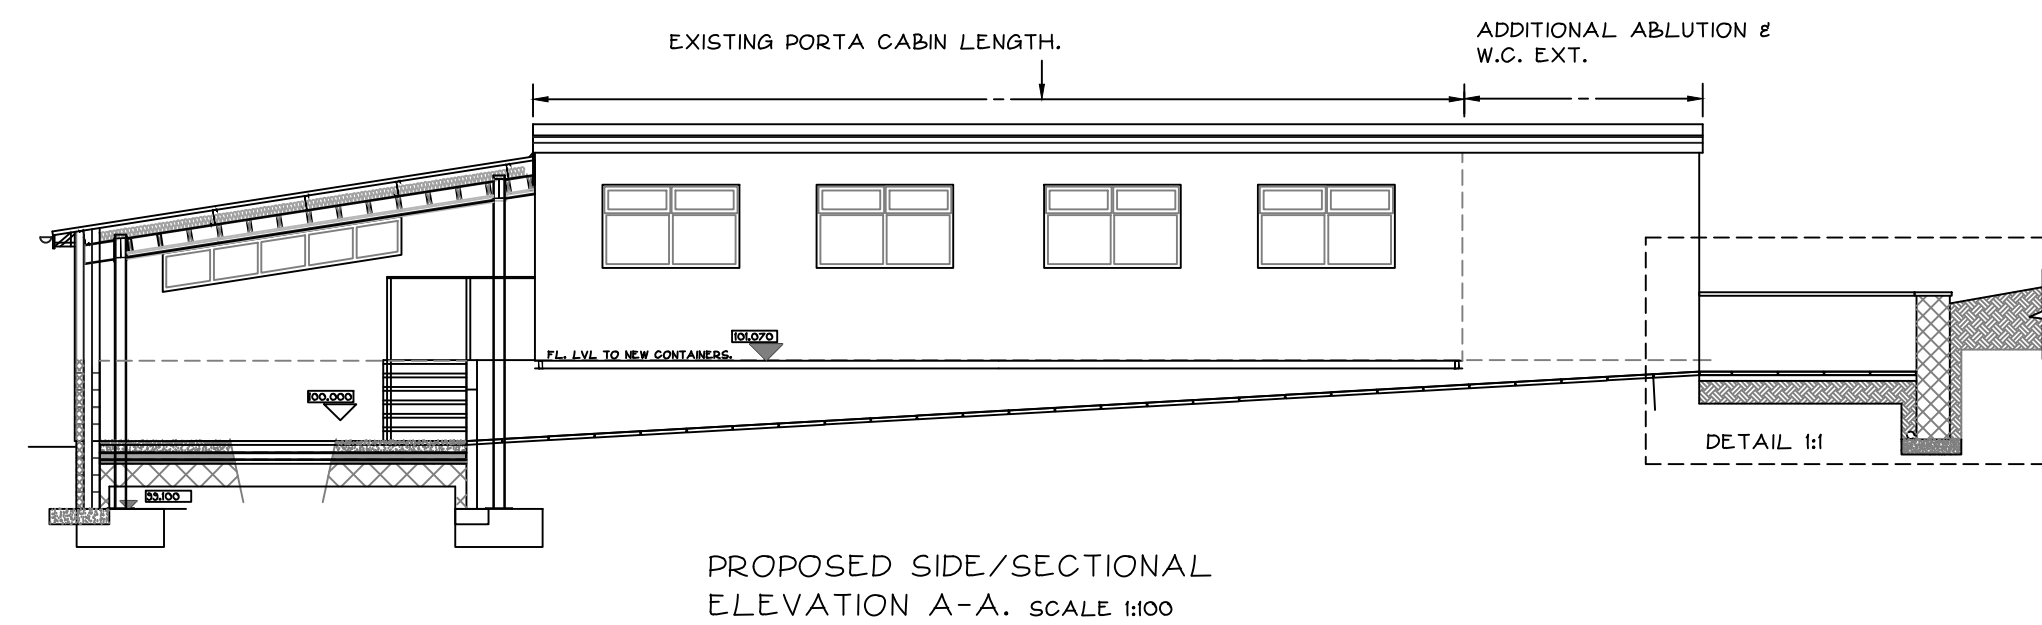
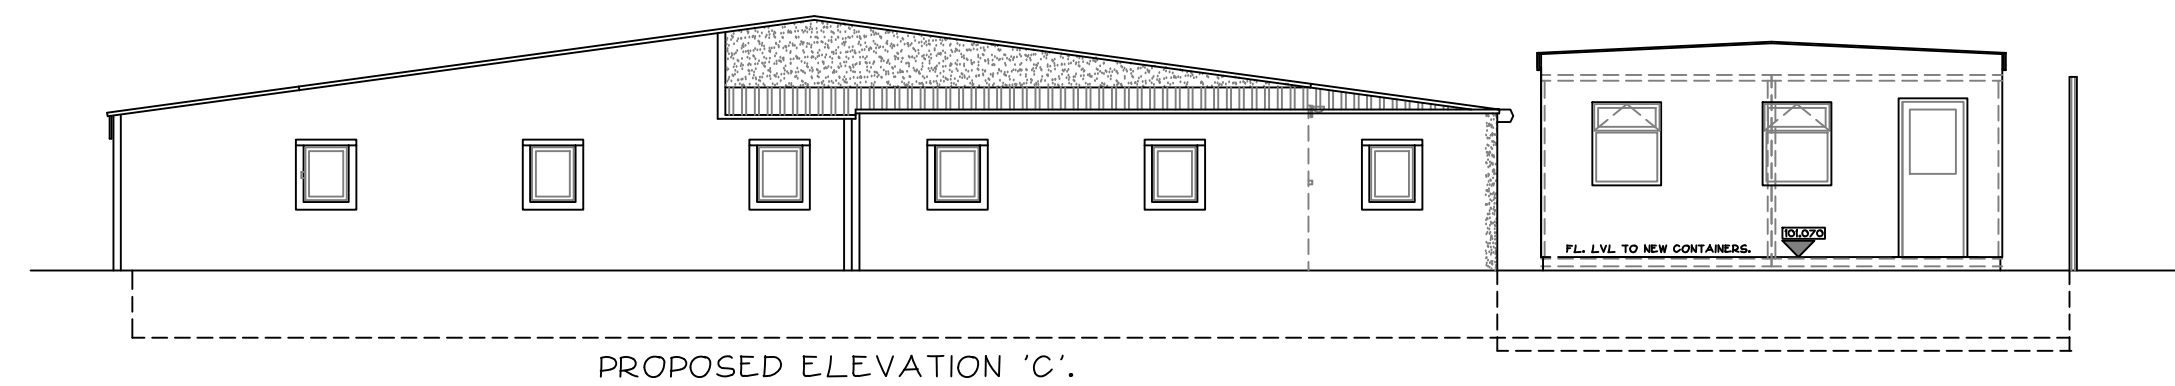
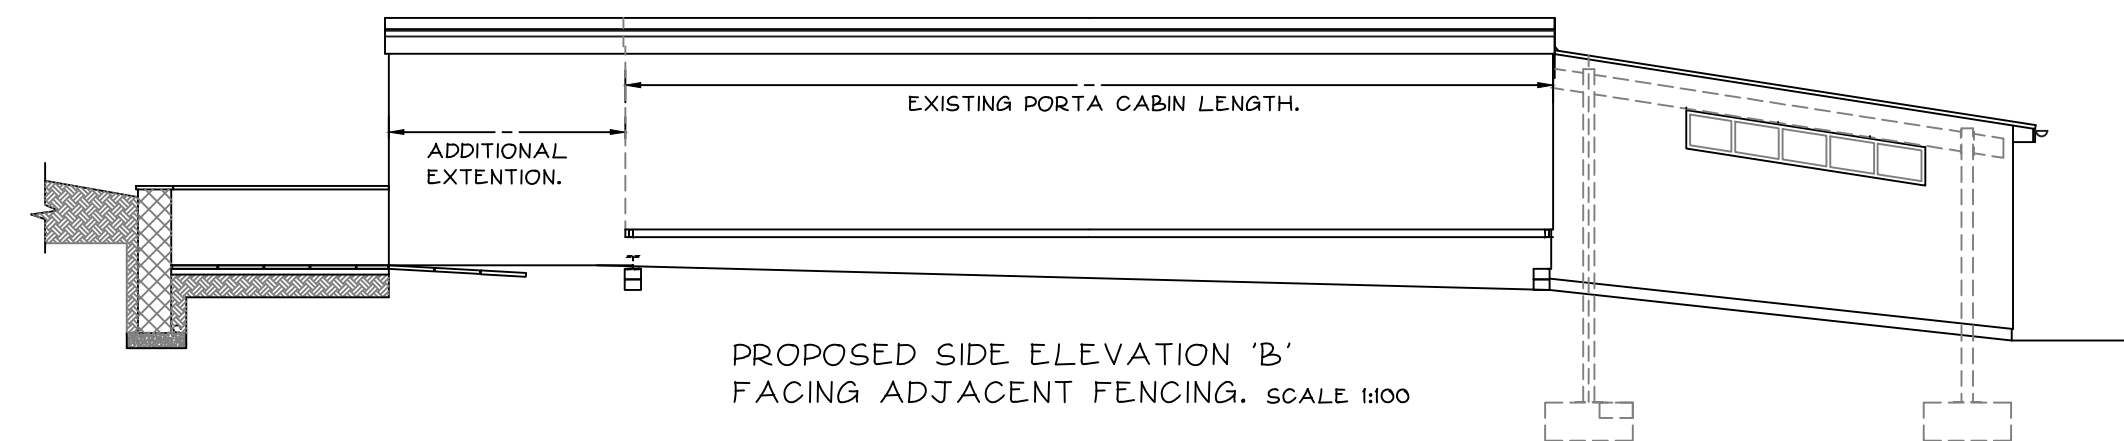


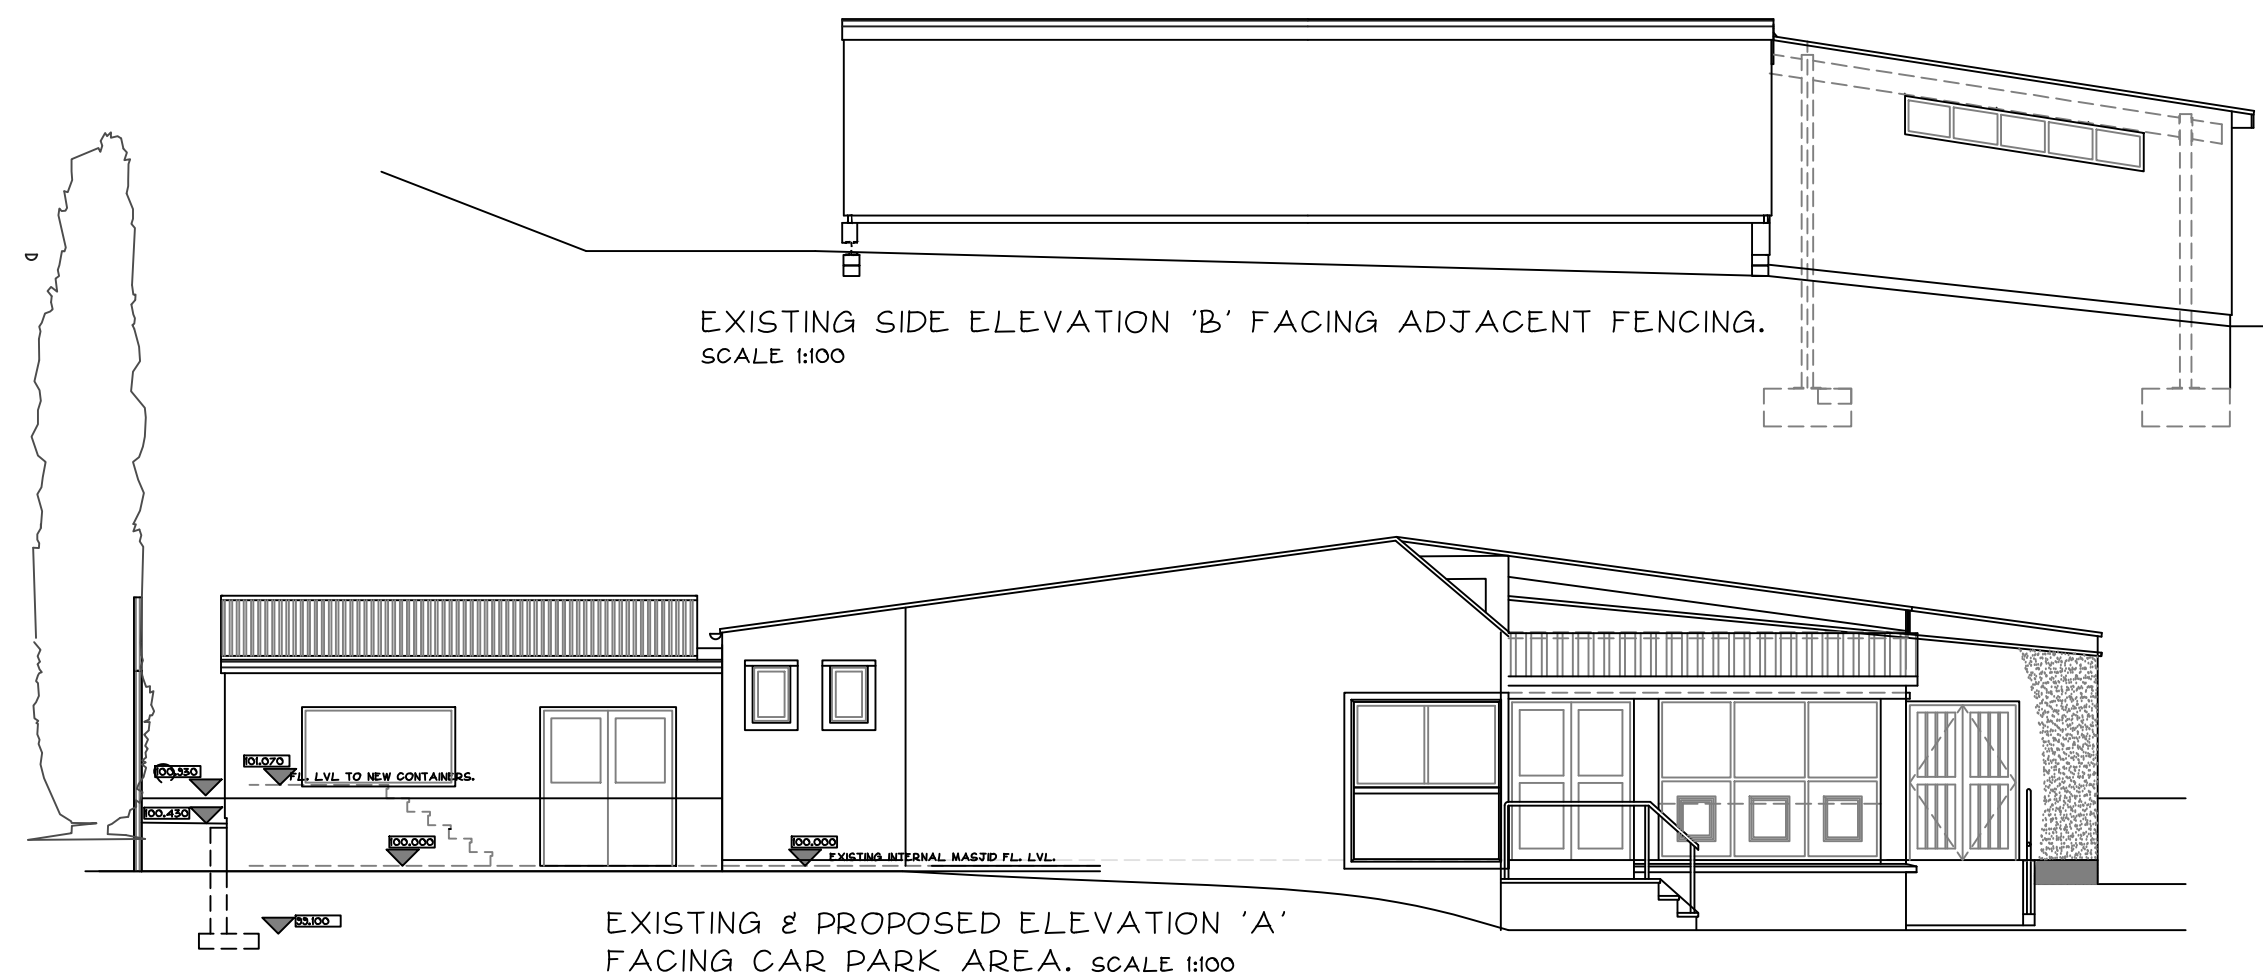

NOTE:- REFER ALSO TO ADDITIONAL
COLOURED PLAN COPY 3547/04.

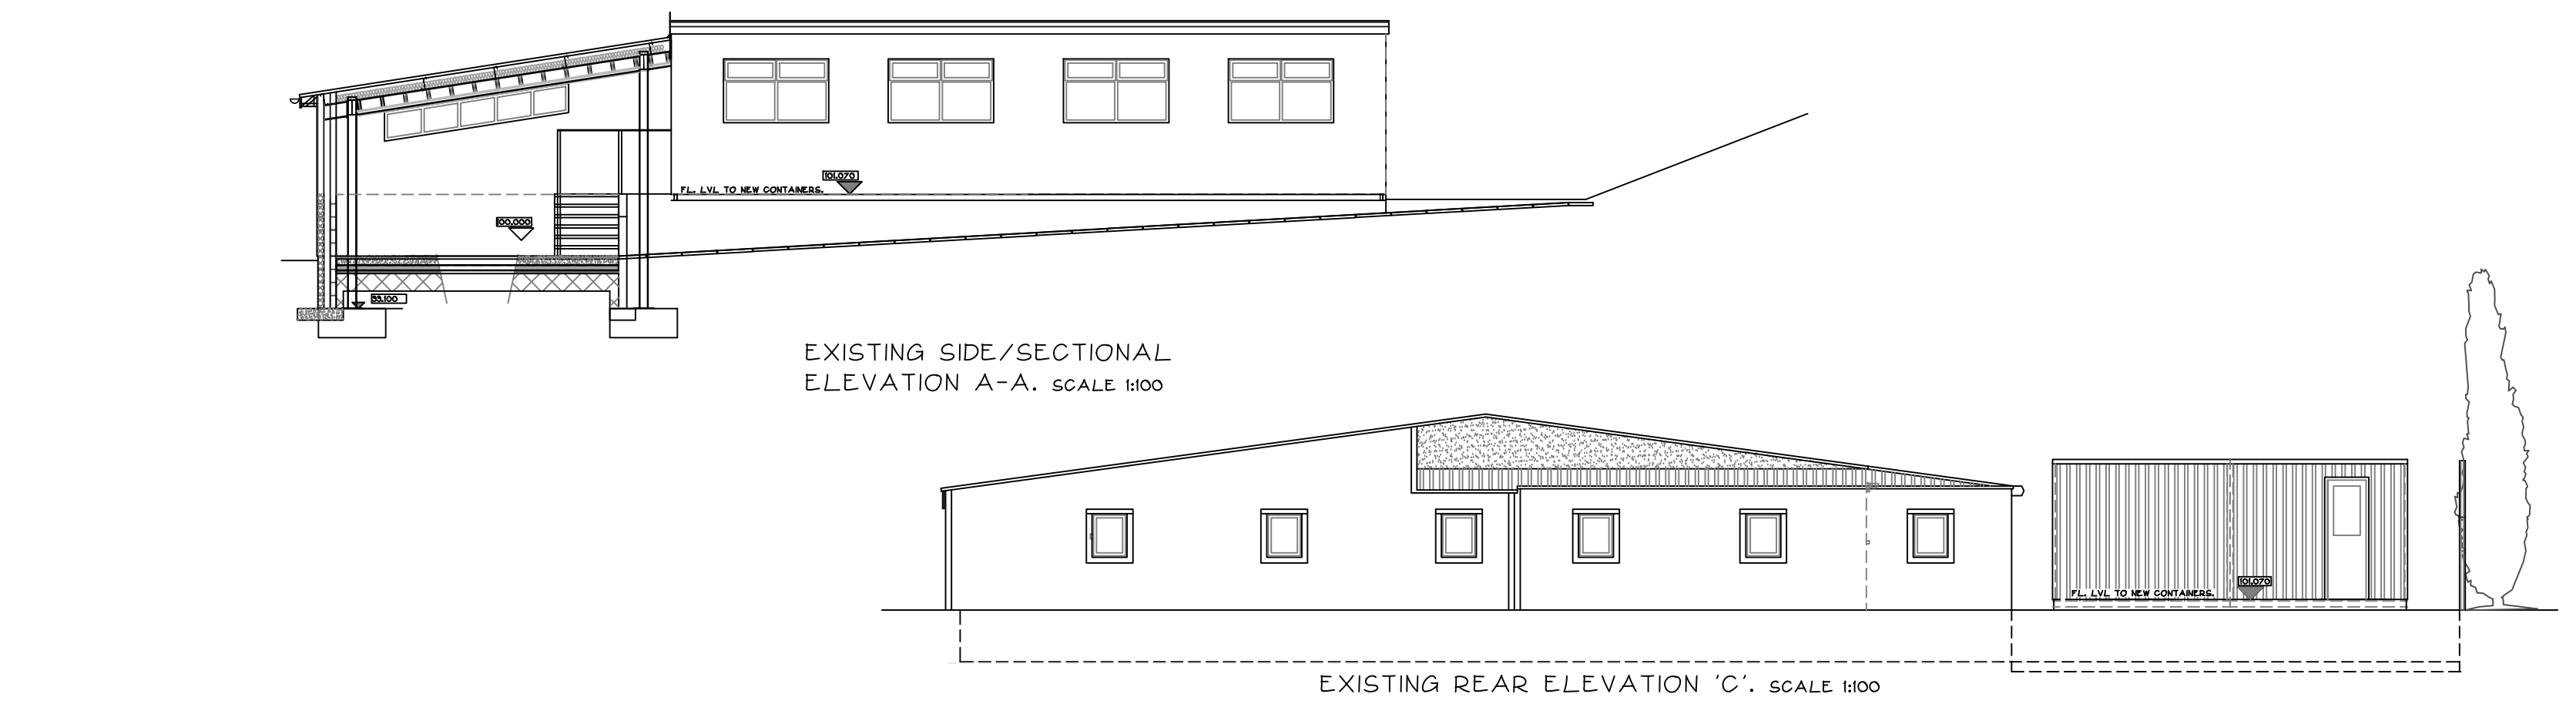

REV 'A' 03.06.22 EXISTING & PROPOSED ELEVATIONS
UPDATED.
No reliance should be placed upon dimensions which are
scaled off this drawing : please see annotations.

Revision		A
Issued	14/12/21	07/03/22
PLANNING DEPT	1	1
CLIENT	1	1
BUILDING REGS		
CONTRACTOR		

title
RETROSPECTIVE APPLICATION
FOR RETENTION OF EXISTING
PORTA CABIN FOR TEMPORARY
PERIOD OF 3 YEARS AND
ASSOCIATED EXTENSIONS AT:-
THE ISLAMIC CENTER,
52 BURY OLD RD, PRESTWICH,
MANCHESTER. M25 OER.

EXISTING GROUND FLOOR PLAN,
EXISTING & PROPOSED ELEVATIONS.

YOUNUS KHAN
ARCHITECTURAL CONSULTANT
YOUNUS KHAN B.A (HONS) ARCH. DIP. ARCH. DESIGN CONSULTANT
TEL + FAX BLACKBURN 01254 691988. MOBILE 07930 344601

date	drawn by	checked	rev
DEC 2021			
scale	project no.	drawing no.	
1:100 , 1:200	3547	01	A