




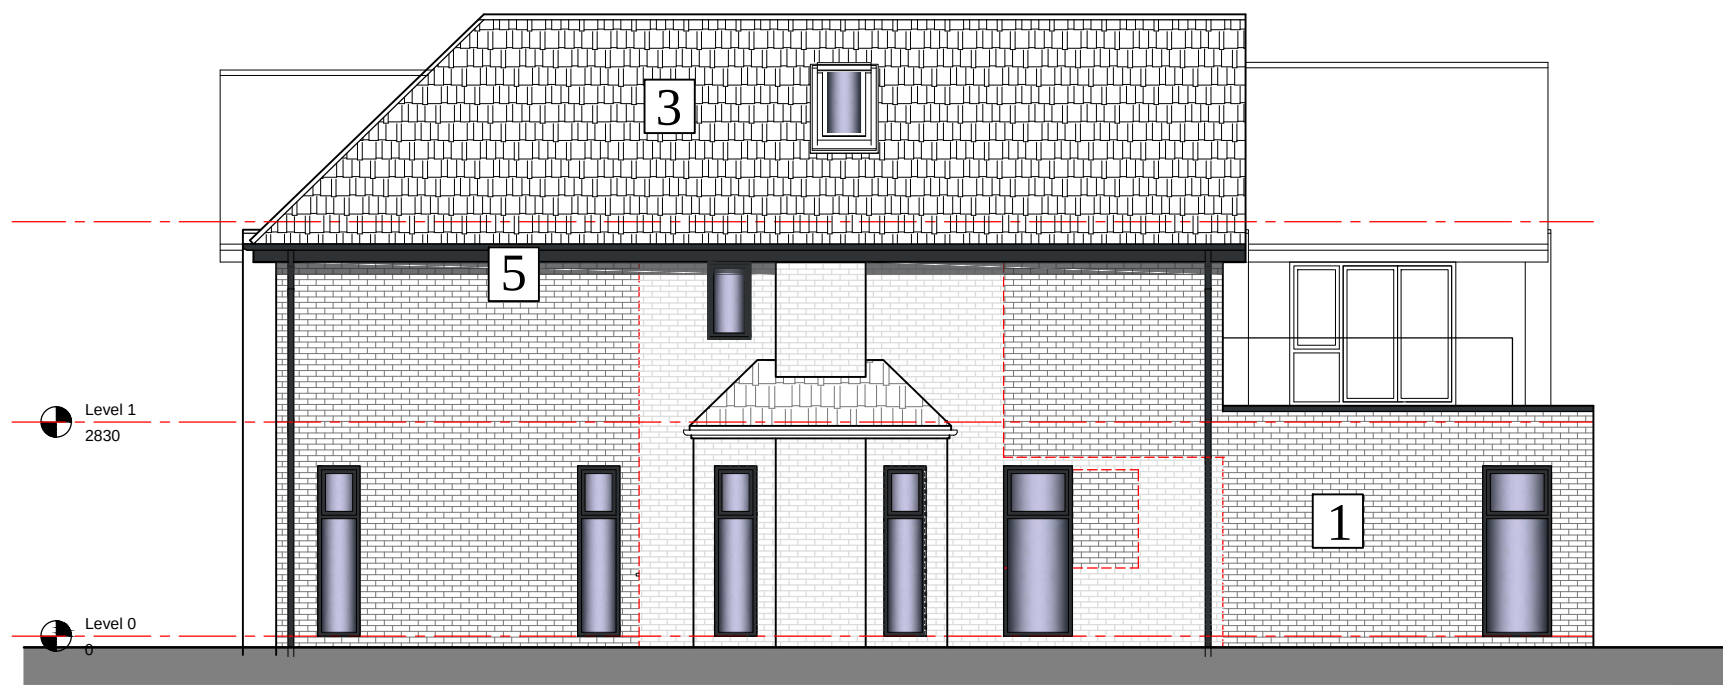


PROPOSED SIDE ELEVATION TOWARDS NO.5

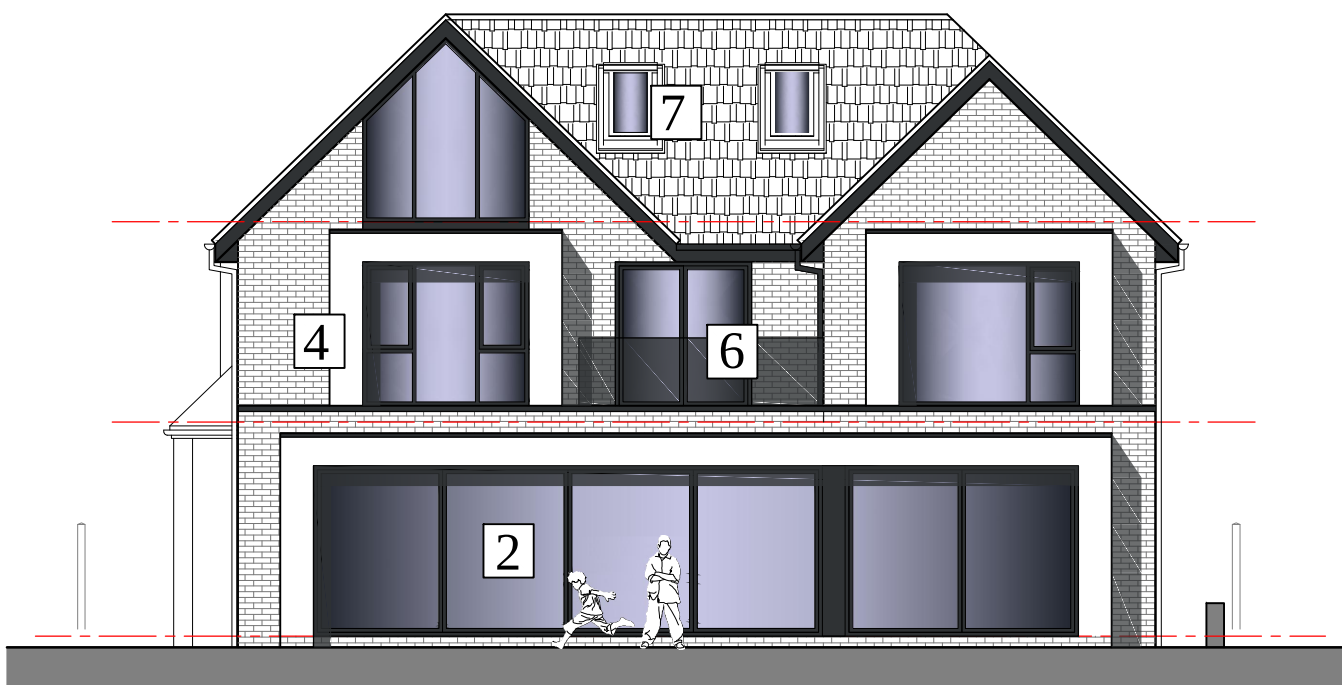

PROPOSED REAR ELEVATION

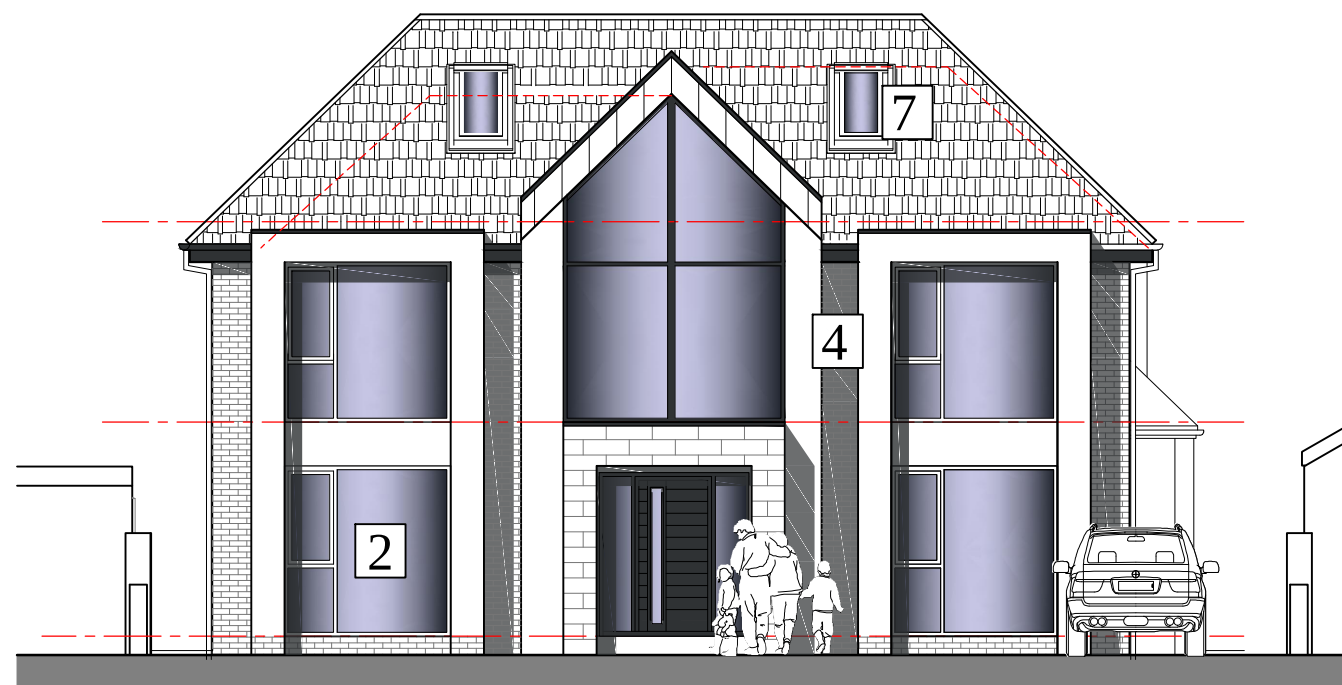


PROPOSED FRONT ELEVATION

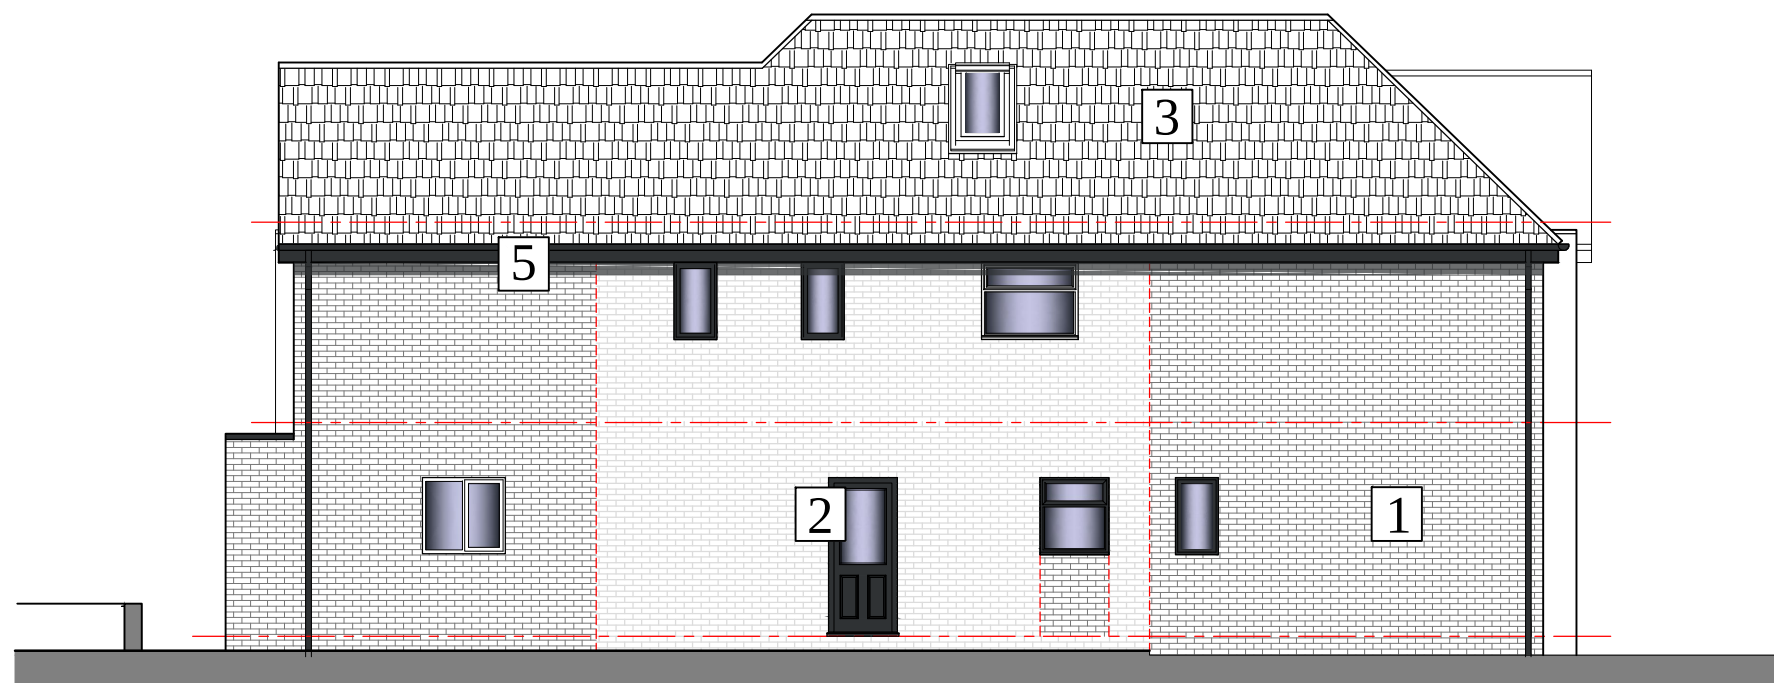


PROPOSED SIDE ELEVATION TOWARDS NO.1

LEGEND


- 1 BROWN FACING BRICKS
- 2 PPC ALUMINIUM WINDOWS & DOORS
- 3 BLACK CONCRETE SLATES
- 4 CONTRASTING CLADDING
- 5 BLACK UPVC FASCIA & RAINWATER GOODS
- 6 GLASS BALUSTRADING
- 7 ROOF LIGHTS

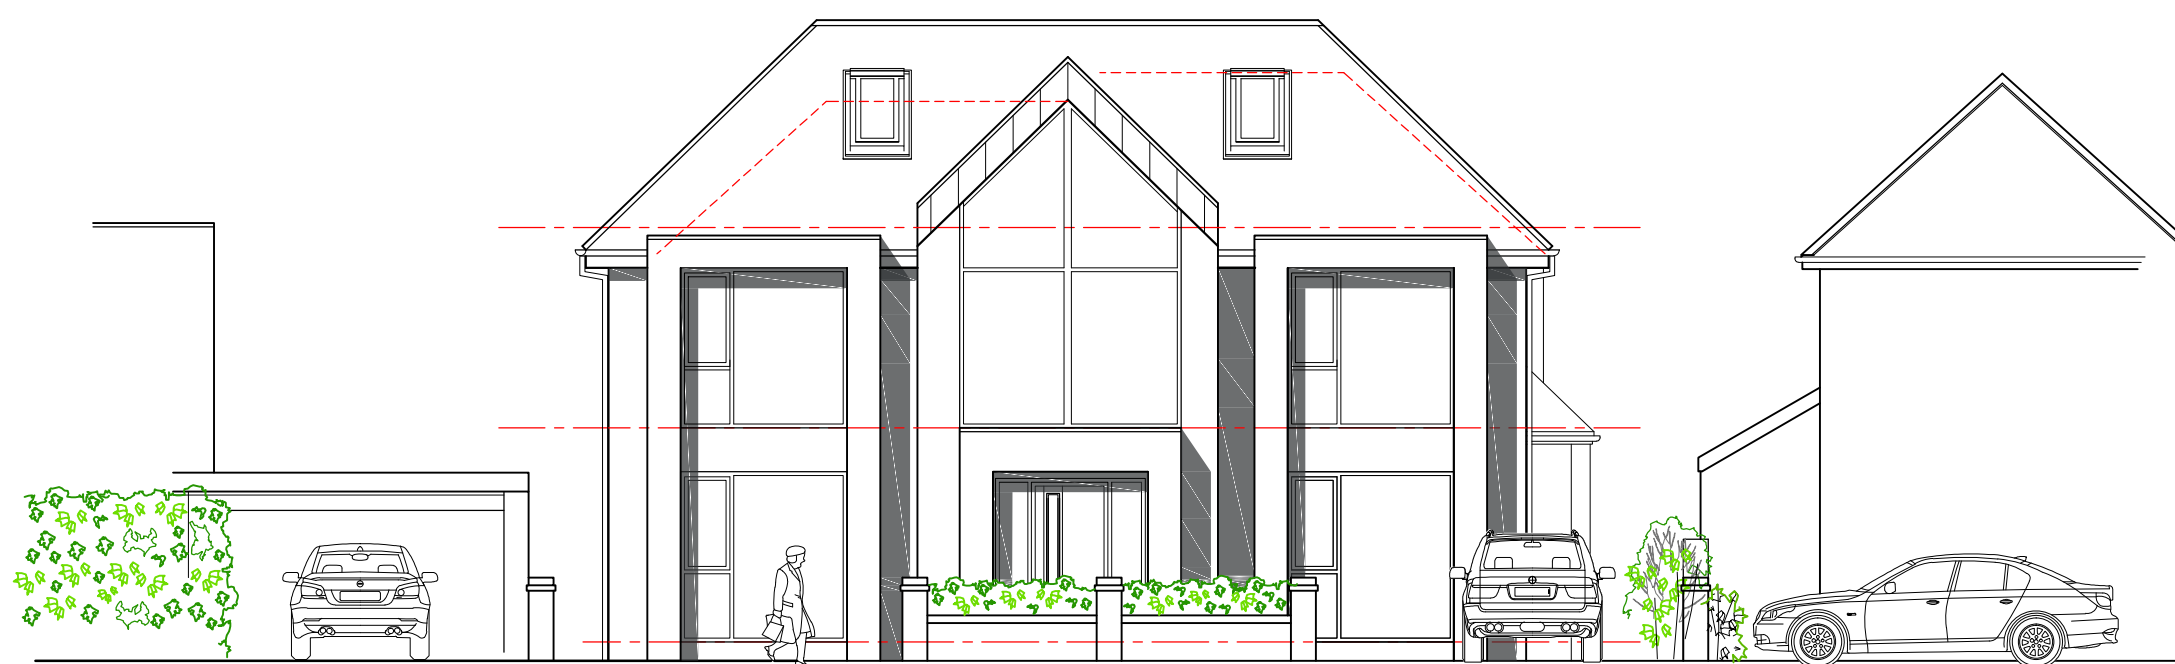


PROPOSED STREET SCENE

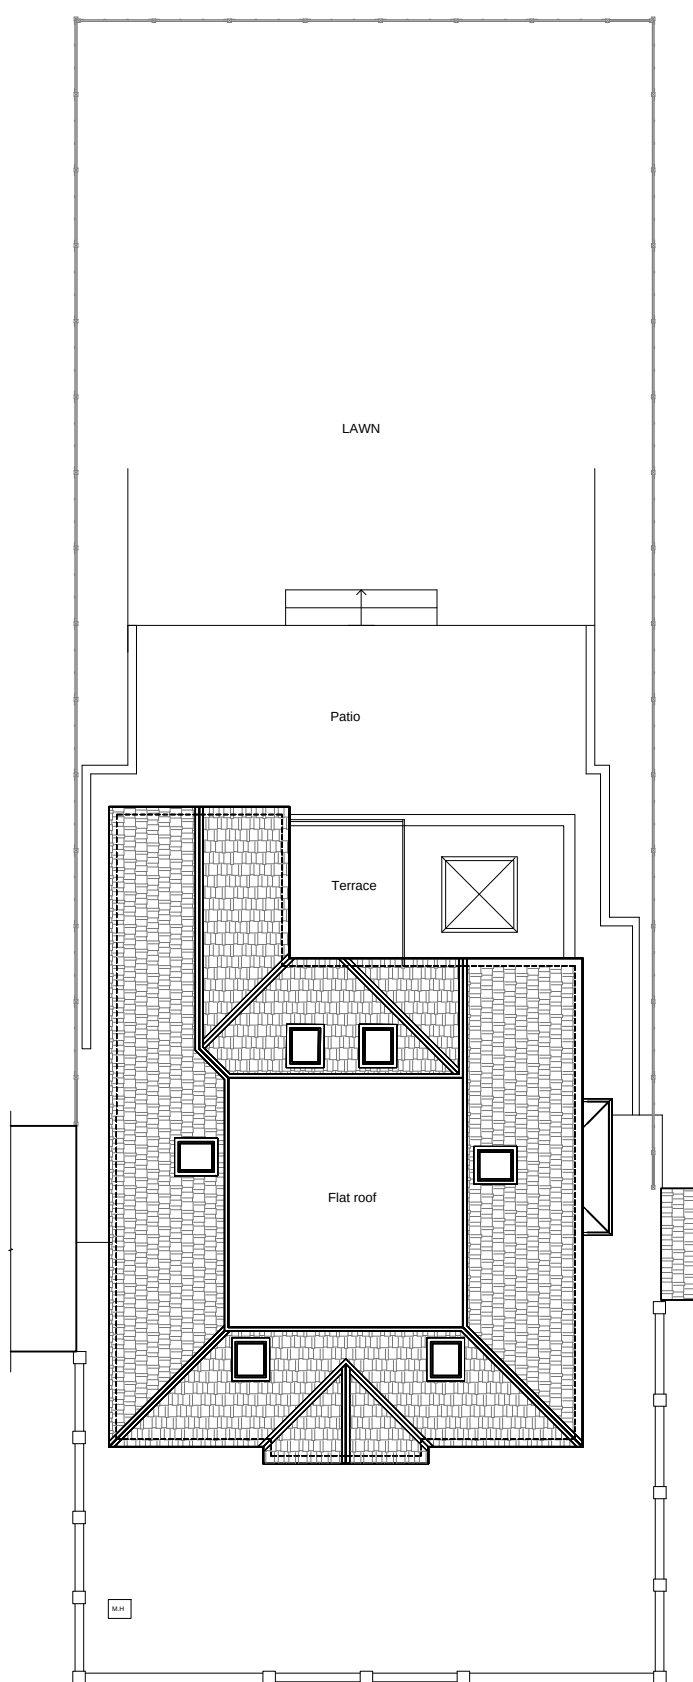


PROPOSED SITE PLAN

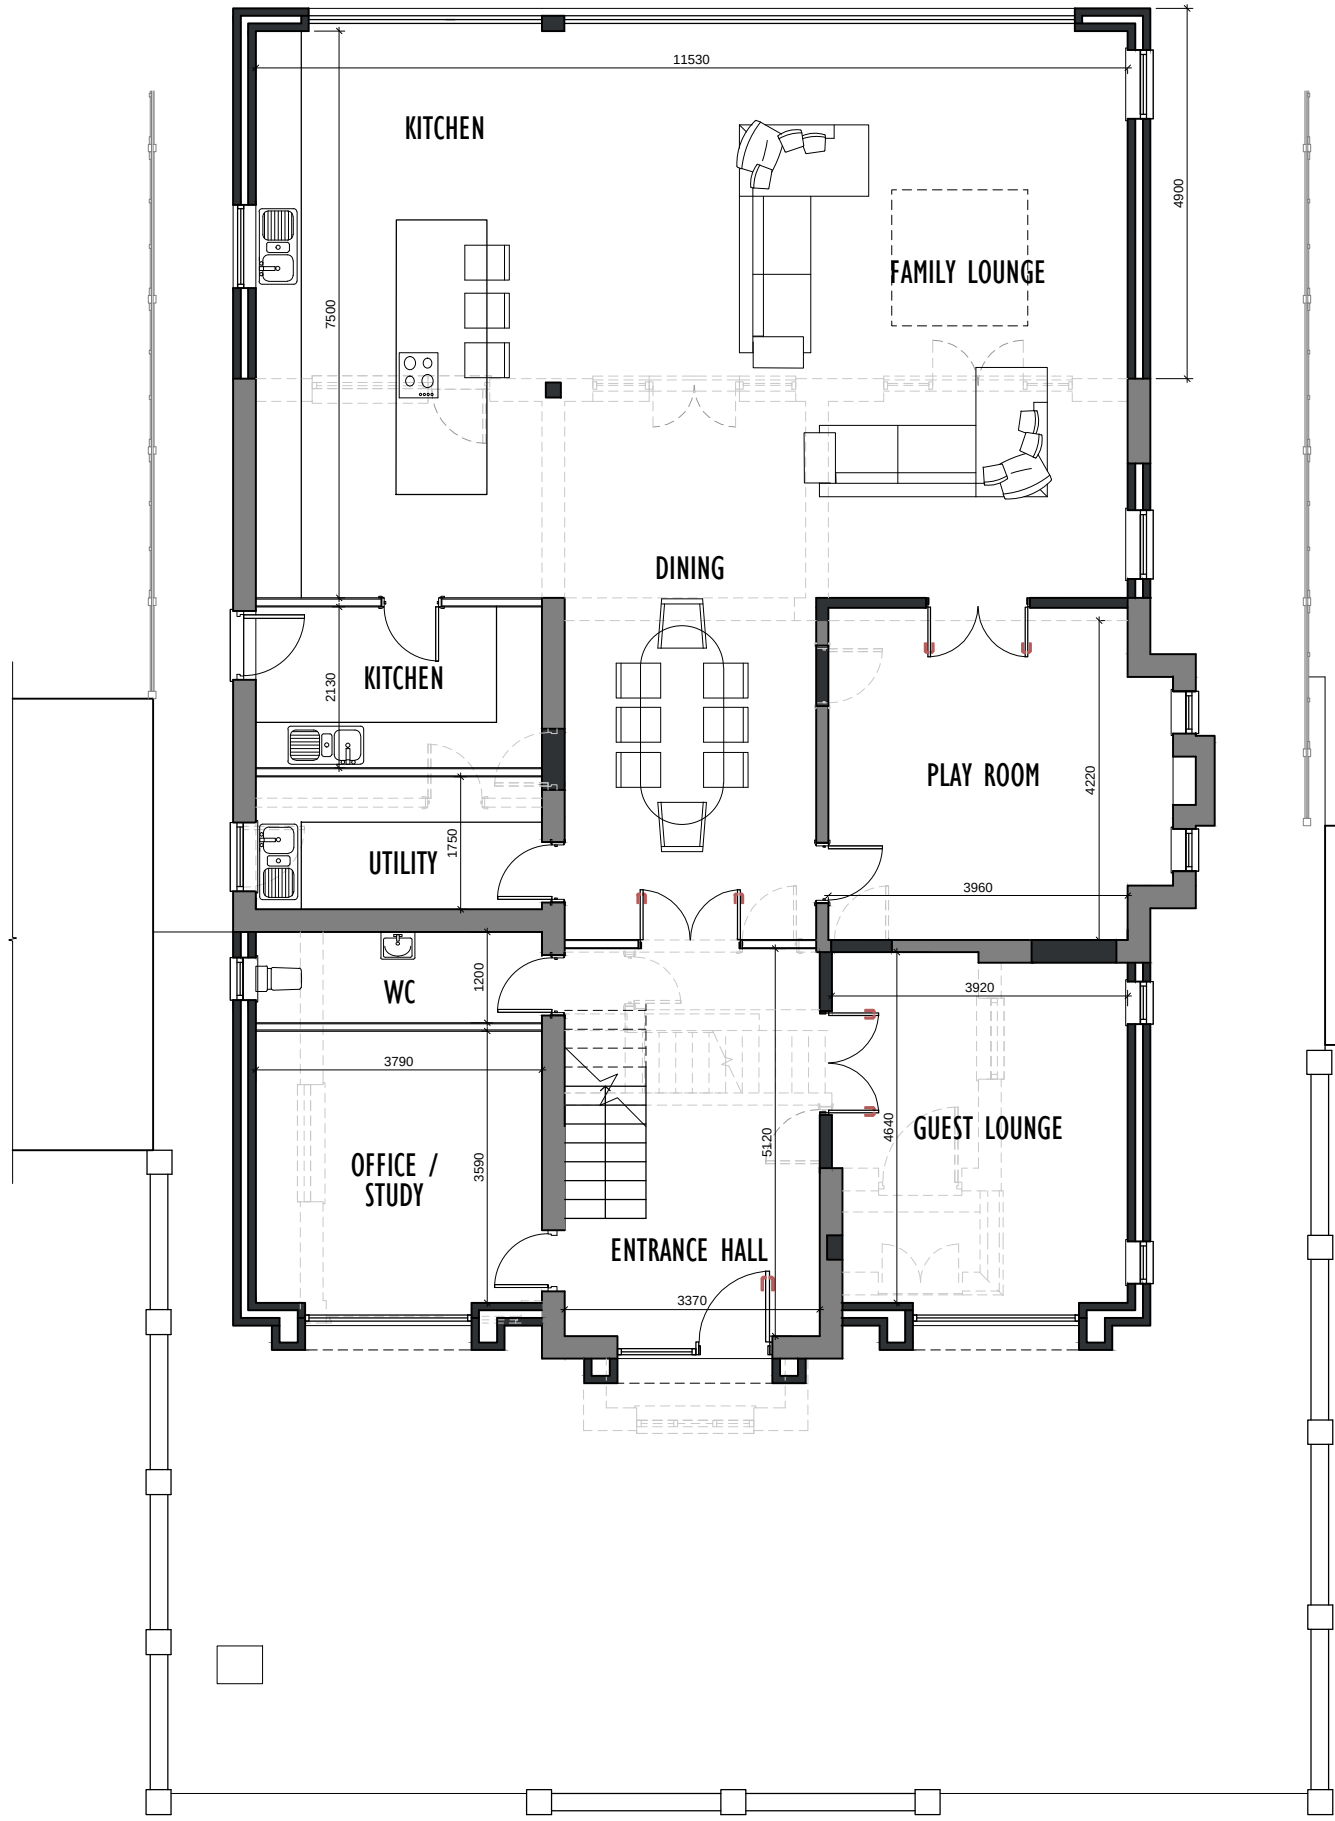

PROPOSED GROUND FLOOR PLAN

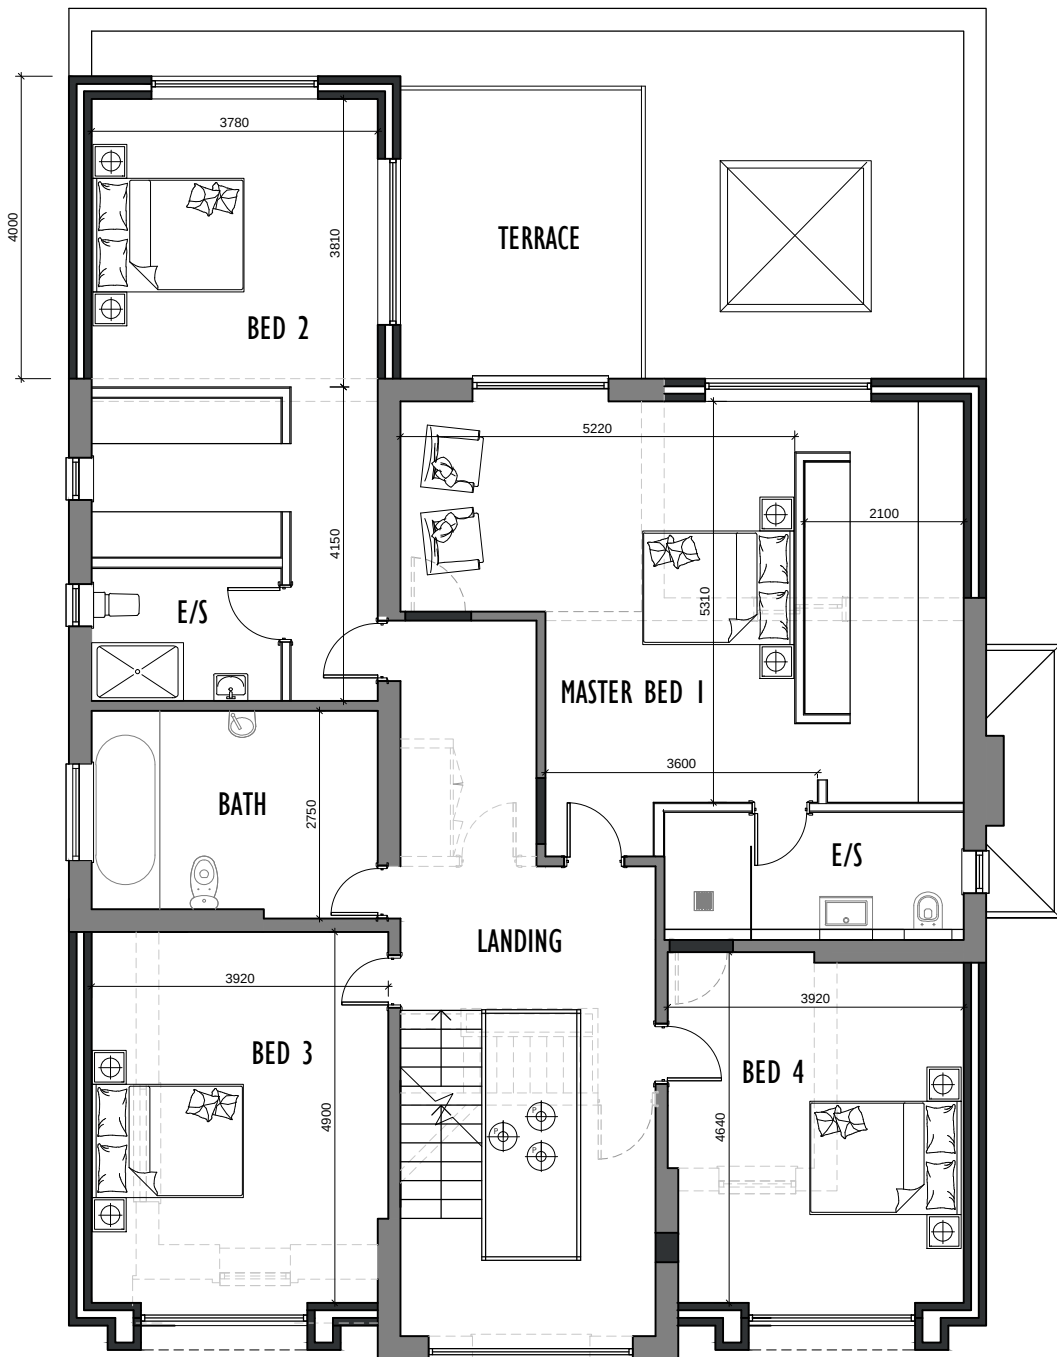

PROPOSED FIRST FLOOR PLAN

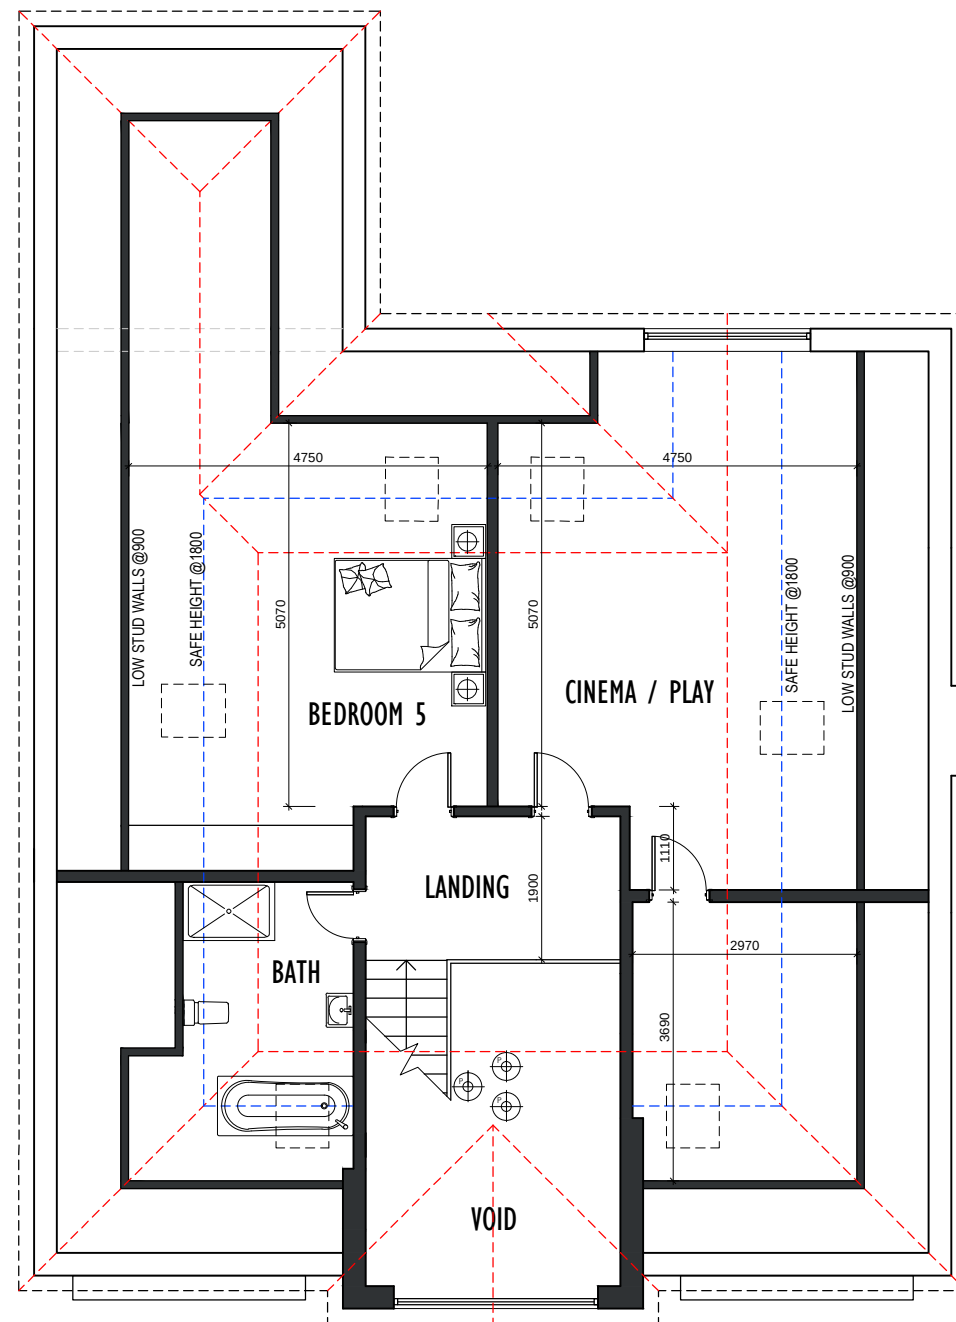

PROPOSED SECOND FLOOR PLAN



Rev.	Date	Description
A		
B		
C		
D		
E		

archirama Architecture & project management Archirama Ltd 3 Park Gate Avenue, Withington, Manchester M20 3BZ Tel: 07976 171 005 email mail@archirama.co.uk	
Client	Mr Usman Ali
Project / Site	3 Sunningdale Avenue Whitefield
Drawing Title Proposed extensions and new roof over property with higher ridge and accomm' within	
Drawn By FR 06/04/2022	Stage Existing
Checked by	Scale 1 : 100@A1
Drawing No PL02	Revision -