


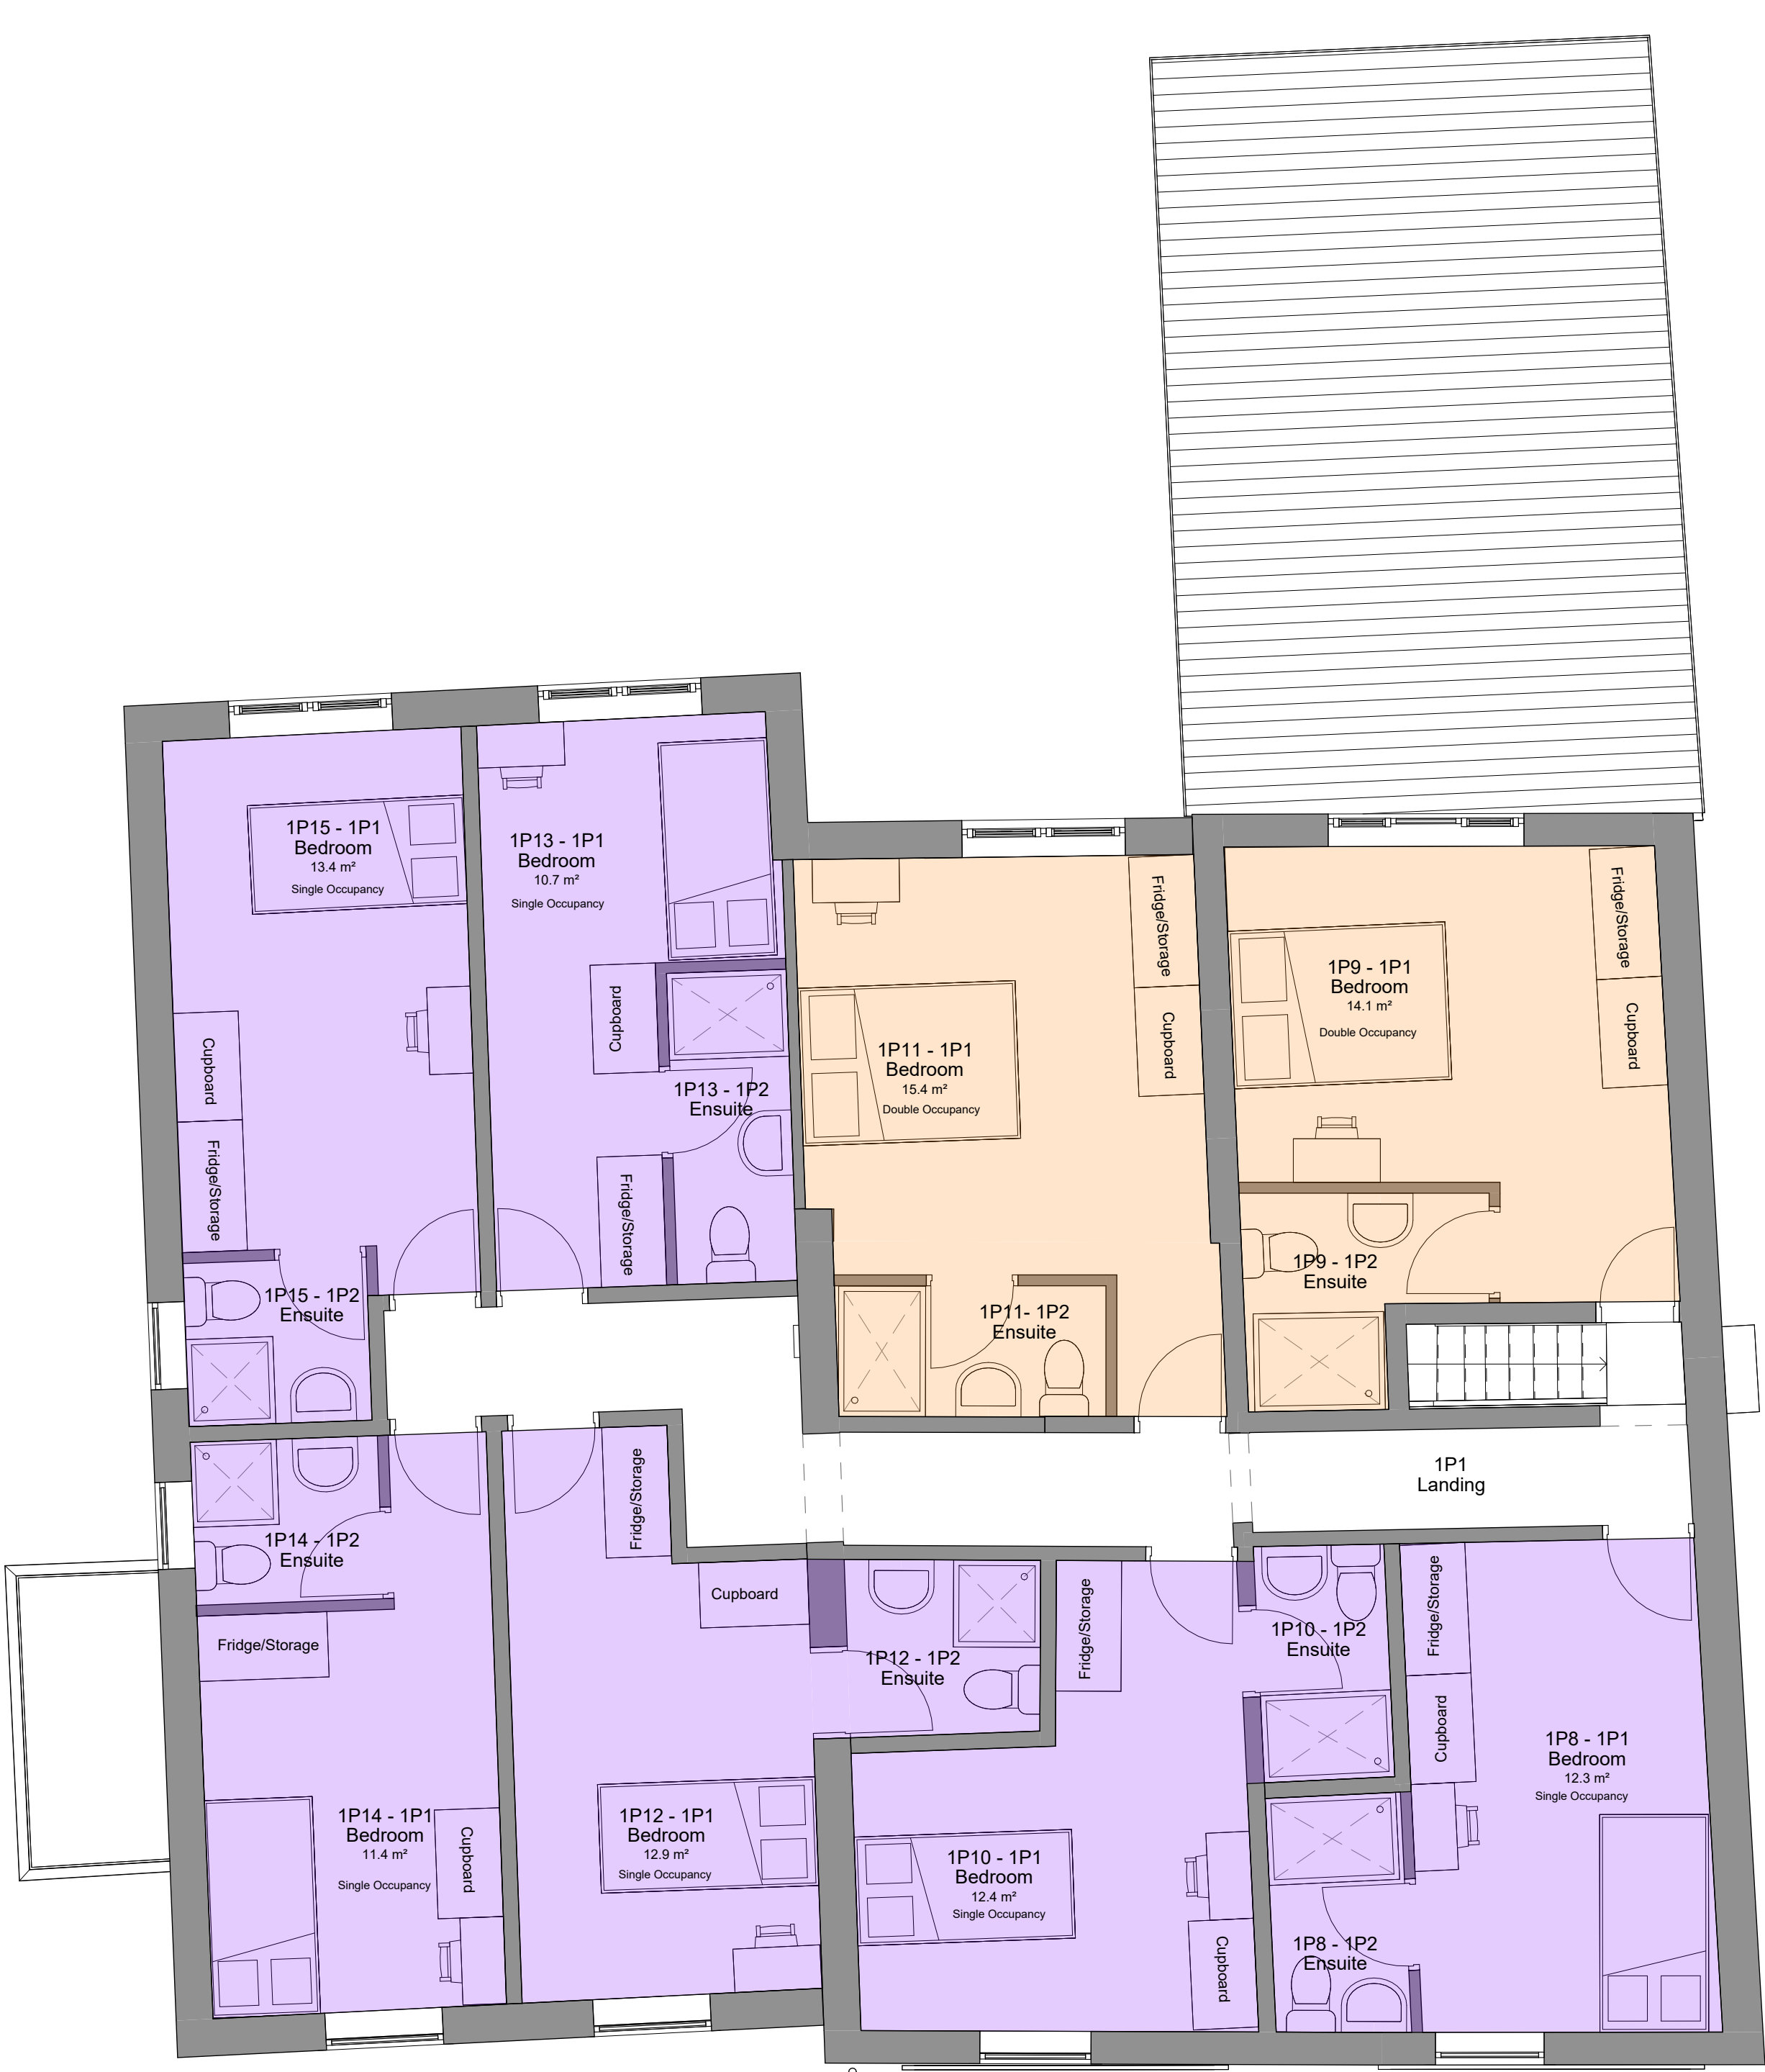

1 Level 0 - Proposed
1 : 50

Where the room is for the sole use of occupier(s)	Number of persons	
	1	2 (cohabiting)
Bedroom	6.5m ²	10.2m ²
Kitchen	4m ²	5m ²
Combined kitchen and living room	11m ²	15m ²
Combined bedroom and kitchen	11m ²	15m ²
Combined bedroom and living room	10m ²	14m ²
Combined bedroom, living room & kitchen	13m ²	20.5m ²

Bury Council Houses in Multiple Occupation Guidance and Amenity Standards

2 Level 1 - Proposed
1 : 50

	Number of persons					
Minimum sizes of other shared rooms	2-3	4	5	6-10	11-15	16+
Kitchen	5m ²	6m ²	7m ²	10.2m ²	13.5m ²	16.5m ²
Living rooms or dining rooms which are additional to kitchen area	8.5m ²	11m ²	11.2m ²	16.7m ²	21m ²	24m ²
Combined kitchen and dining area	10m ²	11.5m ²	11.6m ²	19.5m ²	24m ²	29m ²
Combined Kitchen, living & dining rooms (where bedrooms are less than 10.2m ²)	13.5m ²	17m ²	18.2m ²	26.9m ²	34.5m ²	40.5m ²

Kitchen facilities will include the following, in accordance with the 1:5 ratio outlined in the Bury Council Houses in Multiple Occupation Guidance and Amenity Standards document:

- 4 sinks (dishwasher)
- 4 four-ring hobs
- 4 ovens

Wash hand basins in ensuites to be at minimum size of 380mm x 240mm and depth of 130mm

Each bedrooms will serve as a combined bedroom and living room, in compliance with Bury Council's HMO guidelines

All proposed habitable rooms are in compliance with the Bury Council Houses in Multiple Occupation Guidance and Amenity Standards document.


Key

- 1 Bed/ 1 Person
- 1/Bed/ 2 Person
- Kitchen/ Dining

Total - 15 Bedrooms/
18 Perons HMO

	Bedroom (excluding ensuite)	Ensuite	Combined
Bedroom 1	12.0m ²	3.1m ²	15.4m ²
Bedroom 2	12m ²	2.8m ²	15.0m ²
Bedroom 3	13.3m ²	3.6m ²	17.3m ²
Bedroom 4	10.2m ²	3.0m ²	13.4m ²
Bedroom 5	10.8m ²	2.4m ²	13.6m ²
Bedroom 6	10.0m ²	2.6m ²	13.0m ²
Bedroom 7	15.9m ²	2.6m ²	18.8m ²
Bedroom 8	12.3m ²	2.7m ²	15.2m ²
Bedroom 9	14.1m ²	3.5m ²	17.9m ²
Bedroom 10	12.4m ²	2.5m ²	15.2m ²
Bedroom 11	15.4m ²	2.9m ²	18.4m ²
Bedroom 12	12.9m ²	2.8m ²	16.3m ²
Bedroom 13	10.7m ²	3.1m ²	16.1m ²
Bedroom 14	11.4m ²	2.5m ²	14.3m ²
Bedroom 15	13.4m ²	2.5m ²	16.1m ²

A fire risk assessment is to be provided, in compliance with HMO licensing and the Fire Safety Order 2005, prior to the construction phase.

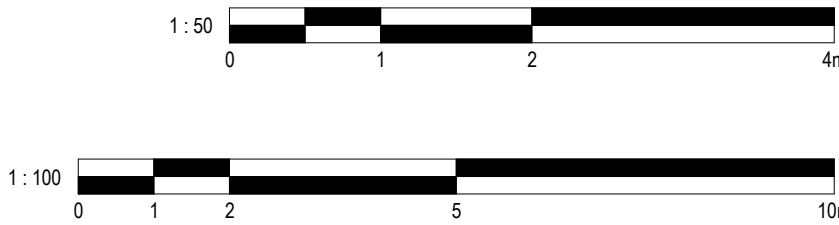

3	Revised - Site Plan	13/11/2025	JB
2	Planning - Revised Plans	27/08/2025	JB
1	Revised Plans	08/05/2025	JB
No.	Description	Date	Initial

Morning Star, 25 Thomas Street, Radcliffe

Proposed Plans

DESIGN

DRAWN BY	DATE	SCALE (@ A1)
JB	19/02/2025	1 : 50

PROJECT NUMBER	DRAWING NUMBER	REV
GSS24124.2	003A	3

GOLD SKETCH
S T U D I O S
www.goldsketch.co.uk info@goldsketch.co.uk 0161 792 9595

NOTES:
© COPYRIGHT - ALL RIGHTS RESERVED.
THIS DRAWING AND ANY PART THEREOF MAY NOT BE REPRODUCED OR TRANSMITTED IN ANY FORM OR BY ANY MEANS, ELECTRONIC OR MECHANICAL, WITHOUT PERMISSION IN WRITING FROM GOLD SKETCH STUDIO.
DRAWING TO BE USED FOR THE STATUS INDICATED ONLY.
ALL DIMENSIONS AND SETTING OUT SHALL BE AS SHOWN AND CONFIRMED ON SITE. ANY DISCREPANCIES TO BE REPORTED TO THE ARCHITECT IMMEDIATELY UPON DISCOVERY.
THIS DRAWING IS THE PROPERTY OF GOLD SKETCH STUDIO. IT IS TO BE USED IN CONNECTION WITH THE PROJECT ONLY AND IS NOT TO BE REPRODUCED OR TRANSMITTED IN ANY FORM OR BY ANY MEANS, ELECTRONIC OR MECHANICAL, WITHOUT PERMISSION IN WRITING FROM GOLD SKETCH STUDIO.
ALL DIMENSIONS ON THIS DRAWING ARE IN MILLIMETERS UNLESS OTHERWISE STATED.