


THE BUILDER MUST CHECK THE SITE AND THE APPROVED DRAWINGS BEFORE COMMENCING THE WORKS AND MUST TAKE ANY WORKING MEASUREMENTS AS NECESSARY.ANY DISCREPANCY IN THE DRAWING MUST BE REPORTED TO THE CLIENT .

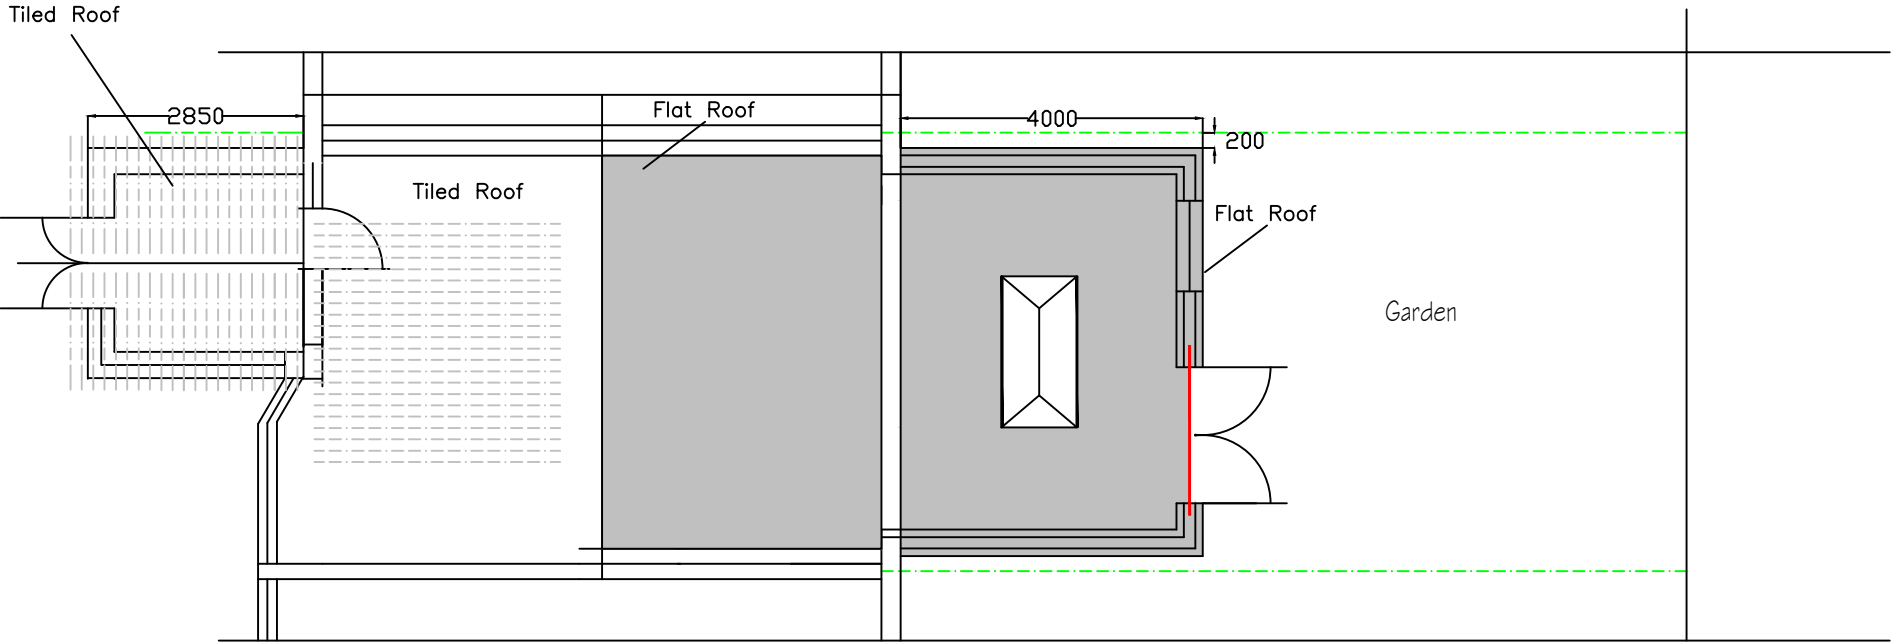

Roof Plan

Date	Rev	Description

HS

Engineering Design Services Ltd

428 Cheetham Hill Road Cheetham Manchester

M8 9LE. UK 01617956385,07940197 333



project title	Proposed ground floor , ground floor extension to the front porch including a dormer at the rear of the building to create habitable rooms.		
client	Miss Iffet Asghar		
dwg. title	Proposed Roof Plan		
dwg.no.	sheet no.	scale.	job no.
10		1:100 @ A3	

112 Horne Street Bury BL9 9HS

drawn by.	checked by.	approved by.	date
TZ			May 2025