



GROUND FLOOR PLAN AS PROPOSED

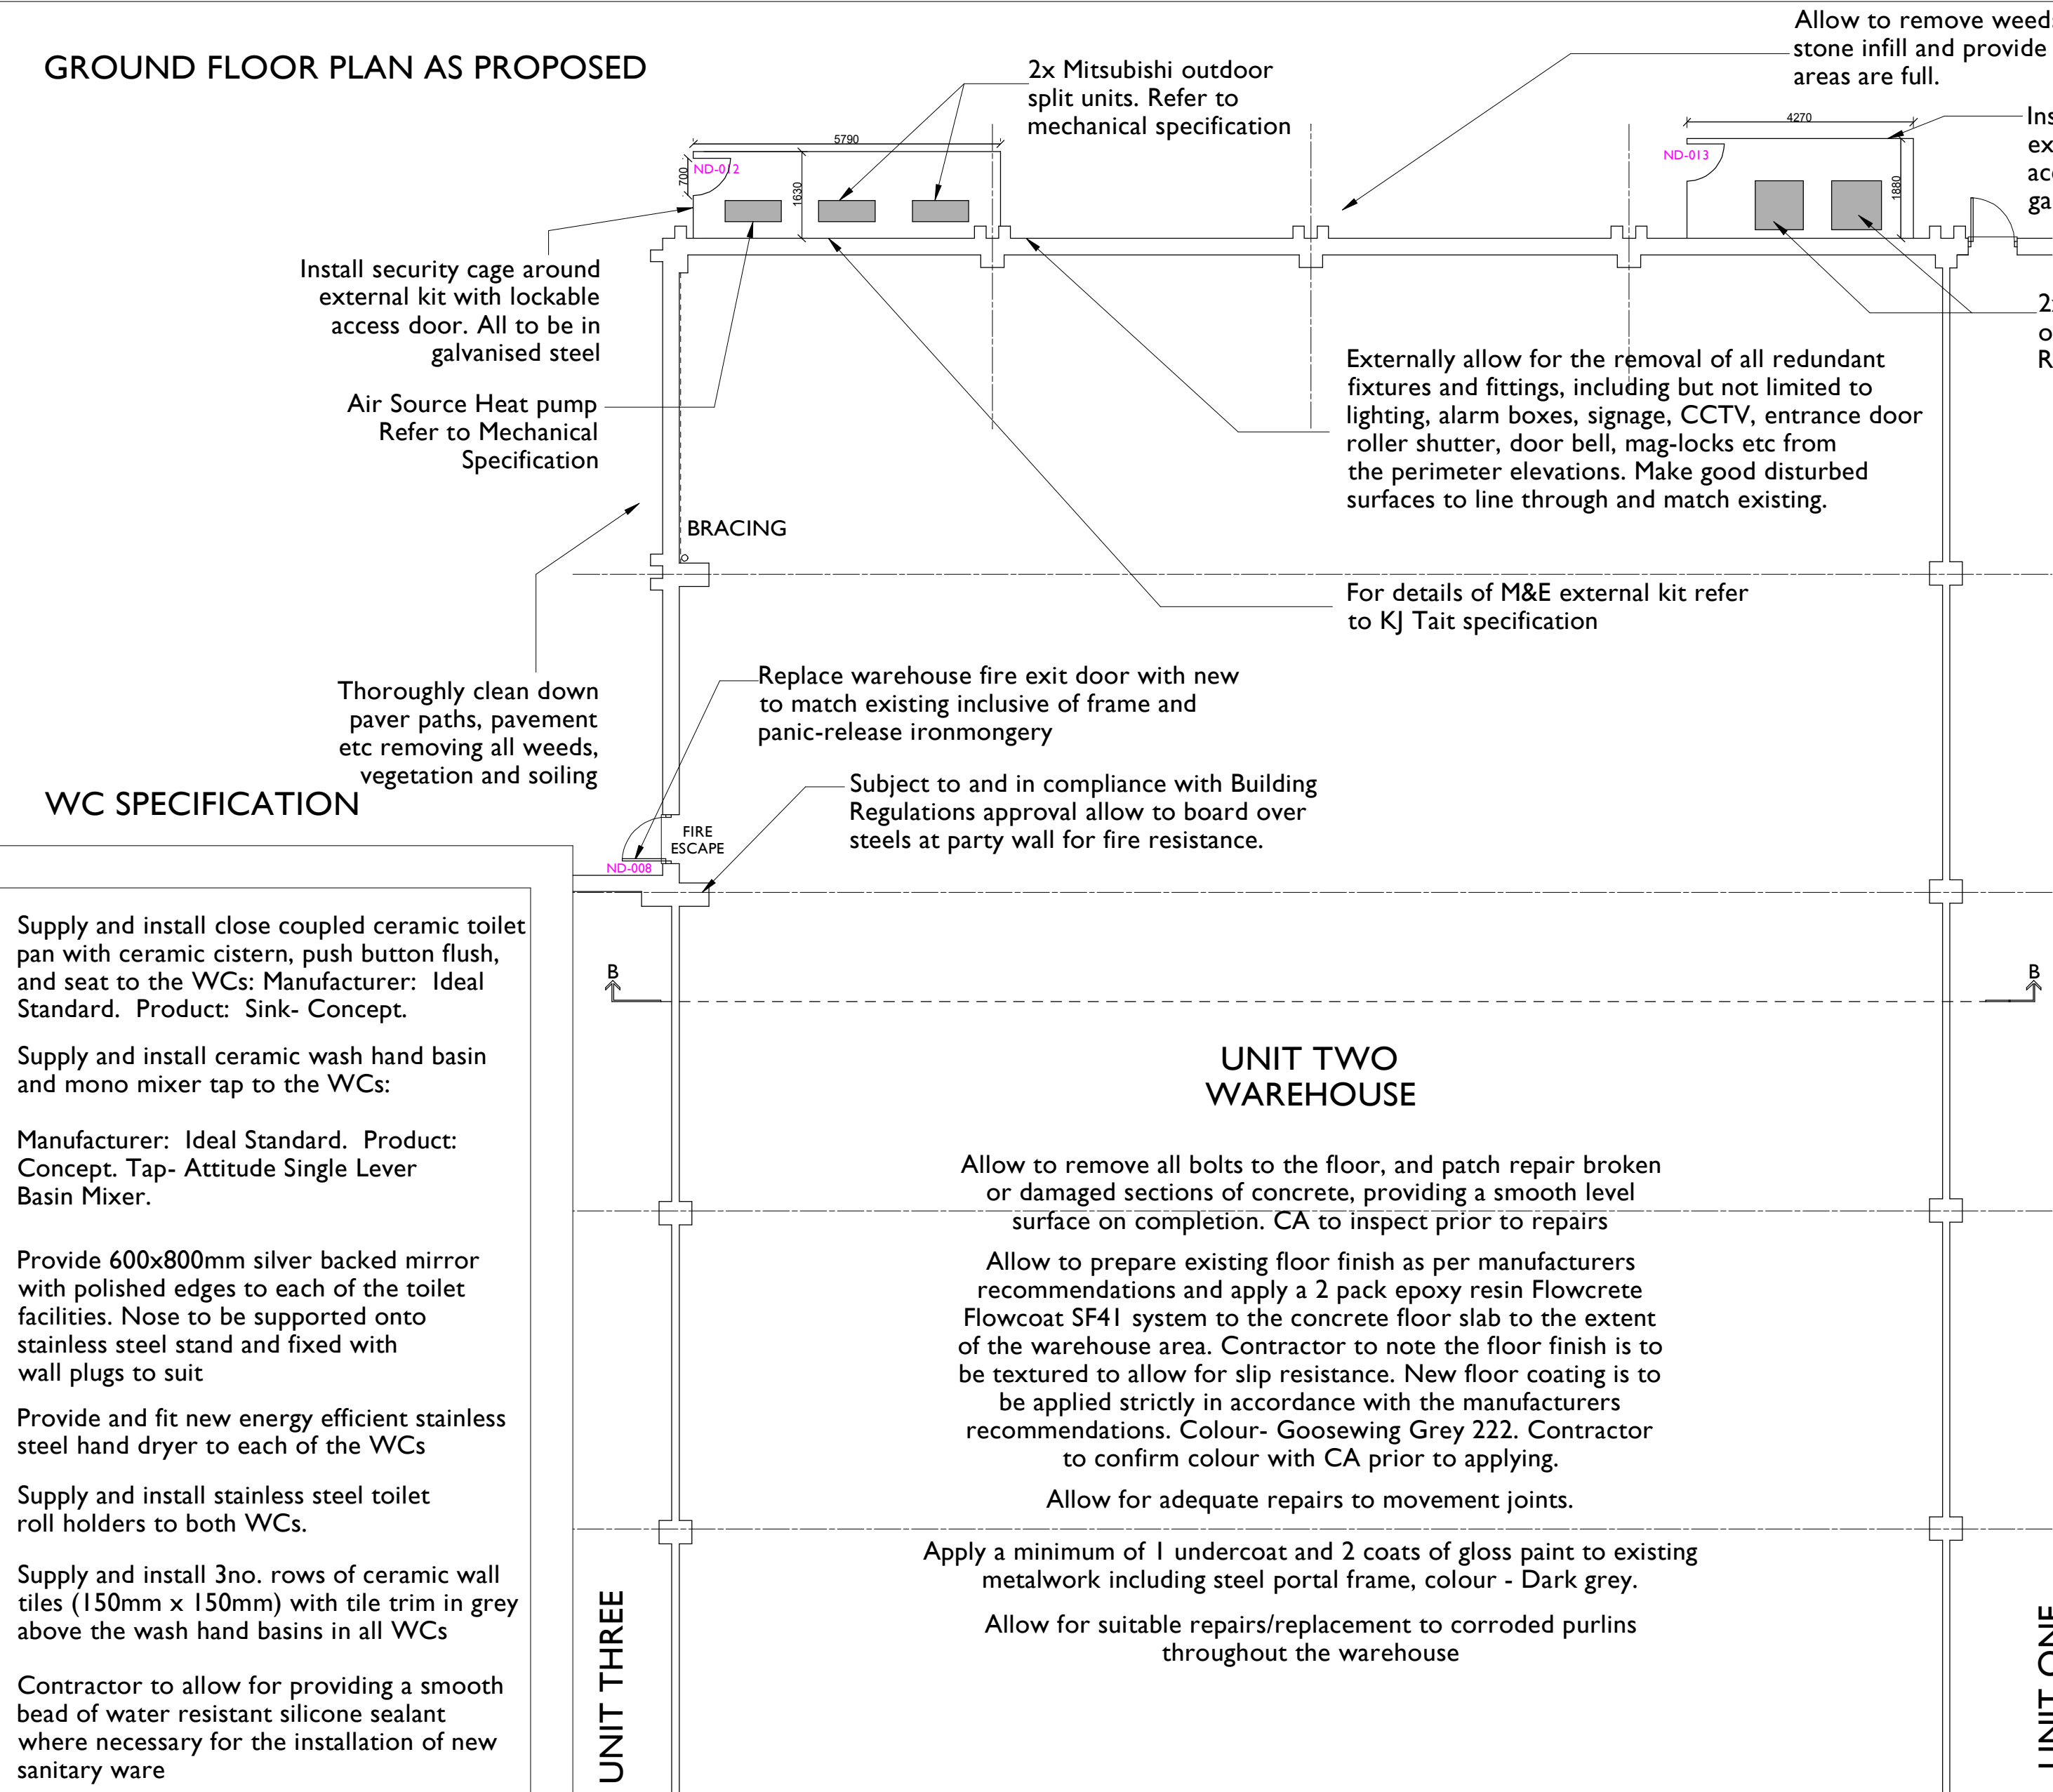

FIRST FLOOR PLAN AS PROPOSED

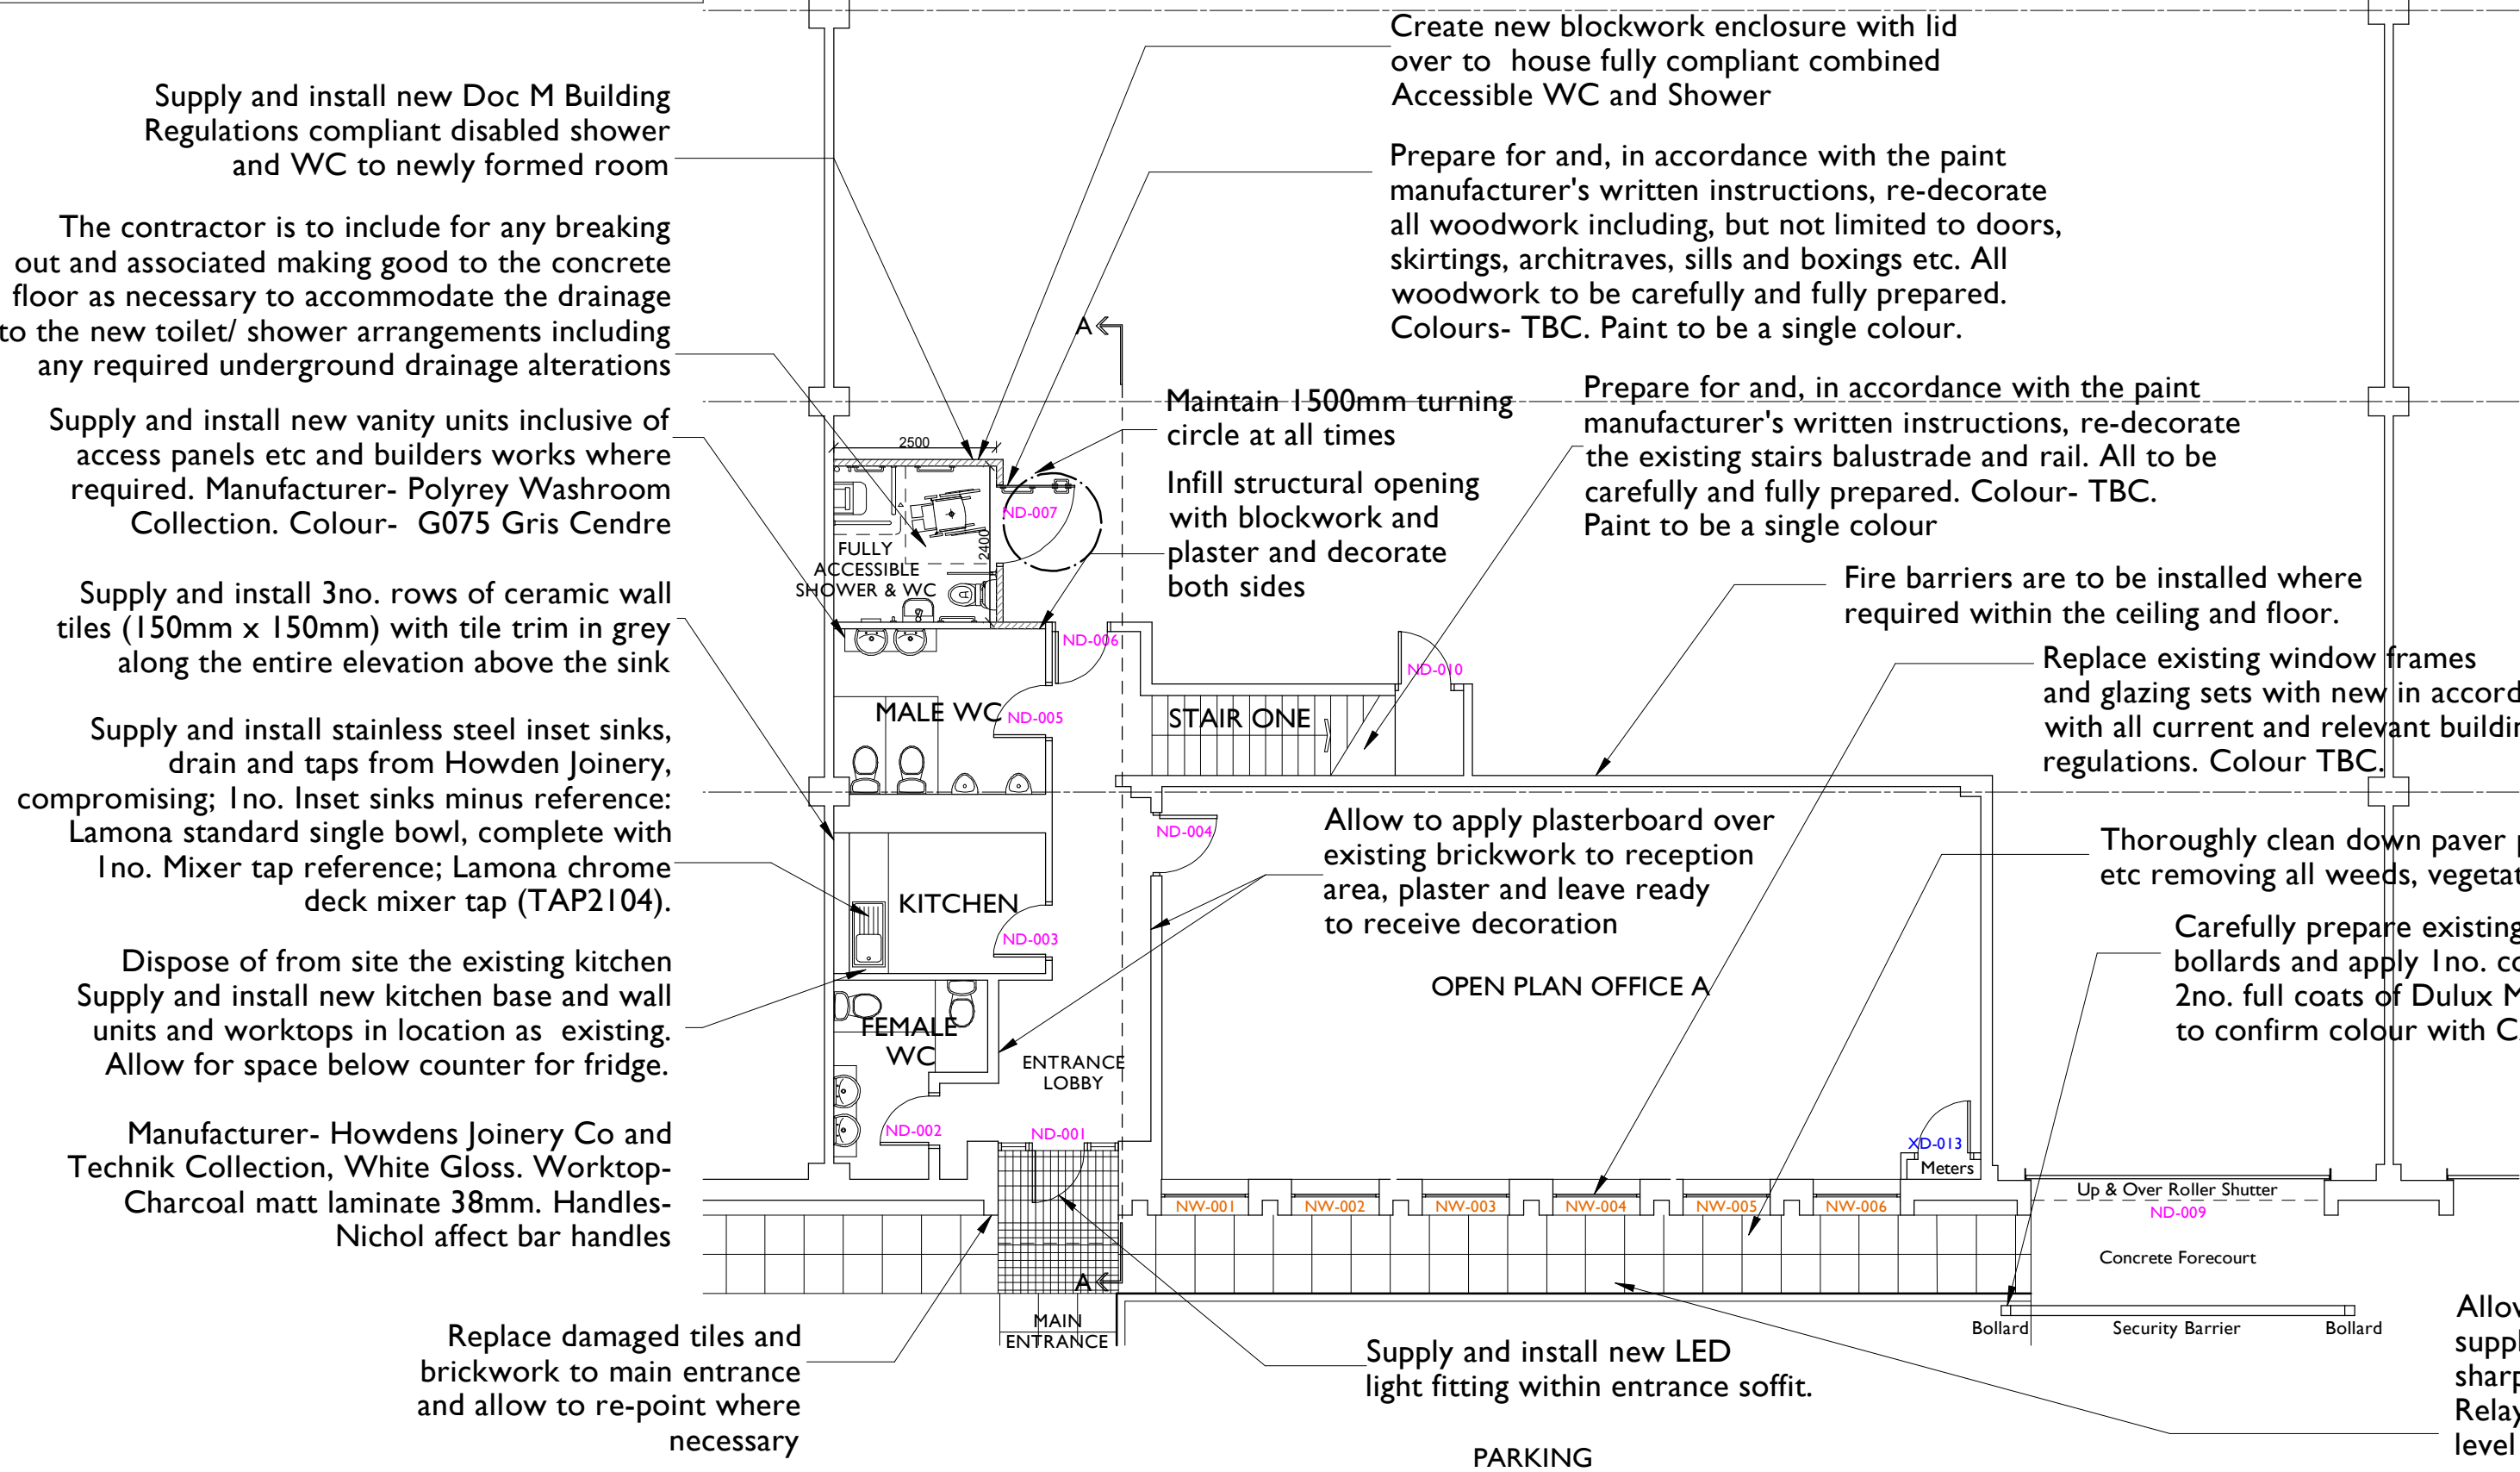

COPYRIGHT IN THIS DRAWING REMAINS WITH KITSON ARCHITECTURE LIMITED		
DO NOT SCALE TO ASCERTAIN DIMENSIONS		
Rev.	Description	Date
A	External M&E kit shown on South Elevation	03.04.23

Client JLL for Abrdn	
Project UNIT TWO, PARK 17, WHITEFIELD MANCHESTER, M45 8FJ	
Drawing Title PLANS AS PROPOSED	
Drawing Number 533-060	Revision A
Status PLANNING	Author EMAK
Scale @ A1 1: 100	Date 09 03 2023