



THE BUILDER MUST CHECK THE SITE AND THE APPROVED DRAWINGS BEFORE COMMENCING THE WORKS AND MUST TAKE ANY WORKING MEASUREMENTS AS NECESSARY.ANY DISCREPANCY IN THE DRAWING MUST BE REPORTED TO THE CLIENT .

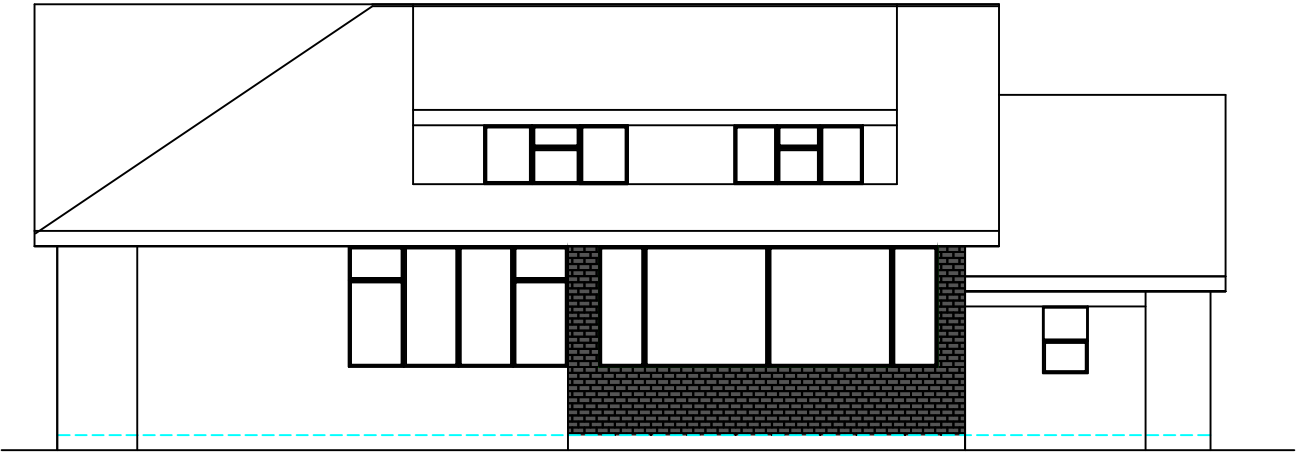

Rear Elevation

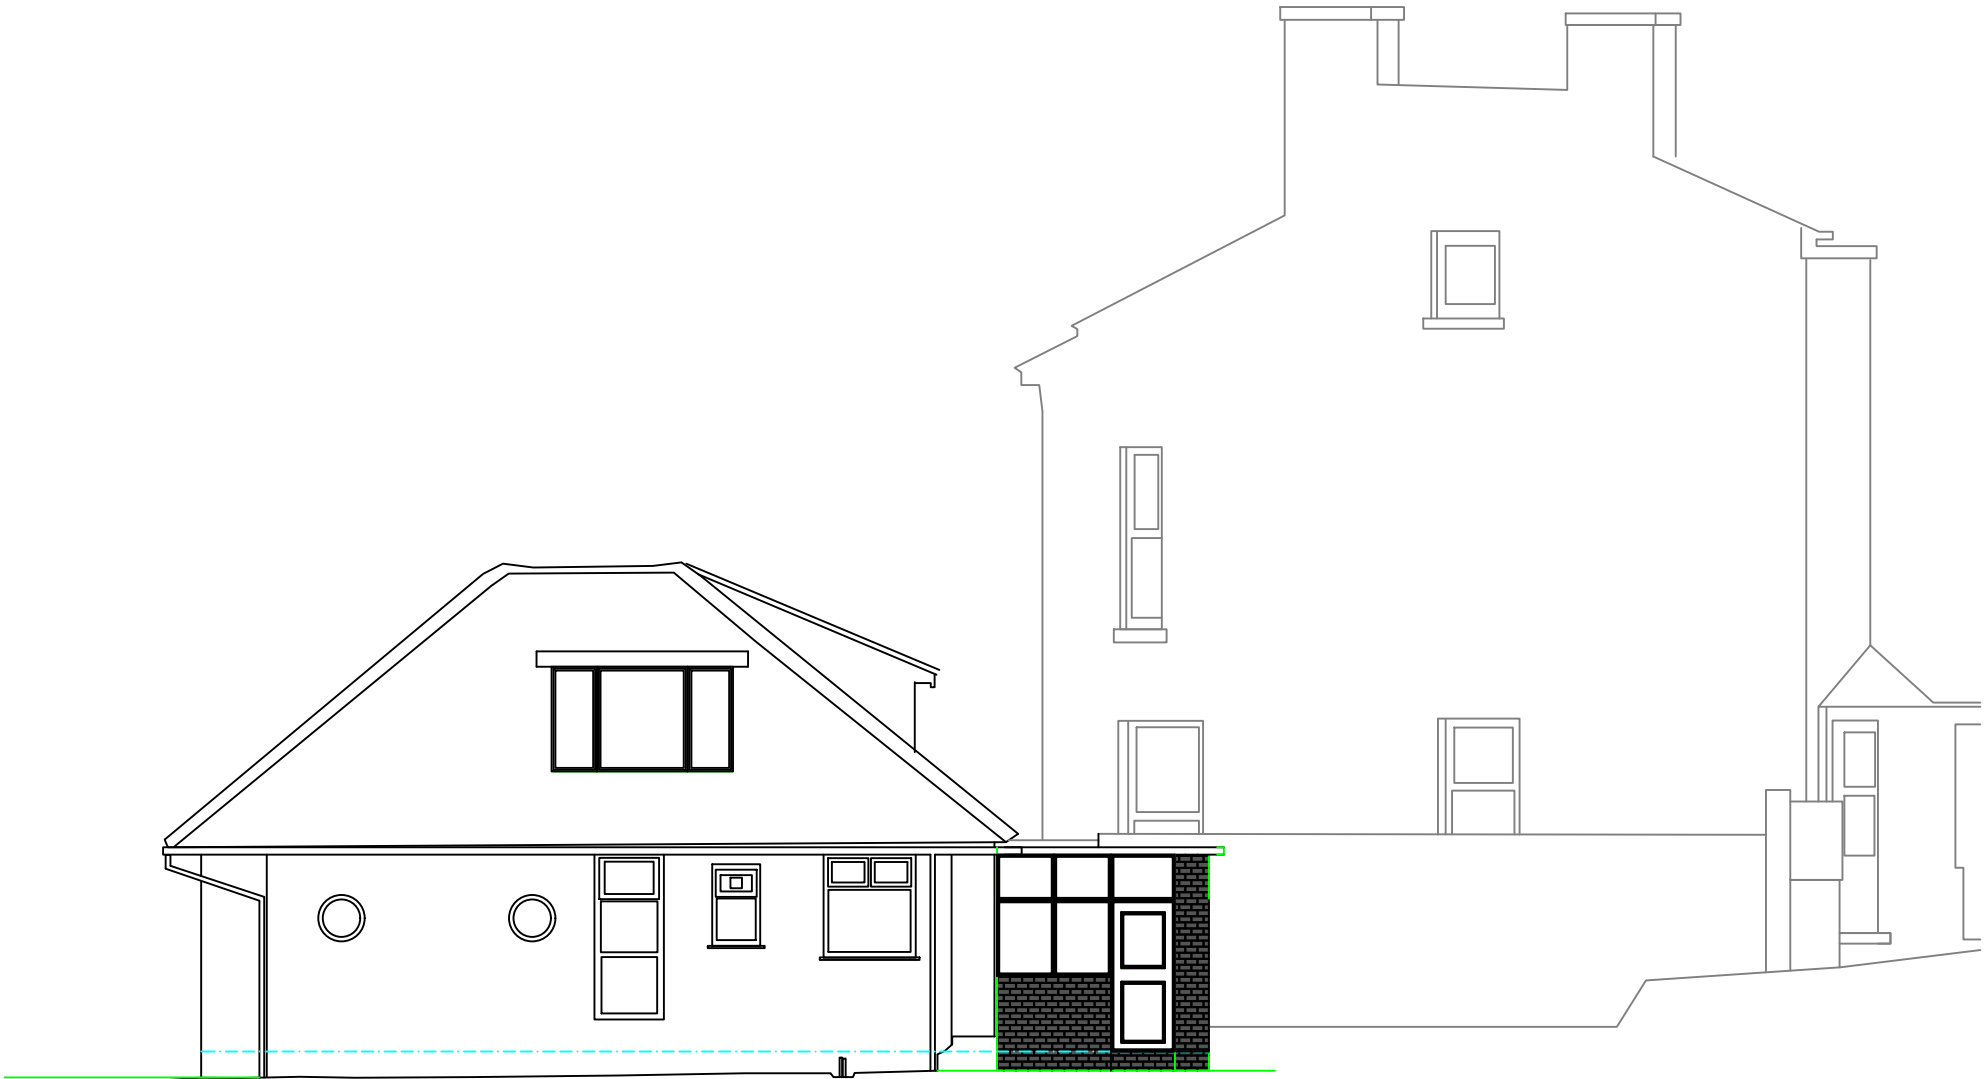

Side Elevation

|   |   |              |          |
|---|---|--------------|----------|
|   |   |              |          |
| Date   | Rev   | Description  |          |
| 25.1.23   | A   | Description  |          |
| 30.1.23   | B   | Description  |          |
|   |   |              |          |
| <div><div><div>H S H</div><div>Engineering Design Services<br/>428 Cheetham Hill Road Cheetham Manchester<br/>M8 9LE. UK 0161 7956385,07940197 333</div></div><div></div></div> |   |              |          |
| project title   | Proposed construction of a front dormer including front & rear single storey extension to a bungalow to form a habitable room. |              |          |
| client   | Dr Rehana Rehman   |              |          |
| dwg. title   | Proposed Plan & Elevations   |              |          |
| dwg.no.   | sheet no.   | scale.       | job no.  |
| 008B   |   | 1:100 ● A3   |          |
| 1 Prestwich Park Road M25 9PF   |   |              |          |
| drawn by.   | checked by.   | approved by. | date     |
| TZ   |   |              | Feb 2021 |