



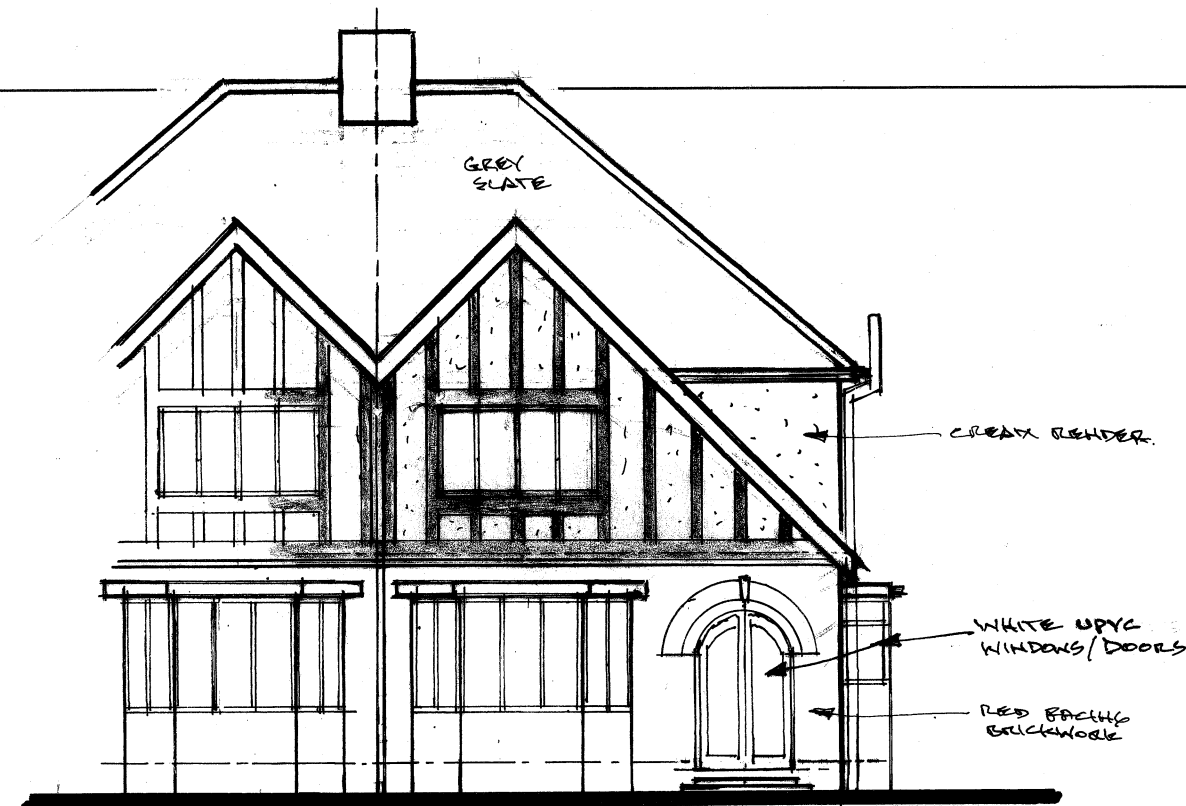


FRONT ELEVATION. 1:100




SIDE ELEVATION.

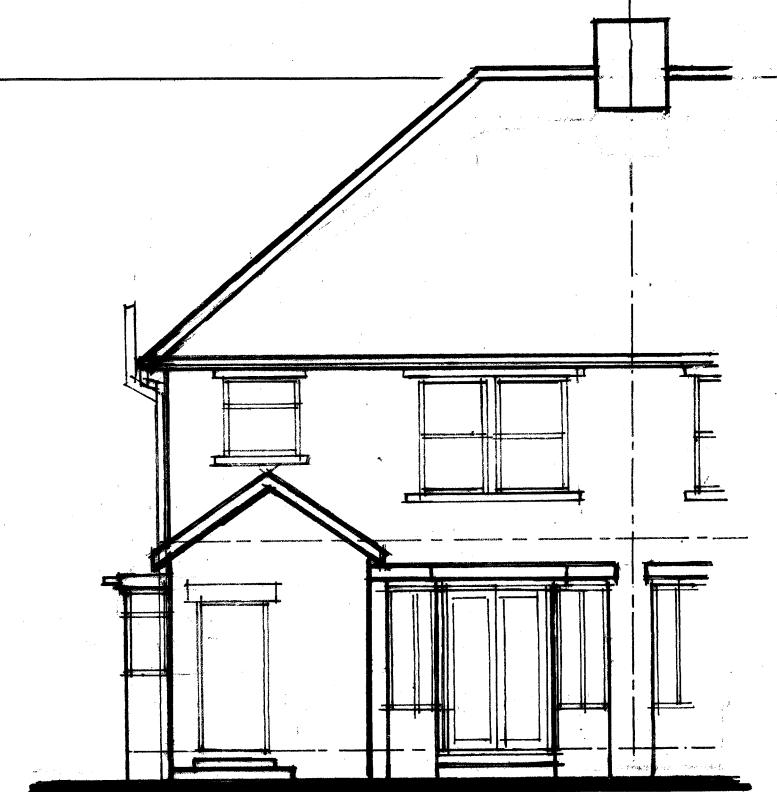


REAR ELEVATION.

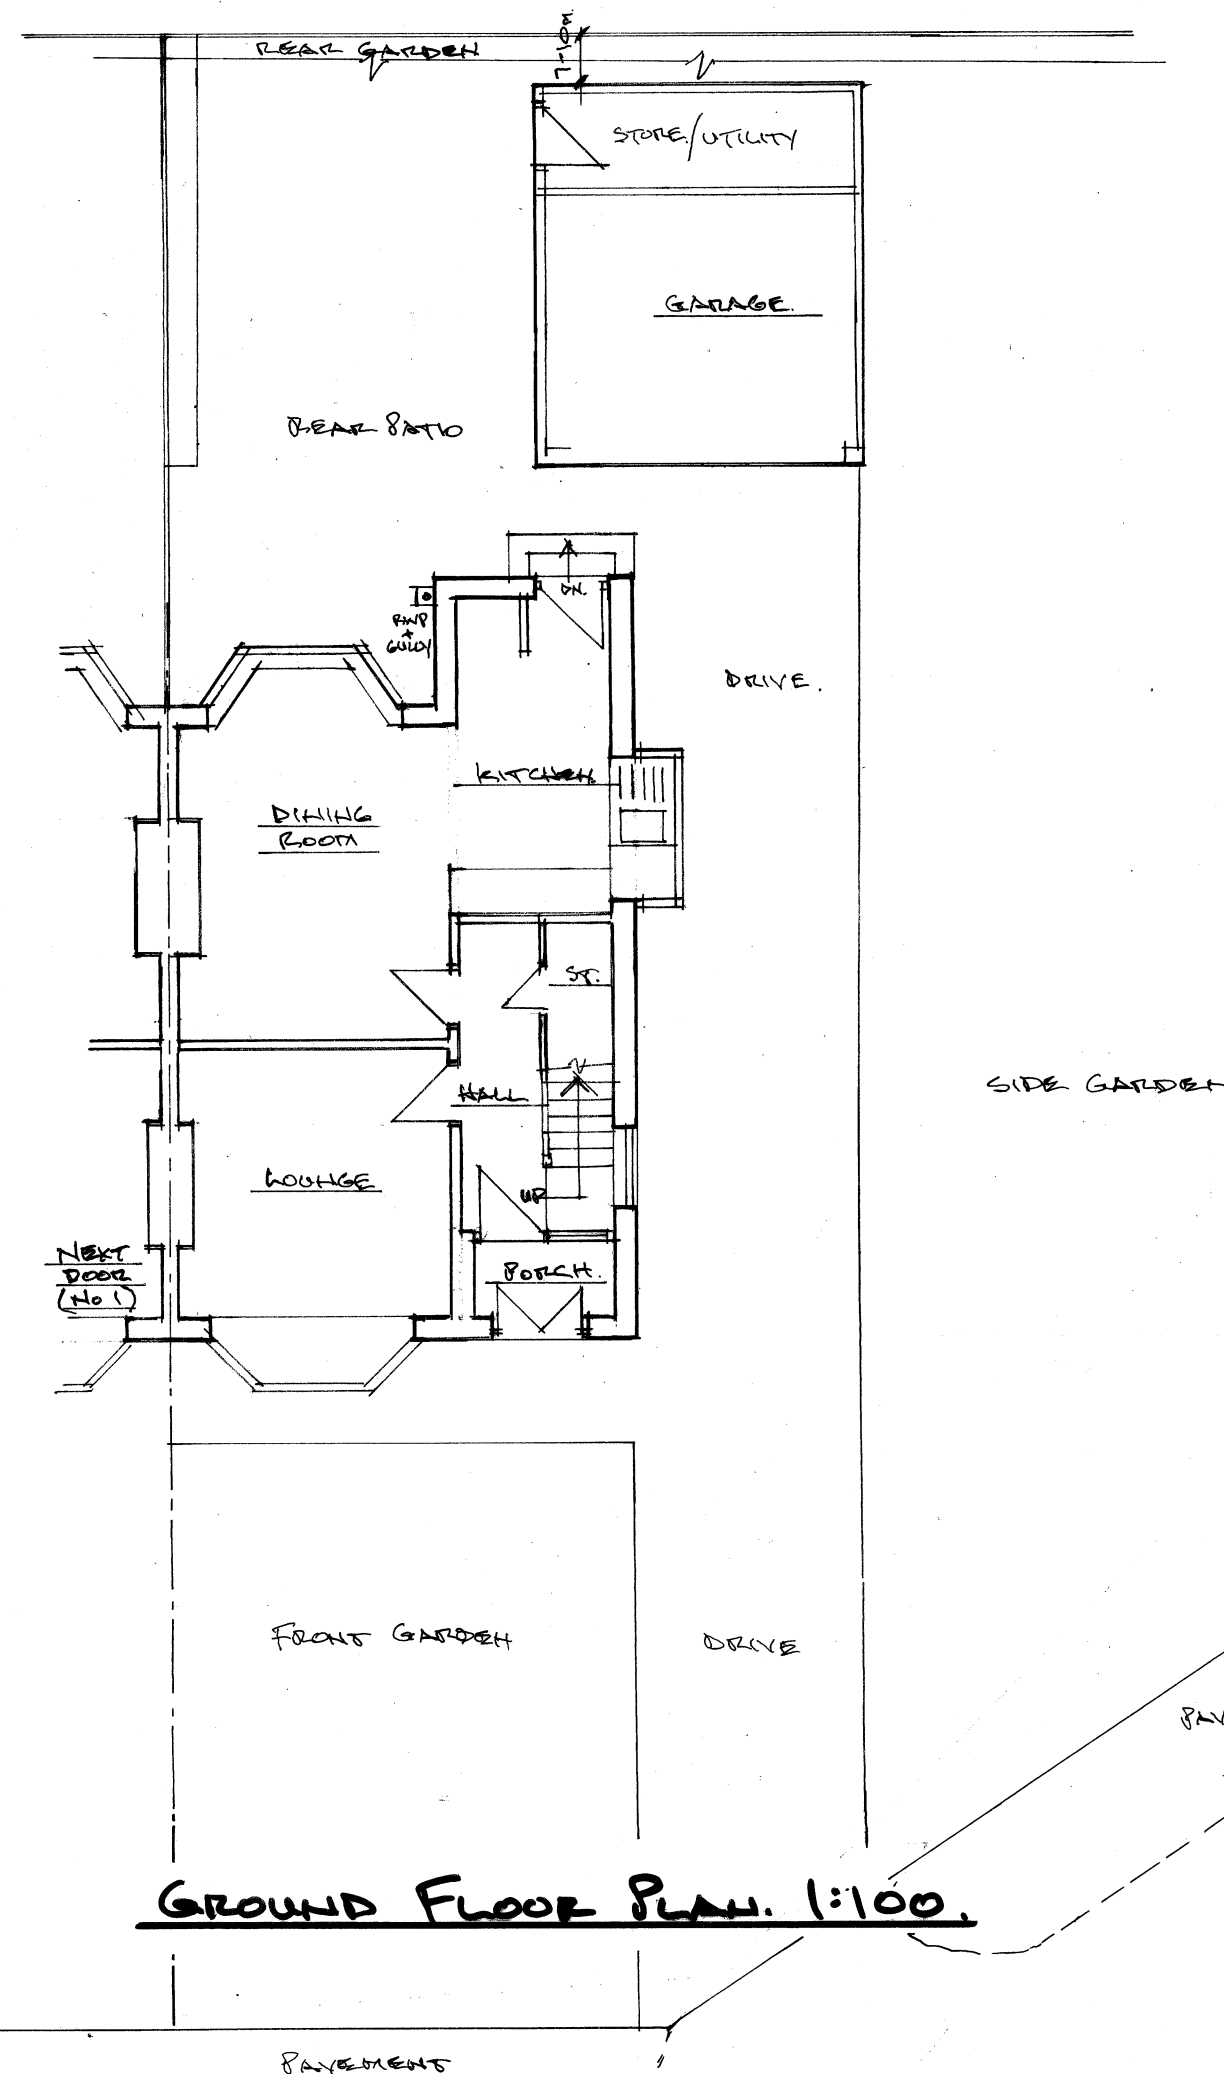


GROUND FLOOR PLAN. 1:100.

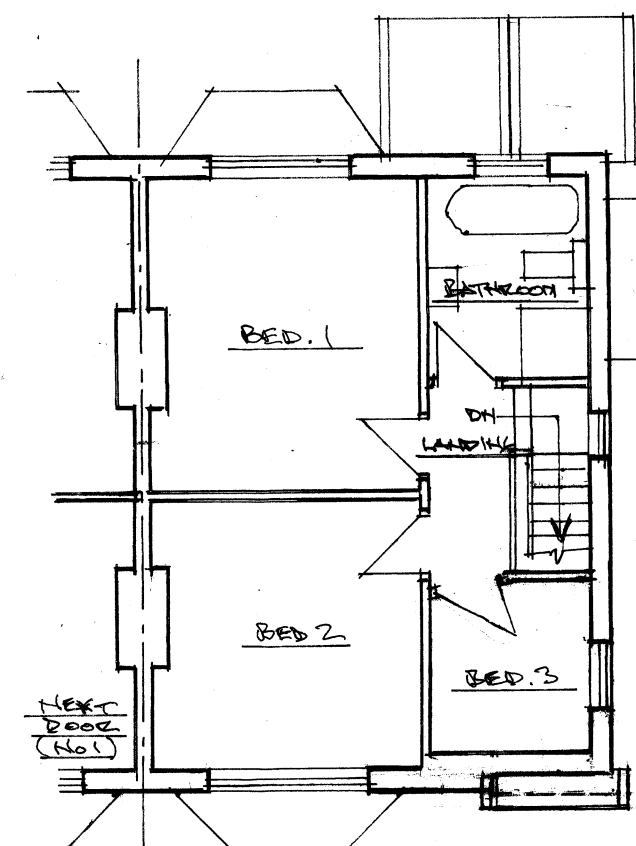


FIRST FLOOR PLAN.

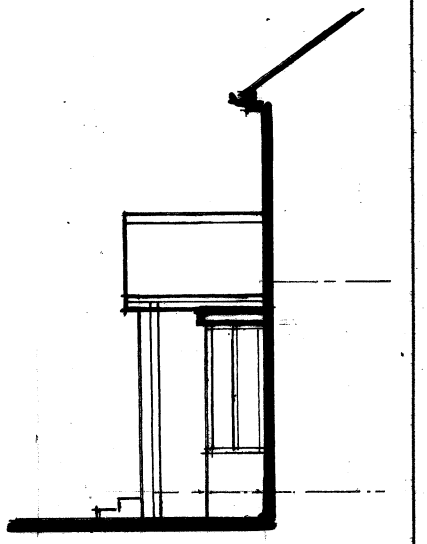

REAR SIDE ELEV.

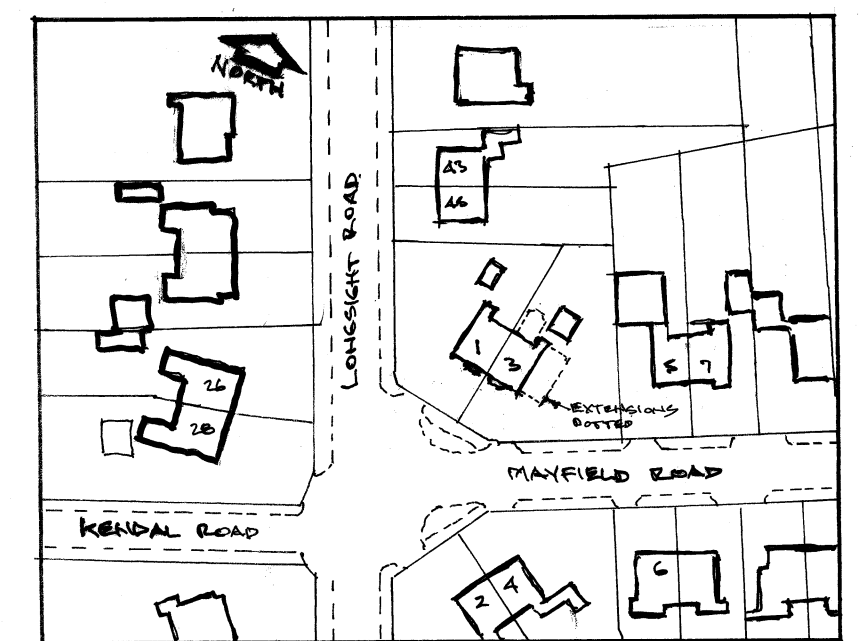

LOCATION PLAN. 1:1250

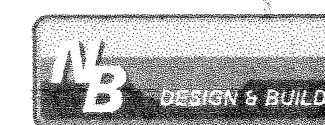

Architectural & Building Services

NEIL BUTTERWORTH

Tel:
Mobile: 07785 275483

89 Higher Ainsworth Road, Radcliffe,
Manchester, M26 4JJ.

Job Title **PROPOSED TWO STOREY SIDE / SINGLE
STOREY REAR EXTENSIONS & ALTERATIONS,
AT 3 MAYFIELD ROAD, HOLCOMBE BROOK,
BURY, FOR MR & MRS M. HARRIS.**

Drawing Title **PLANS & ELEVATIONS (EXISTING)**

Scale 1:100	Date SEPT. 20	Drawn by N.B.	Drawing No. 1
----------------	------------------	------------------	------------------

© copyright.

2