




Front Elevation
1:50




Rear Elevation
1:50

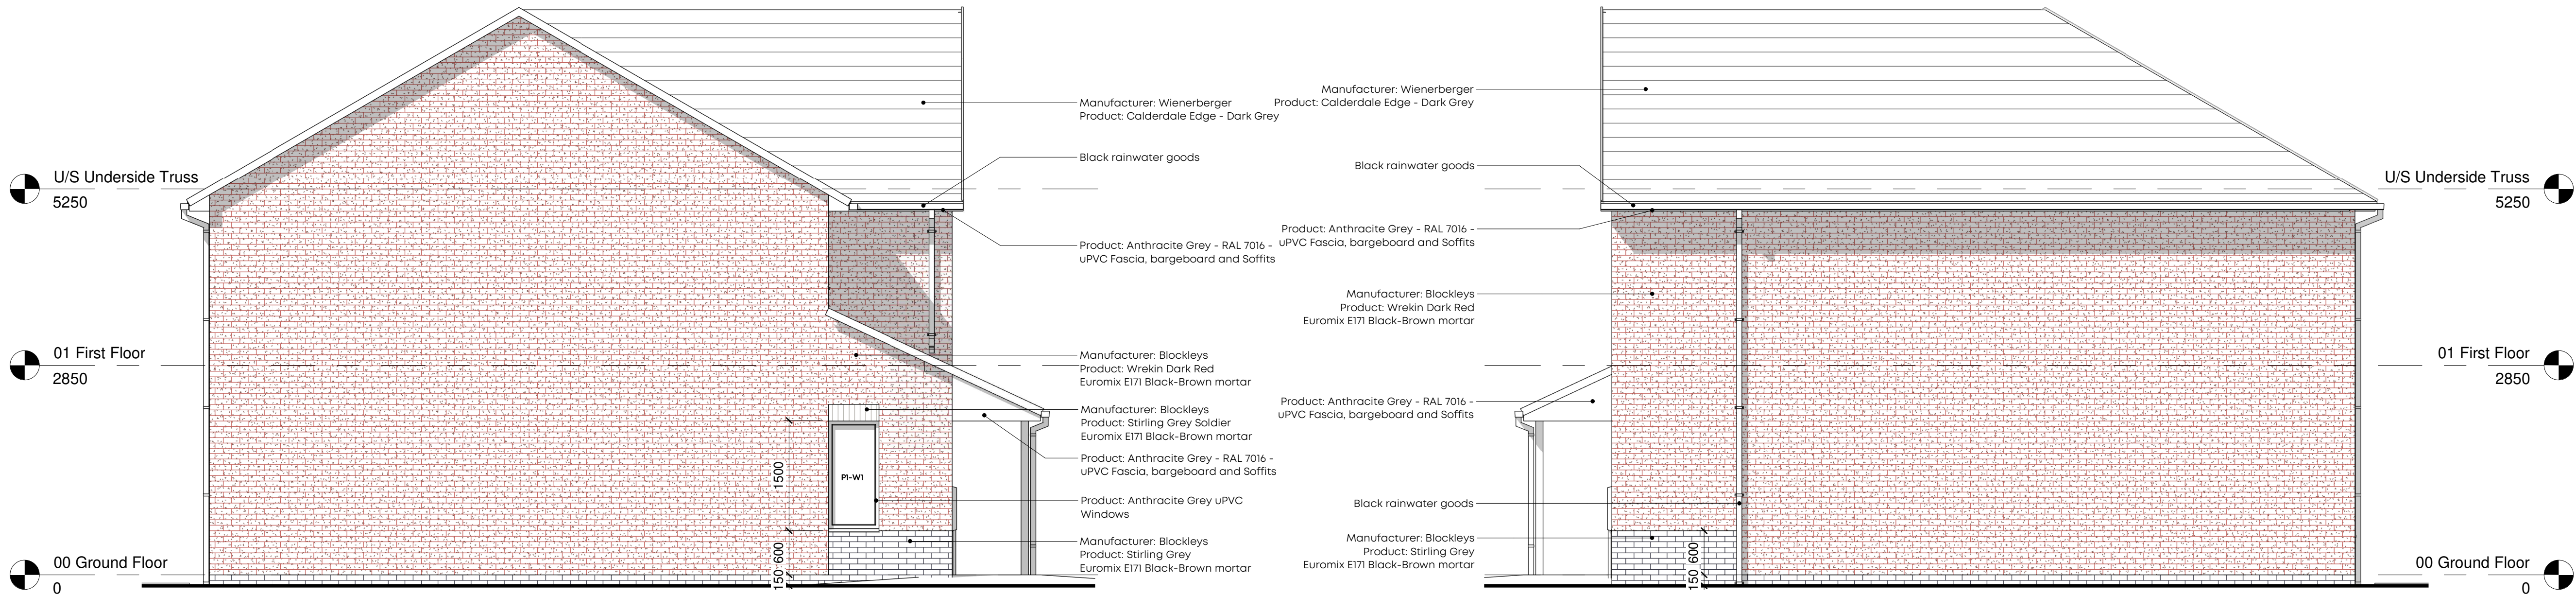

Side Elevation 1
1:50

Side Elevation 2
1:50

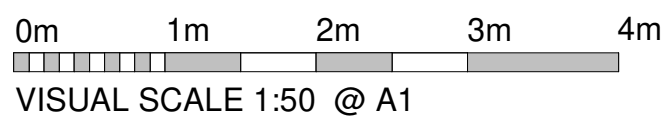


CLIENT:
Onward

PROJECT:
New Residential Development
Victoria Avenue, Whitefield, Bury

DRAWING NUMBER:
21059-PJA-B1-ZZ-DR-A-2205

DRAWING TITLE:
GA Plans Type B1 - 2B3P Maisonnets
Elevations

STATUS:
CONSTRUCTION

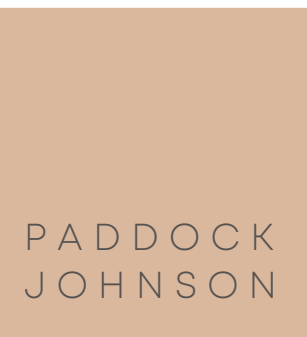

Studio 2, The Lyceum,
Both Street, Port Sunlight,
Merseyside, CH62 4UJ
0151 643 1234
admin@paddockjohnson.com
www.paddockjohnson.com
Paddock Johnson Partnership
Limited. Registered in England
and Wales. No. 06684275

SCALE: 1:50@A1 DATE: 12/04/23 BY: SD CHECKED: PO