



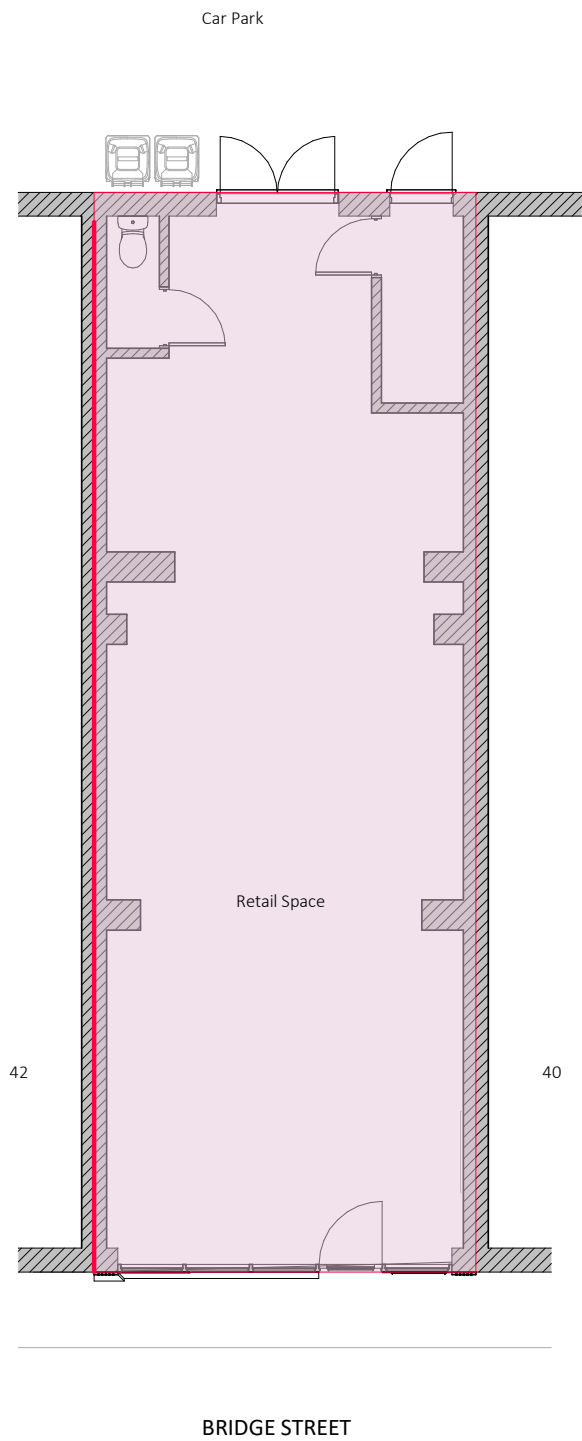

Site Plan as Existing
Scale: 1:100

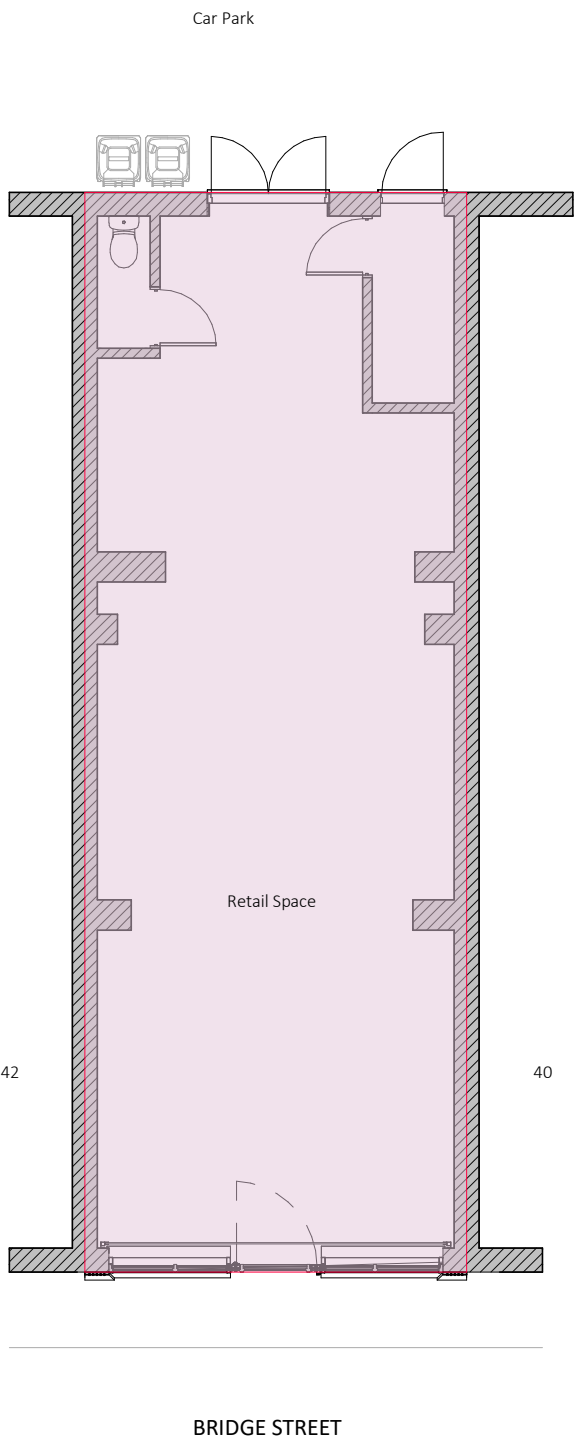

Site Plan as Proposed
Scale: 1:100

Notes:

The contractor must verify all dimensions on site before commencing any work or fabrication drawings. If this drawing exceed the quantities taken in any way SDW Architectural Design are to be informed before the work is initiated. Only figured dimensions are to be taken from this drawing.

Do not scale from this drawing. All dimensions are in millimeters unless noted otherwise.

Drawings are based on Ordnance Survey and / or existing record drawings - design and drawing content is subject to detailed Site Survey, Structural Survey, Site Investigations, Planning and Statutory Requirements and Approvals.

Authorised reproduction from Ordnance Survey Map with permission of the Controller of Her Majesty'd Stationery Office. Crown Copyright reserved.

SDW Architectural Design Copyright.

Drawing Notes:

0m 1m 2m 3m 4m 5m

VISUAL SCALE 1:100 @ A3

B	05/04/2024	SDW	Issued for PLANNING
A	21/03/2024	SDW	Issued for client comment

ISSUE	DATE	DRAWN	CHECKED	DESCRIPTION

CLIENT	Mr Fayaz Patel
PROJECT	Shopfront Replacement
	44 Bridge Street Ramsbottom BL0 9AQ

DRAWING TITLE	Existing and Proposed Site Plans
----------------------	----------------------------------

DRAWING NO.	069 (01) 001	REVISION	B
DRAWN	SDW	DATE	22/03/2024
		SIZE & SCALE	1 : 100 @ A3

DRAWING STATUS	PLANNING
-----------------------	----------