




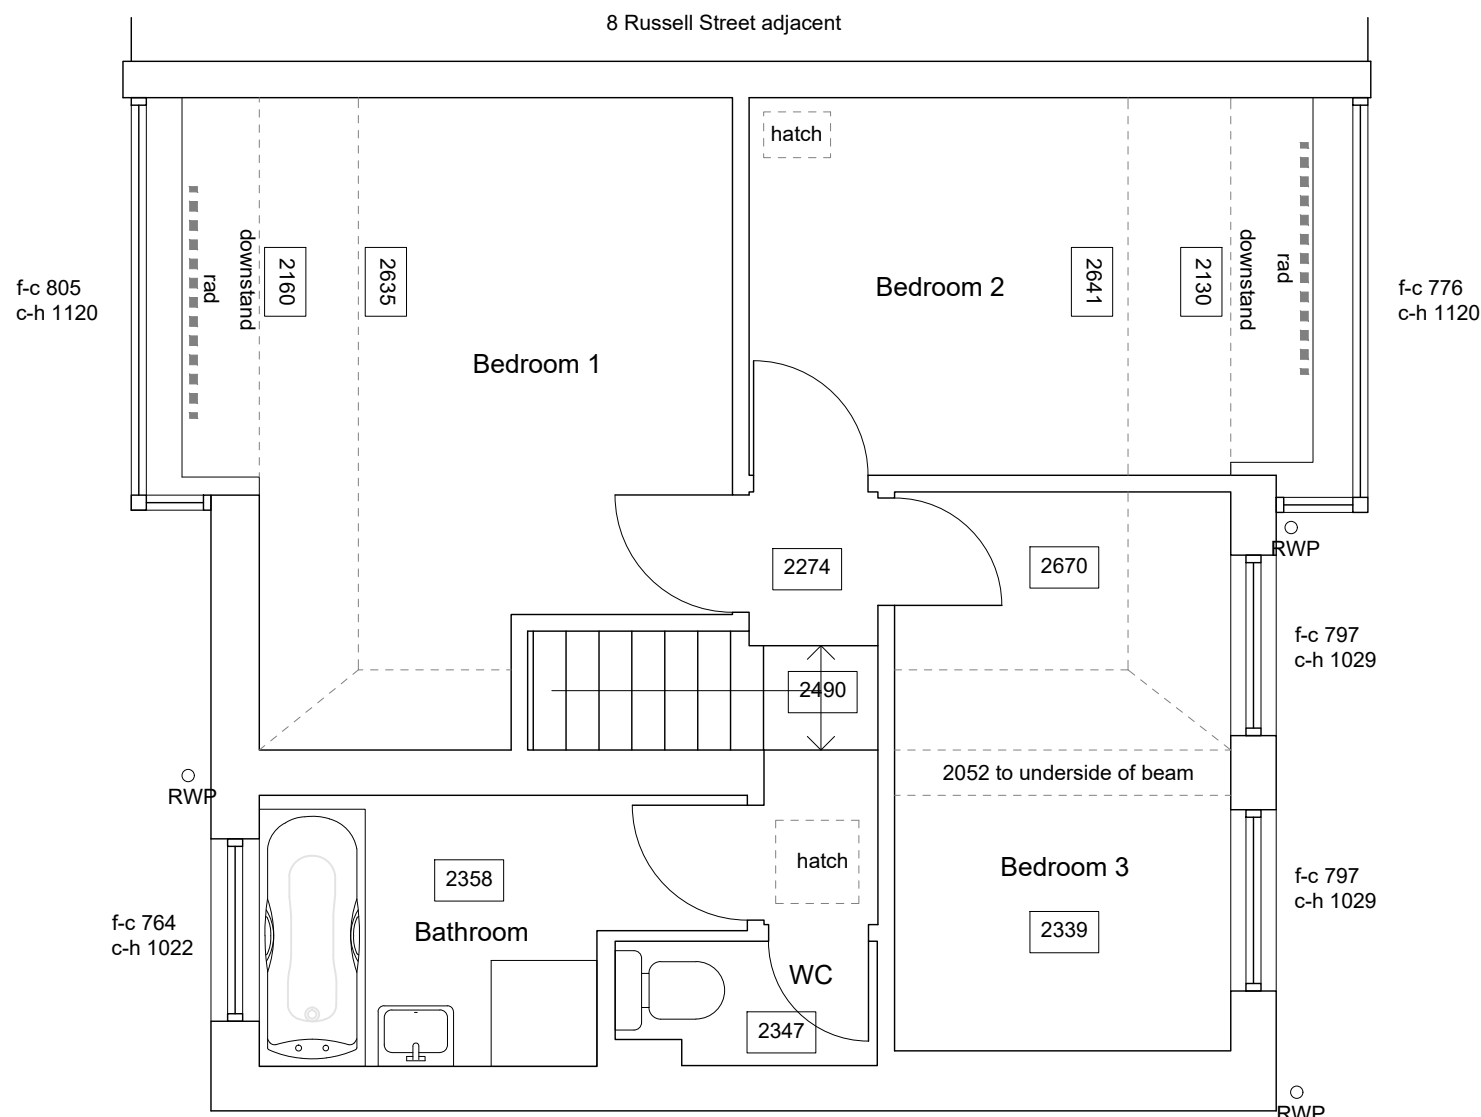

FIRST FLOOR PLAN

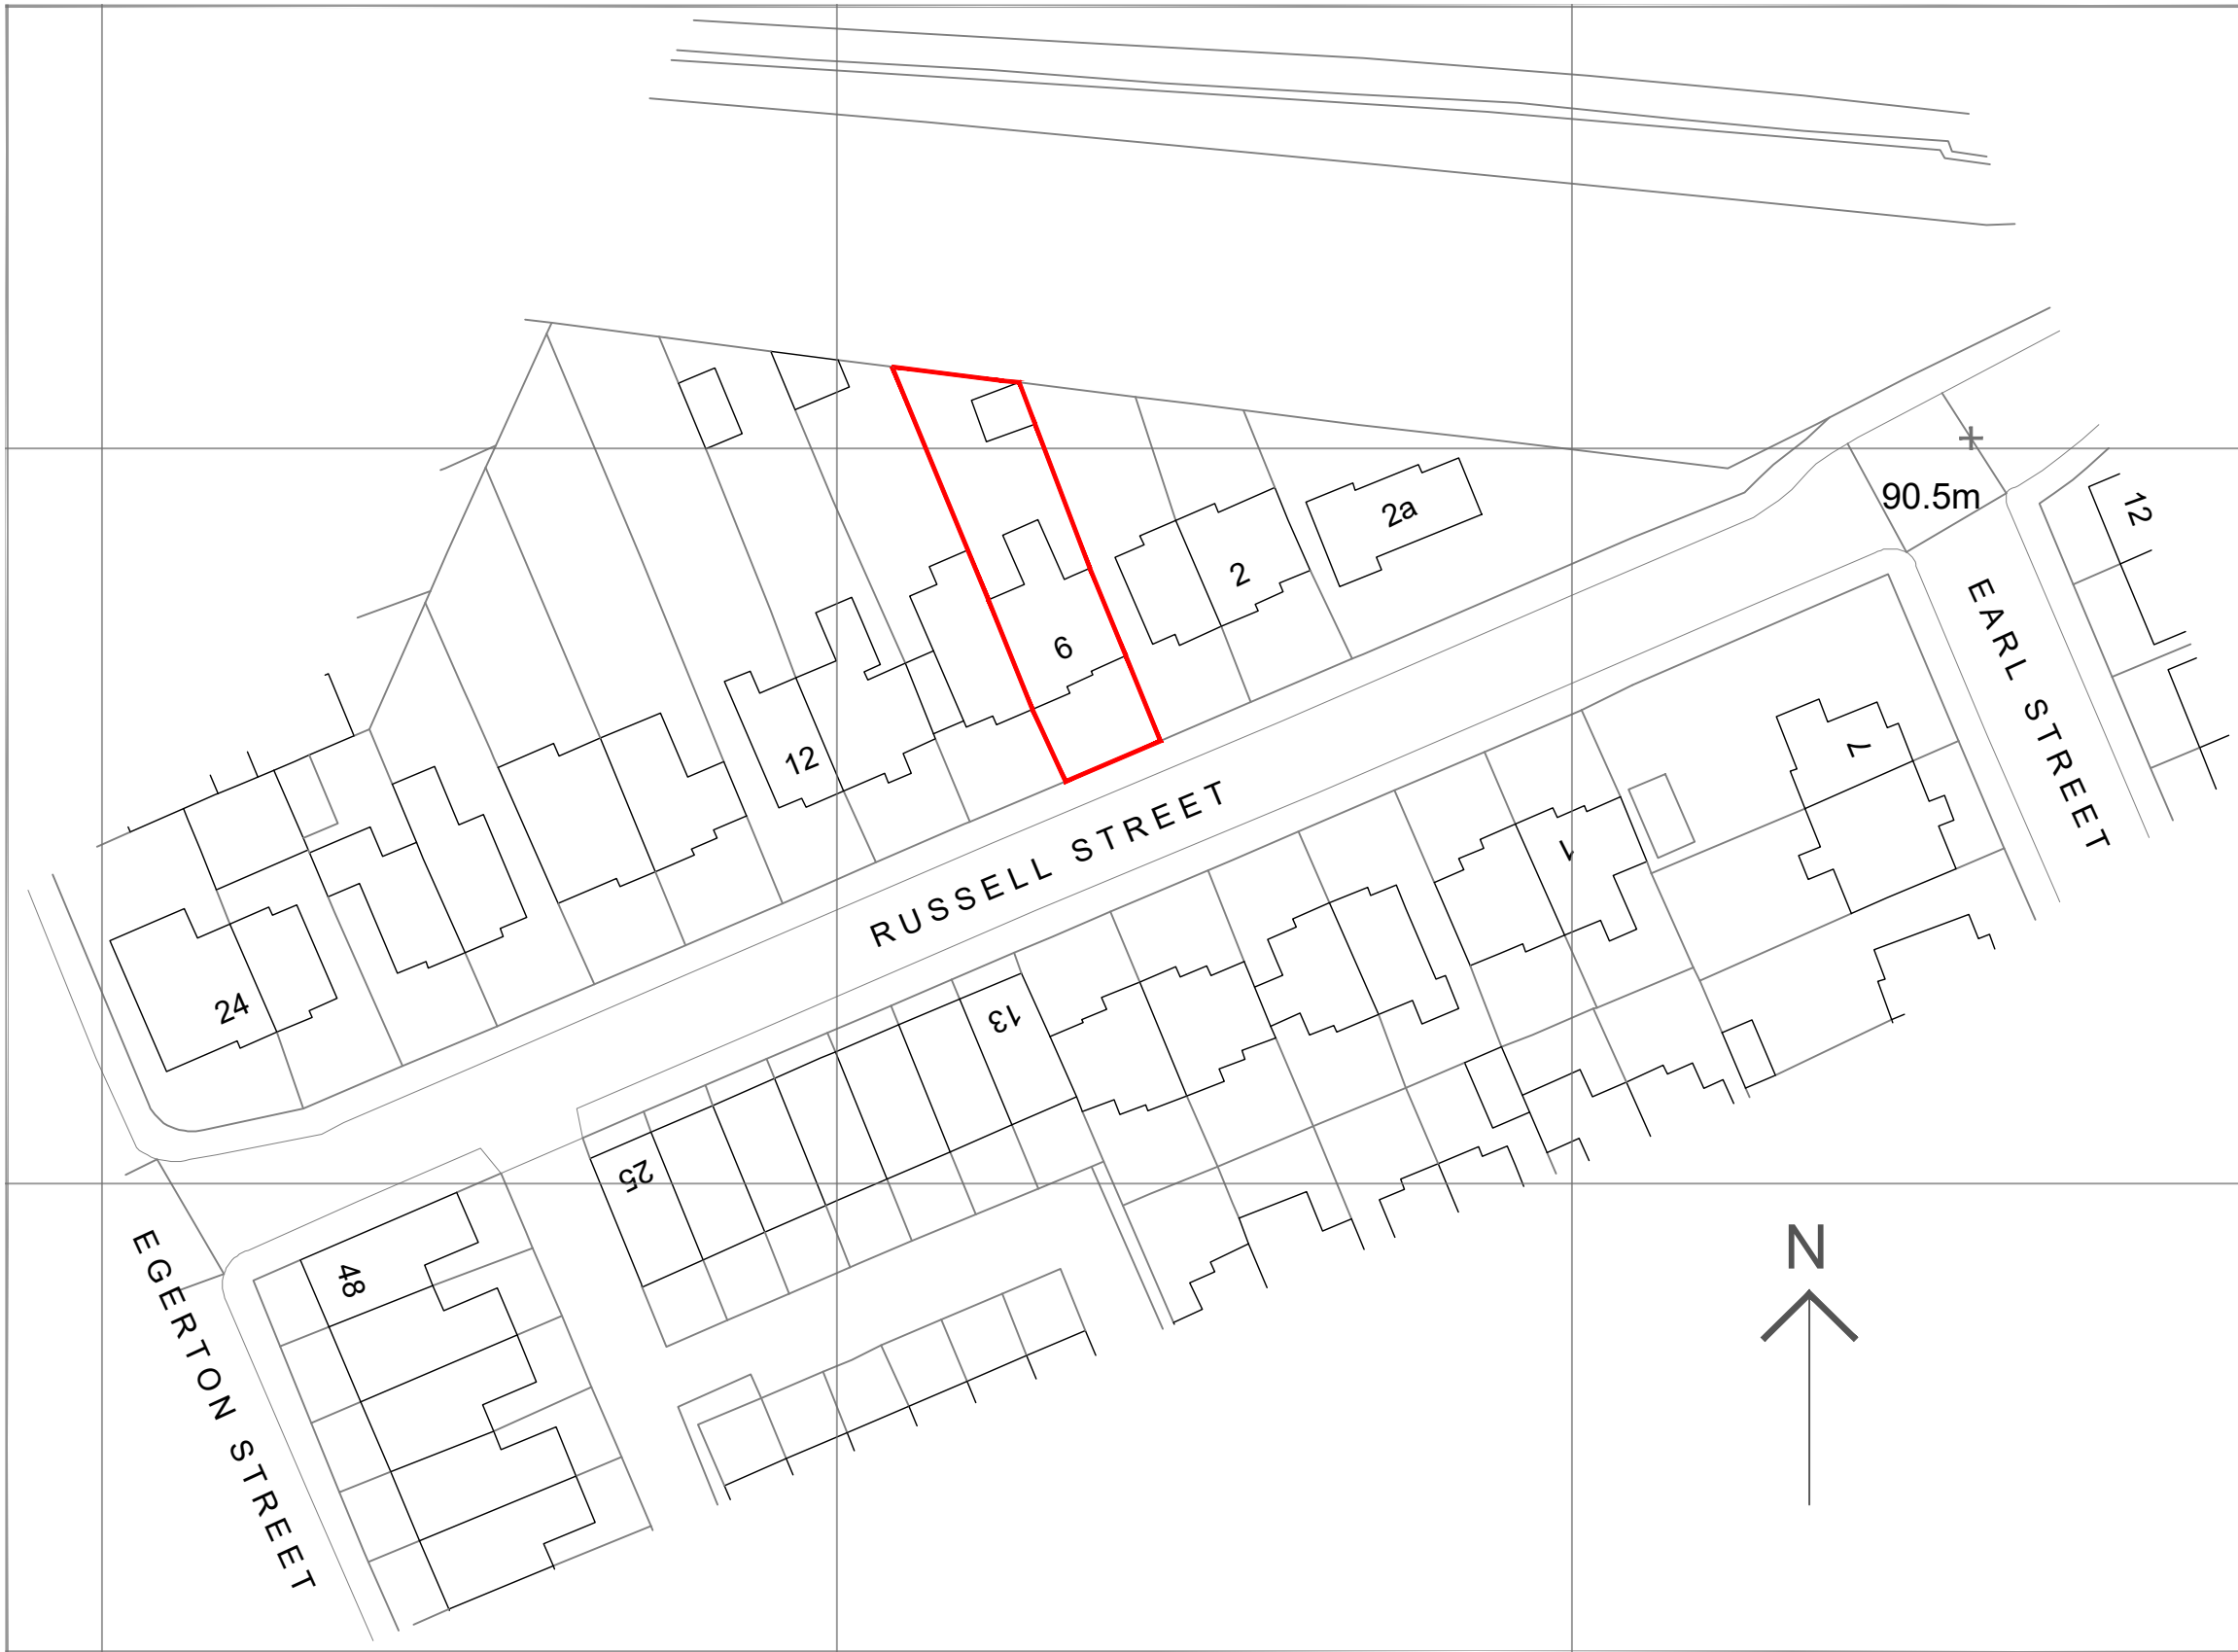

02 Site Location Plan
01 Scale 1:500 @ A1

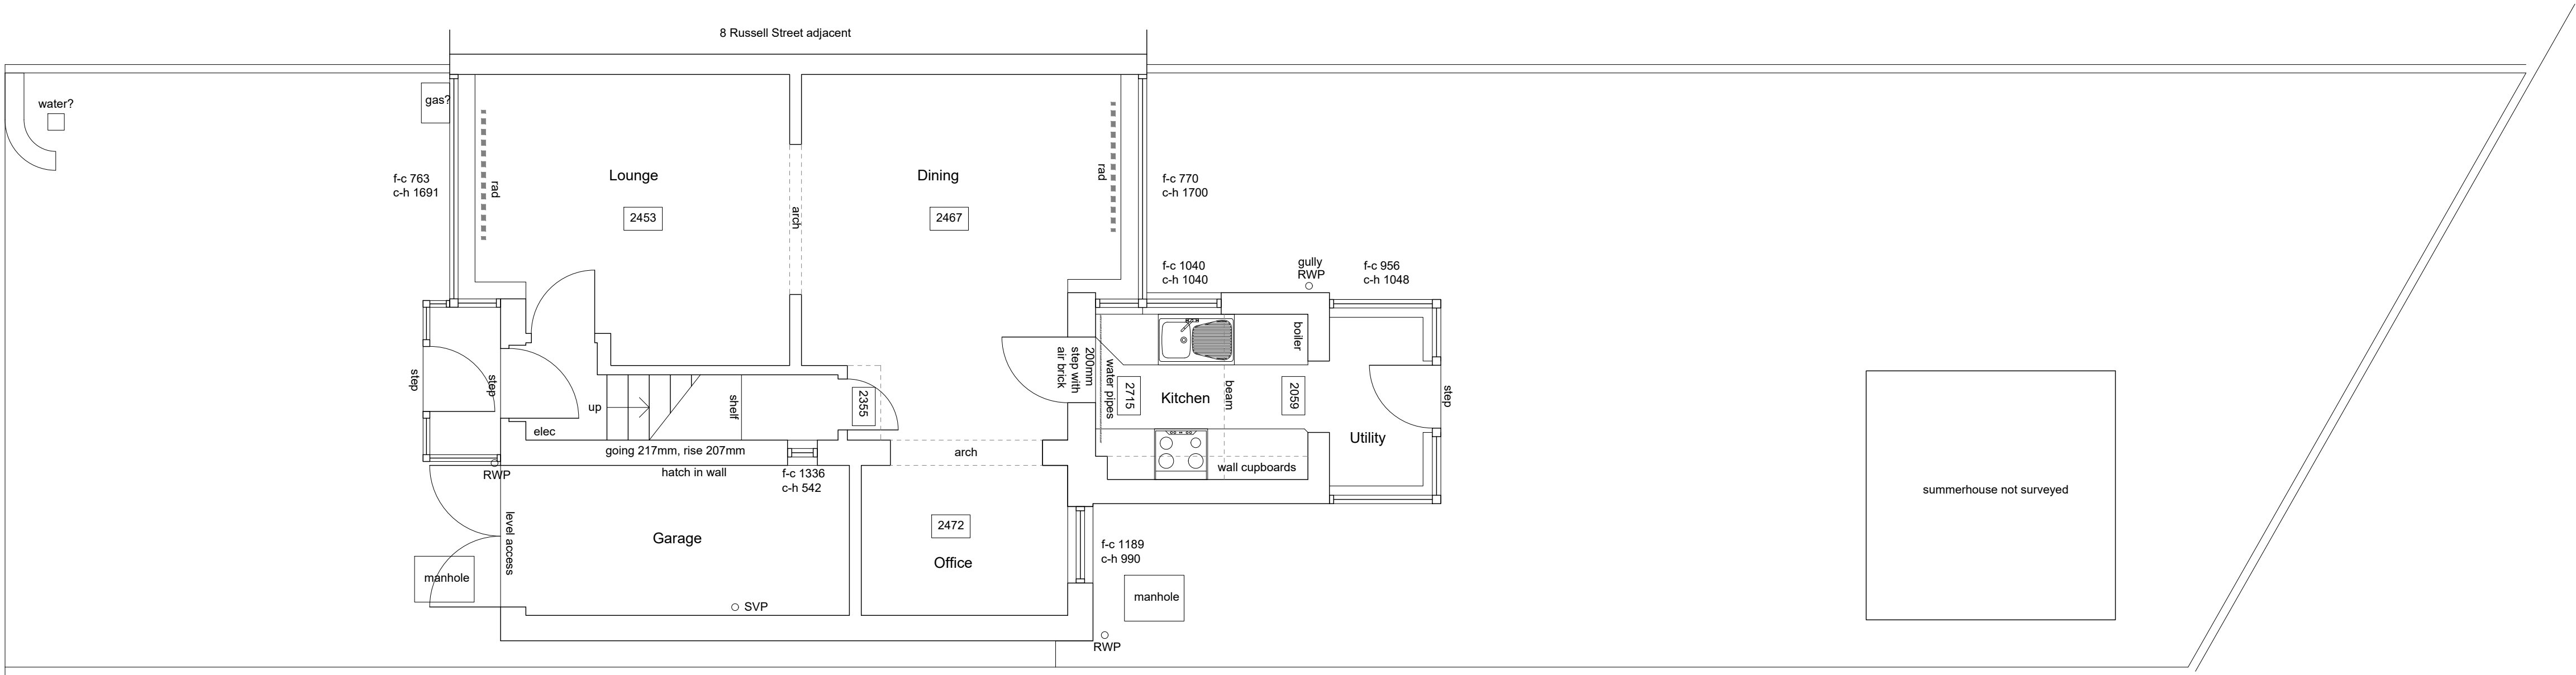

GROUND FLOOR PLAN

01 Existing Floor Plans
01 Scale 1:50 @ A1

General Notes
01: Dimensions must not be scaled from this drawing. If in doubt, please ask.
02: All dimensions are in millimetres unless noted otherwise.
03: All dimensions should be verified on site before proceeding with the work.
04: TADW Architects shall be notified in writing of any discrepancies.
05: © TADW Limited (UK) 2015

Legend
DEVELOPMENT SITE BOUNDARY
SHOWN EDGED RED

P4	Room labels added	30.08.23	MH	KM
P3	Planning application submission	28.07.23	MH	KM
P2	Minor amendments	20.07.23	MH	KM
P1	Issued for comment	29.06.23	MH	KM
Issue	Description	Date	Drawn	Checked

Drawing Status
P - Planning | T - Tender | C - Construction | R - As Record

Planning



Six St. Petersgate Stockport Cheshire SK1 1HD
Ph 0161 477 6158 Fx 0161 480 8342 mail@tadw.co.uk www.tadw.co.uk

Client Mr C. Owen

Job 6 Russell Street
Prestwich

Title Existing Floor Plans

Scale 1:50 / 1:500 @ A1

Note - Prints from PDF files may not be to scale, check accuracy against scale
1 2 3 5m 1:50

Job Number 231333	Drawing Number 01	Issue P4
----------------------	----------------------	-------------