




FRONT ELEVATION




REAR ELEVATION

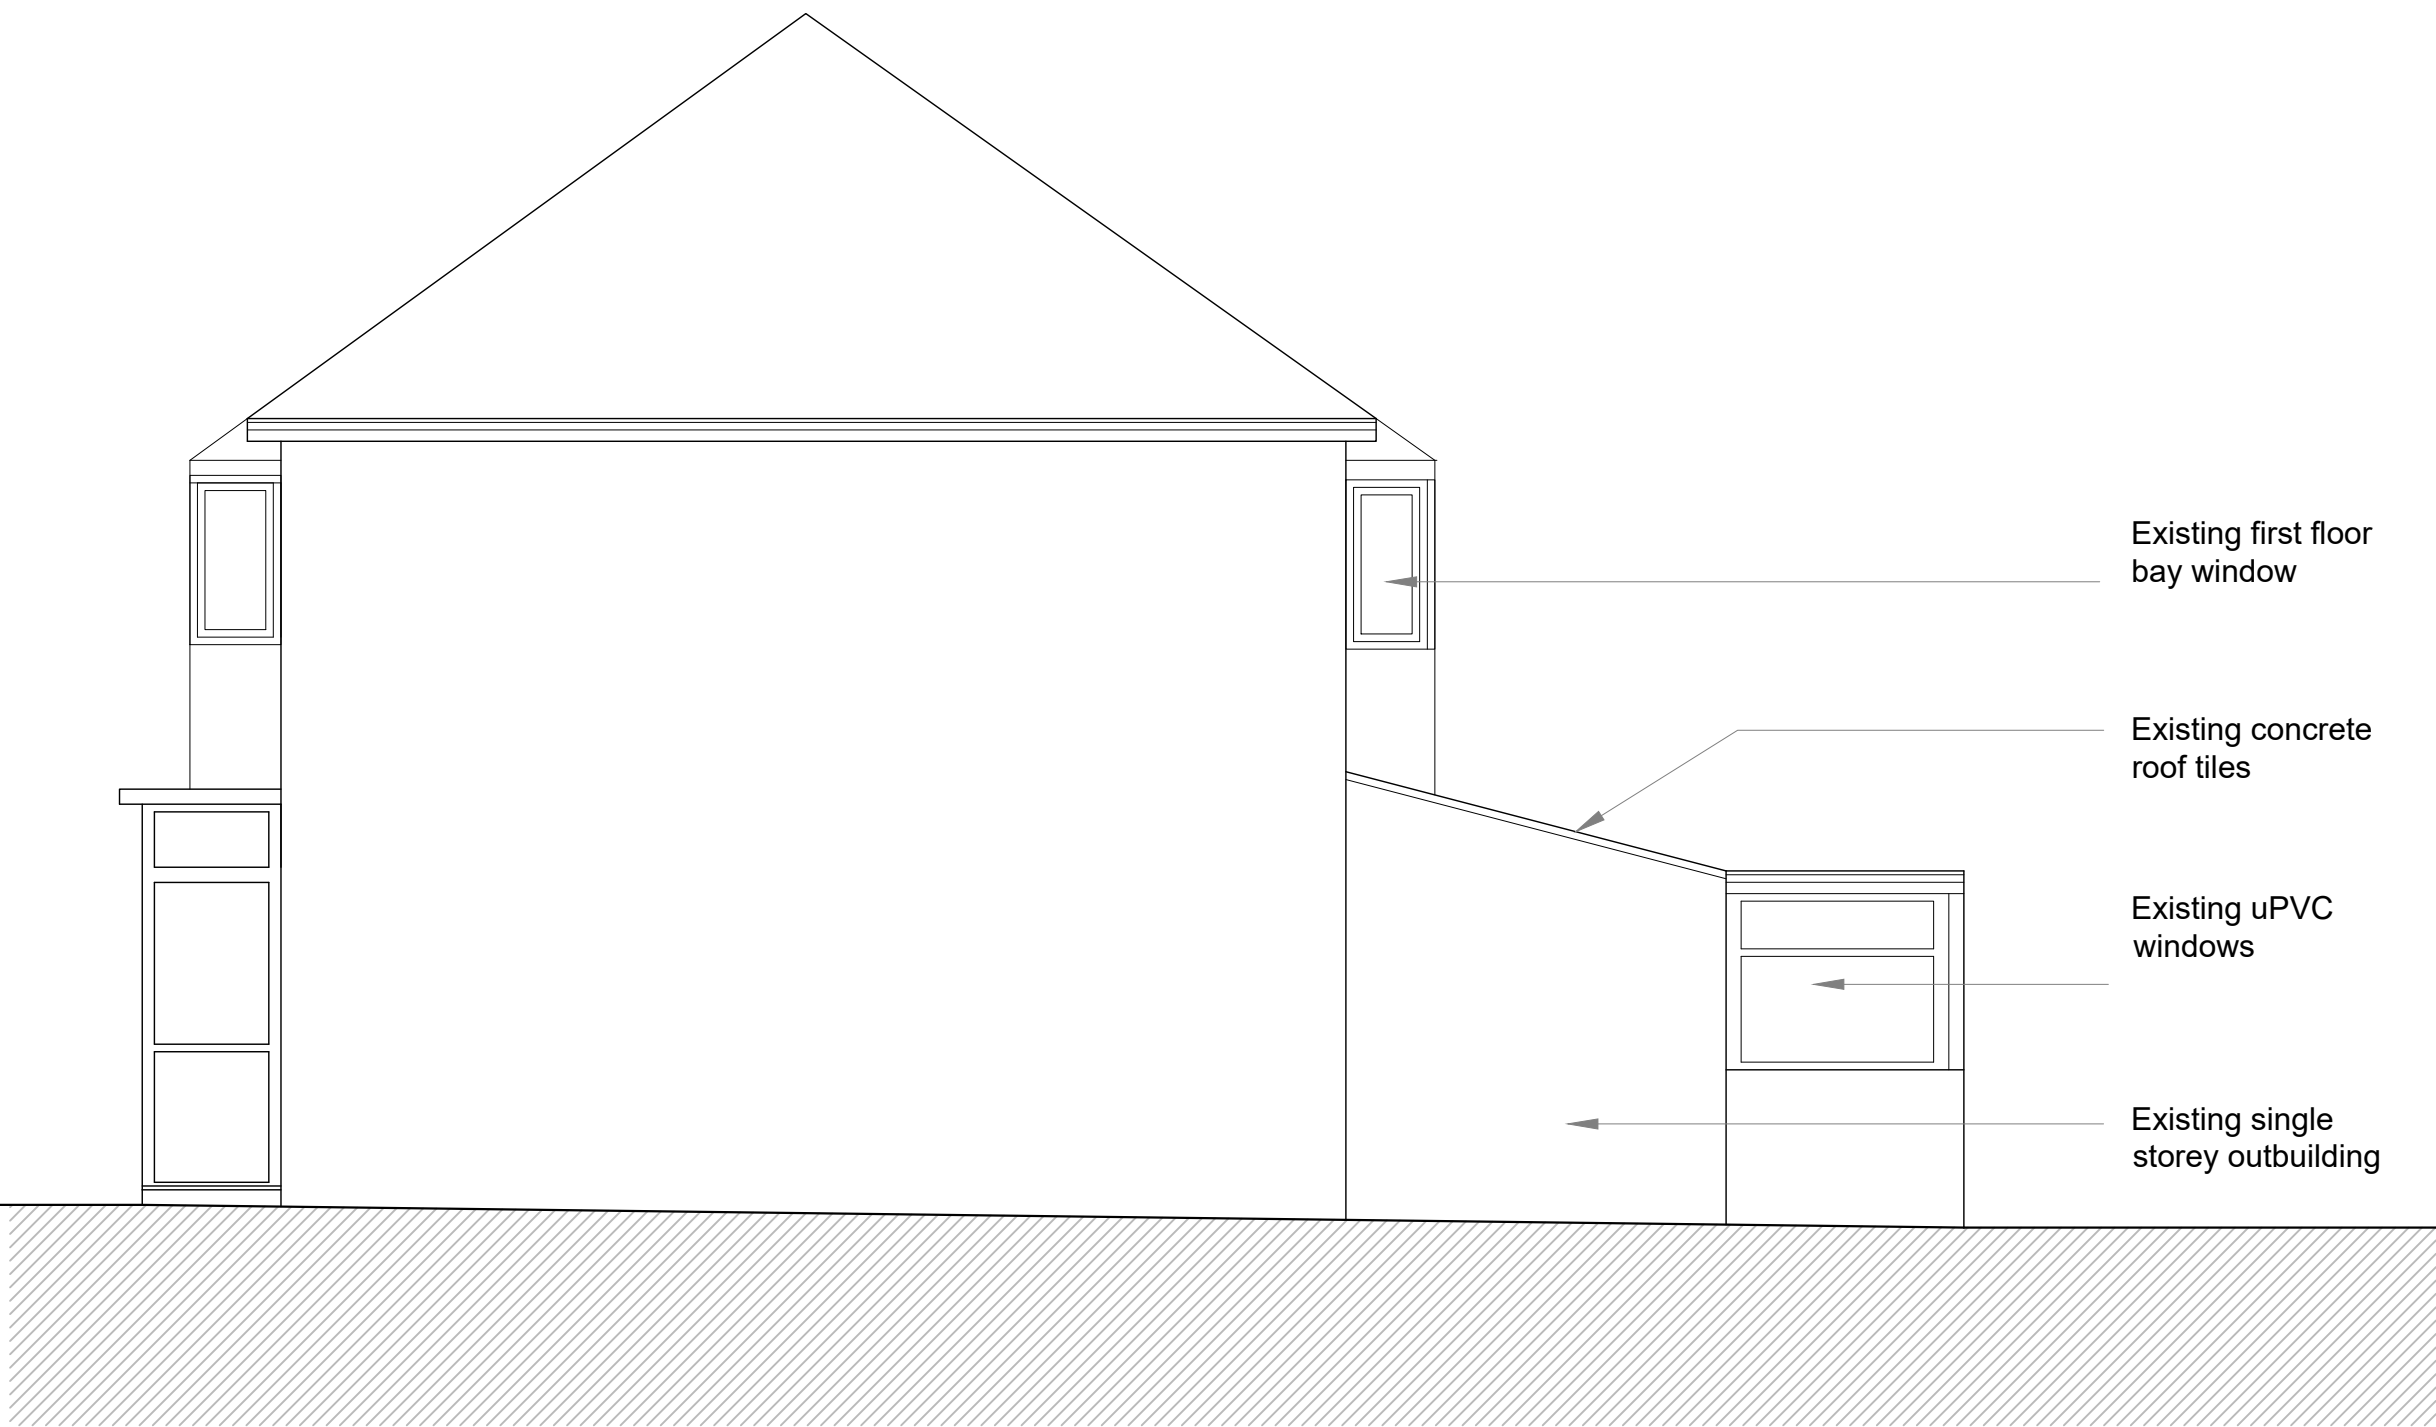

SIDE ELEVATION FACING WEST



HIDDEN ELEVATION FACING EAST

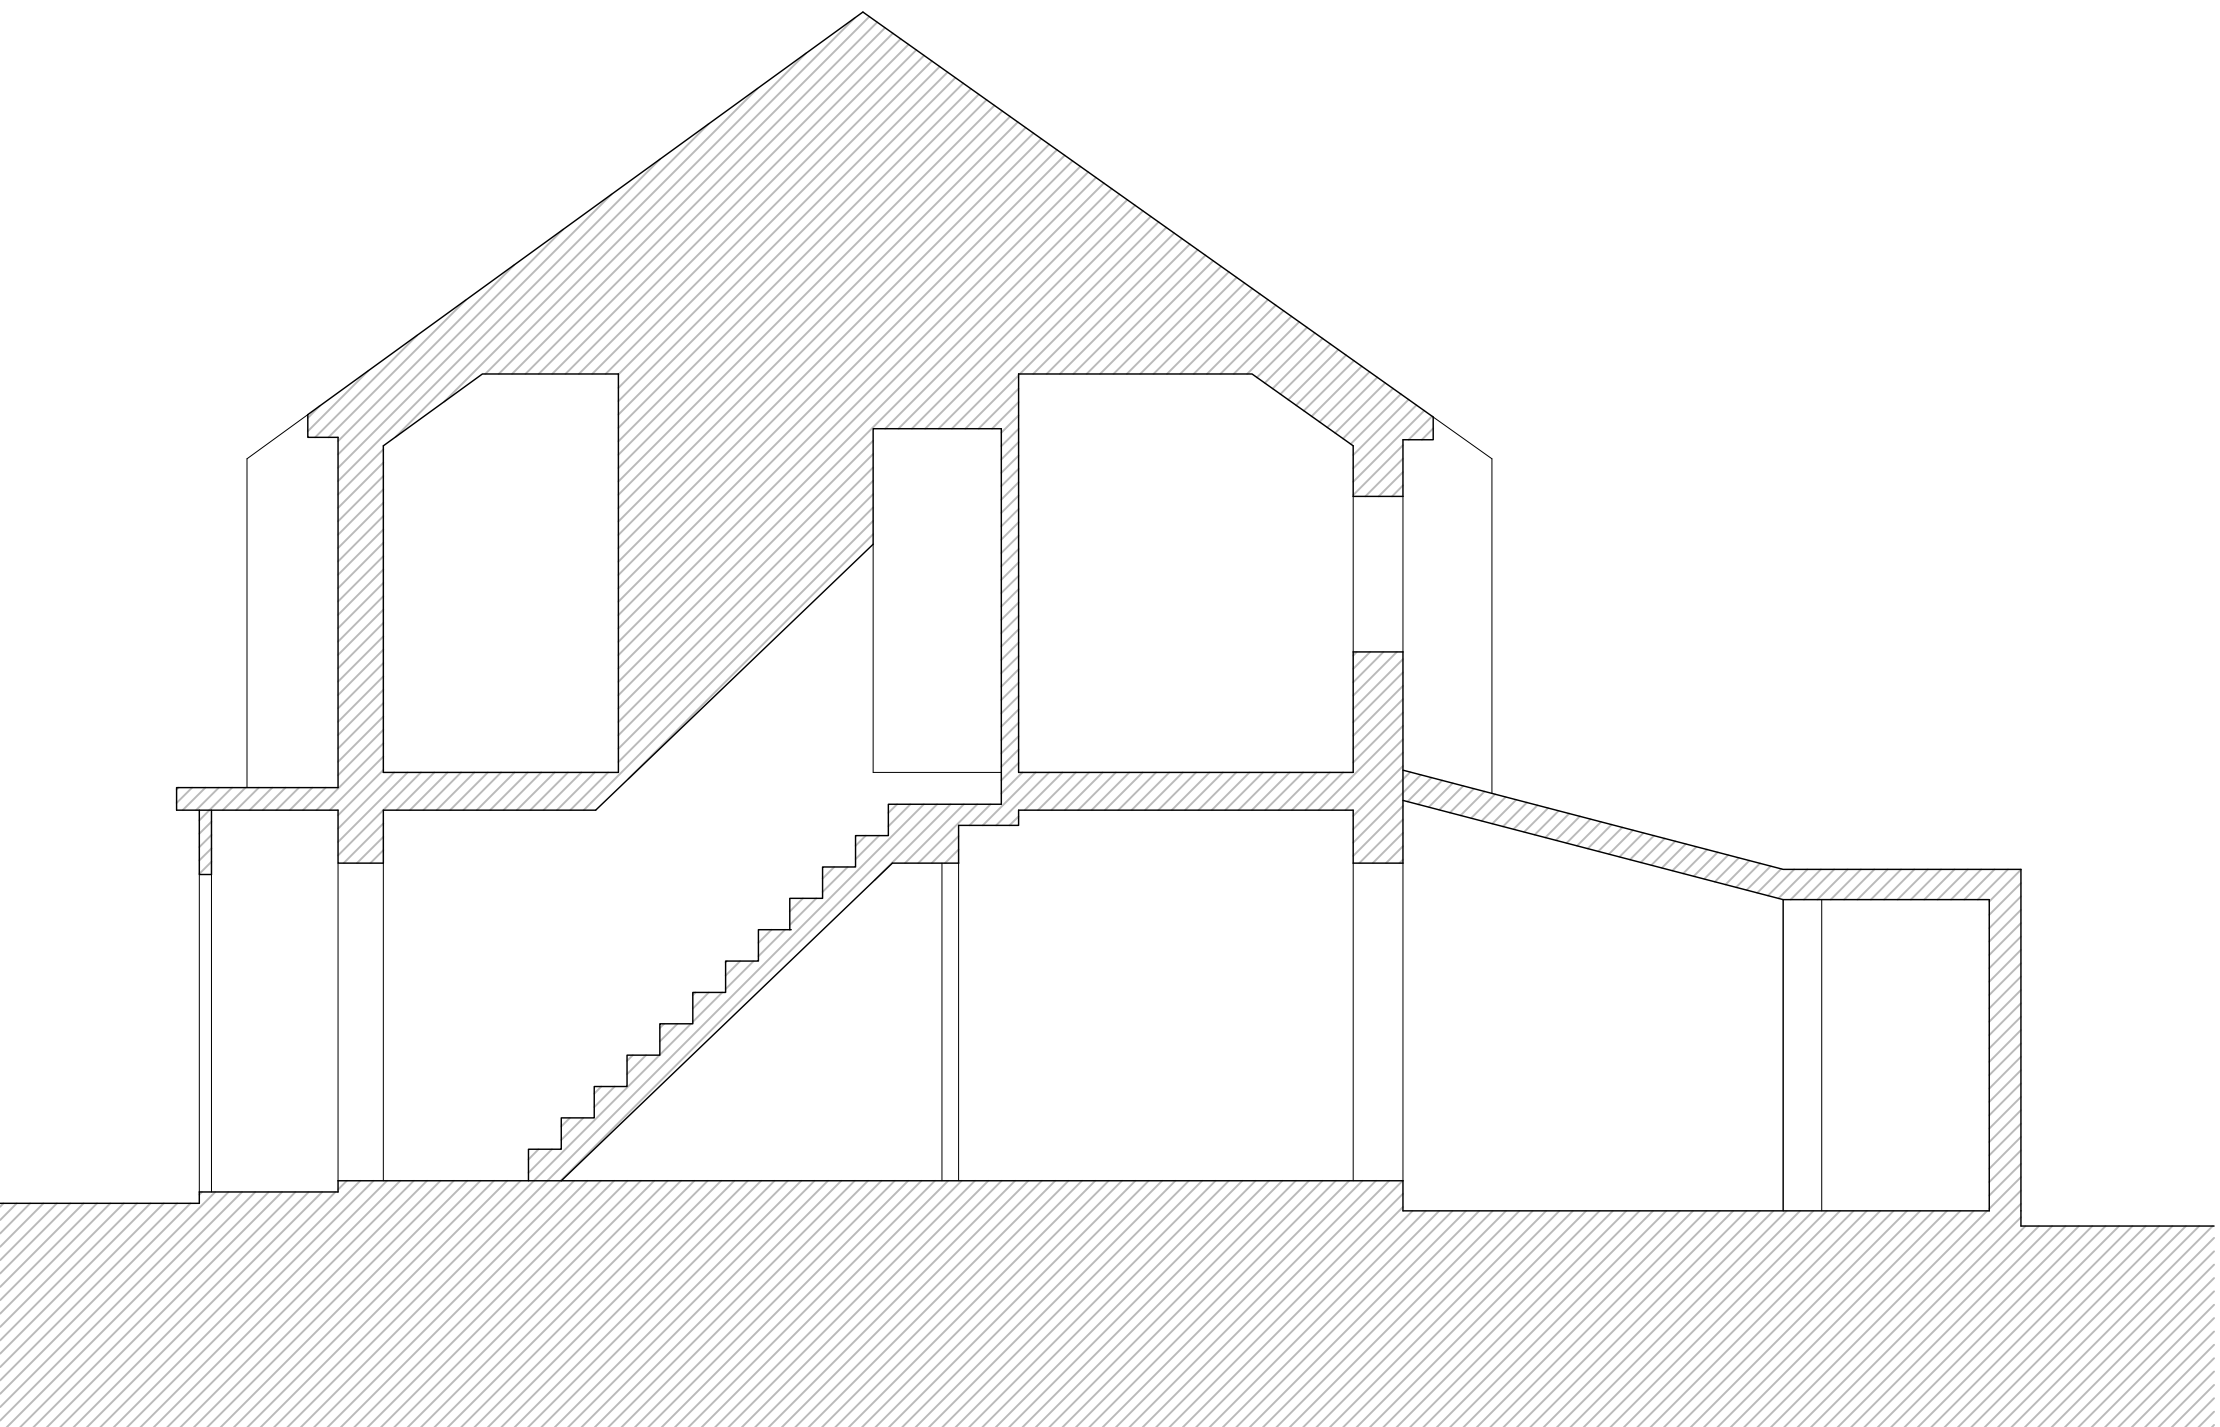

EXISTING INDICATIVE SECTION

General Notes

01: Dimensions must not be scaled from this drawing. If in doubt, please ask.
02: All dimensions are in millimetres unless noted otherwise.
03: All dimensions should be verified on site before proceeding with the work.
04: TADW Architects shall be notified in writing of any discrepancies.
05: © TADW Limited (UK) 2015

Legend

P1	Planning application submission	28.07.23	MH	KM
Issue	Description	Date	Drawn	Checked

Drawing Status

P - Planning | T - Tender | C - Construction | R - As Record

Planning

tadw architects 

Six St. Petersgate Stockport Cheshire SK1 1HD
Ph 0161 477 6158 Fx 0161 480 8342 mail@tadw.co.uk www.tadw.co.uk

Client Mr C. Owen

Job 6 Russell Street
Prestwich

Title Existing Elevations and Section

Scale 1:50 @ A1

Note - Prints from PDF files may not be to scale, check accuracy against scale

1

2

3

5m

1:50

Job Number 231333	Drawing Number 02	Issue P1
----------------------	----------------------	-------------