
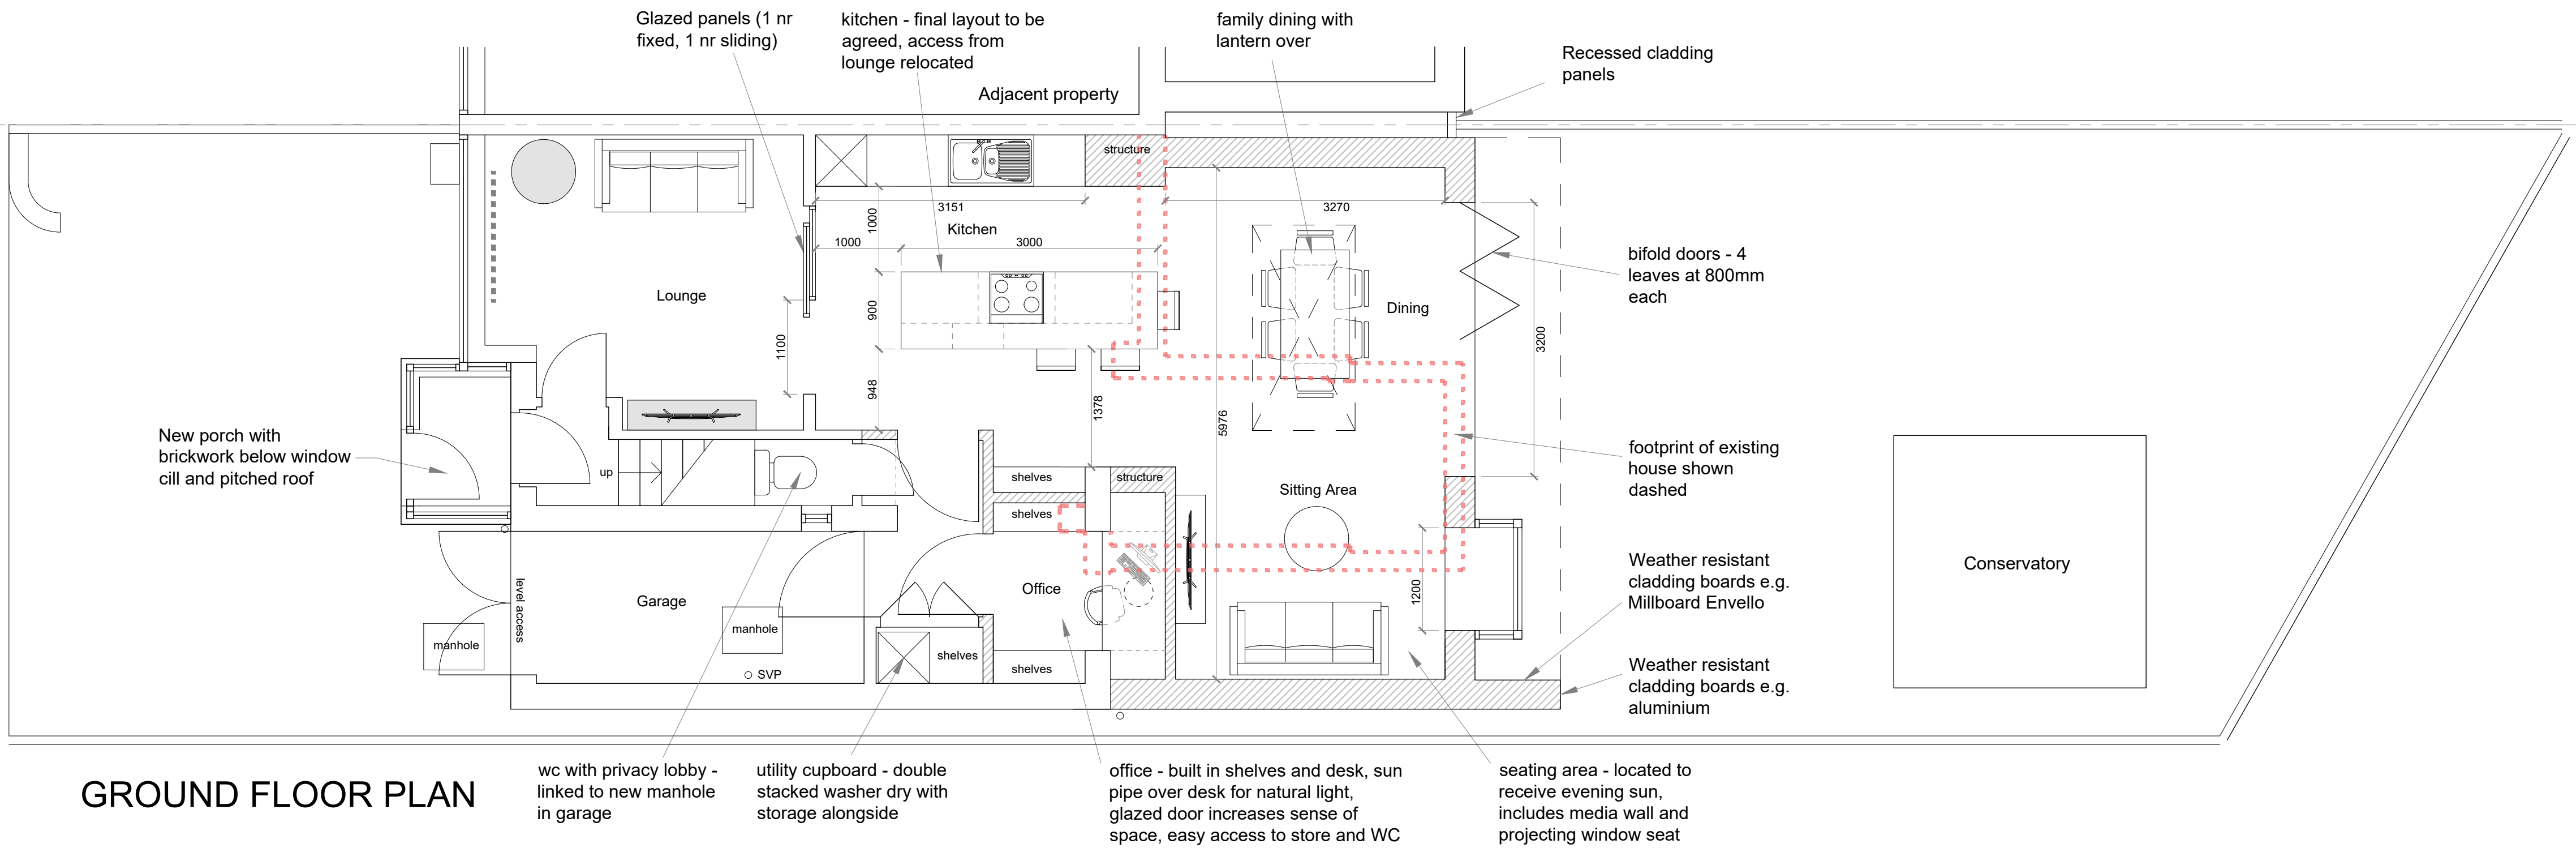
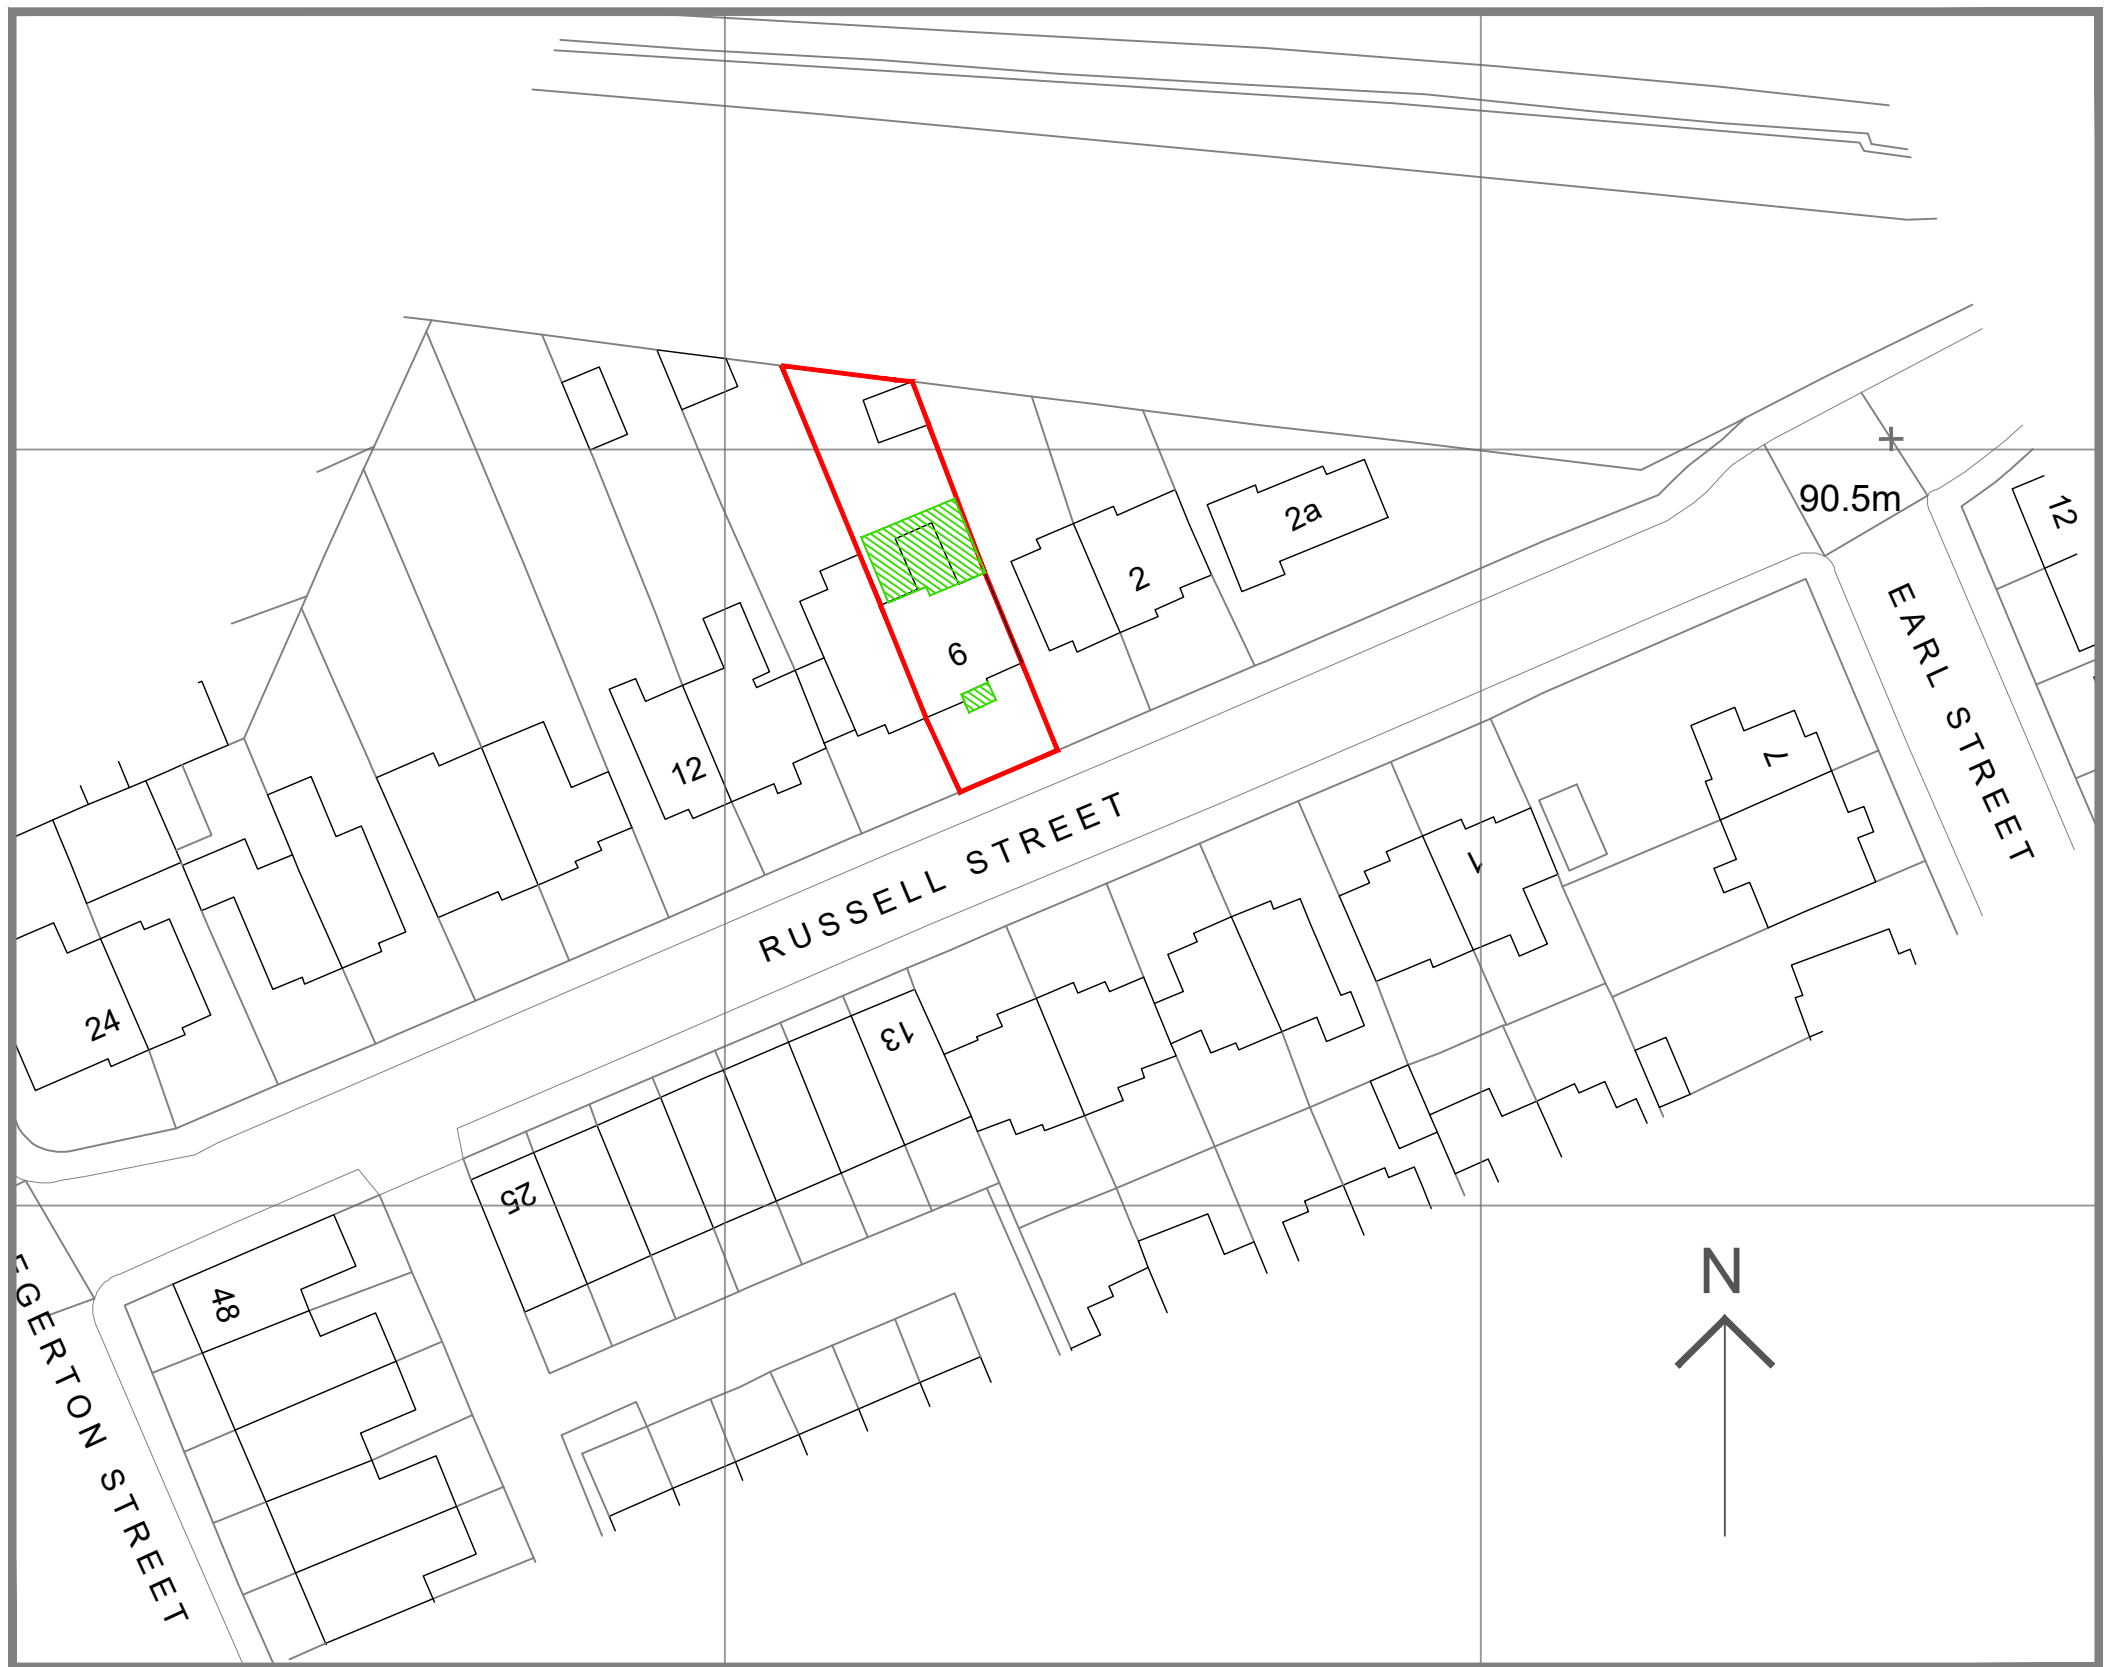


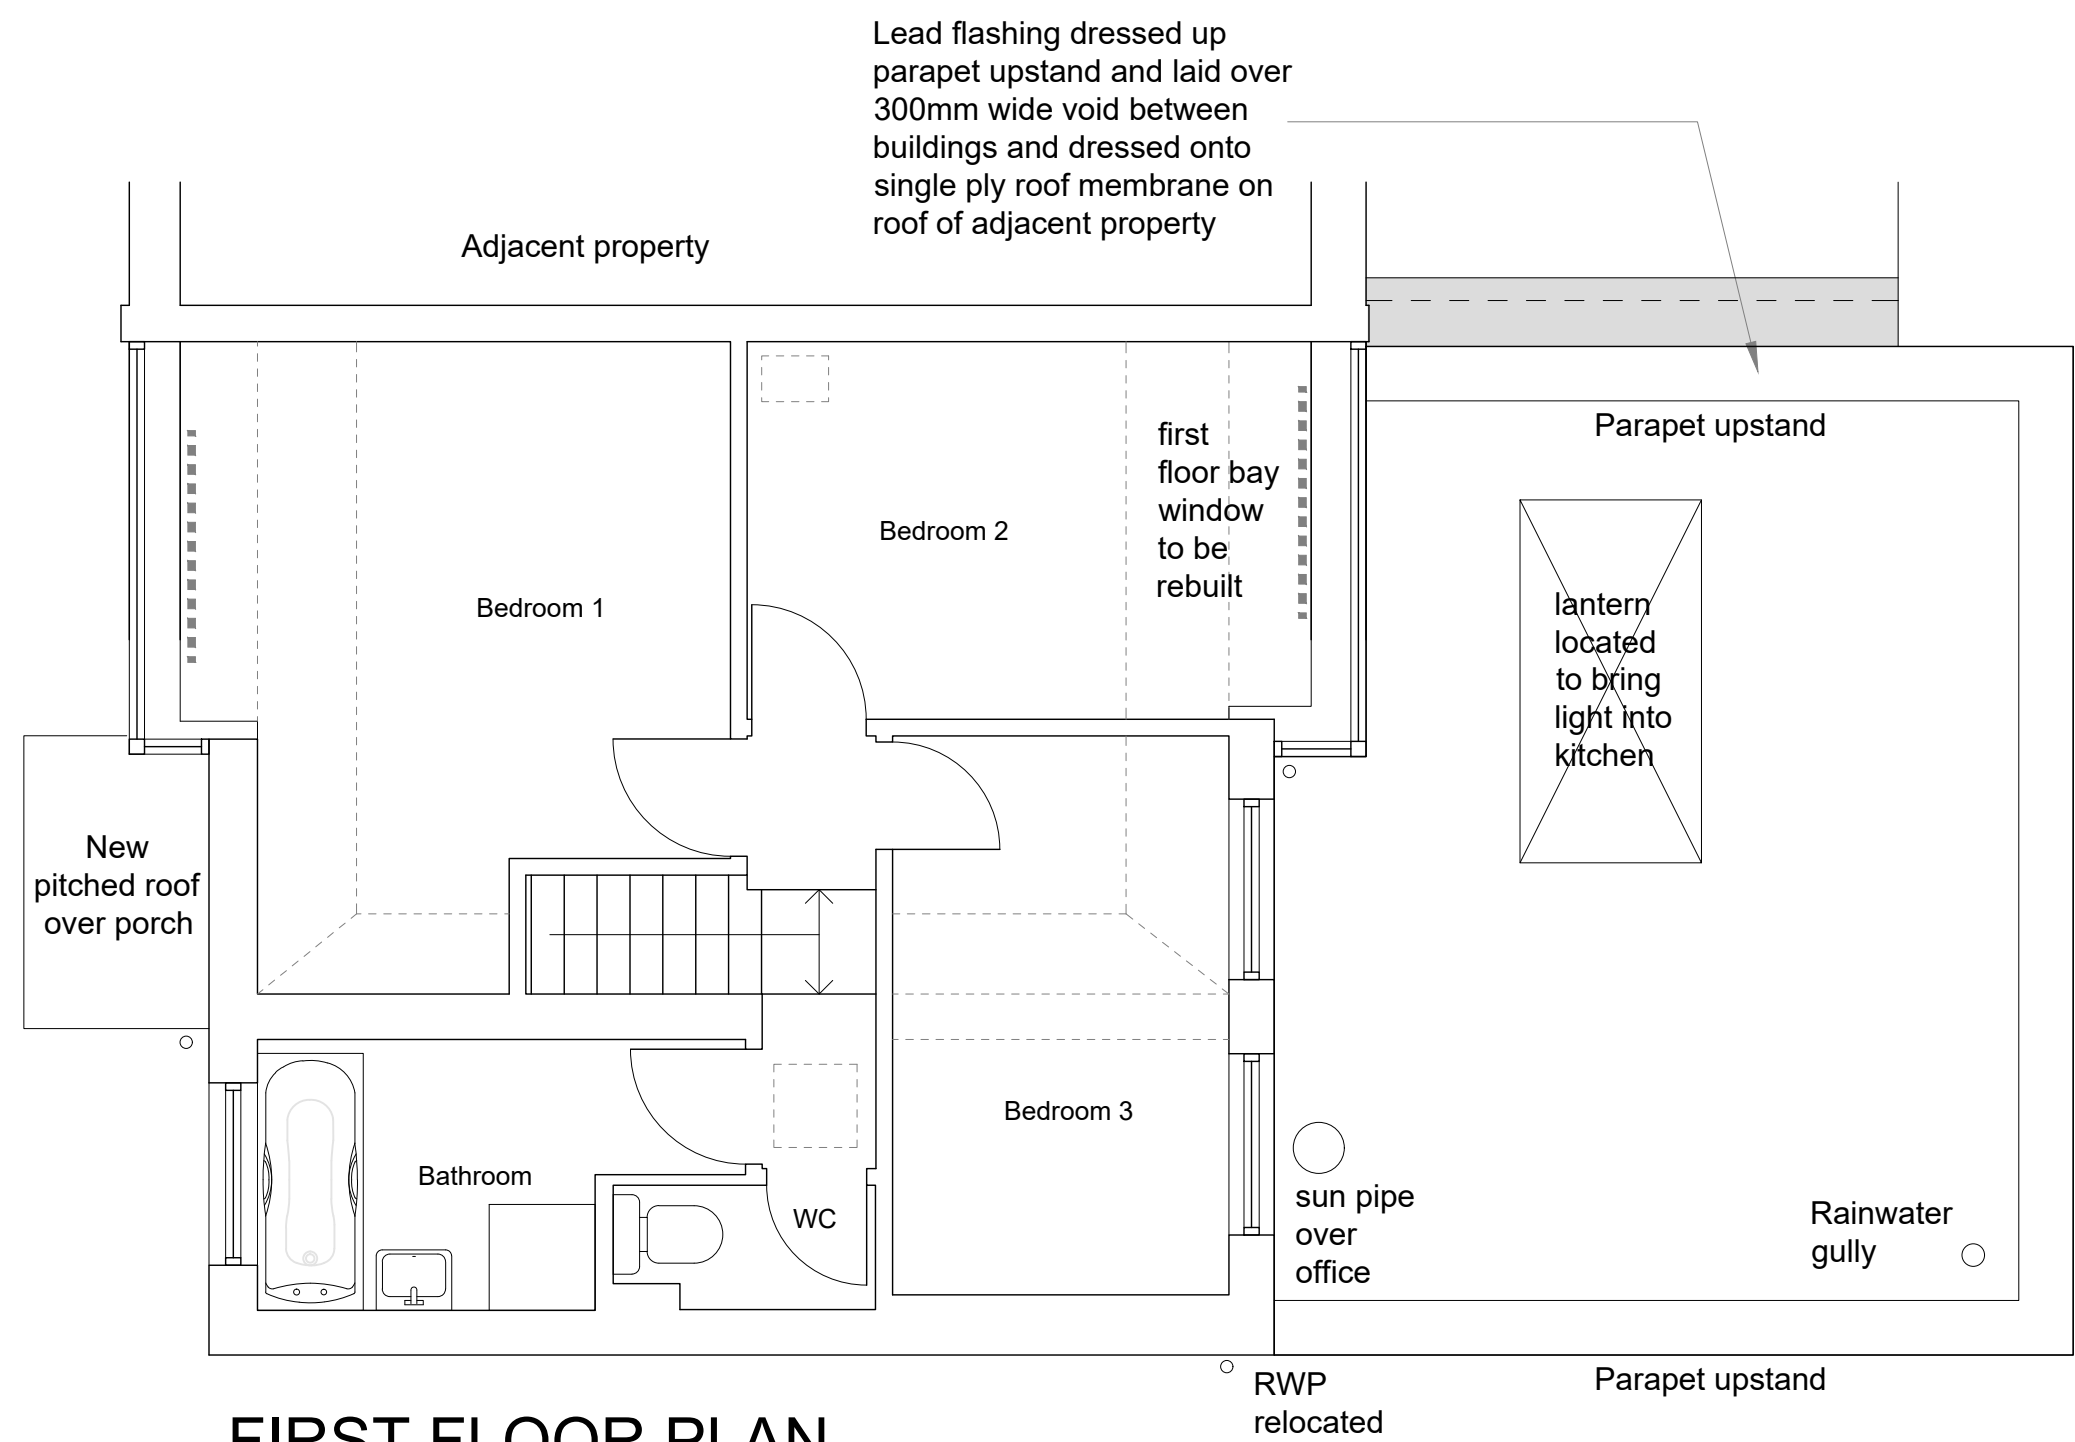

General Notes

01: Dimensions must not be scaled from this drawing. If in doubt, please ask.

02: All dimensions are in millimetres unless noted otherwise.

03: All dimensions should be verified on site before proceeding with the work.

04: TADW Architects shall be notified in writing of any discrepancies.

05: © TADW Limited (UK) 2015

Legend

DEVELOPMENT SITE BOUNDARY
SHOWN EDGED RED

PROPOSED SINGLE STOREY REAR
EXTENSION AND FRONT ENTRANCE
PORCH SHOWN HATCHED IN GREEN

P4	Room labels added	30.08.23	KM	MH
P3	Planning application submission	04.08.23	KM	MH
P2	Updated	28.07.23	KM	MH
P1	Issued for comment	20.07.23	KM	MH
Issue	Description	Date	Drawn	Checked

Drawing Status

P - Planning | **T** - Tender | **C** - Construction | **R** - As Record

Planning

tadw architects

Six St. Petersgate Stockport Cheshire SK1 1HD
Ph 0161 477 6158 Fx 0161 480 8342 mail@tadw.co.uk www.tadw.co.uk

Client Mr C. Owen

Job 6 Russell Street
Prestwich

Title Proposed Floor Plans and
Block Plan

Scale 1:50 / 1:500 @ A1

Note - Prints from PDF files may not be to scale, check accuracy against scale



Job Number 231333	Drawing Number 03	Issue P4
----------------------	----------------------	-------------