




FRONT ELEVATION




REAR ELEVATION

outline of 8 Russell Street with extension shown for context


01	Proposed Elevations and Section
04	Scale 1:50 @ A1

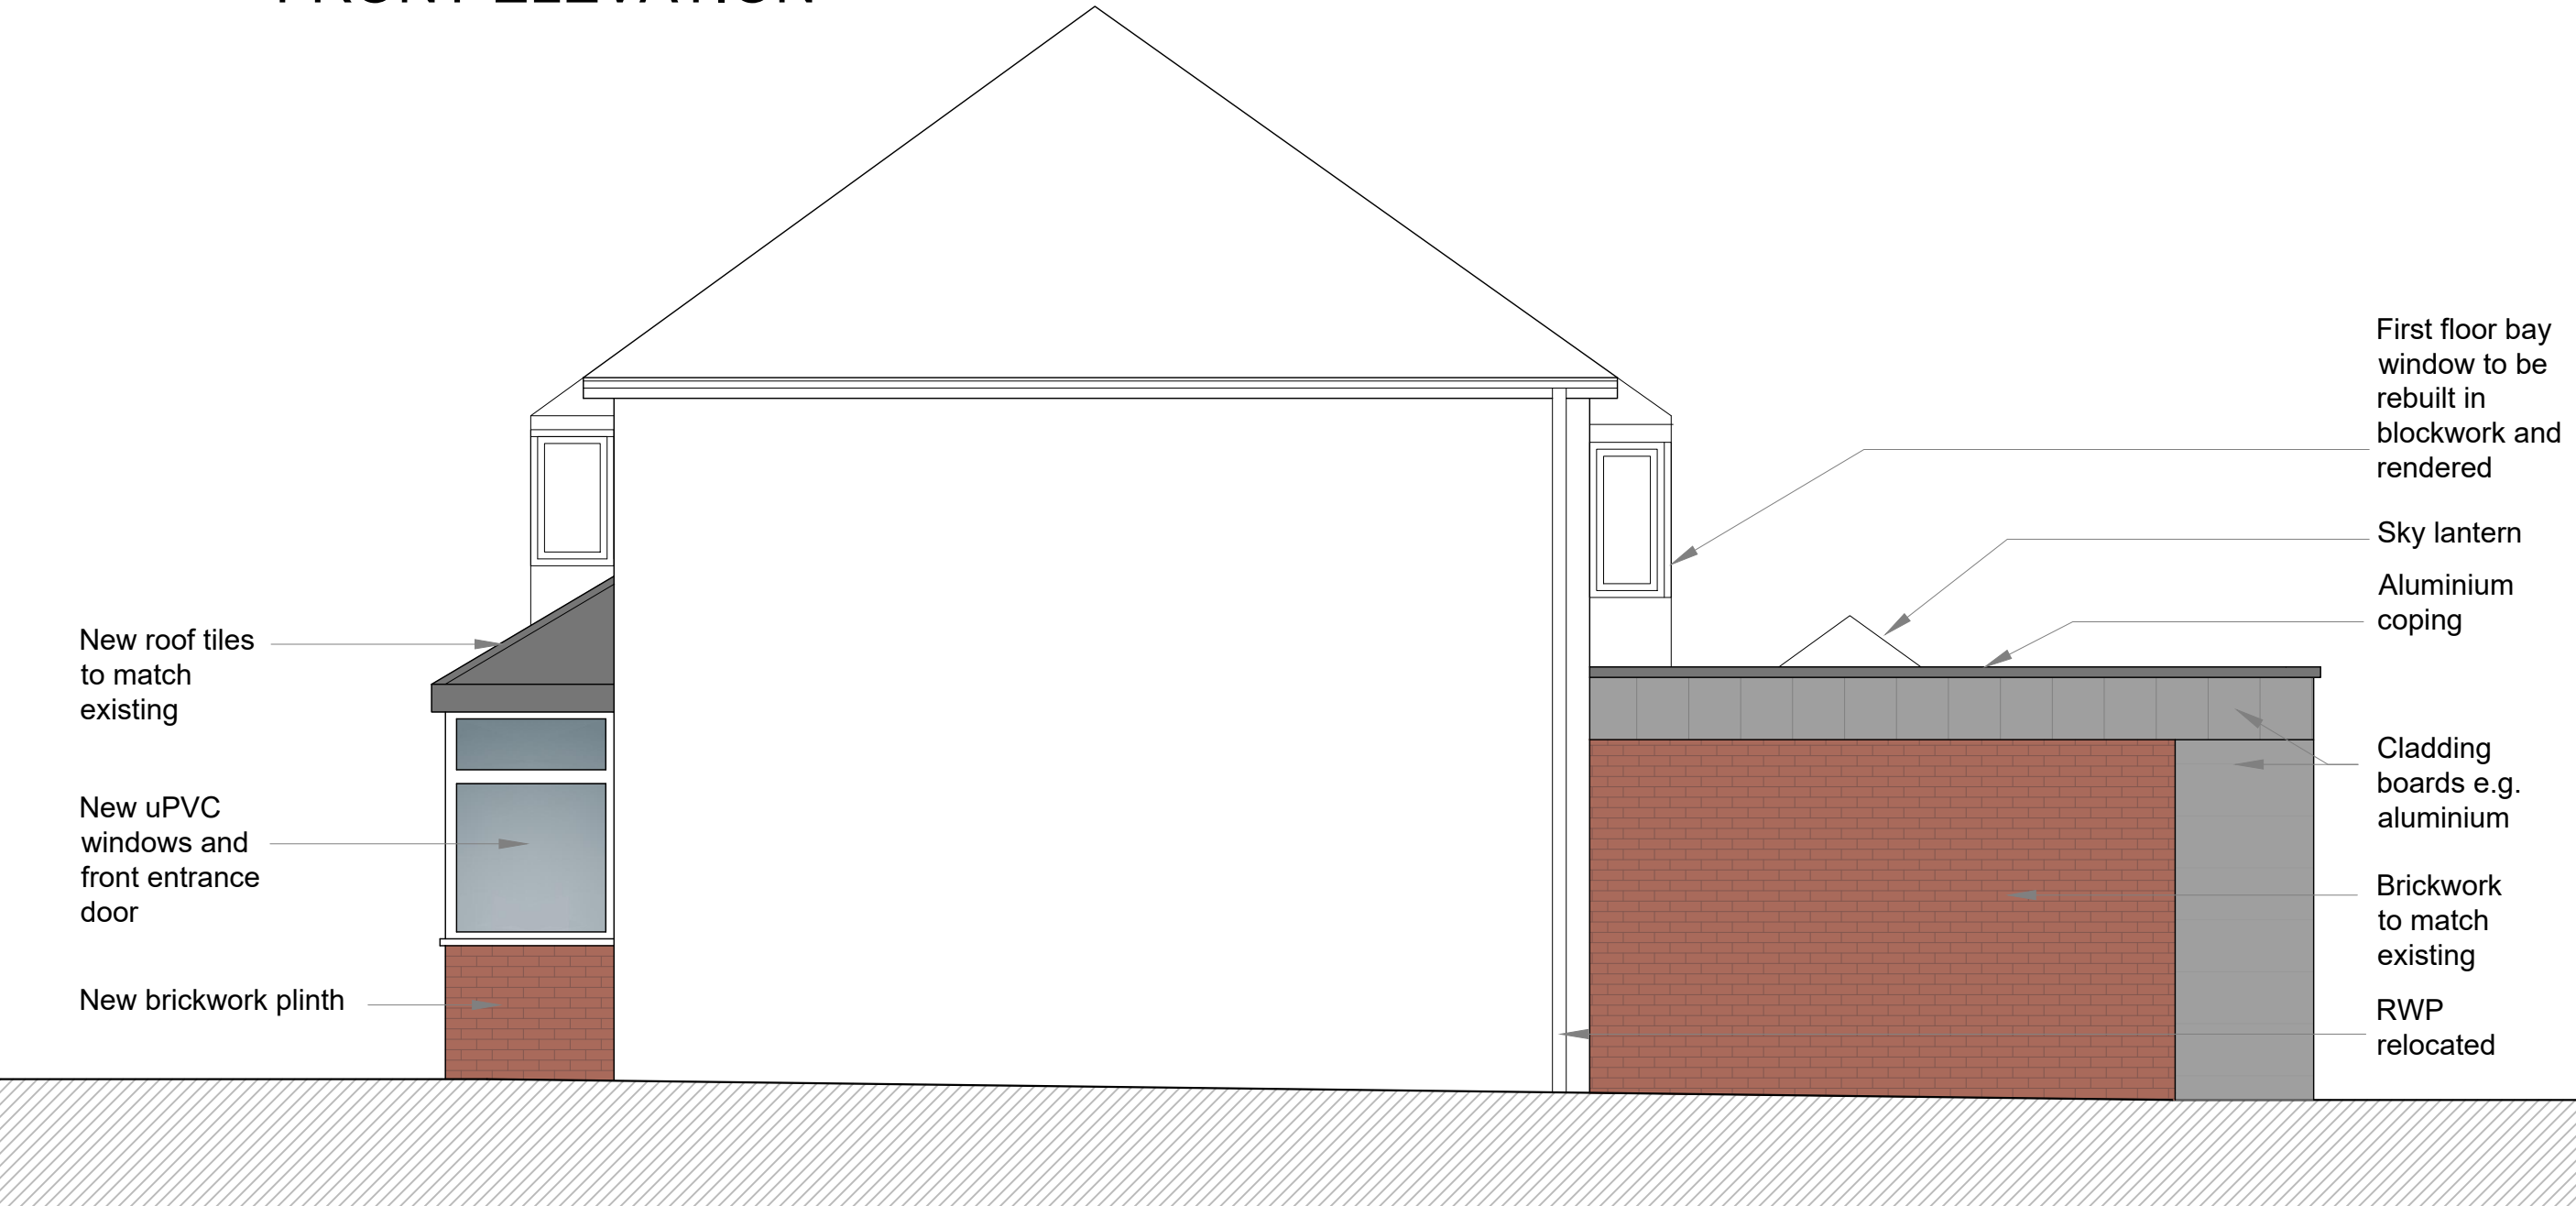


SIDE ELEVATION FACING WEST

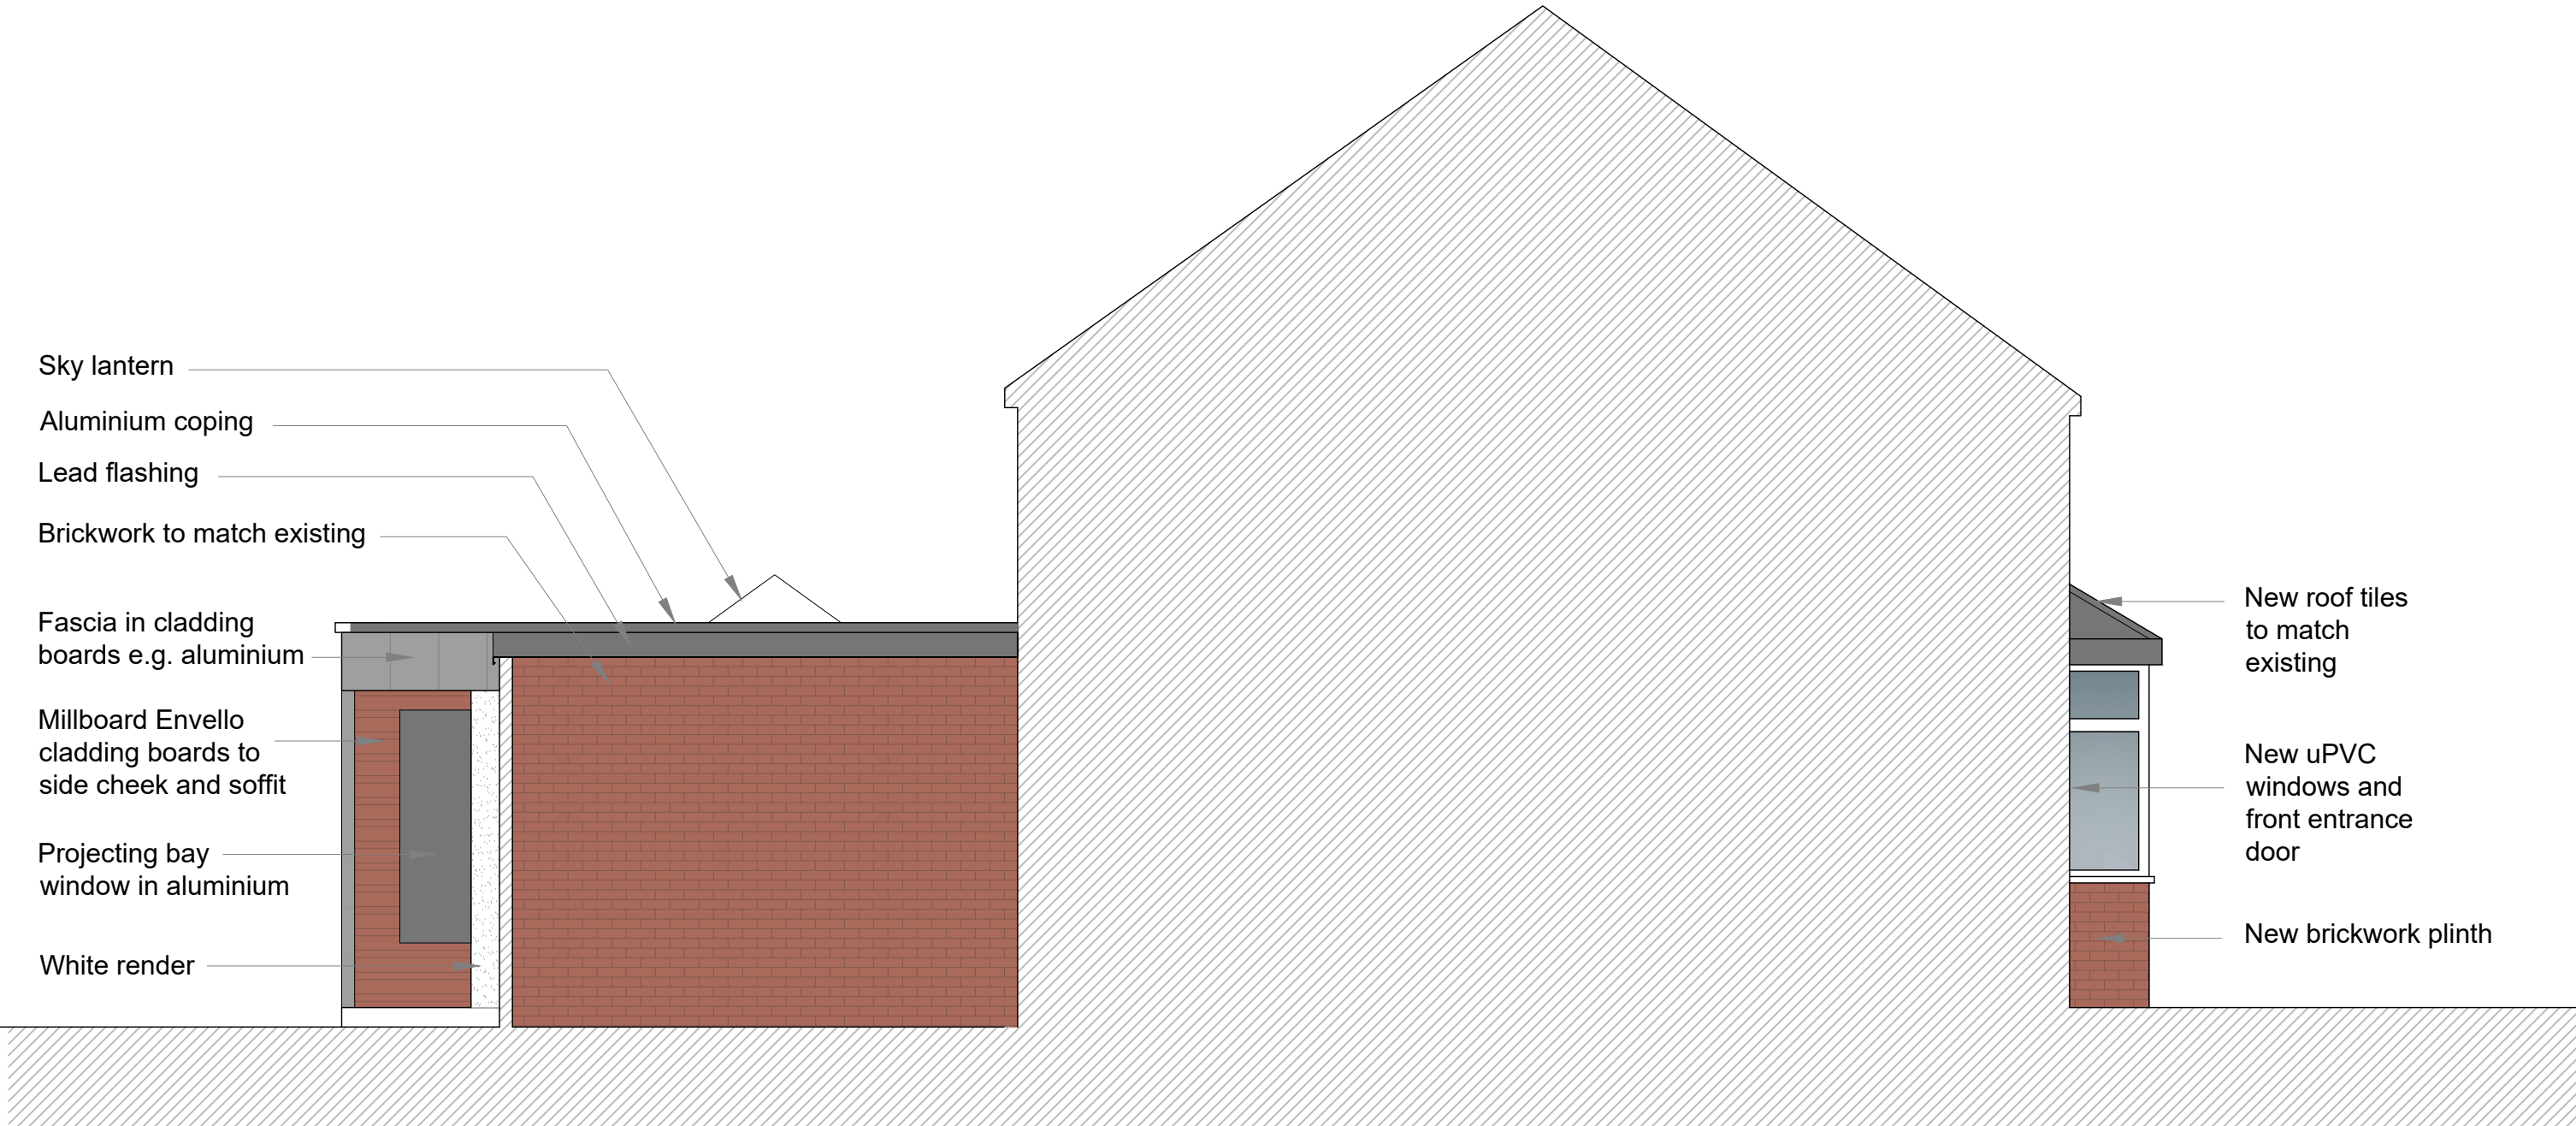

SIDE ELEVATION FACING EAST

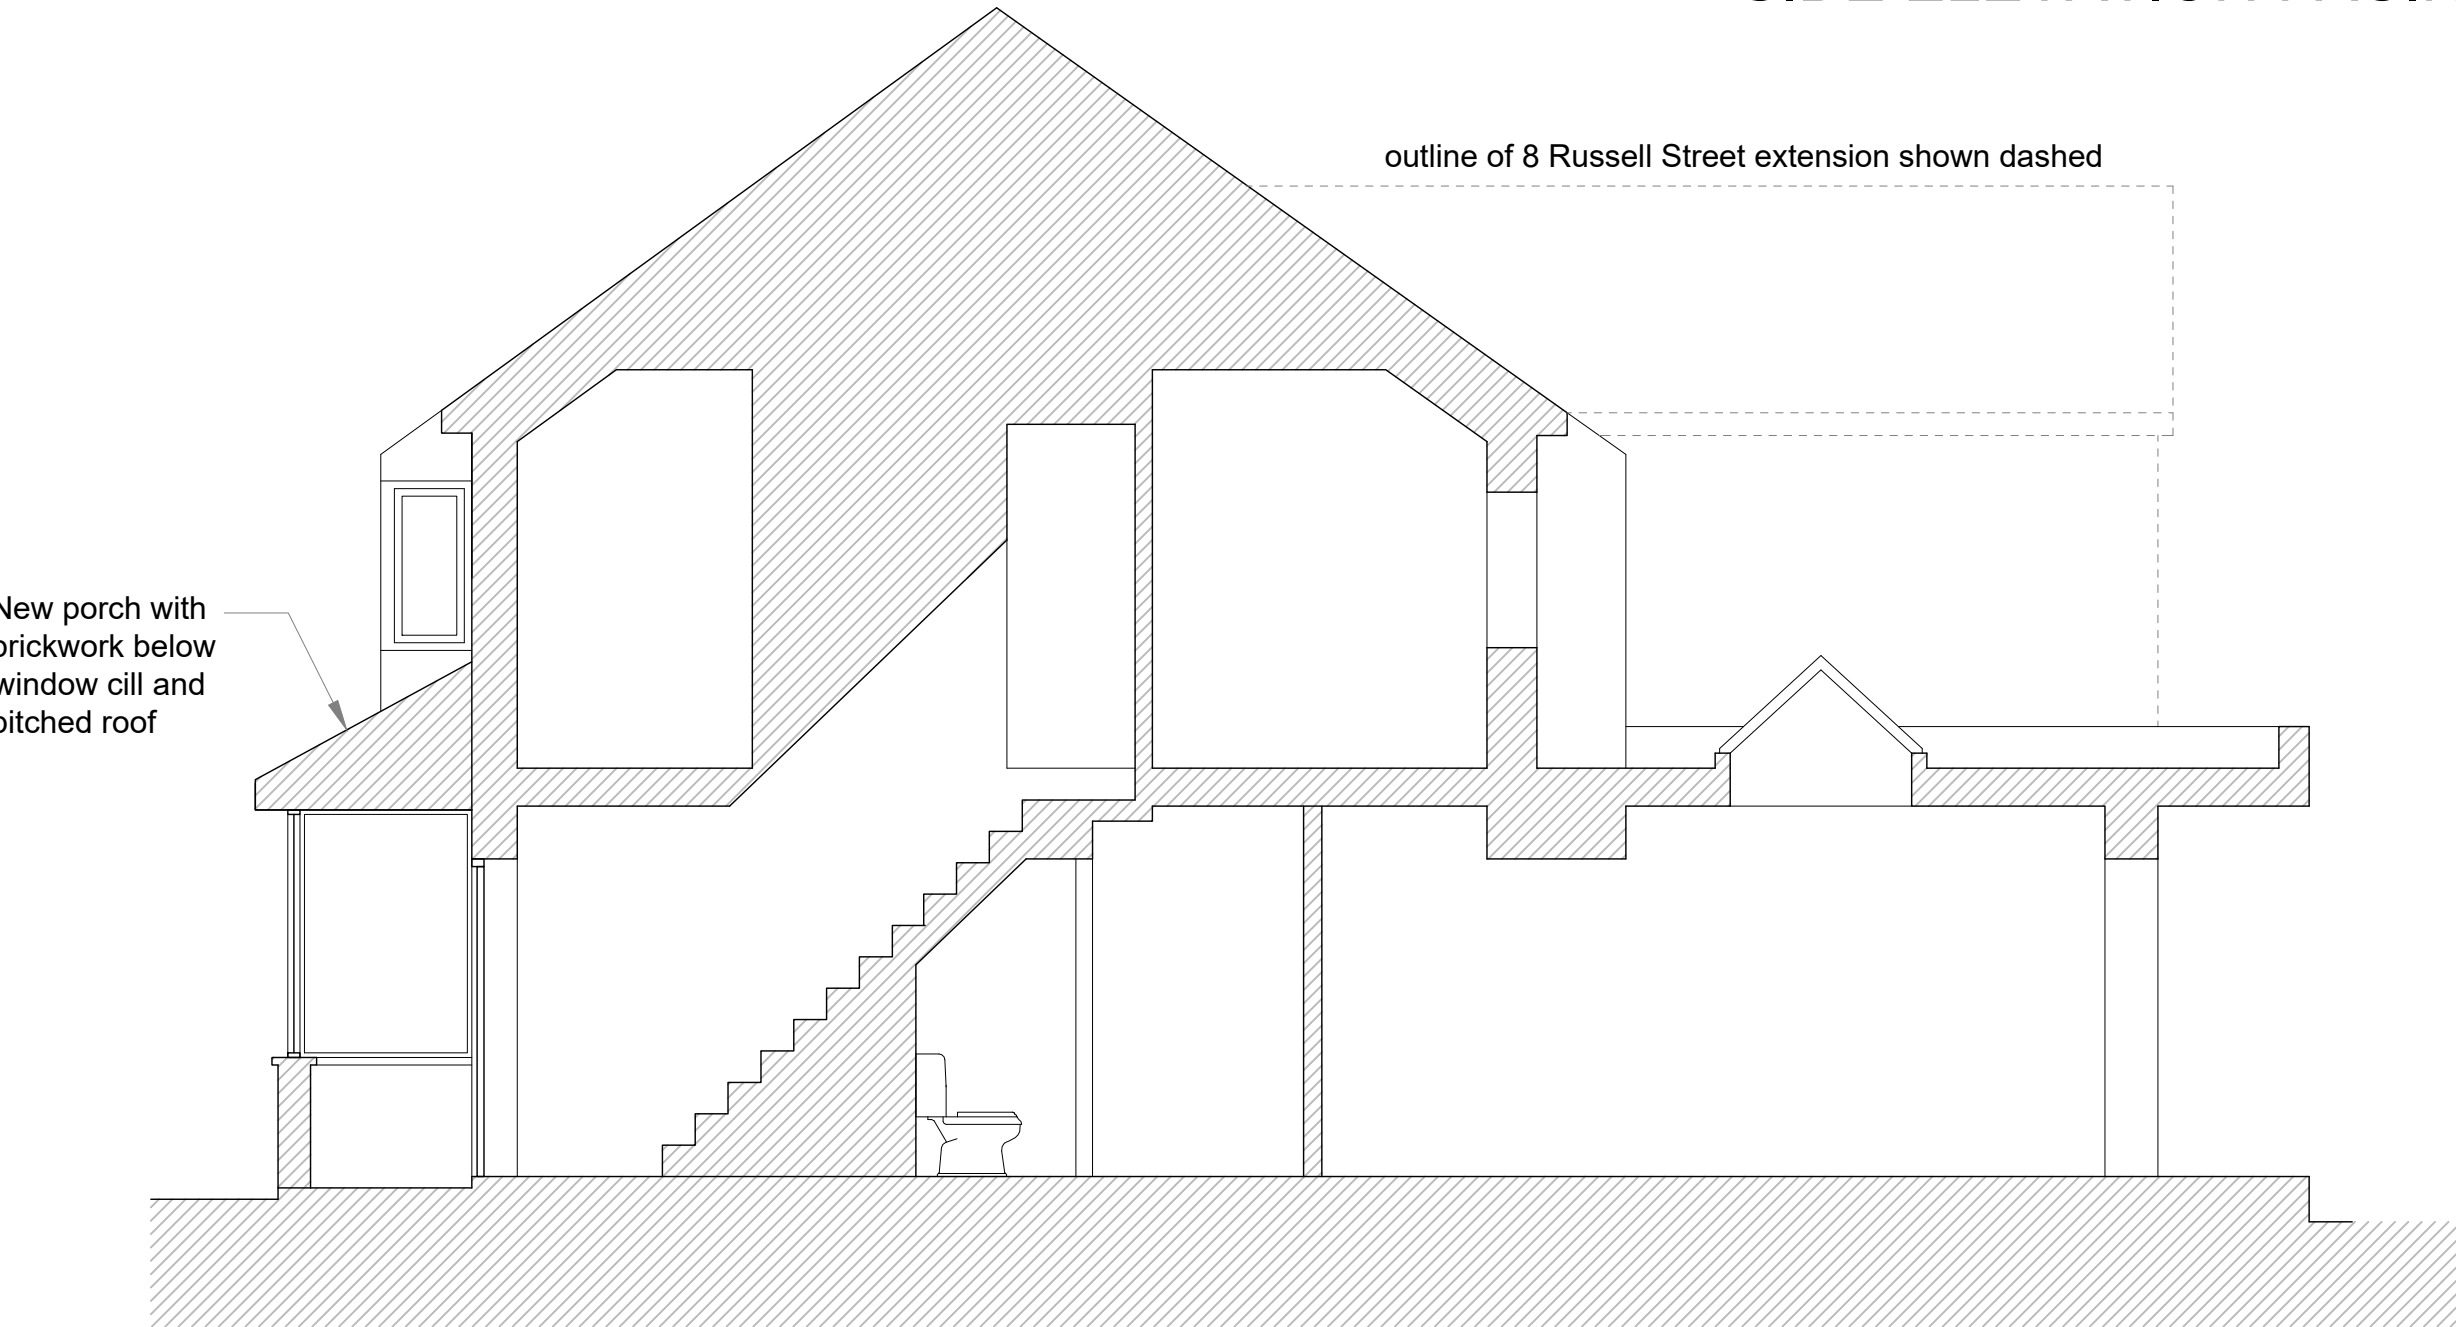

INDICATIVE PROPOSED SECTION FACING WEST

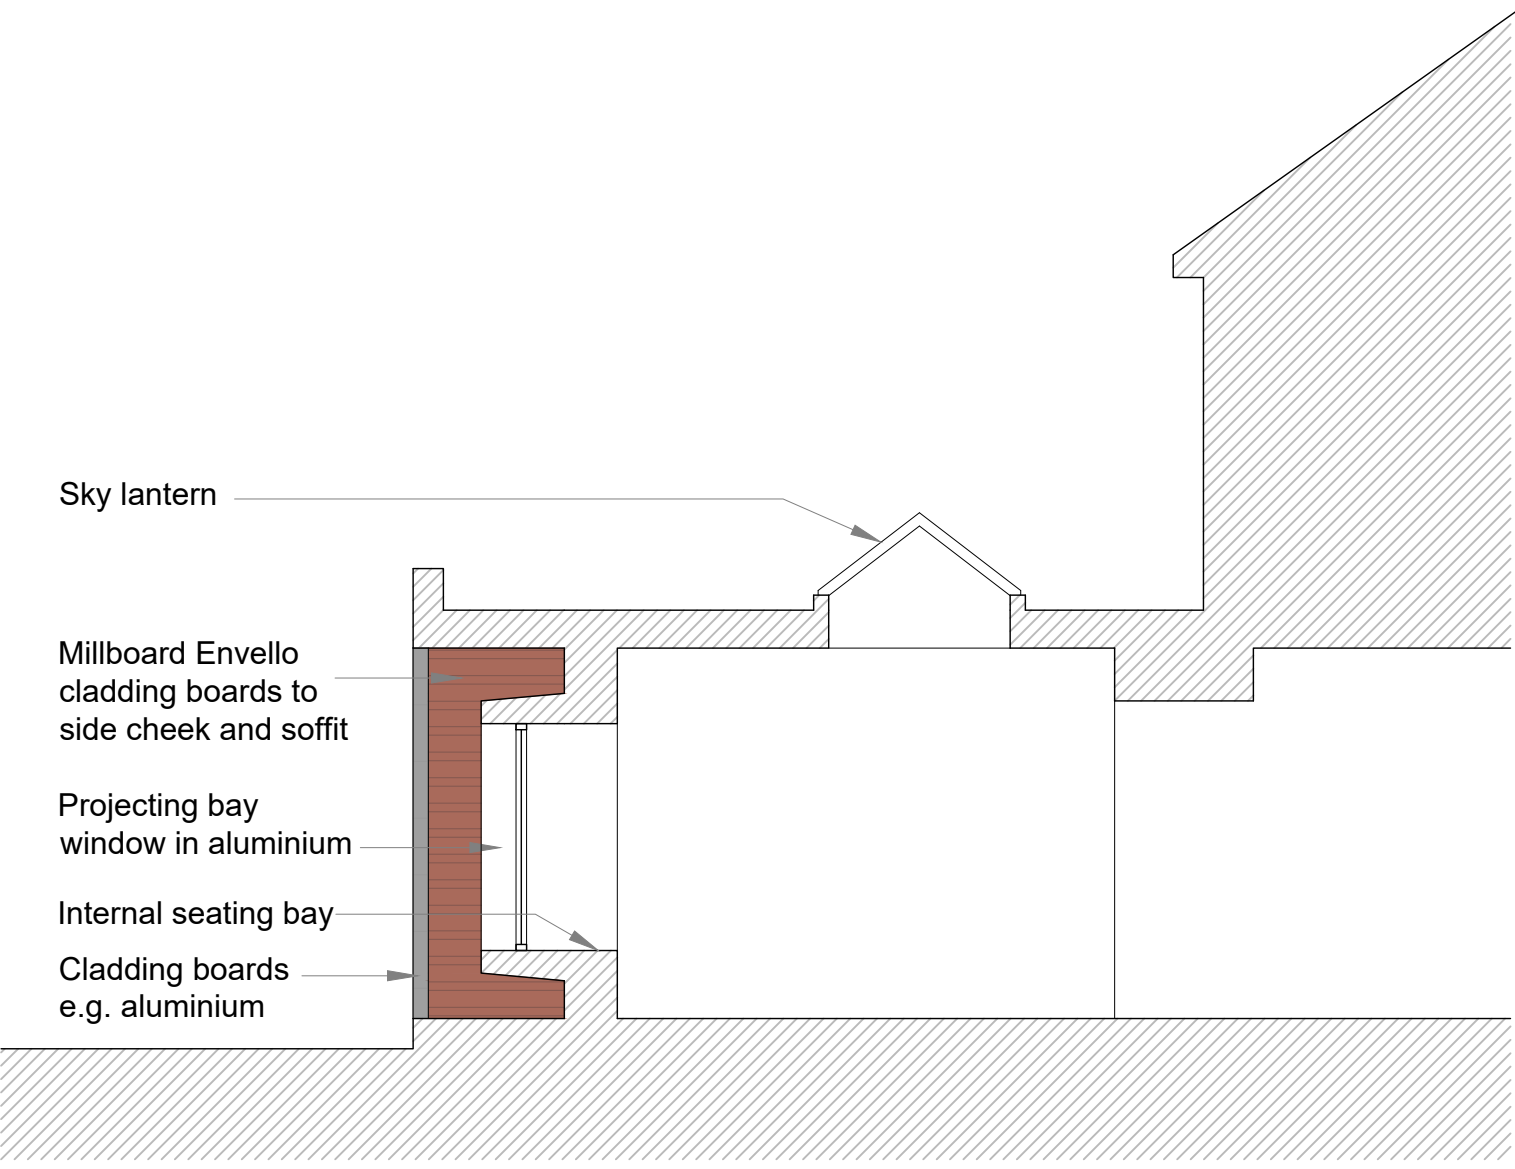

SECTION THROUGH EXTENSION FACING EAST

General Notes 01: Dimensions must not be scaled from this drawing. If in doubt, please ask. 02: All dimensions are in millimetres unless noted otherwise. 03: All dimensions should be verified on site before proceeding with the work. 04: TADW Architects shall be notified in writing of any discrepancies. 05: © TADW Limited (UK) 2015				
Legend				
P2	Planning application submission	04.08.23	KM	MH
P1	Issued	28.07.23	KM	MH
Issue	Description	Date	Drawn	Checked
Drawing Status P - Planning T - Tender C - Construction R - As Record				
Planning				

tadw architects 		
Six St Petersgate Stockport Cheshire SK1 1HD Ph 0161 477 6158 Fx 0161 480 8342 mail@tadw.co.uk www.tadw.co.uk		
Client	Mr C. Owen	
Job	6 Russell Street Prestwich	
Title	Proposed Elevations and Sections	
Scale	1:50 @ A1	
Note - Prints from PDF files may not be to scale, check accuracy against scale 		
Job Number 231333	Drawing Number 04	Issue P2