




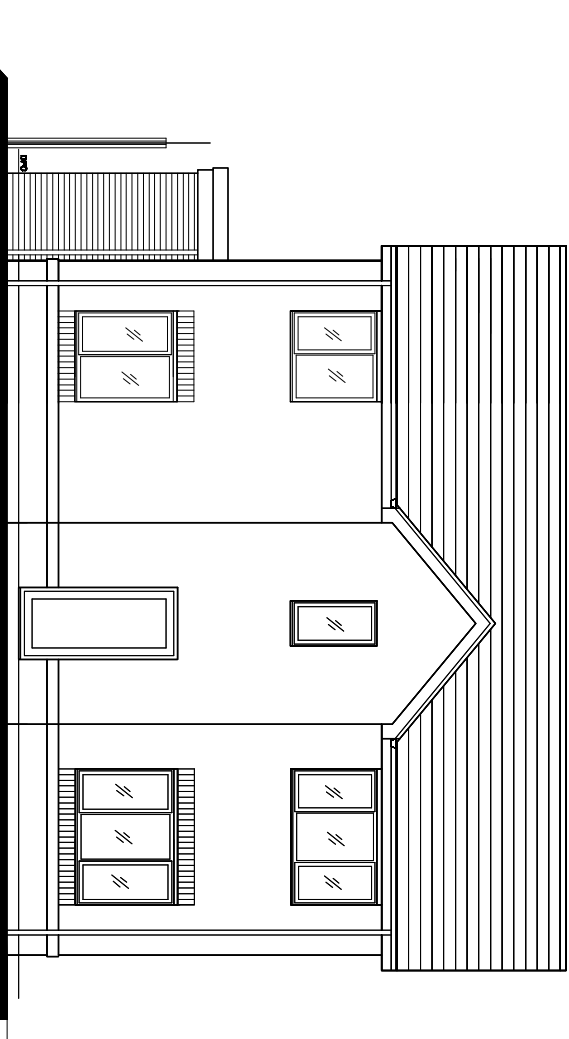


EXISTING FRONT ELEVATION.

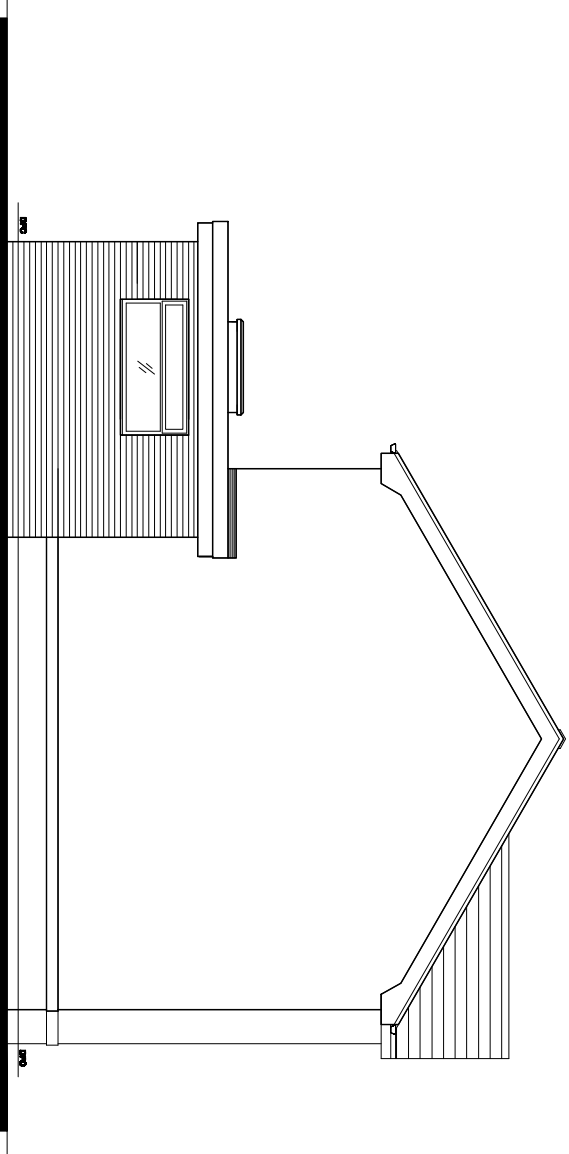

EXISTING SIDE ELEVATION.

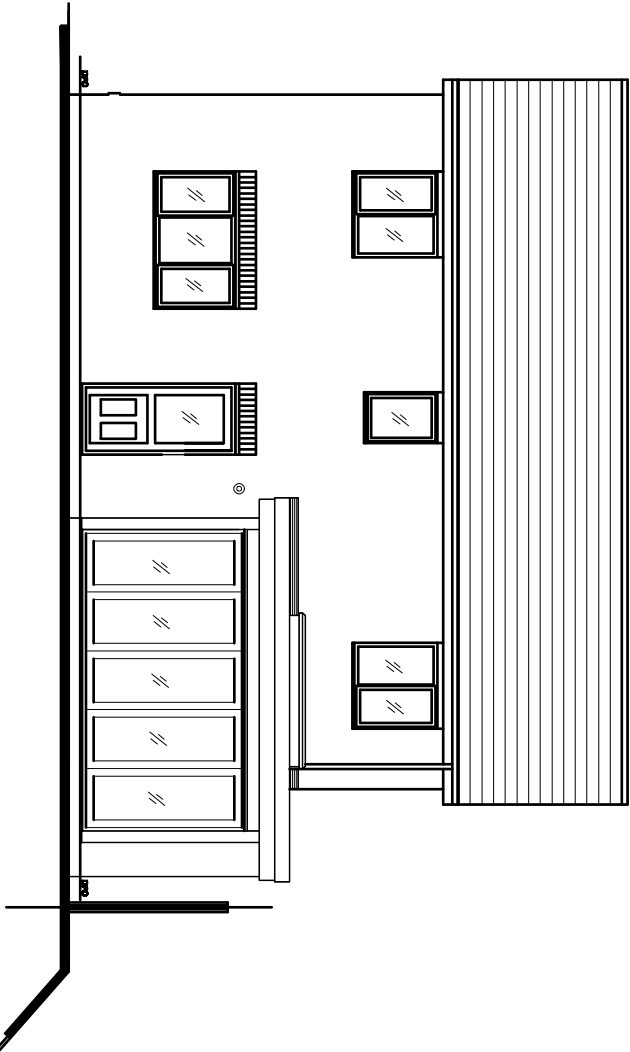

EXISTING REAR ELEVATION.

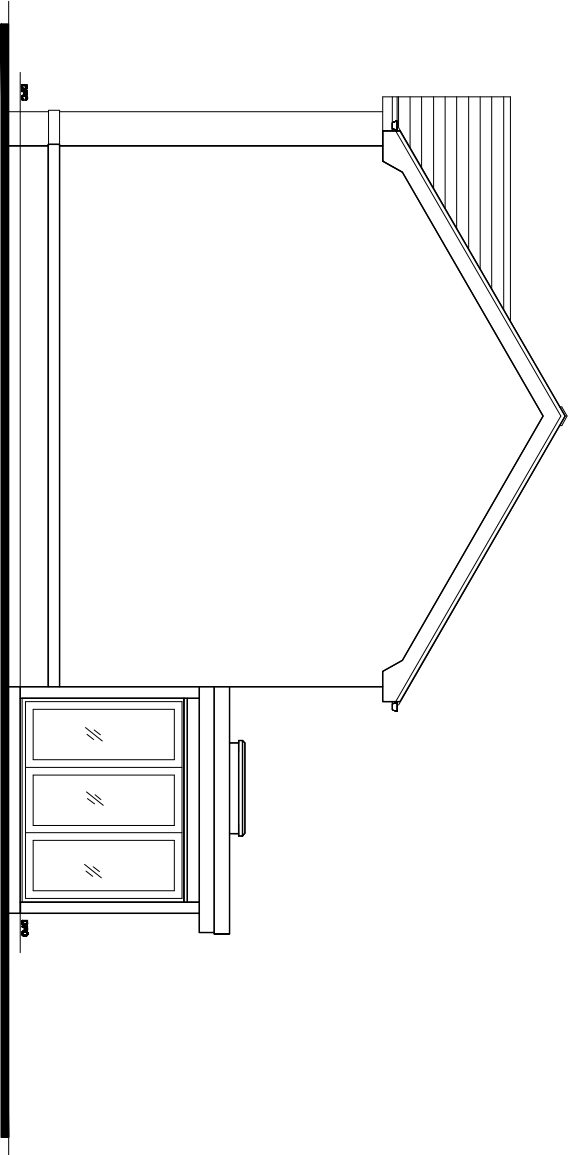

EXISTING SIDE ELEVATION.

Revision	Title :	Project :	MTC Designs
	PROPOSED FIRST FLOOR EXTENSION ABOVE EXISTING GARDEN ROOM.	48, LOWES ROAD, BURY. BL9 6PJ	31 Essex Drive Broom BL2 6TB T: 01524 416714 M: 0770828914 Email: info@mtcdesign.co.uk
			Scale 1:100 @ A3 Date : September 2023.
			Drawing No: P01