


TRAFFIC MANAGEMENT PLAN

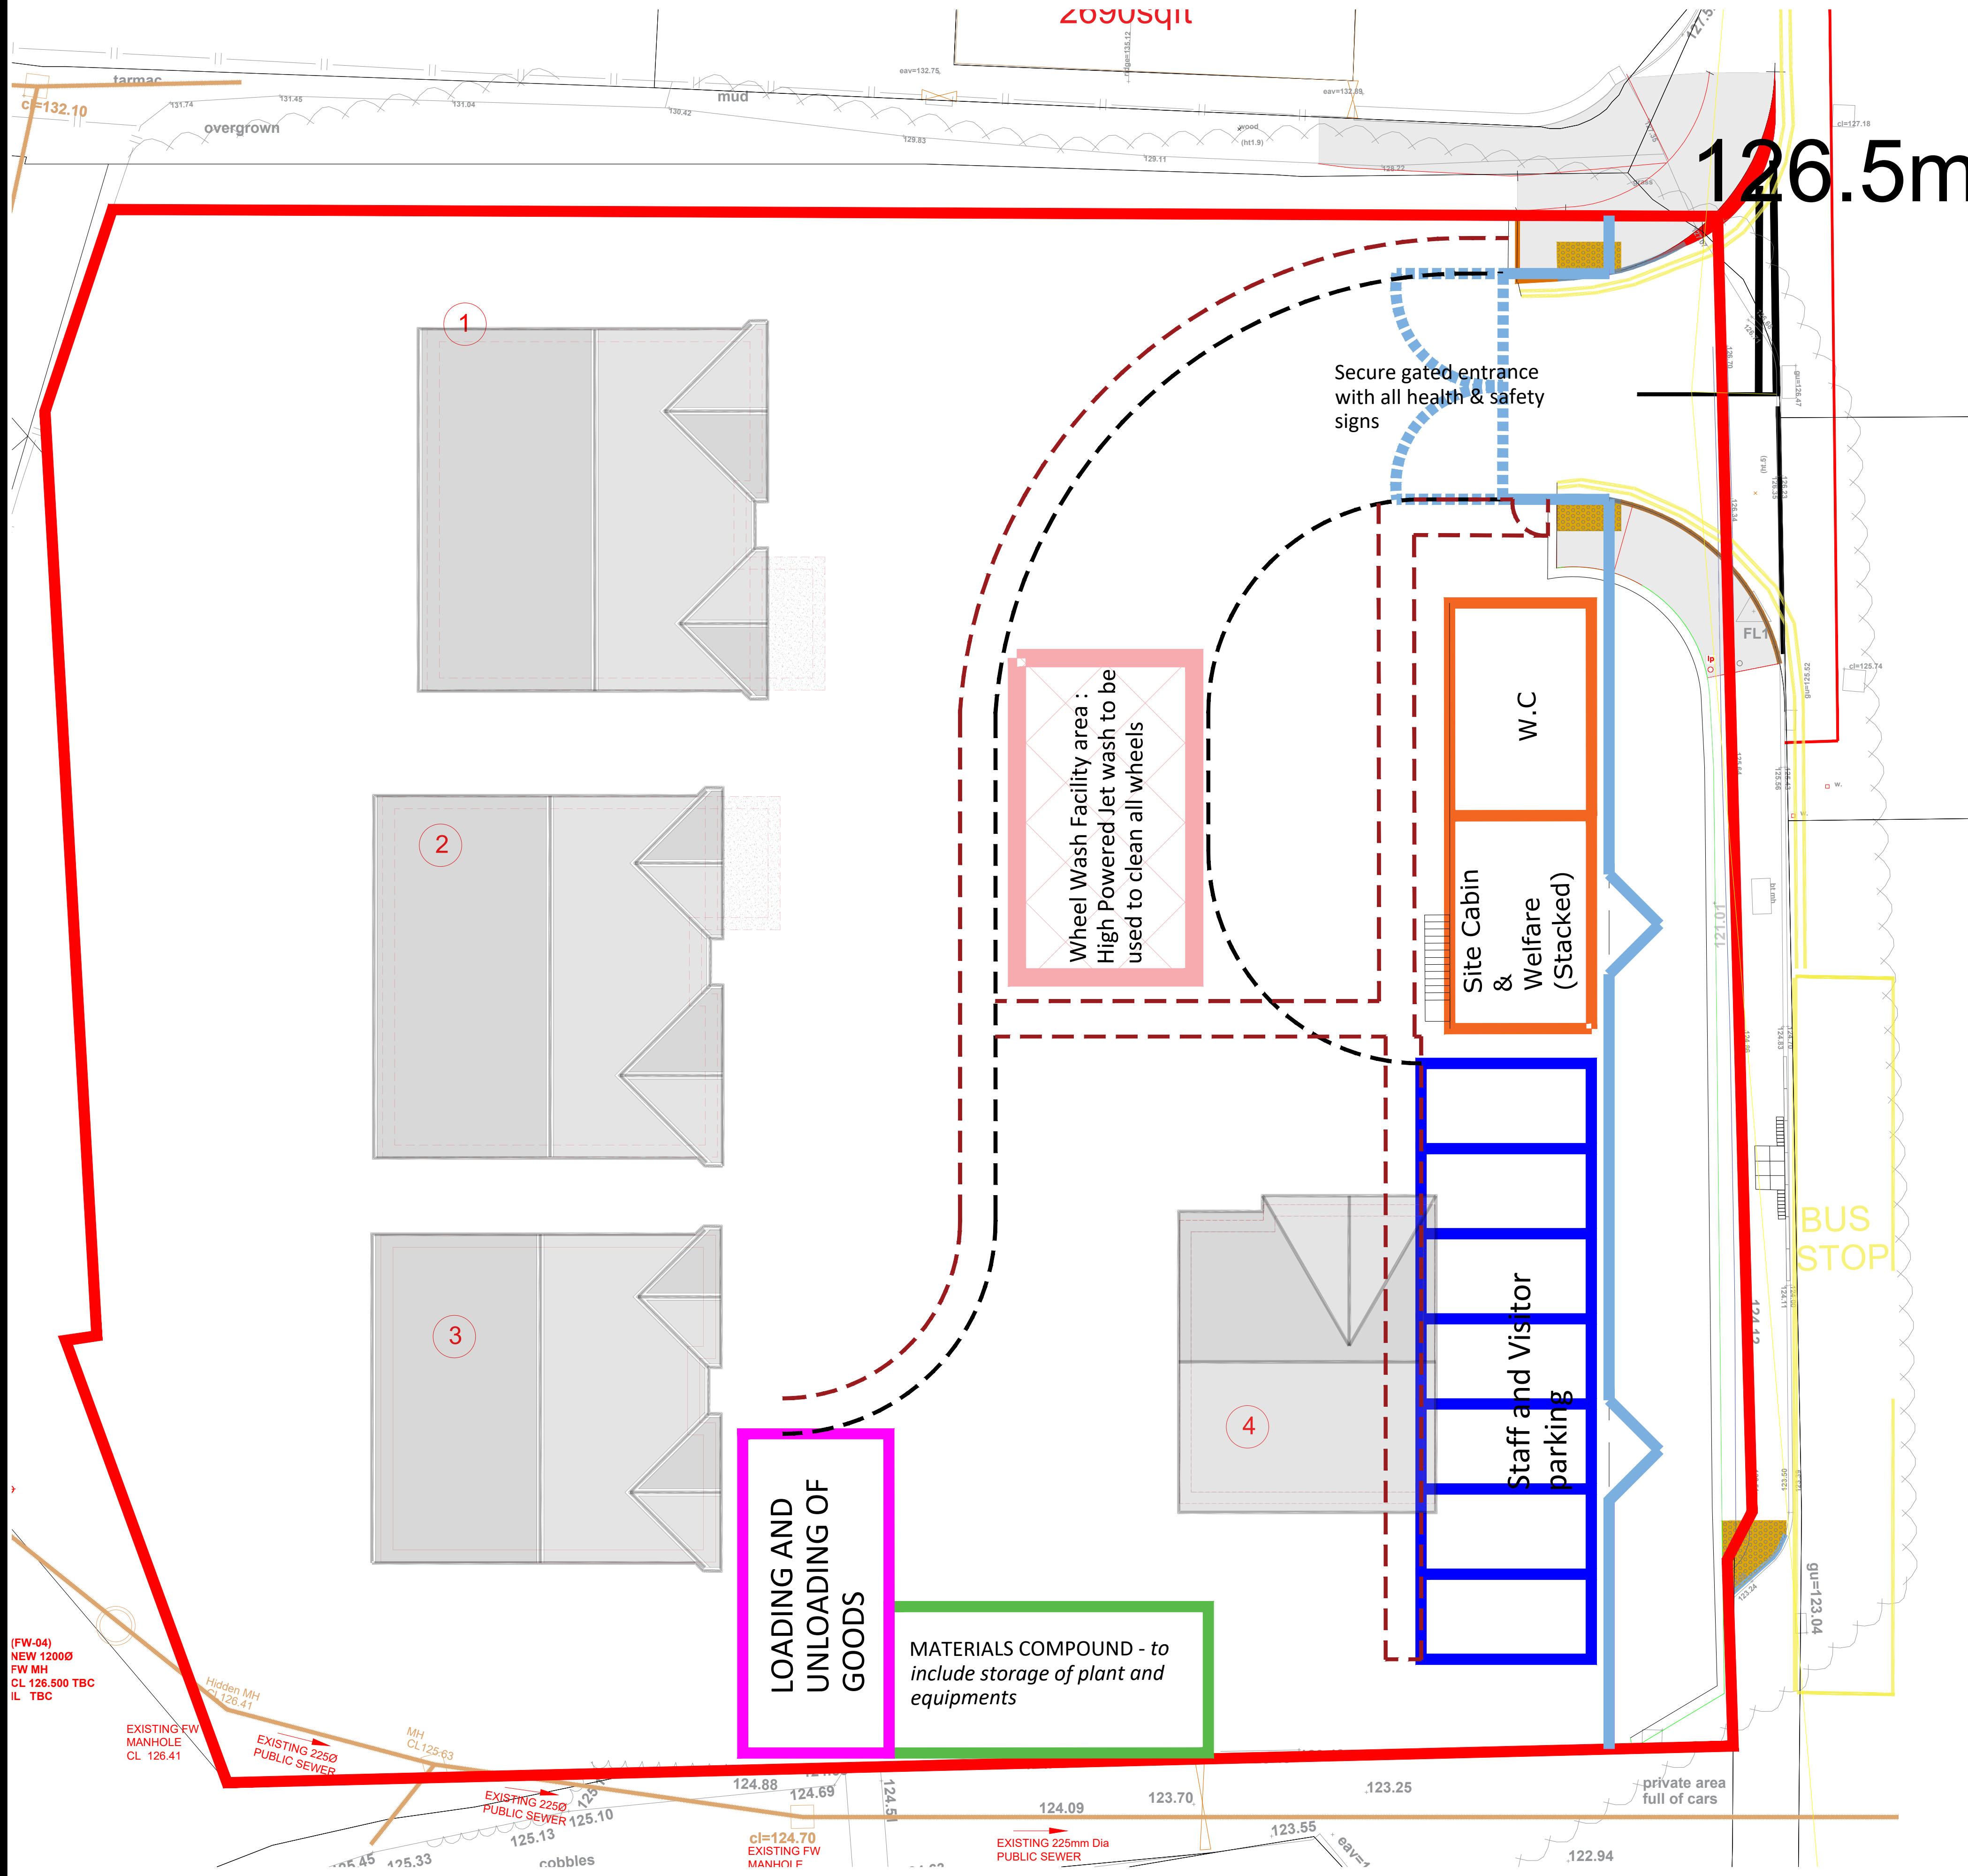

SAFETY SIGN SCHEDULE

- NOTES FOR TRAFFIC MANAGEMENT PLAN:
- ROADS AND WALKWAYS TO HAVE TEMPORARY SAFETY FENCES ERECTED FOR THE SAFETY OF PEDESTRIANS
 - WALKWAYS TO AND FROM THE CABINS AND PARKING SPACES TO BE OF FLAG STONES SO WALKWAYS ARE SEEN
 - ALL SAFETY SIGNS SHOWN IN THE SCHEDULE TO BE PUT UP ON SITE IN ACCORDANCE TO THE SCHEDULE
 - HJK CONSTRUCTION SIGNS TO BE LOCATED ALONG THE BOUNDARY AND FENCE ALONG CAR PARKING LOCATION
 - JETWASH STATIONS TO BE LOCATED AROUND BLOCKS TO HELP CONTROL DUST AND EMISSIONS
 - WORKING TIMES : MON-FRI - 8:00am to 6:00pm SAT- 9:00am - 2:00pm SUN- Closed
- SITE WASTE MANAGEMENT STRATEGY:**
- NON-HAZARDOUS WASTE MATERIALS TO BE DISPOSED OF IN SKIPS PROVIDED ON SITE (LOCATION OF SKIPS TO BE DECIDED ON SITE)
 - DEMOLITION AND EXCAVATION WASTE WILL BE DISPOSED OF THROUGH WASTE TIPPING WAGONS.
- Company logo advertisements to be located around site on timber safety fences that will be erected along footpaths and entrances etc. locations to be decided on site.

PROJECT				Land At Lowercroft	
TITLE				Site Plan	
SCALE	1:200	@ A1	DATE	26/06/23	
DRAWING NO.		HJK-LC-SP		REVISION	4
DRAWN BY				CHECKED BY	
BELMONT HOUSE 2 DALTON COURT COMMERCIAL ROAD DARWIN BB3 0DG					