




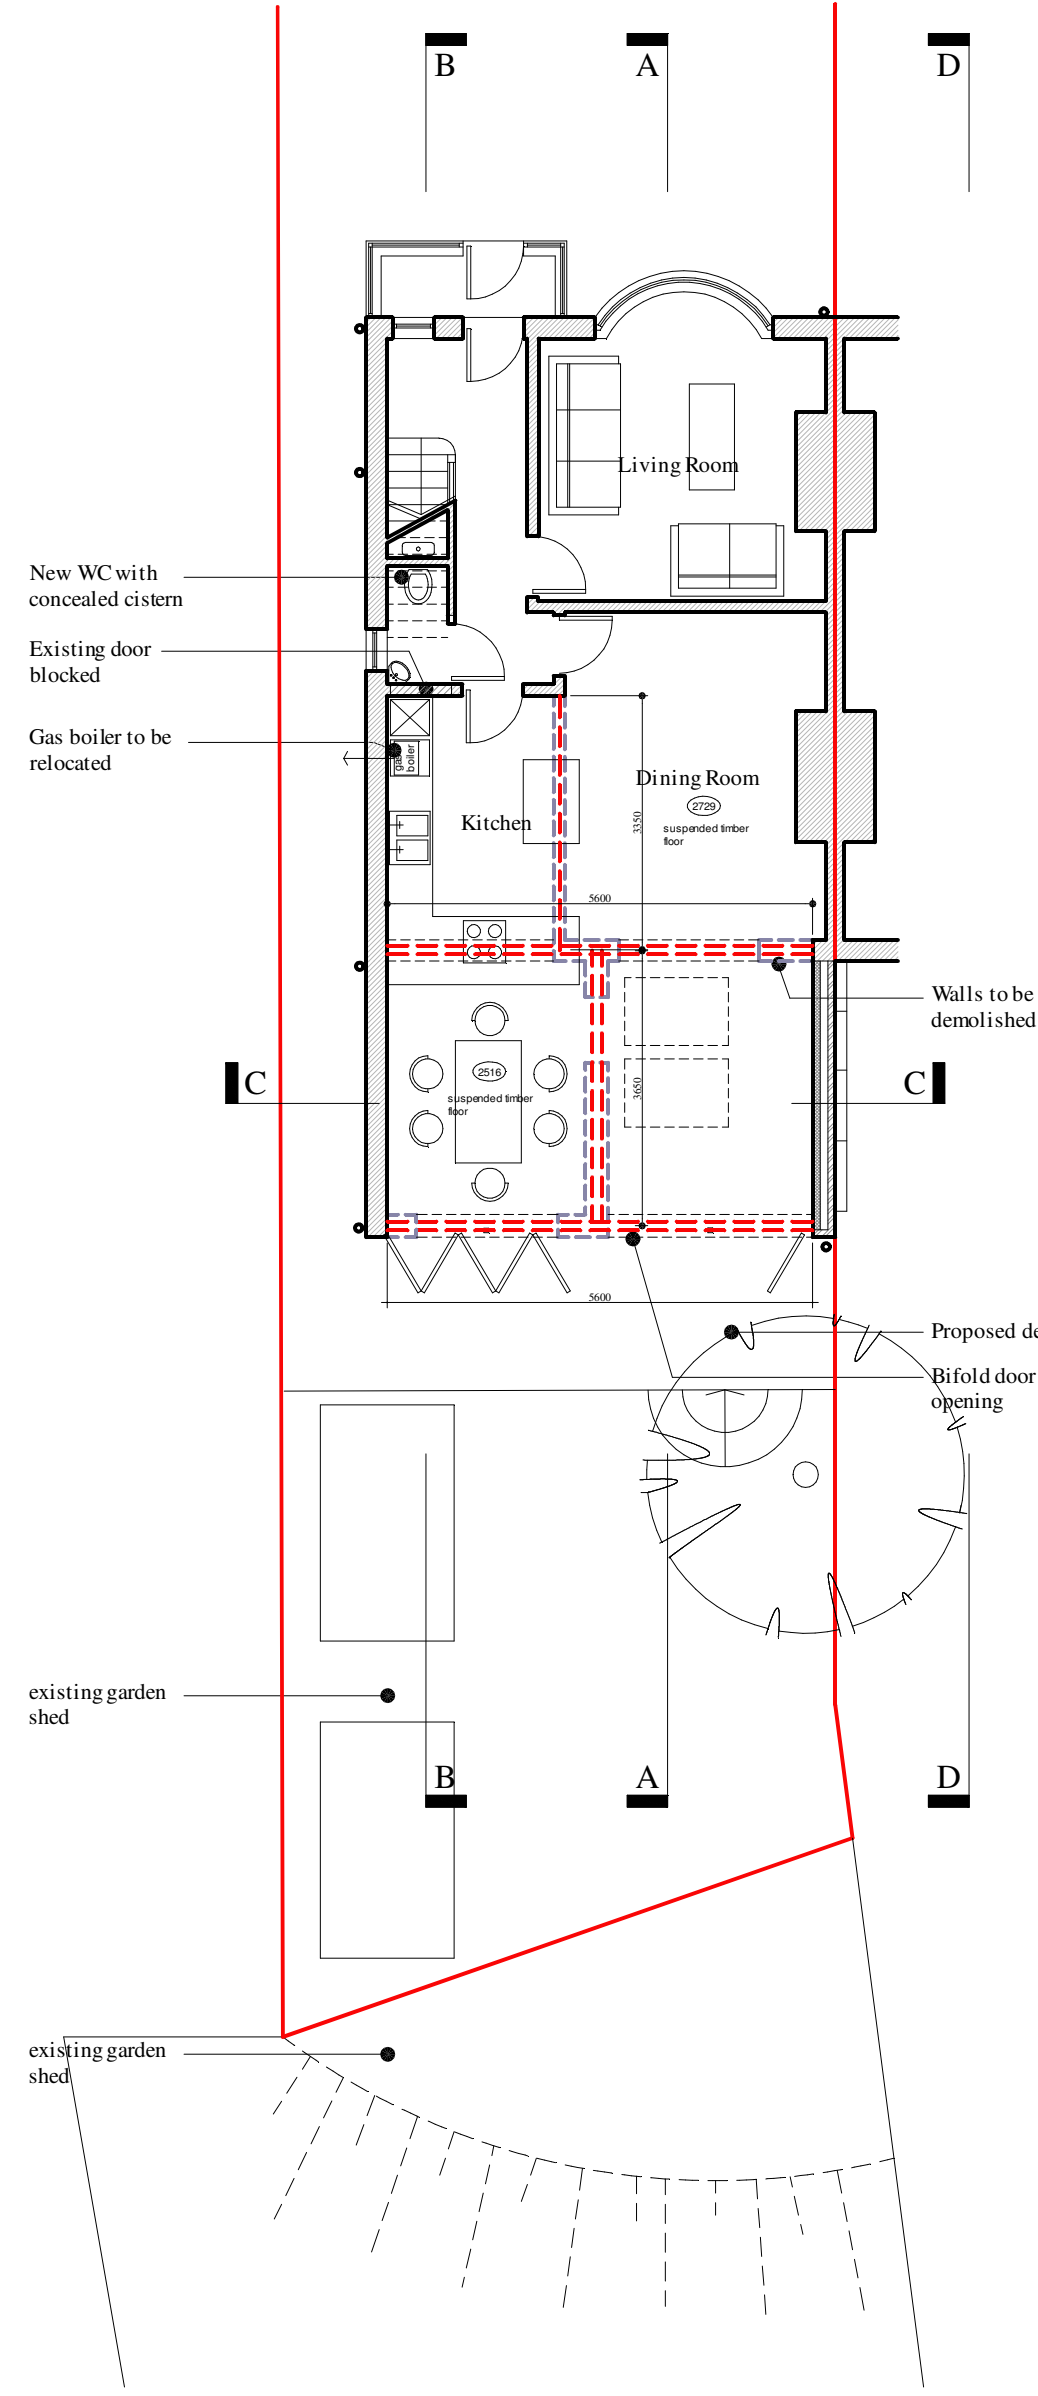


Ground Floor Plan
as proposed, scale 1:100

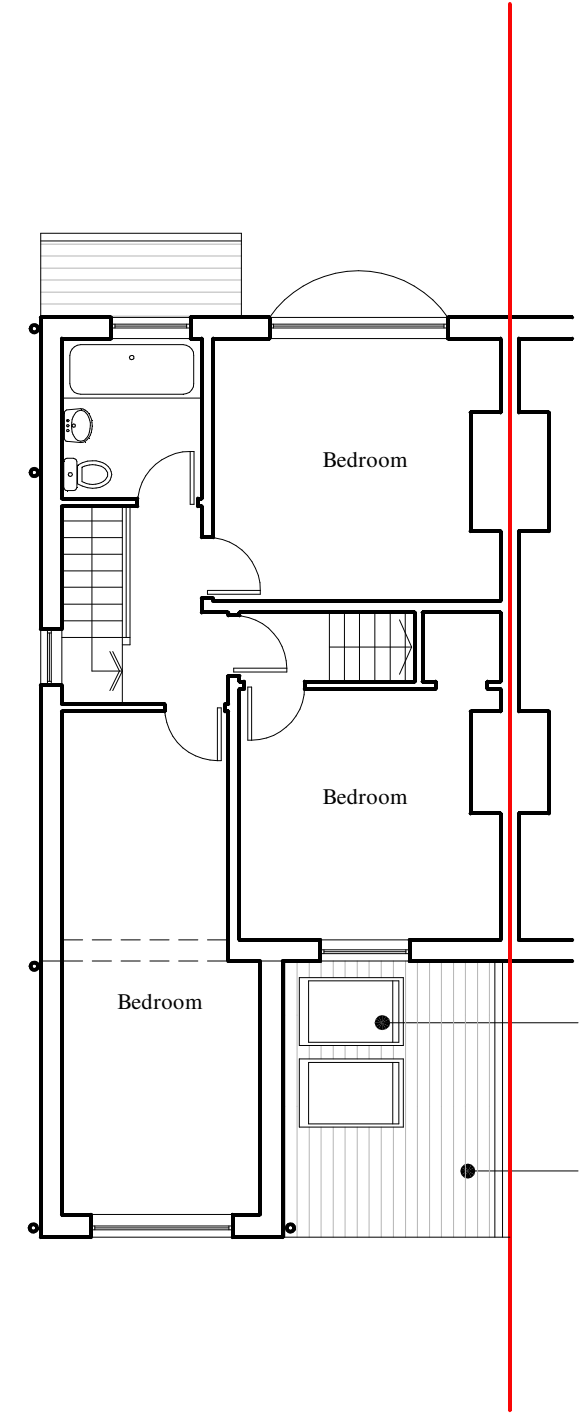


First Floor Plan
as proposed, scale 1:100

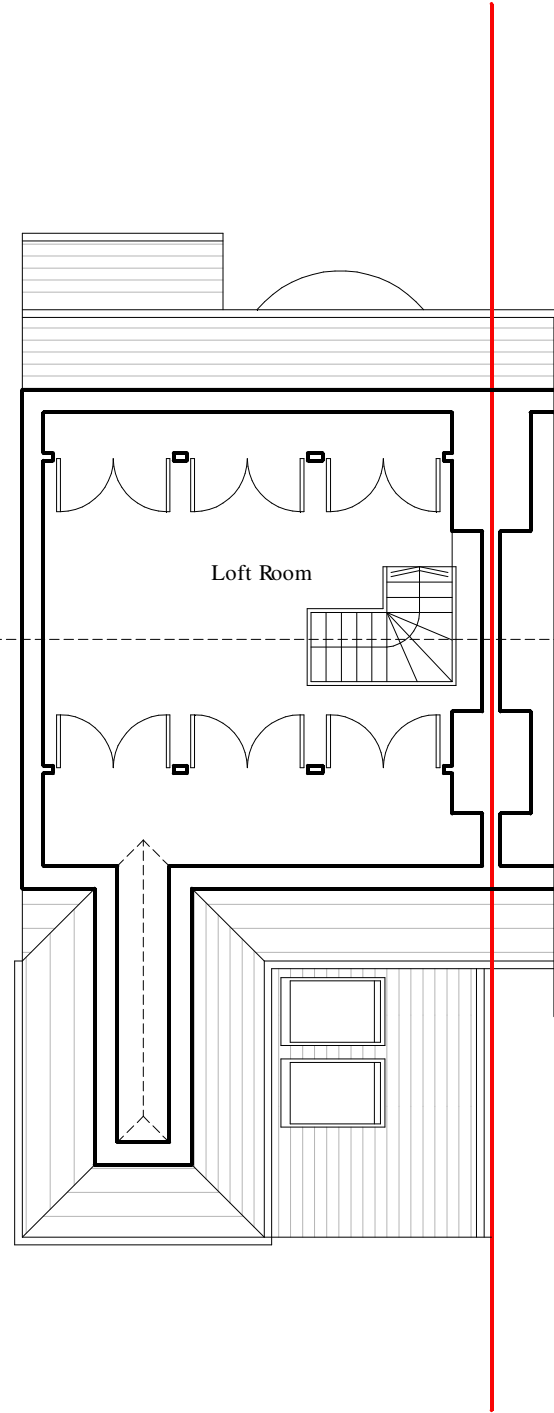


Loft Plan
as proposed, scale 1:100

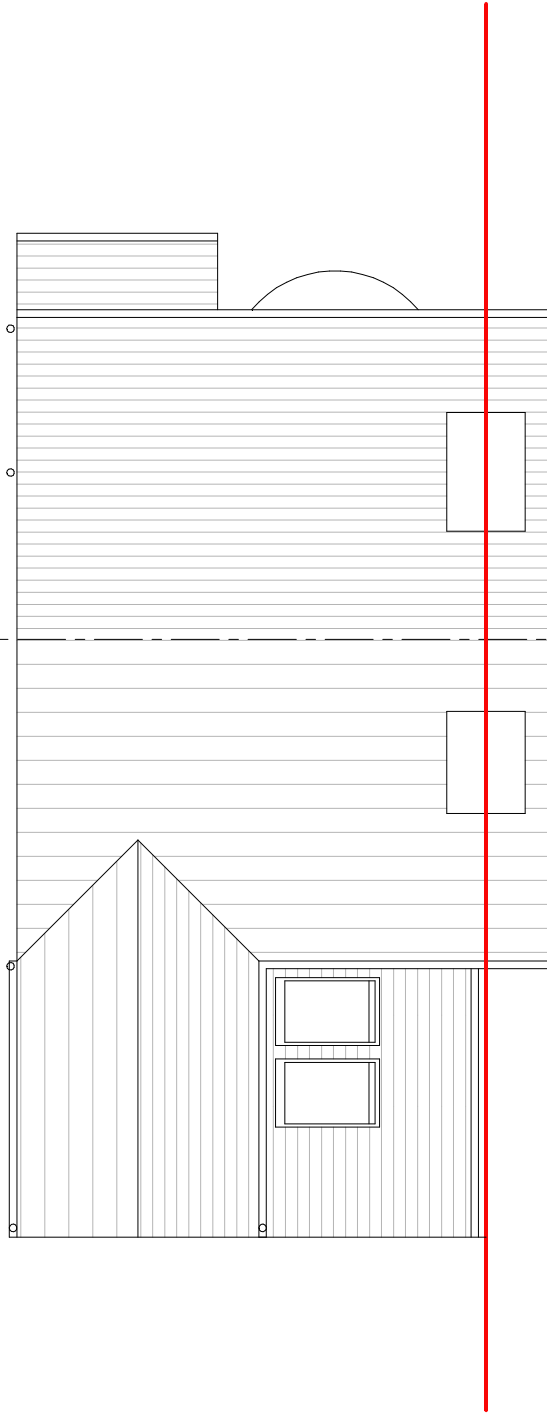


Roof Plan
as proposed, scale 1:100

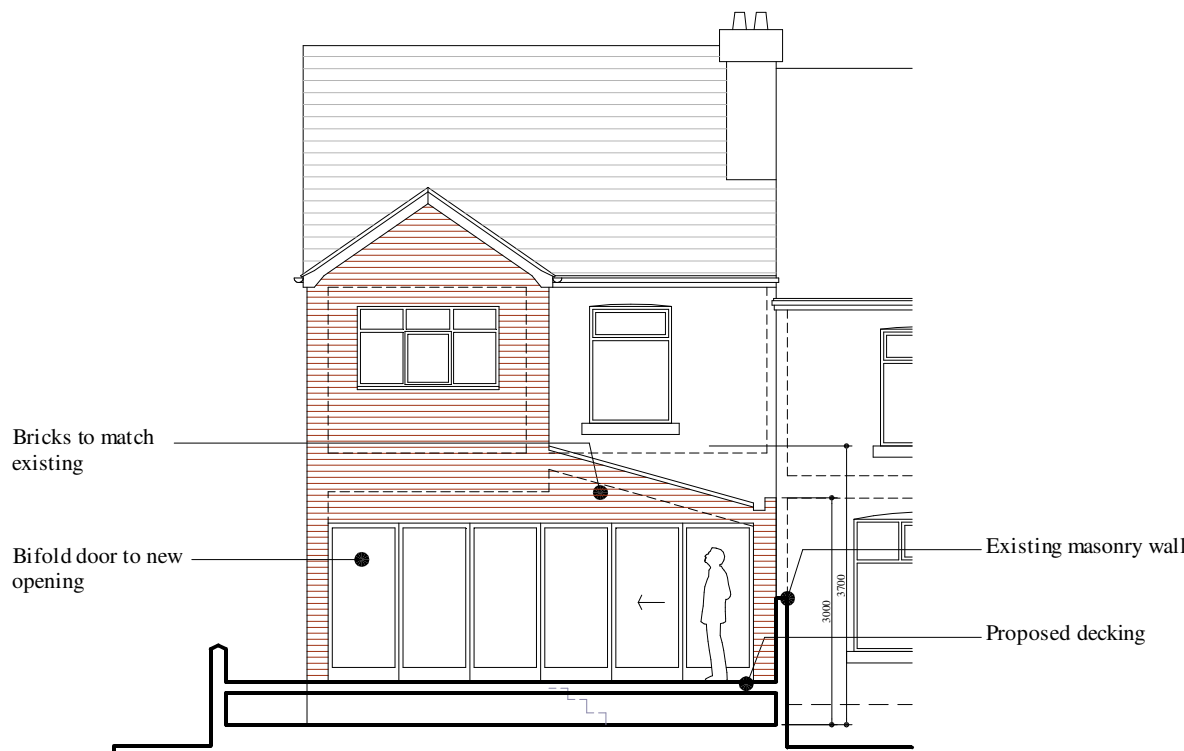


Rear Elevation
as proposed, scale 1:100

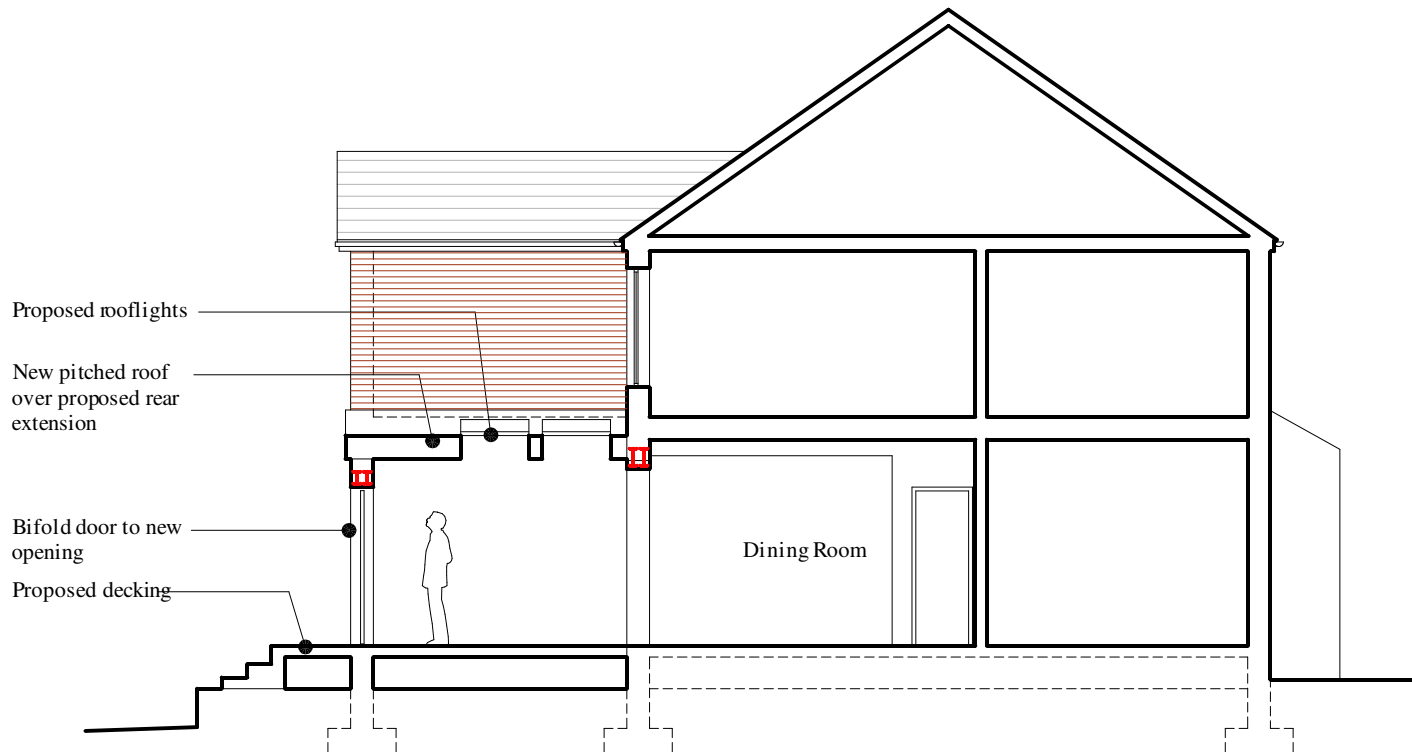


Section AA
as proposed, scale 1:100

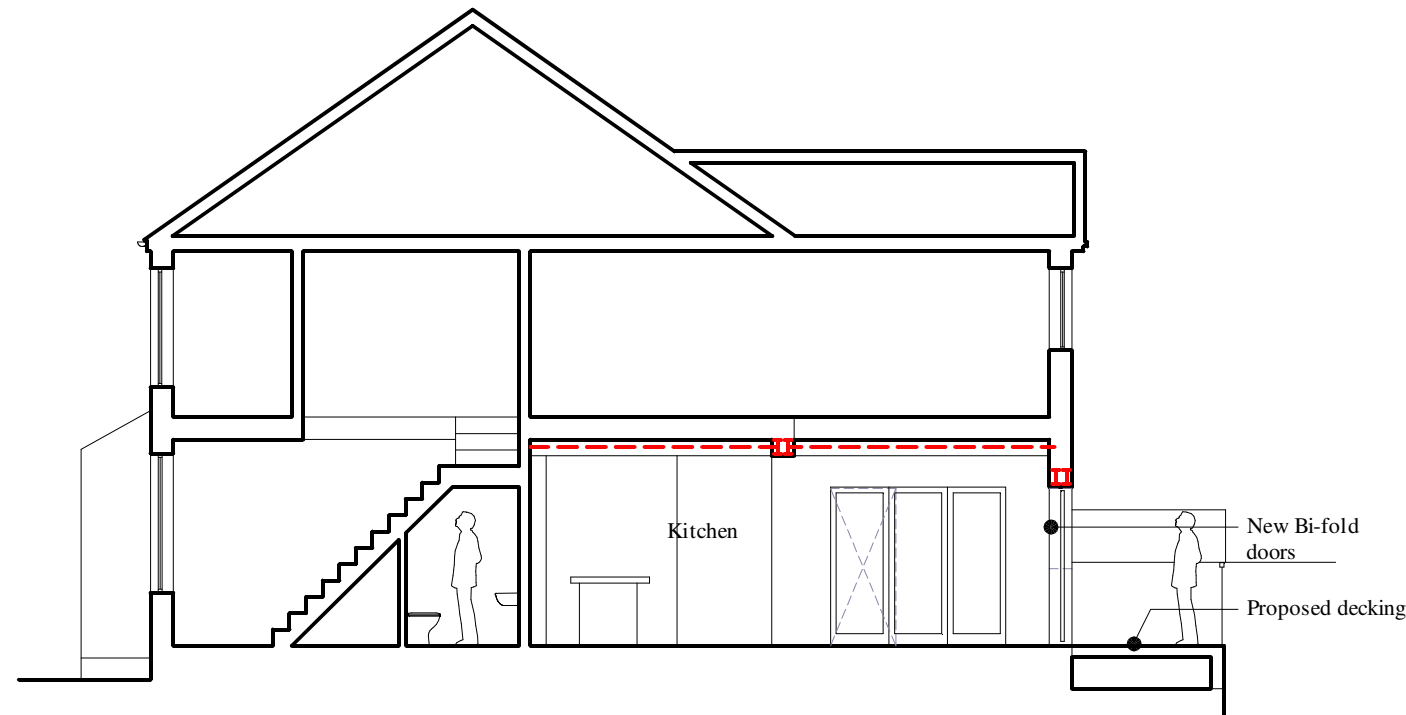

Section BB
as proposed, scale 1:100

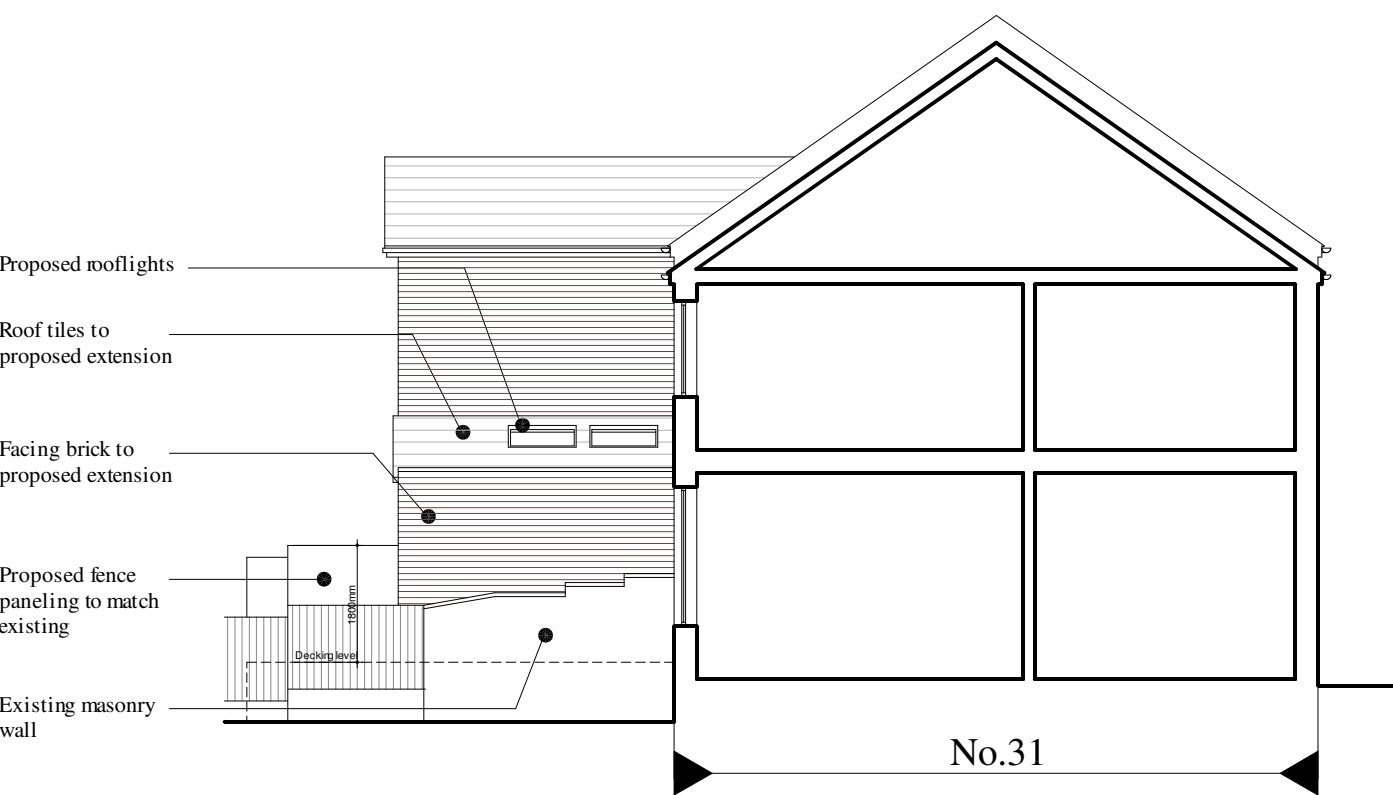


Section DD
as proposed, scale 1:100

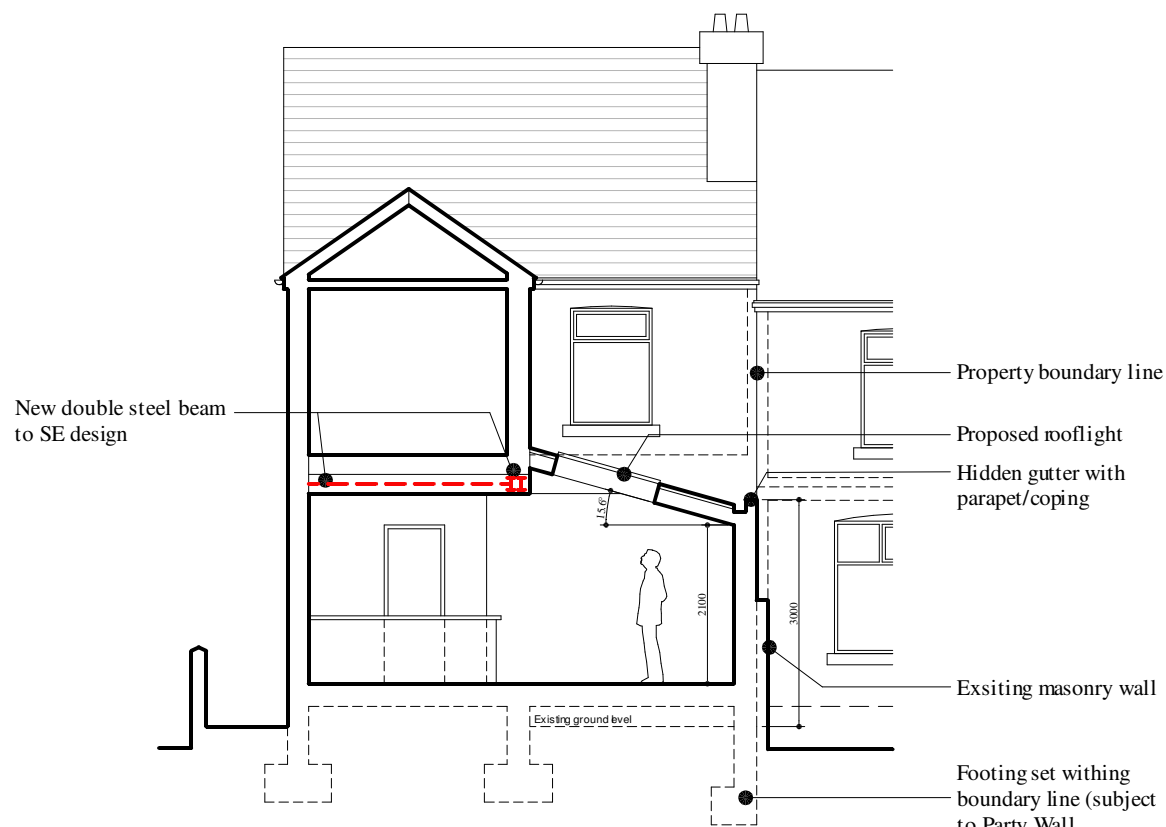

Section CC
as proposed, scale 1:100



Front Elevation
as proposed, scale 1:100

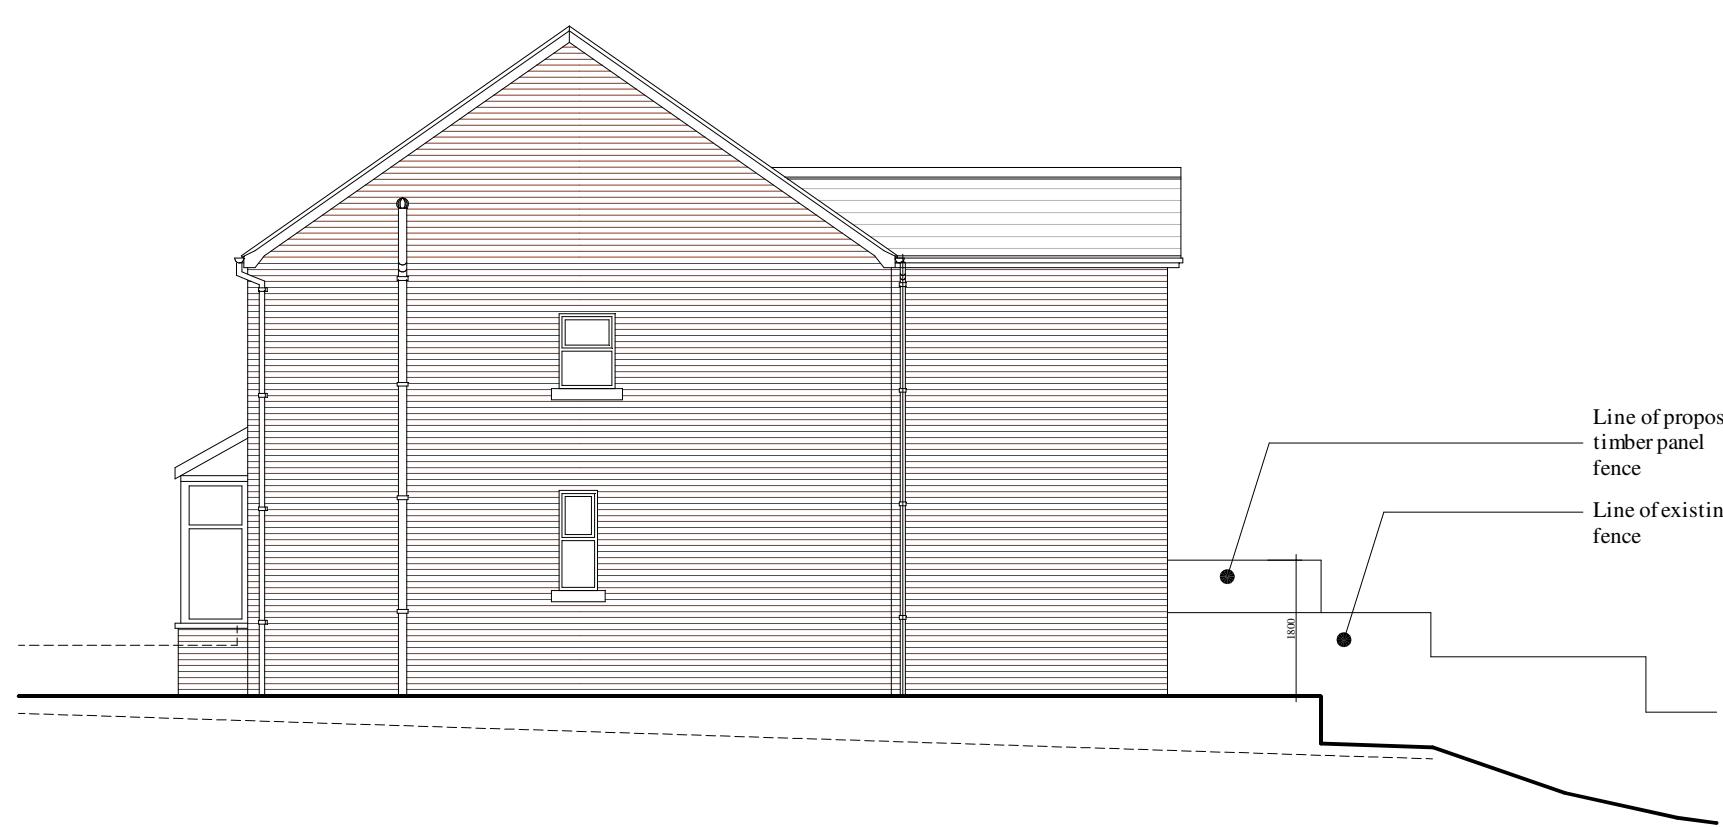

Side Elevation
as proposed, scale 1:100

Site Block Plan
as proposed, scale 1:500




Site Location Plan
scale 1:1250

KEYS:

- Existing wall
- Demolition
- Proposed brickwork
- Proposed blockwork
- Proposed studwork
- Proposed steelwork (tbc by SE)

PLANNING

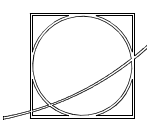 **Michael Cupial Architect**
DipArch, BA(Hons)
21 Sunnyfield Road, Manchester M25 2RD
Tel. 077 4252 4783,
www.cupial.co.uk

© Michael Cupial Architect Copyright

Client:
Mr. Alistair Stewart
29 The Crescent, Prestwich M25 1FL.

Project Name & Address:
Single Storey Rear Extension at:
29 The Crescent
Prestwich, M25 1FL

Drawing Title:
Site Location Plan, Site Layout Plan, Floor
Plans, Elevations and Section as proposed

Option 04

Date:
2023.02

Scale:
1:1250; 1:500; 1:100 @A1

Drawing Number:
28TC 04

Revision:
A