


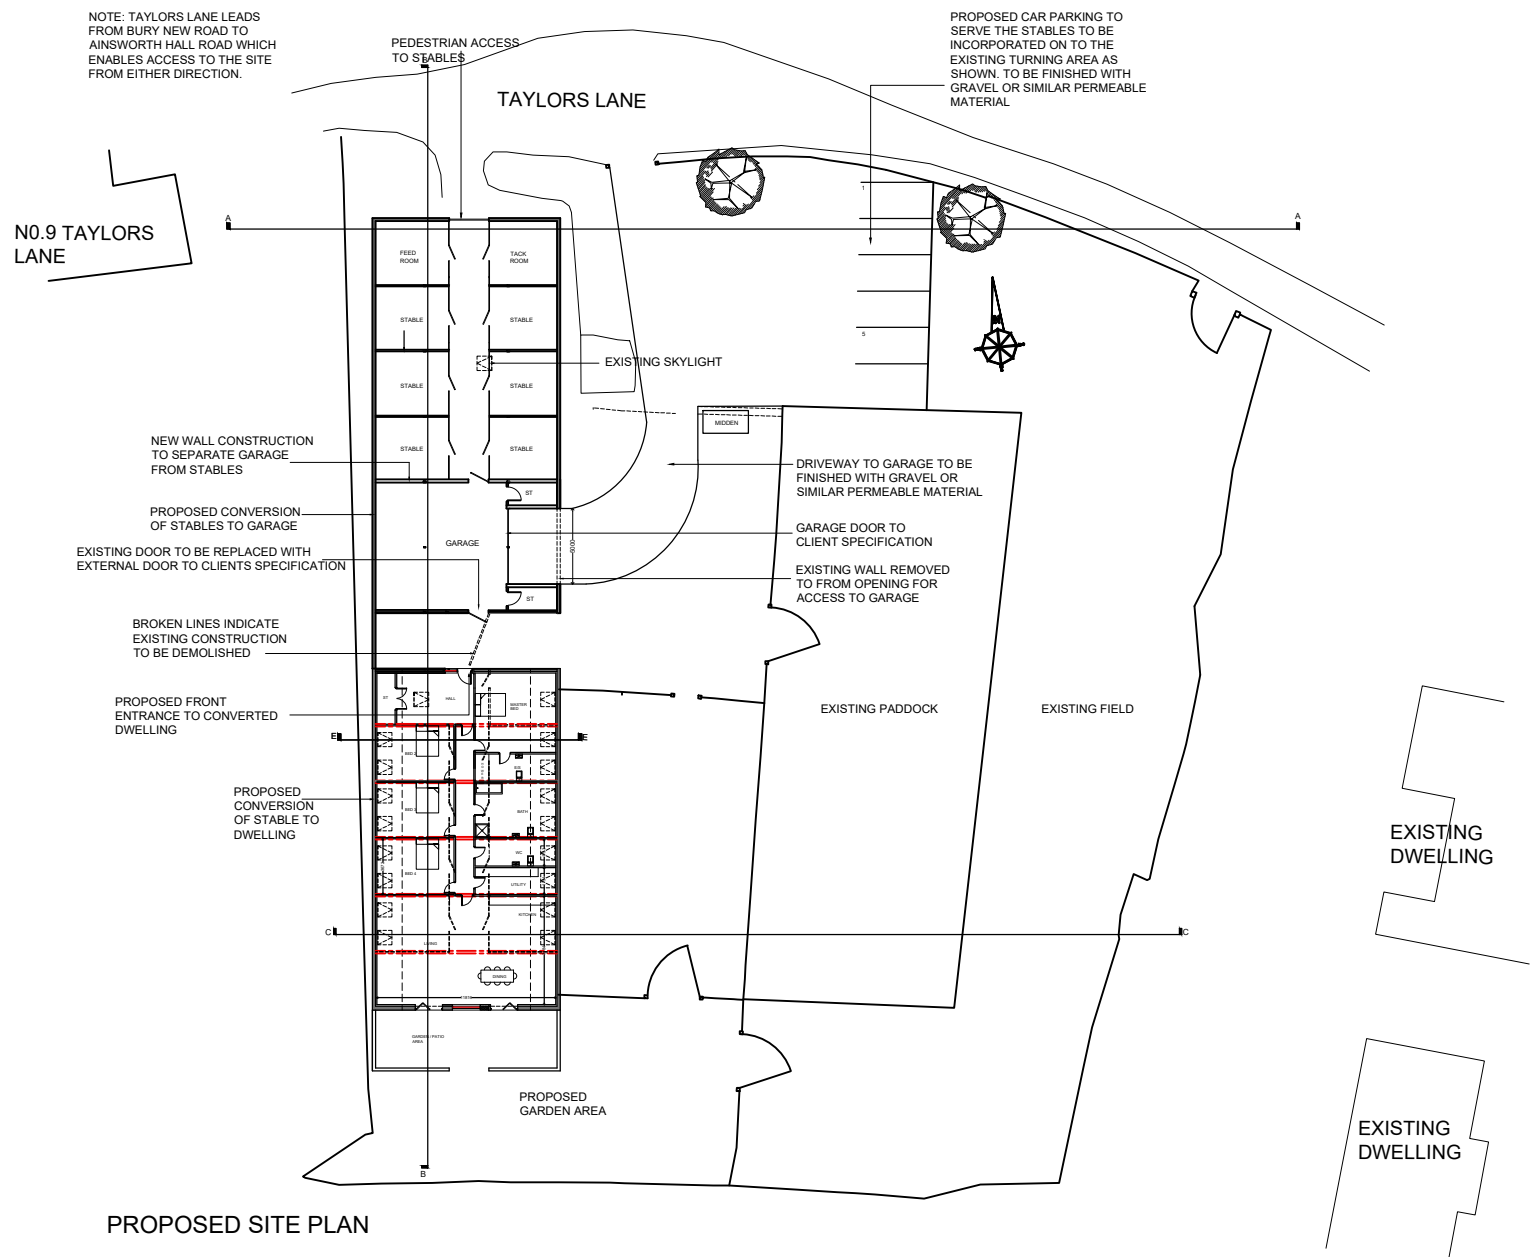

PROPOSED SITE PLAN

REV	DESCRIPTION
A	GARAGE ADDED AND LAYOUT AMENDED 19.05.21
B	KITCHEN LAYOUT AMENDED 25.05.21
C	GENERAL AMENDMENTS FOLLOWING RESPONSE TO PRE-APP 15.09.21
D	ONE STABLE CHANGED TO FEED ROOM AND DRIVEWAY ADDED 14.10.21 D.D.
E	CAR PARKING SPACES ADDED 01.11.21 R.P.
F	POSITION OF SKYLIGHT CHANGED 16.09.22 R.L.
G	NEW FLOOR PLAN SCHEME PLACED ONTO SITE PLAN 10.10.22 R.L.
H	AMENDMENTS TO FLOOR PLAN 11.10.22 R.L.

PROPOSED SITE PLAN

PART DEMOLITION AND PART CONVERSION OF EXISTING STABLE BLOCK TO A DWELLING, 7 TAYLOR'S LANE, BOLTON

CLIENT:	E.HASLAM	 NEIL PIKE ARCHITECTS
DWG NO:	PL K1003/01	
SCALE:	1/500 @ A3	
DRAWN BY:	R.P.	
DATE:	21/04/21	
REV:	H	