



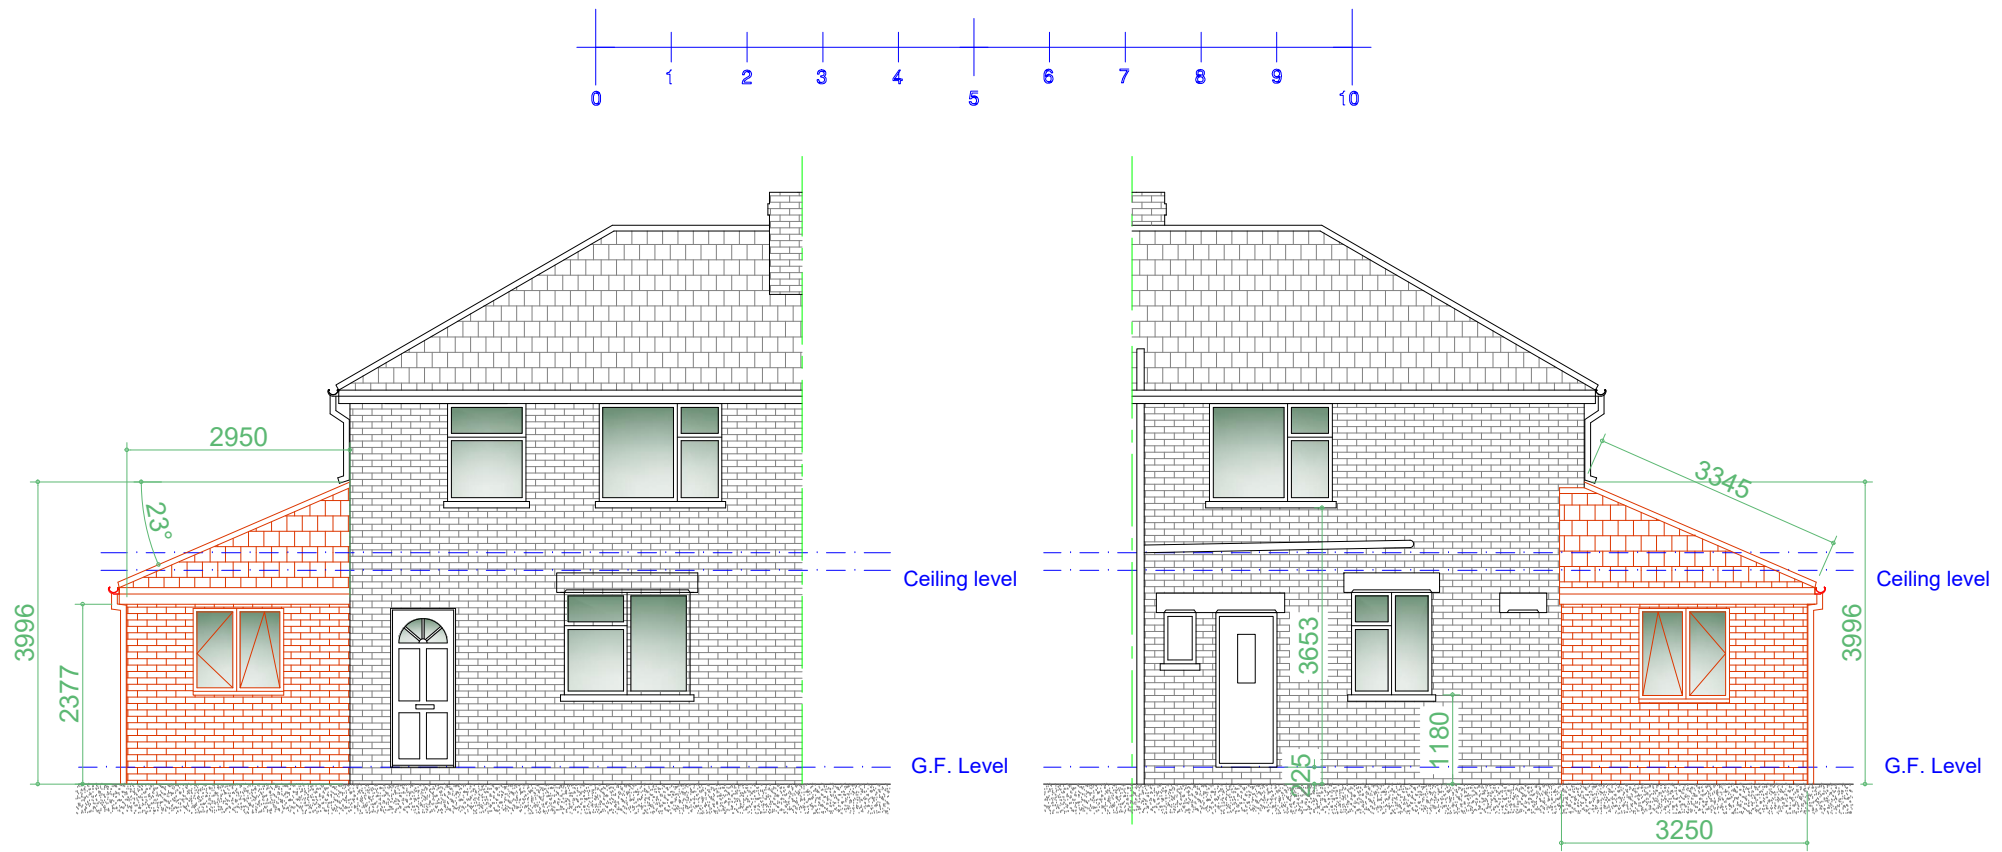

Proposed Front Elevation
Scale 1:100

Proposed Rear Elevation
Scale 1:100

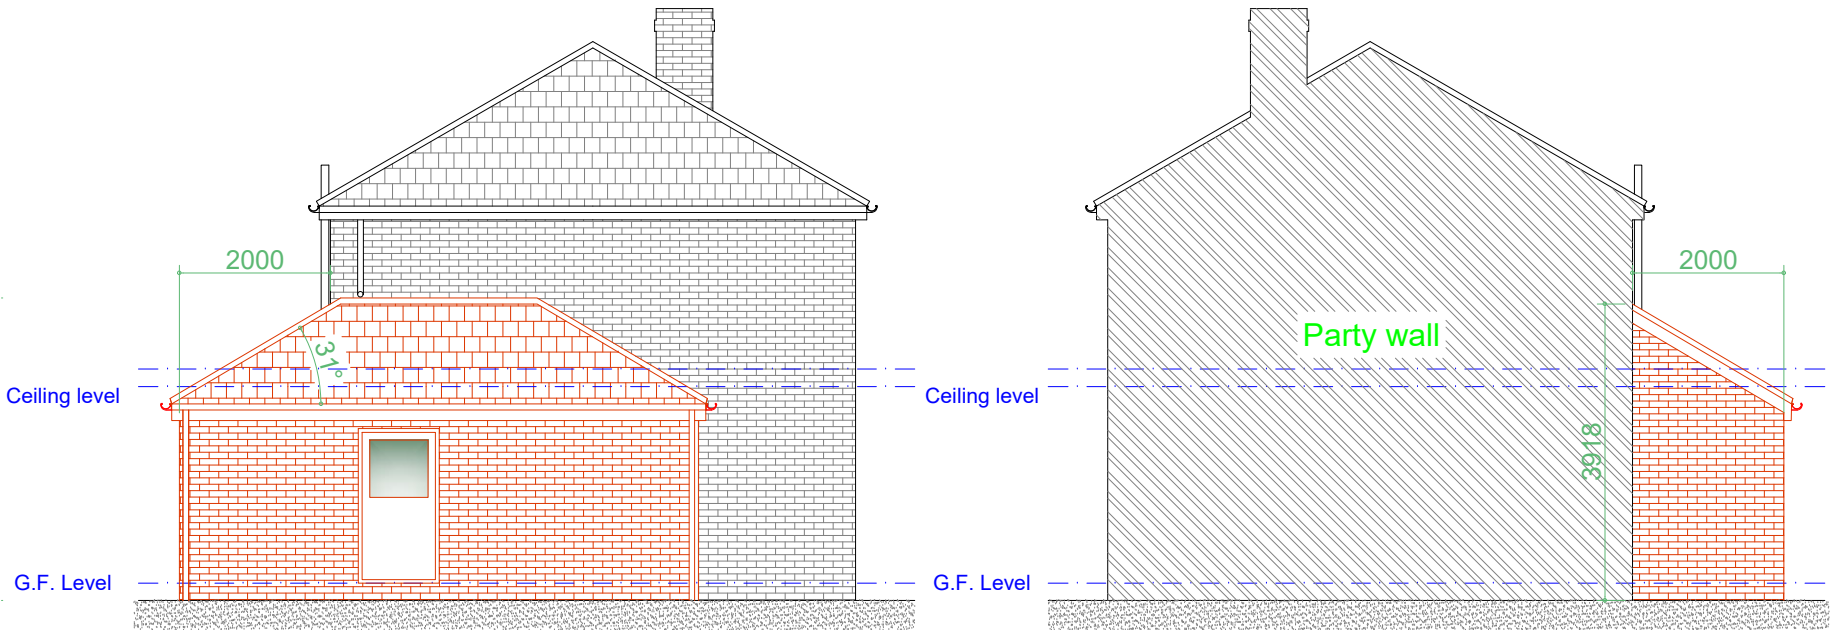

Proposed L/H Side Elevation
Scale 1:100

Proposed R/H Side Elevation
Scale 1:100