




All dimensions are to be checked on site. This drawing shall not be scaled to ascertain dimensions.

 


Existing Front Elevation
Scale 1:100

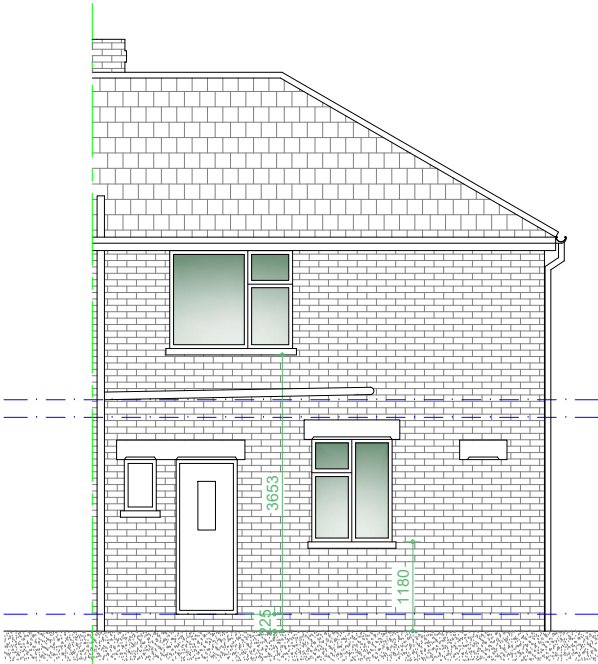



Existing Rear Elevation
Scale 1:100

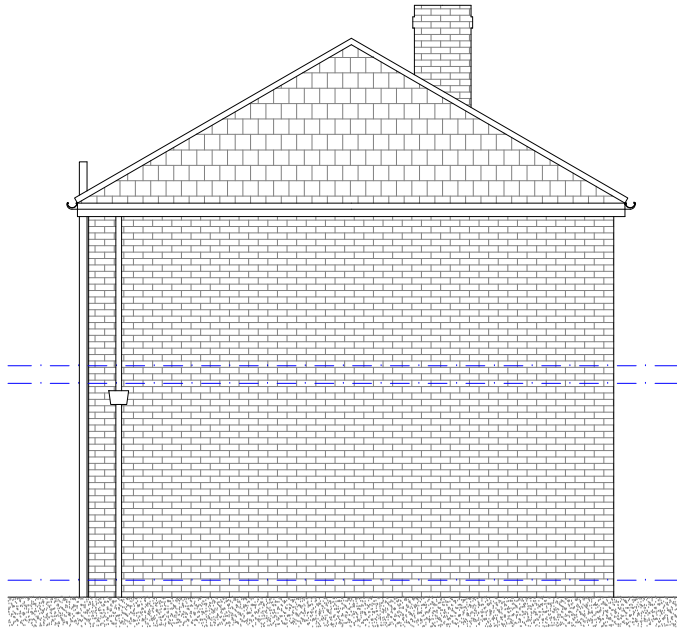

Existing L/H Side Elevation
Scale 1:100

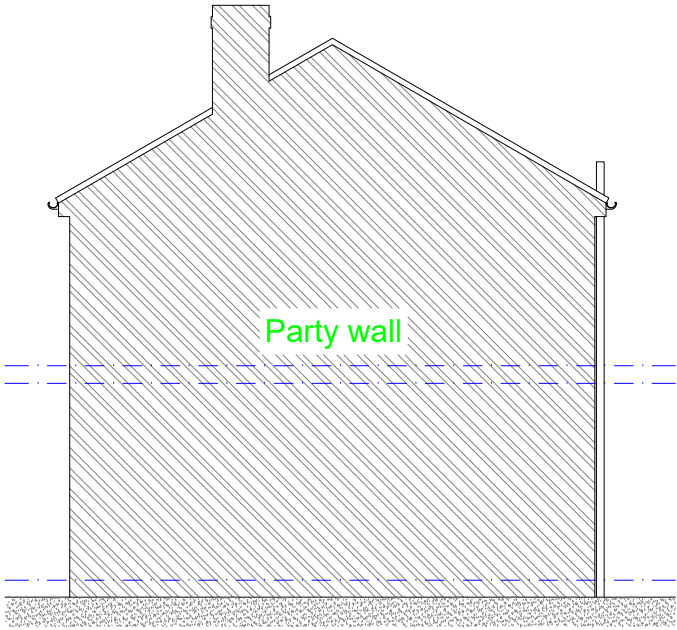

Existing R/H Side Elevation
Scale 1:100

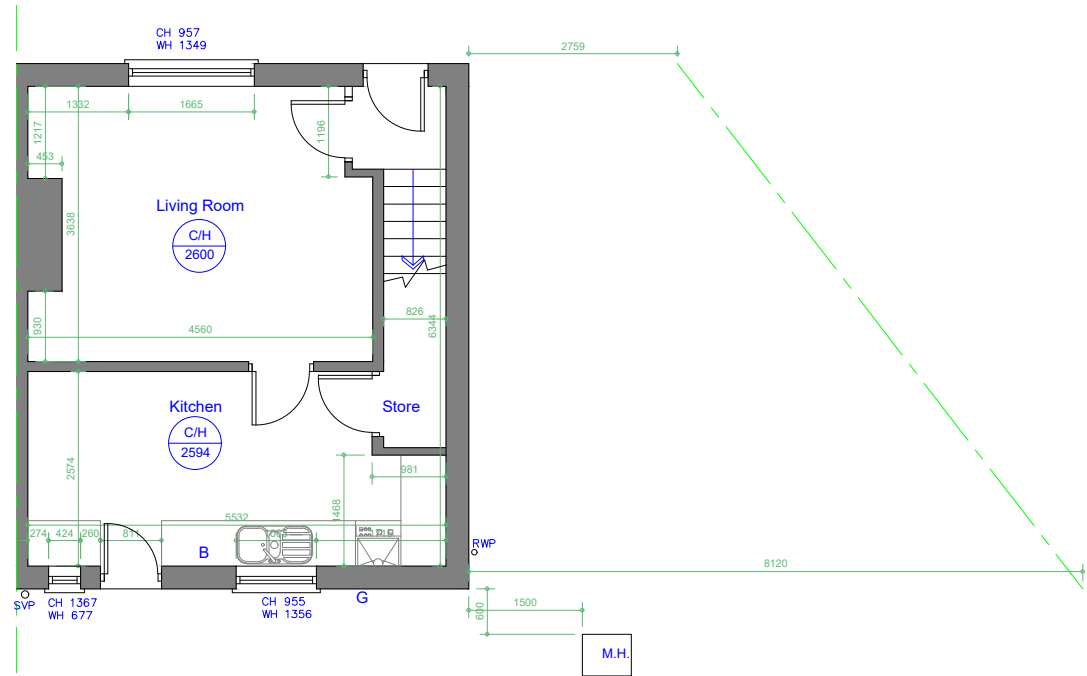 

Existing Ground Floor Plan
Scale 1:100

Rev | Date | Description

Issued For : INFORMATION PURPOSES ONLY

Client

Nicola Tuke - Bury MBC

Project
24 Cambridge Grove, Whitefield, M45 6DB
Proposed single storey side and rear DDA extension.

Scheme - Drawing Title
Existing Floor Plans and Elevations.

01
Drawing No. Revision Scale 1:100 @A3



Plans To Build It Ltd
Tel: 0161 728 5730
Mob: 07741175755
www.planstobuildit.com