



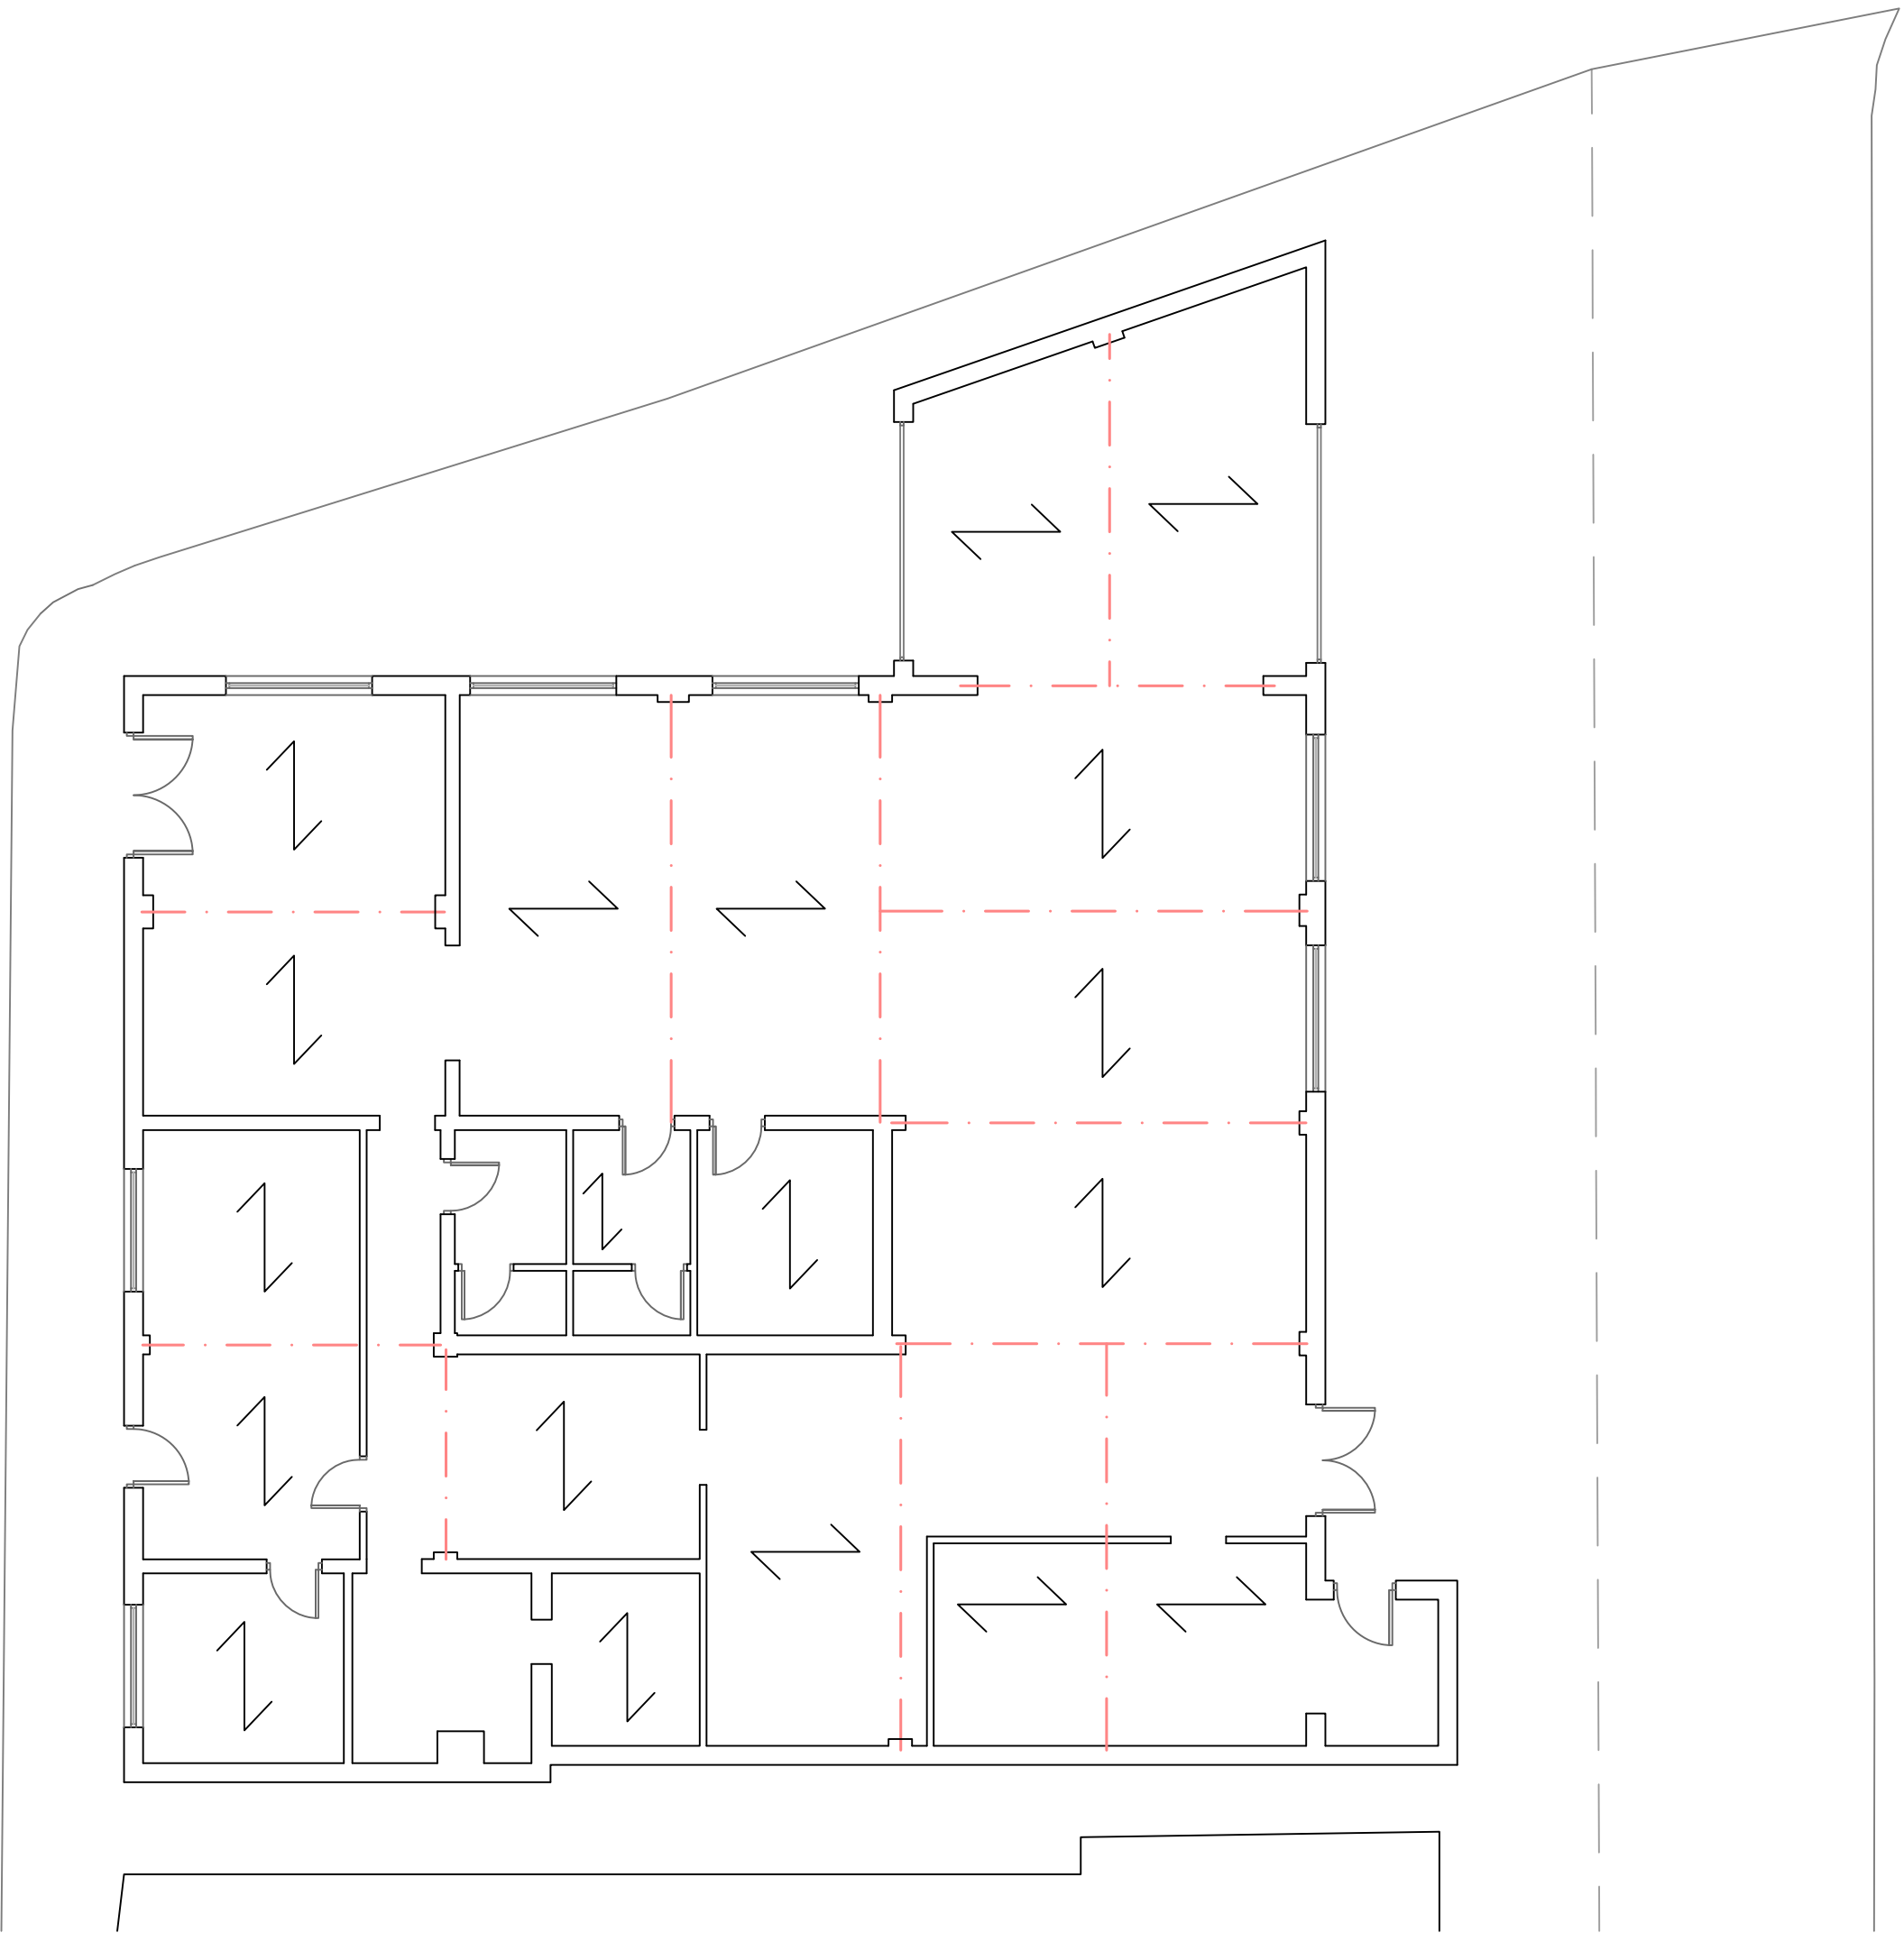


EXISTING GF PLAN 1:100




PROPOSED GF PLAN 1:100

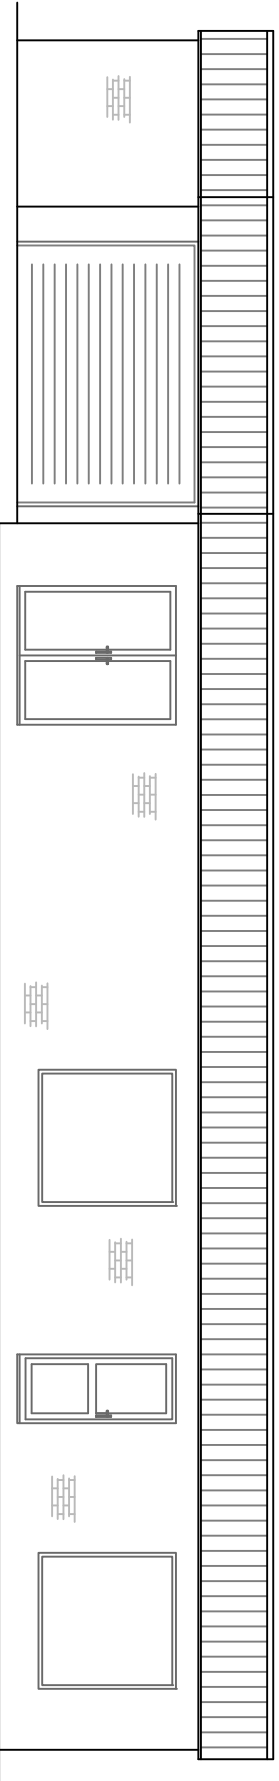


EXISTING FRONT ELEVATION 1:100

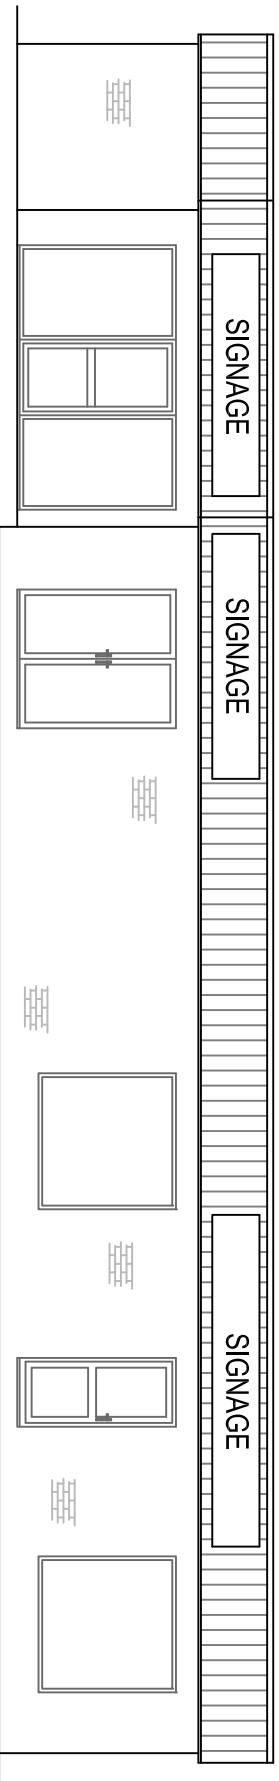


PROPOSED FRONT ELEVATION 1:100

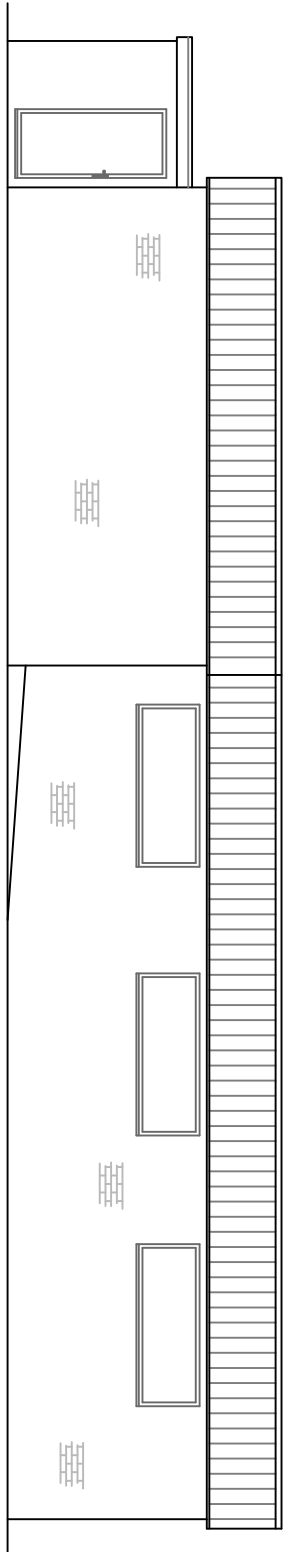


EXISTING SIDE ELEVATION 1:100

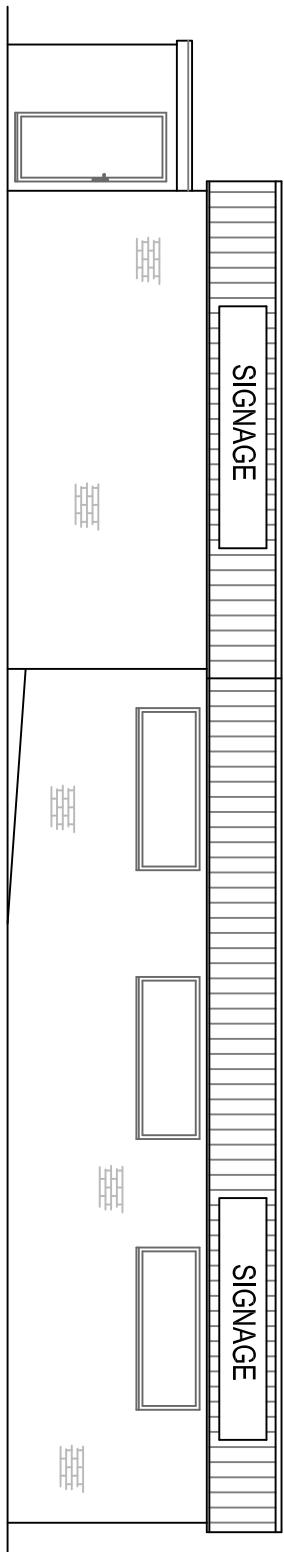

PROPOSED SIDE ELEVATION 1:100

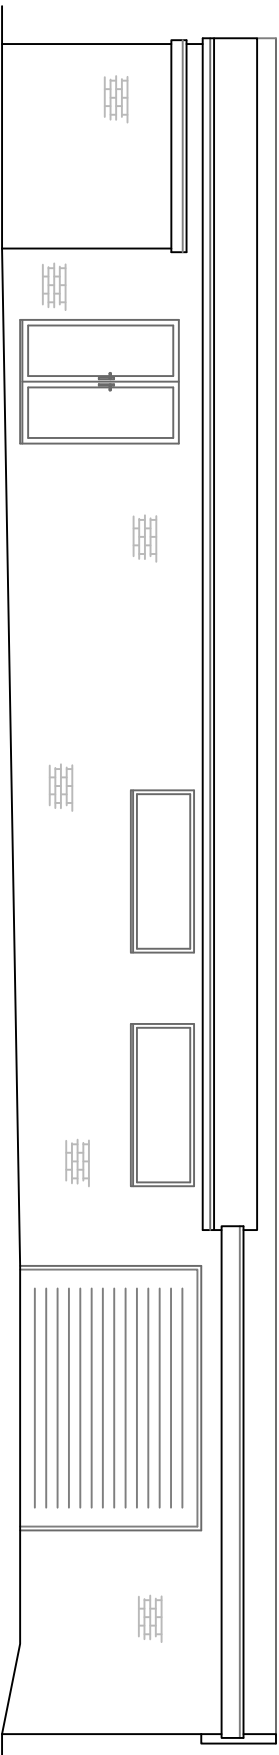

EXISTING REAR ELEVATION 1:100

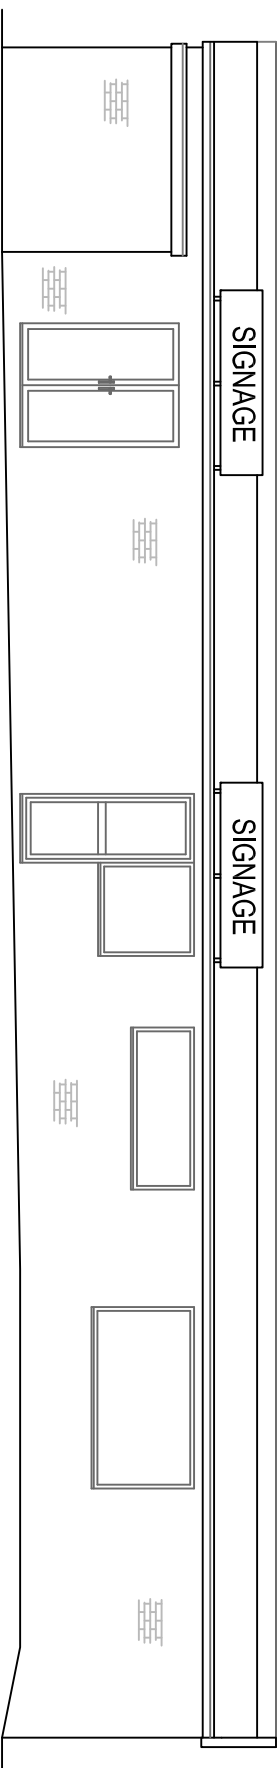

PROPOSED REAR ELEVATION 1:100

REV B General amendments
REV A General amendments

Foundry Street
Bury
BL9 7AZ

Existing & Proposed Plans
& Elevations

Drawn: CDW
Scale: 1:100 @ A1
Date: February 2026

3165_BUR_04_Planning_Rev B