




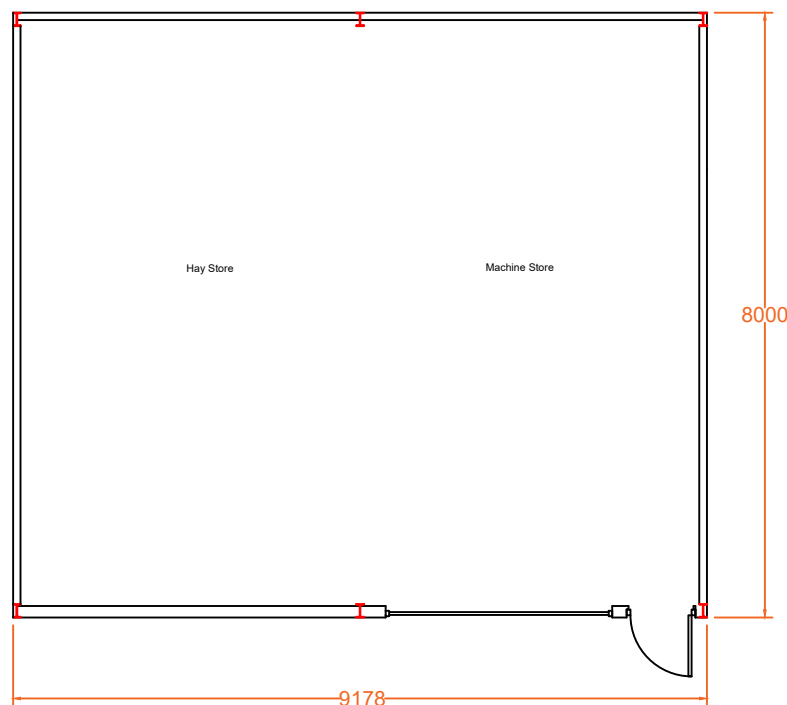


Proposed Ground Floor Plan
Scale (1 : 1 0 0)

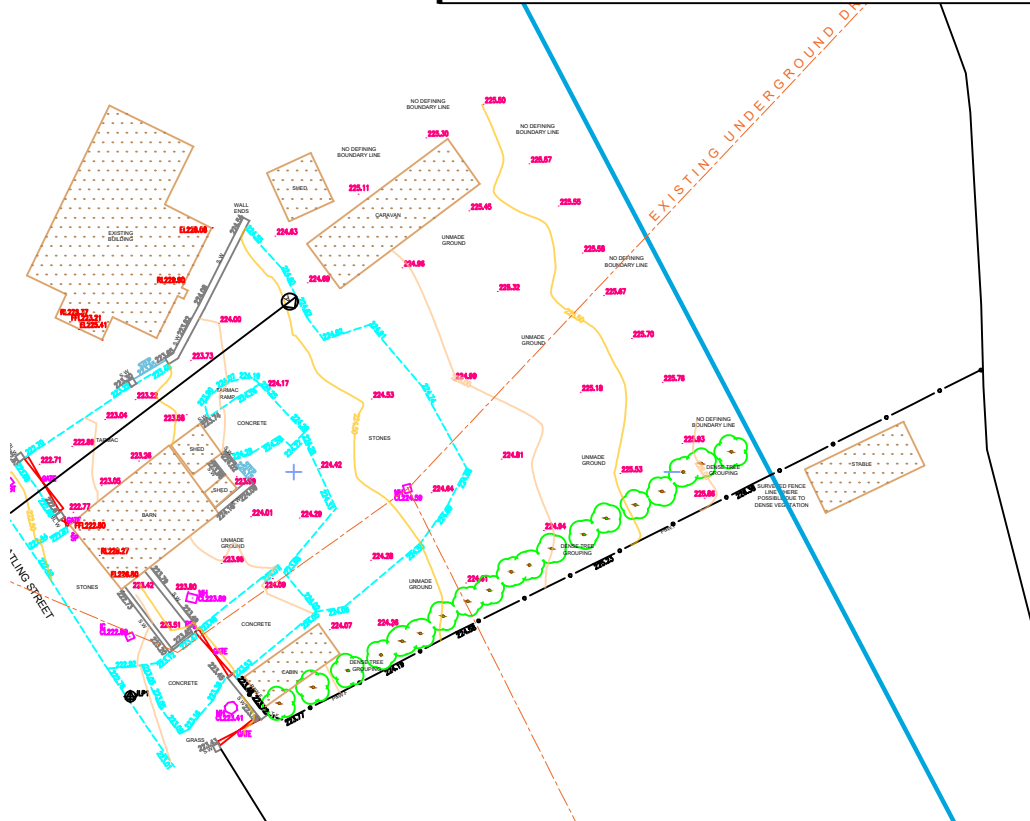


Existing Site Section A-A
Scale (1 : 2 5 0)

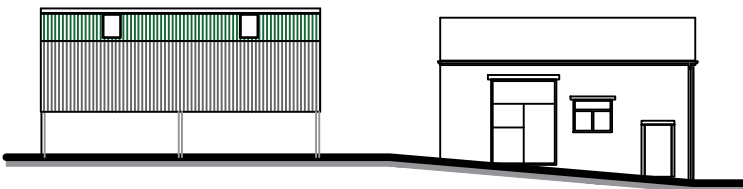


Existing Site Plan
Scale (1 : 5 0 0)

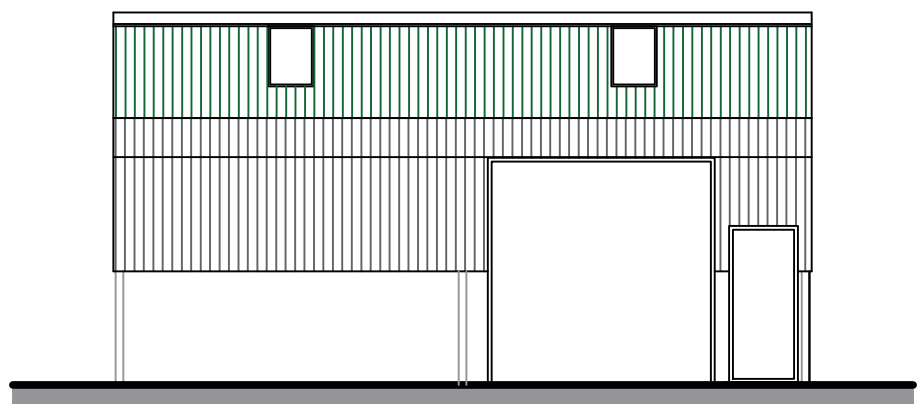


Proposed Front Elevation
Scale (1 : 1 0 0)

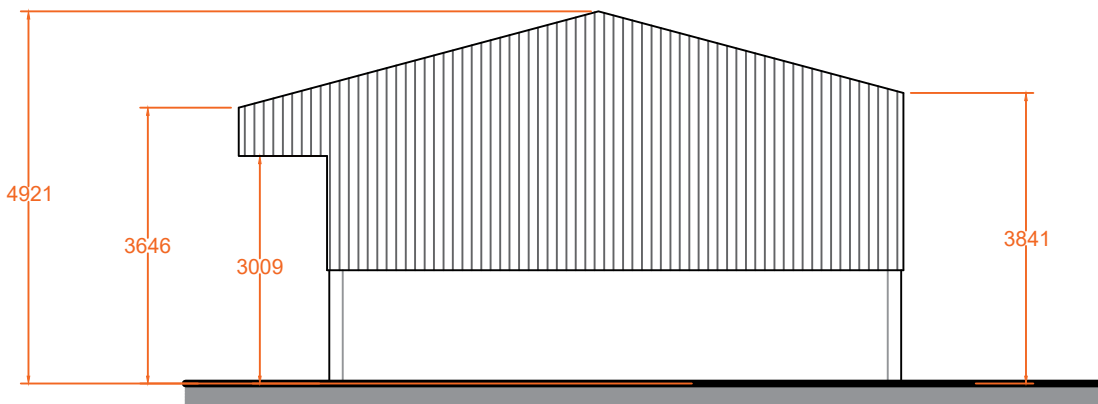


Proposed Side Elevation
Scale (1 : 1 0 0)

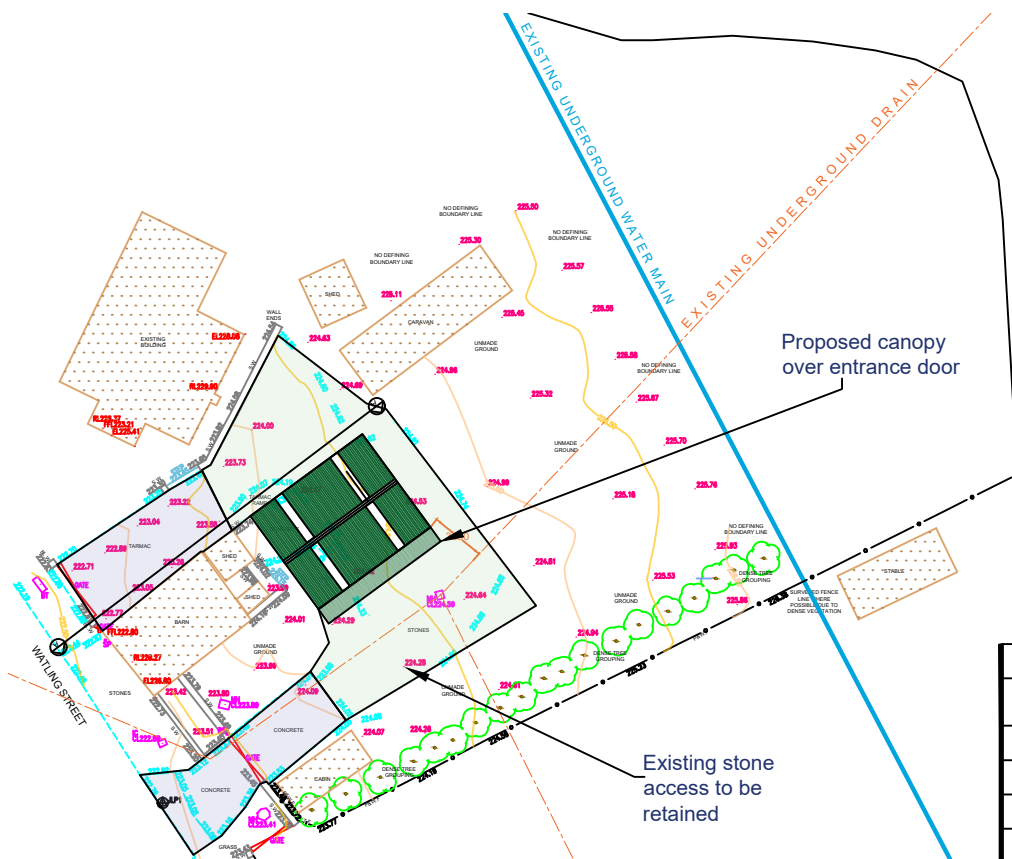

Proposed Site Plan
Scale (1 : 5 0 0)

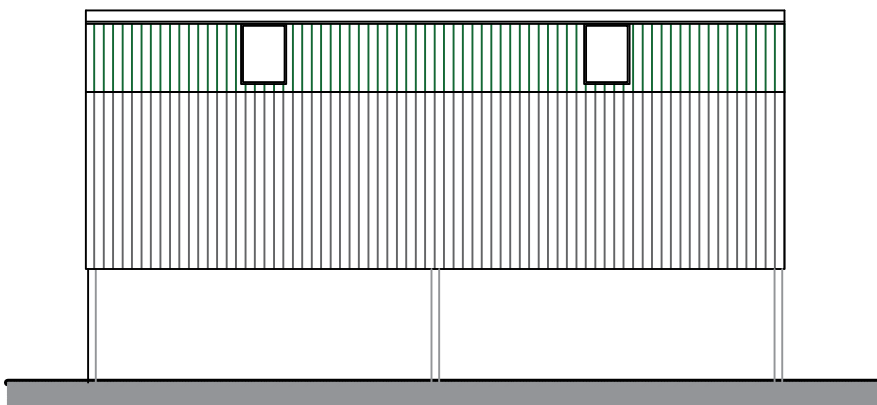

Proposed Rear Elevation
Scale (1 : 1 0 0)

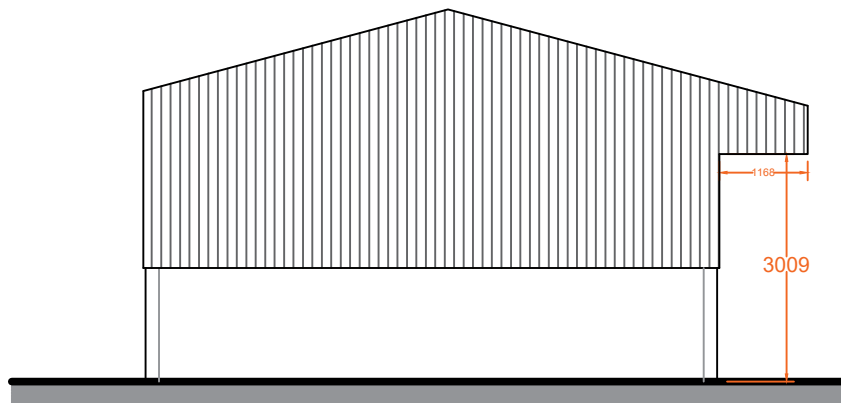

Proposed Side Elevation
Scale (1 : 1 0 0)

IMPORTANT NOTES

DO NOT SCALE FROM THIS PLAN

THESE ELEVATIONS ARE DRAFTED TO ALLOW THE PLANNING AUTHORITY TO MAKE A DECISION ON THE PROPOSED DEVELOPMENT AND FOR NO OTHER PURPOSE. THESE ELEVATIONS ARE NOT BUILDING REGULATION COMPLIANT AND SHOULD NOT BE RELIED UPON AS SUCH. THE DECISION NOTICE (WHEN AVAILABLE) SHALL PROVIDE THE EXACT DIMENSIONS OF THE PROPOSED BUILDING AND SHOULD BE RELIED UPON. THESE PLANS SHOULD NOT BE USED AS DEFINITIVE AND ANY MEASUREMENTS SHOULD BE TAKEN AND CHECKED FROM THE PROPOSED SITE.

F.	Building position altered	20/06/23
E.	Stable removed from plan	10/04/23
D.	Location of building amended due location of services on site	23/10/22
C.	Levels and Site Section Noted on Plan at Request of L.A.	23/05/22
Revision		Date



MacMarshalls Ltd,
Hamill House,
112-116 Chorley New Road,
Bolton, BL1 4DH

info@macmarshalls.co.uk
Tel: 01204 565660
www.macmarshalls.co.uk

Drawing Title:

Proposed
Agricultural/ Equestrian Building

Site Location:

110 Watling Street
Tottington, Bury
BL8 3QJ

Drawing Status:

Proposed Plans

Date: 17/12/2021 **Drawn by:** JHolden

Scale: 1:100 @ A2 **Ref:** C 237 - 2 **Revision:** F.

Client: Mrs A Walsh