



ICE Architects take no responsibility for any dimensions extracted from this drawing. It is the responsibility of the client to ensure that the drawing is used for the correct purpose and that the dimensions are taken from the correct part of the drawing. The client is responsible for checking and verifying the dimensions and for ensuring that the drawing is used for the correct purpose.


All dimensions and conditions are to be checked on site by the client. The client is responsible for checking and verifying the dimensions and for ensuring that the drawing is used for the correct purpose.

The drawing is copyright of ICE Architects Ltd. It is not to be reproduced, stored in a retrieval system, or transmitted in any form or by any means, electronic, mechanical, photocopying, recording, or by any information storage or retrieval system, without the prior written permission of ICE Architects Ltd.

NOTE: PLANS TO BE READ IN CONJUNCTION WITH ARCHITECTS' AND SPECIALIST SUPPLIERS' SPECIFICATIONS, MATERIALS, FINISHES, AND OTHER DOCUMENTS AND DETAILS.

NOTE: DO NOT SCALE OFF THIS DRAWING. ALL DIMENSIONS AND SETTING OUT TO BE CONFIRMED PRIOR TO WORK COMMENCING. DIMENSIONS DO NOT INCLUDE WALL THICKNESS UNLESS SPECIFIED OTHERWISE. DIMENSIONS TO BE FOLLOWED IN PREFERENCE TO SCALE.

This drawing and the building works depicted are the copyright of the Architects and may not be reproduced except by written permission.

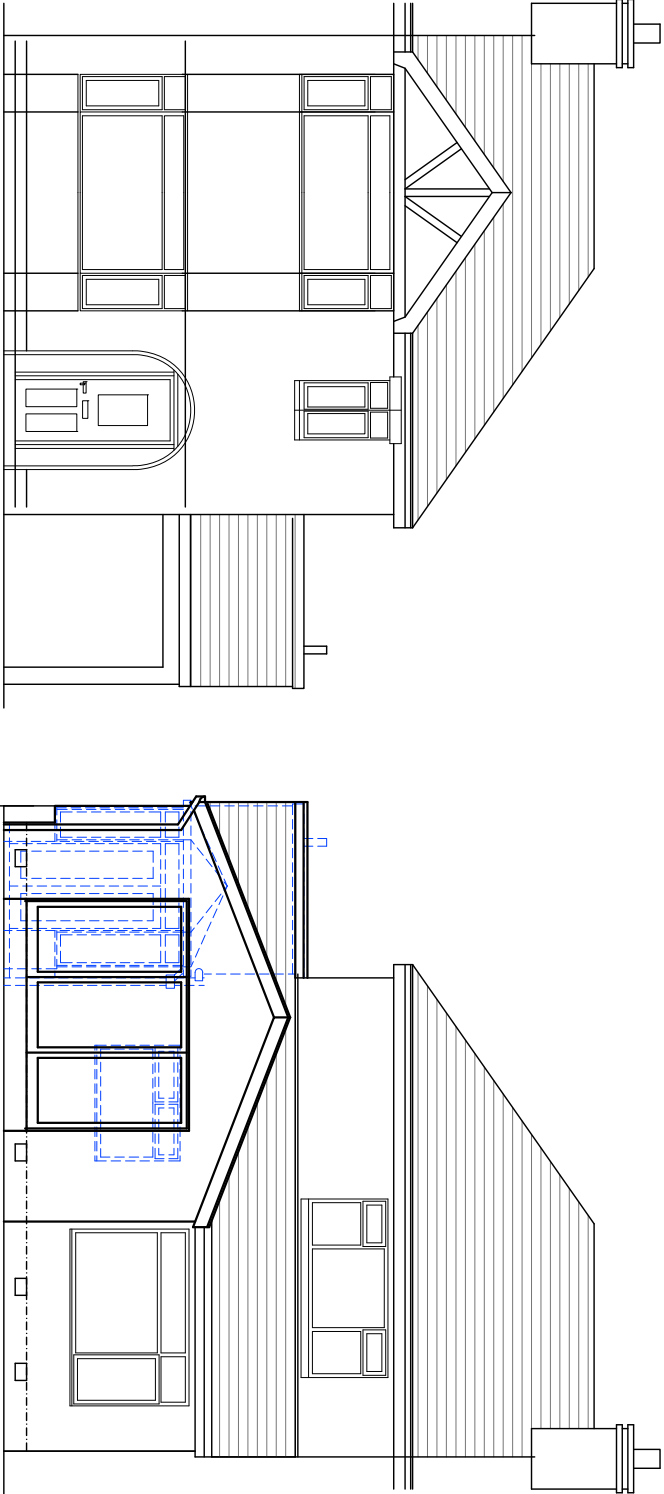


PROPOSED FRONT ELEVATION

0m 1m 2m

PROPOSED REAR ELEVATION

0m 1m 2m

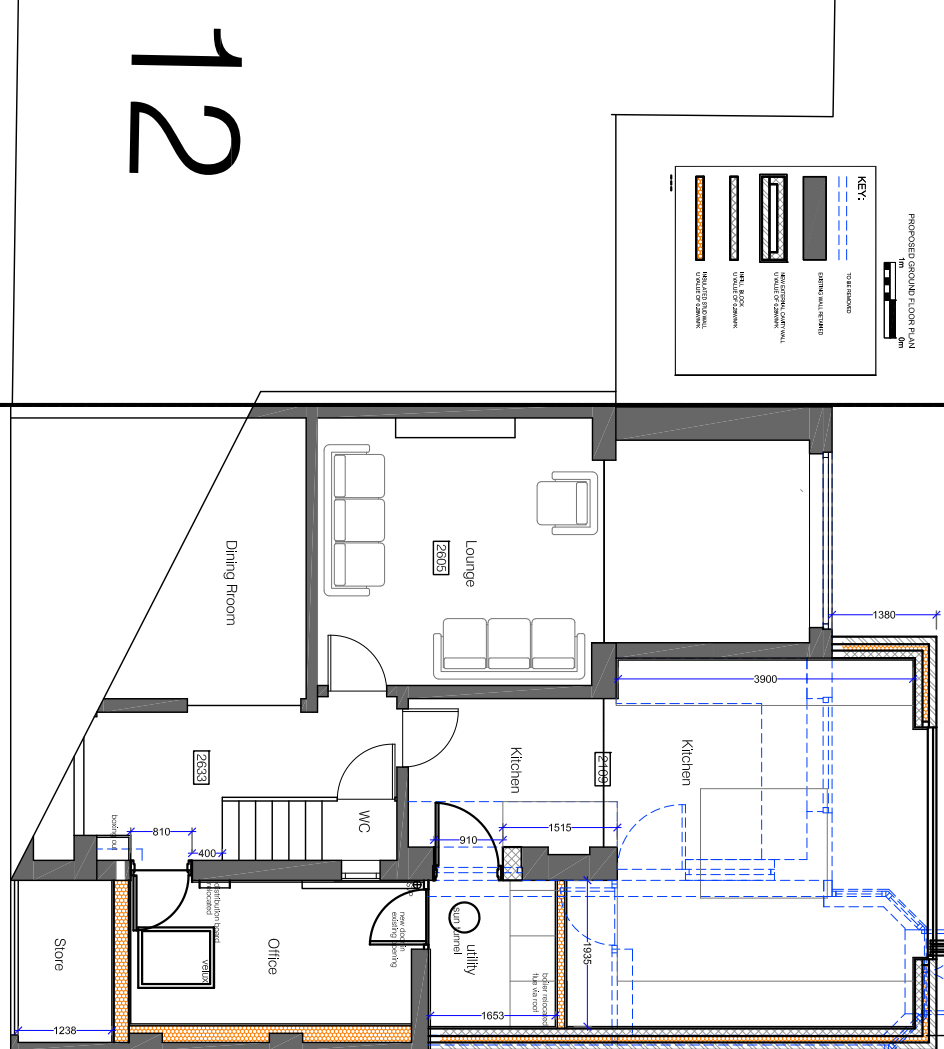

OWNERSHIP OF WALL/BOUNDARY TO BE CONFIRMED

PROPOSED SIDE ELEVATION

0m 1m 2m



A: 174A Ashby Road, Oakley, Cheshire WA15 9SF
T: 01928 551111
E: info@ice-arch.co.uk

MR AND MRS BARNES

10 PENRITH AVE
WHITEFIELD M45 6UJ

PROPOSED FLOOR PLAN AND
ELEVATIONS

Drawn: 10/08/2022
Scale: 1:100
Date: 22/01/2022
Page: 101