


1 Existing Site Plan

1 : 1250

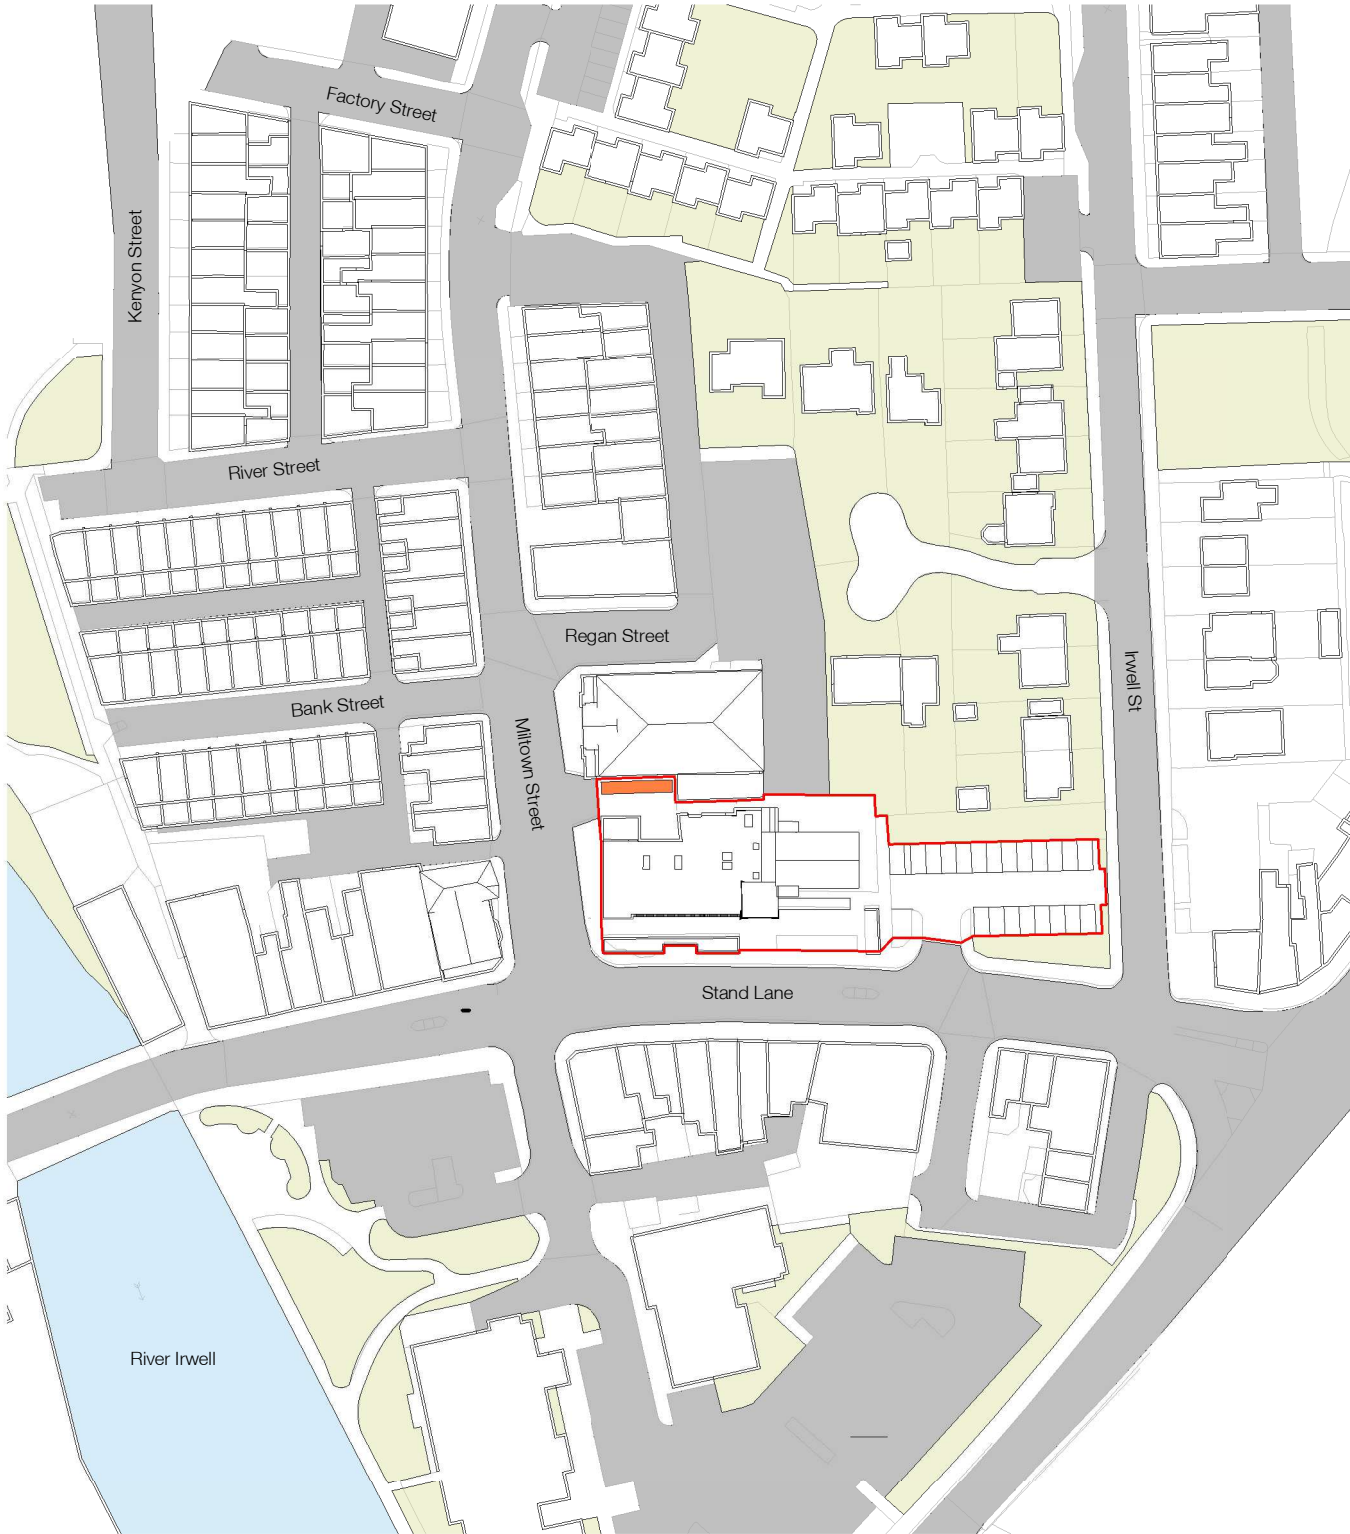


The use of this data by the recipient acts as an agreement of the following statements. Do not use this data if you do not agree with any of the following statements:-

Ryder Architecture has co-ordinated relevant information received from third parties, but are not responsible for the content of the information received from others.

The controlled version of this drawing should be viewed in DWF or PDF format not DWG or other formats. All prints of this drawing must be made in full colour.

Where this drawing has been based upon Ordnance Survey data, it has been reproduced under the terms of Ryder Licence No. 100000144. Reproduction of this drawing in whole or in part is prohibited without the prior permission of Ordnance Survey.

Do not scale the drawing. Use figured dimensions in all cases. Check all dimensions on site. Report any discrepancies in writing to Ryder before proceeding.

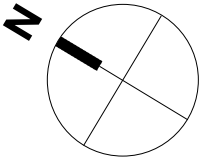

- Areas of work
- Areas of car park (550 sqm)
- 2 disabled Parking spaces
- 20 Parking spaces
- Bin Store

P4	Updated for Planning	MMO	DRO	15/04/24
P3	Stage 3 Package	MMO	DRO	22/03/24
P2	Issued for Planning	MMO	DRO	23/02/24
P1	First Issue	MMO	DRO	12/01/24

Rev	Description	Drawn	Checked	Date
-----	-------------	-------	---------	------

Suitability

WIP

Project

Bury Council
Radcliffe Enterprise Centre
Bury

Drawing

Existing Site Plan 1-1250

Drawing Number						
Project ID	Origin.	Zone	Level	Type	Role	Number
REC	-RYD-	ZZ	-00	-DR	-A	-0400

Project Number	Scale at A3	Status	Revision
11348:00	As	S2	P4